


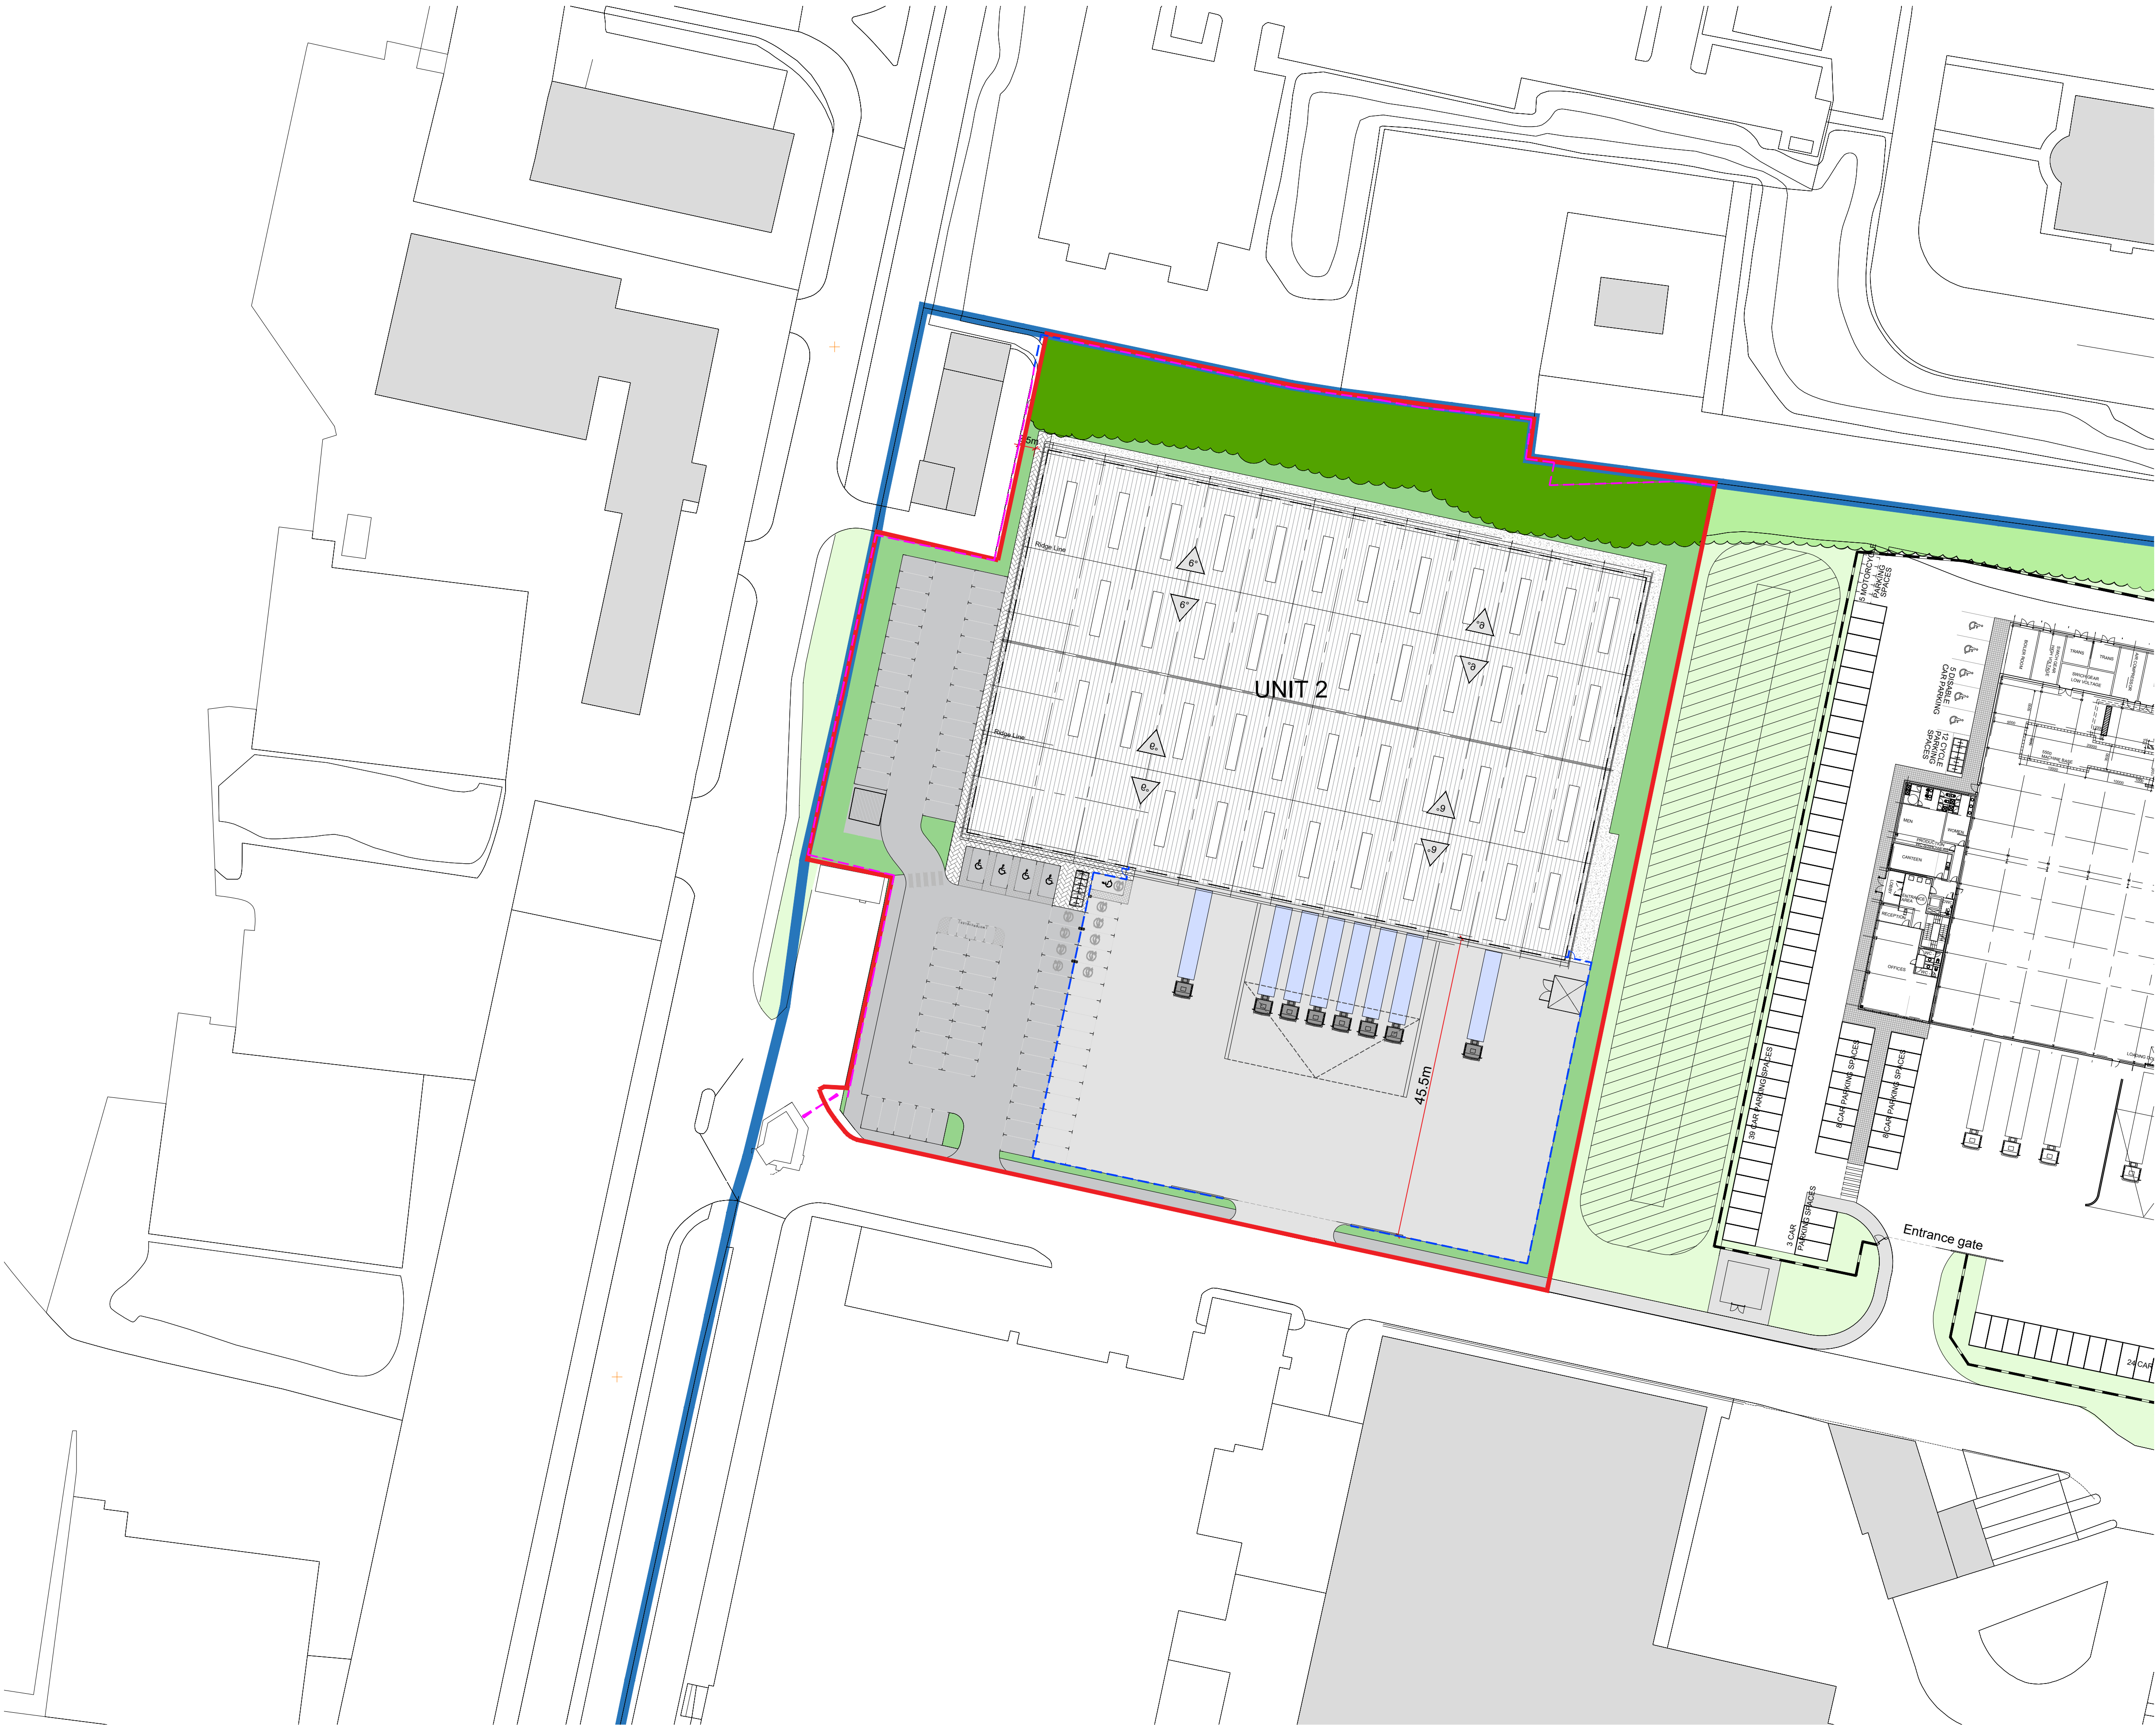

Disclaimer:
Subject to survey.


Notes:

- KEY**
- Image Business Park
 - Site Boundary Line
(13,885m²/ 3.43acres/ 1.39ha)

AREA SCHEDULE(GIA)	
UNIT 2 (GIA)	60,000ft²
Warehouse (Incl. office Undercroft)	55,800ft ²
Office (FF Only)	4,200ft ²
Car parking spaces (Incl 5 disabled bays)	86

A	Unit No. Amendment	21.10.21	HT	HA
-	First issue	20.05.21	HT	HA

Rev: Notes: Date: Dwn: Iss:

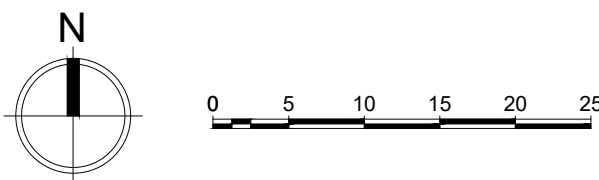

hale
ARCHITECTURE | DESIGN MANAGEMENT
22c Leathermarket Street, London, SE1 3HP

Project:
Imagination 02
Image Business Park, Knowsley

Drawing Title:
Site 2
Proposed Block Plan

Project No: 21065	Scale @ A1/A3: 1:500 / 1:1000	Revision: A
Drawing No: 21065 - PL1003		