



Disclaimer:
Subject to survey.

Notes:

UNIT 2 (GIA)	60,000ft²
Warehouse (incl. office Undercroft)	55,800ft²
Office (FF Only)	4,200ft²
Car parking spaces (Incl 5 disabled bays)	86


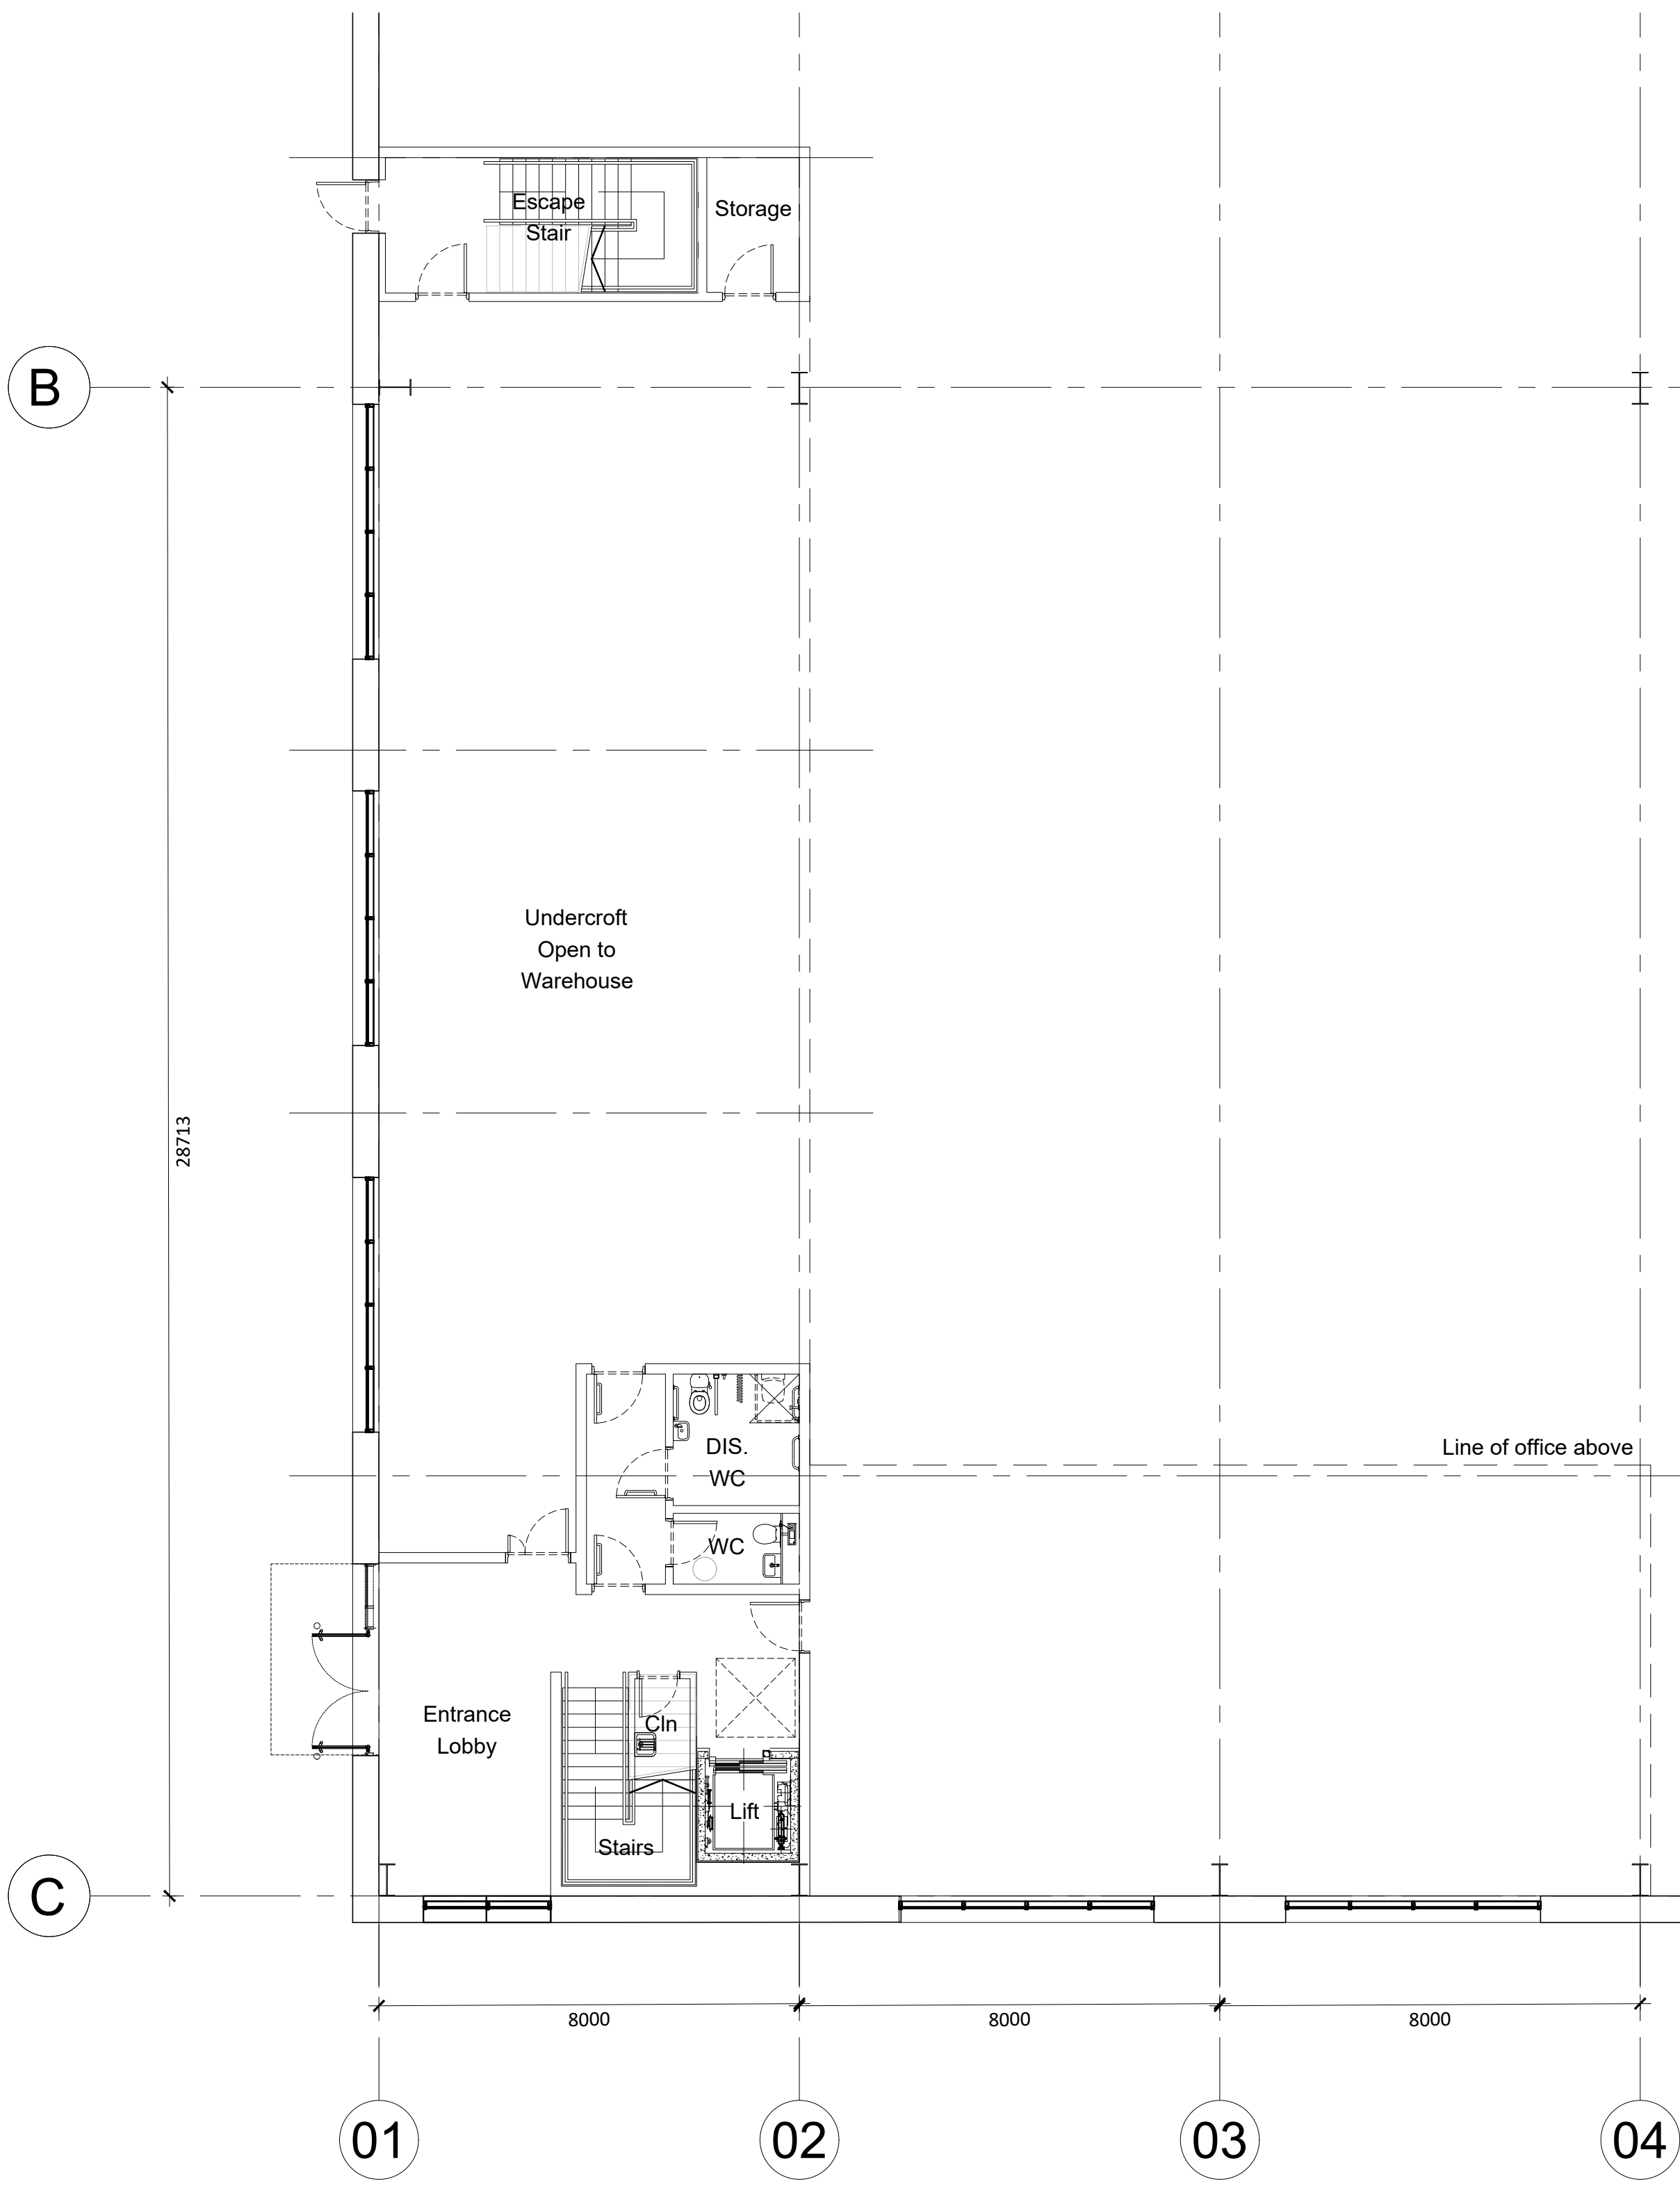


01 Unit 2 GA Ground Floor Main Entrance Plan
1:100 @ A1 / 1:50 @ A3

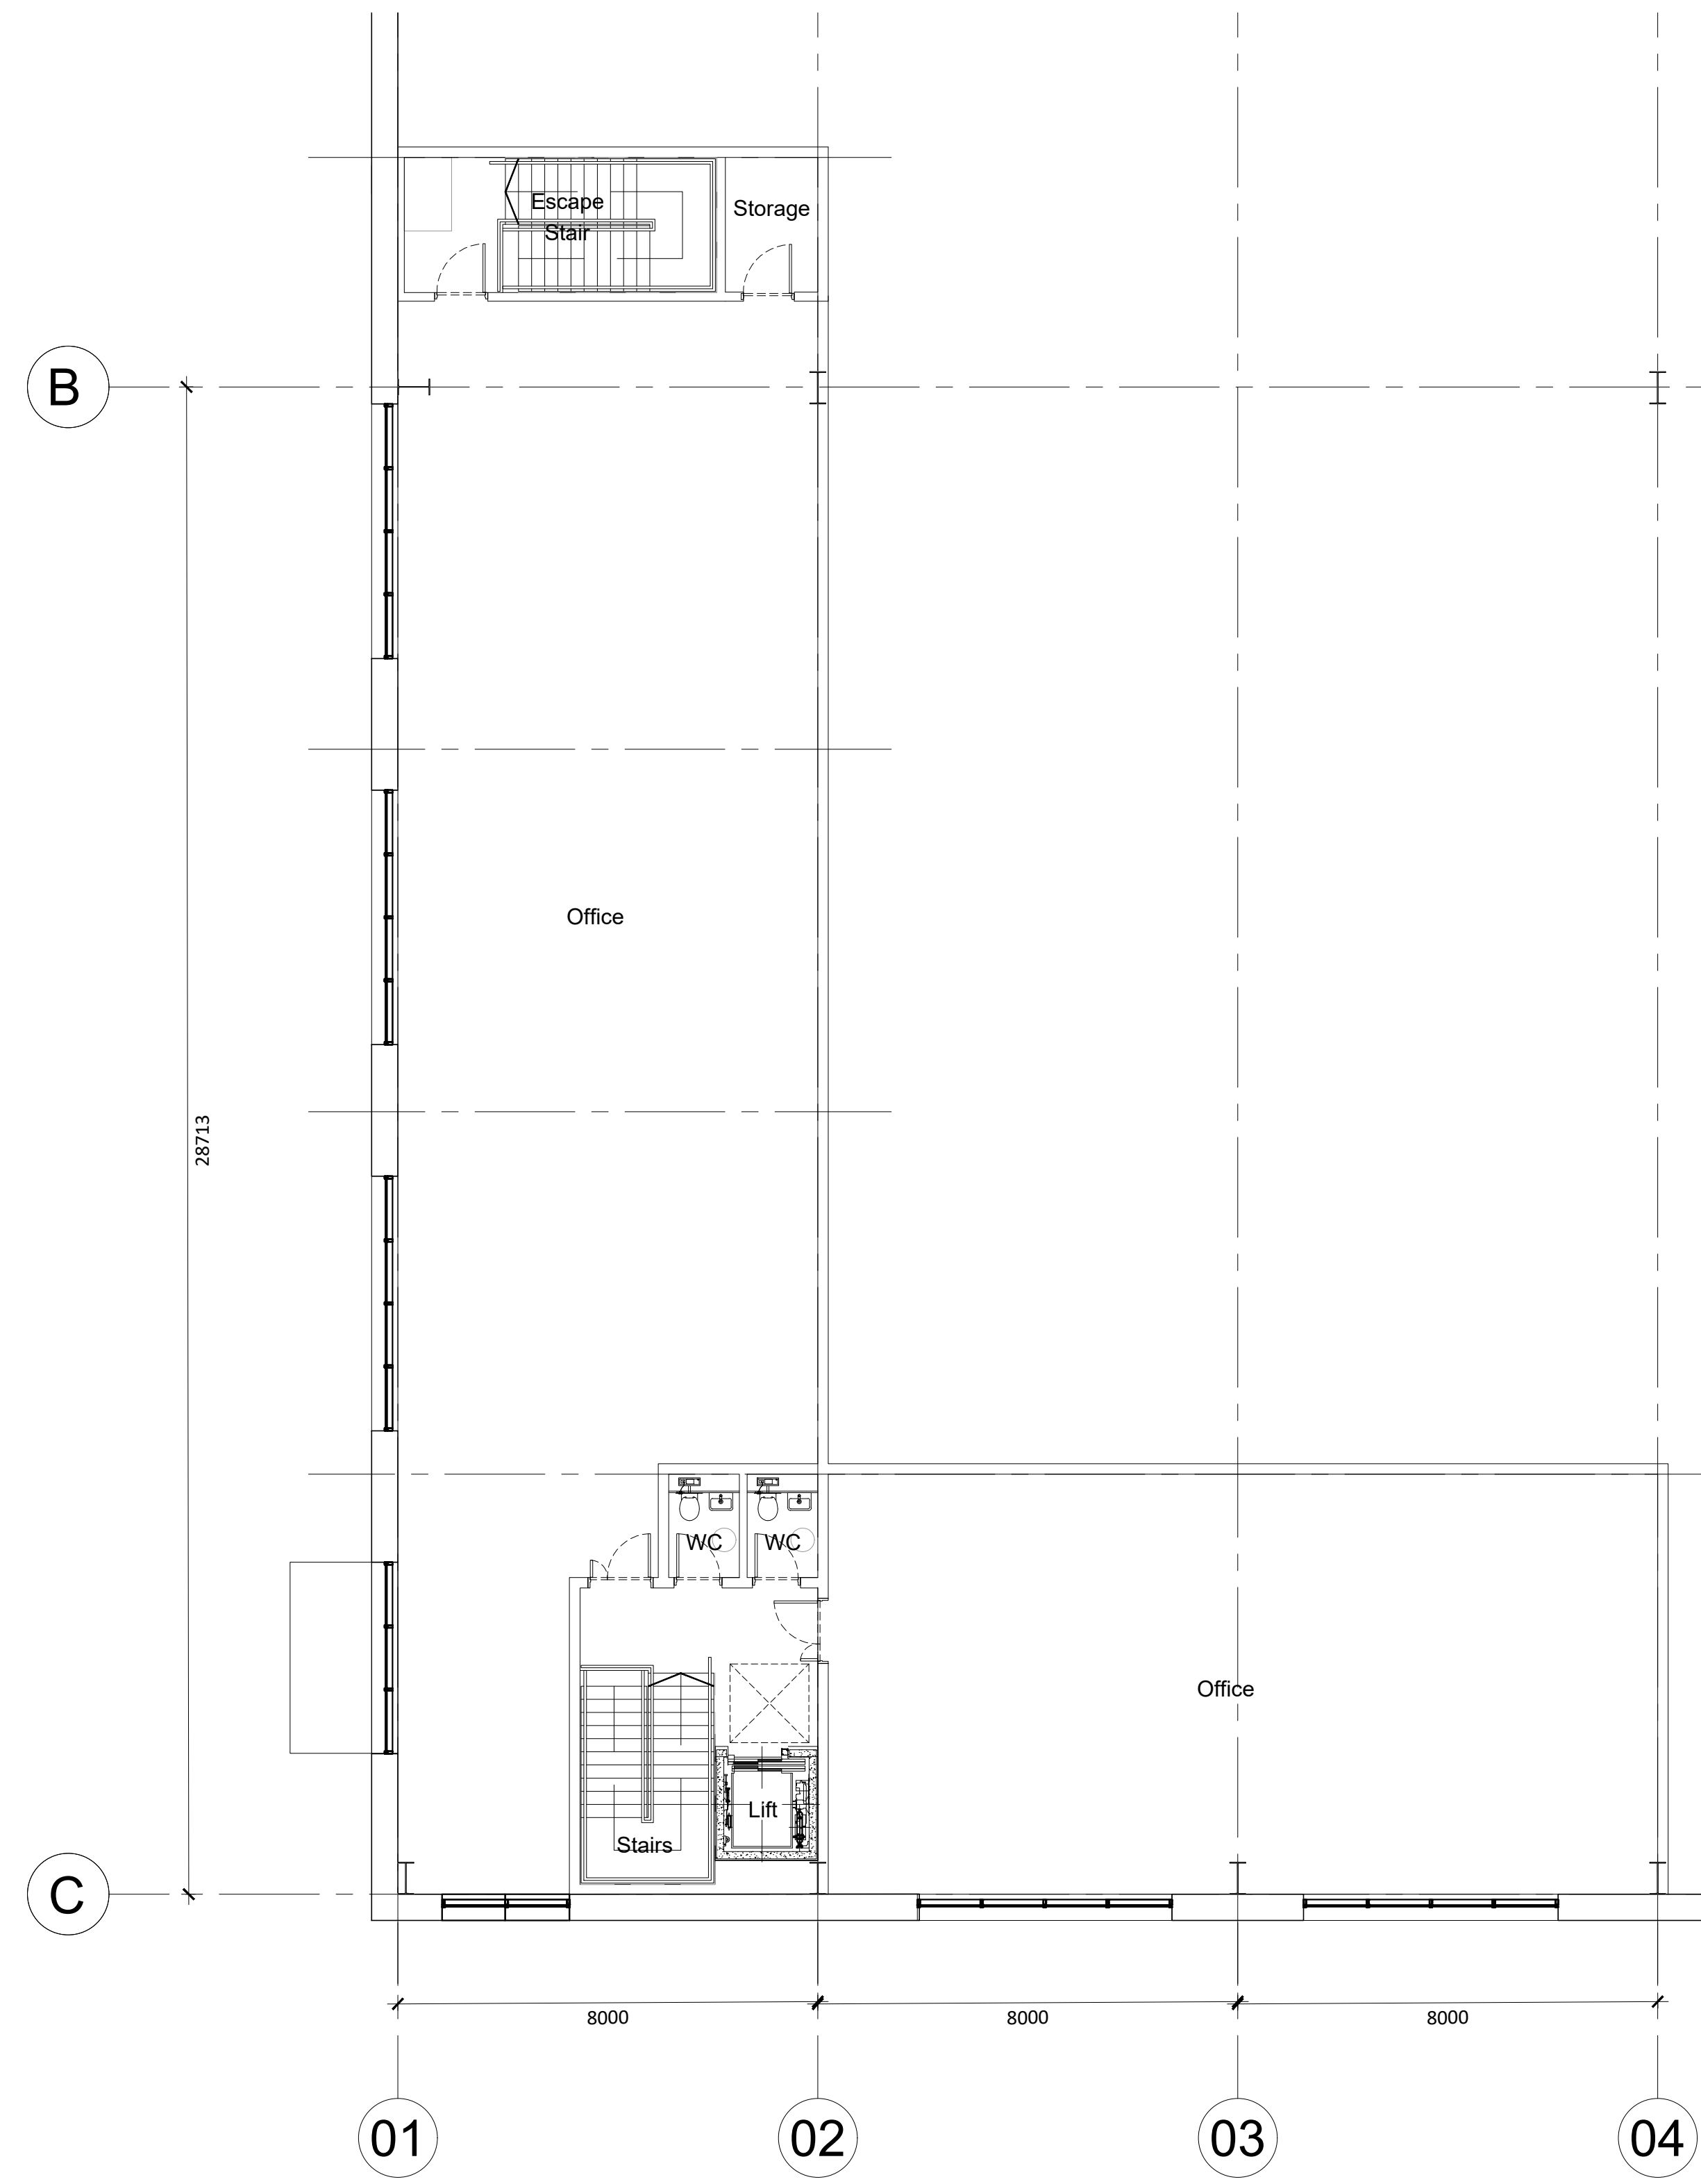

02 Unit 2 GA First Floor Office Plan
1:100 @ A1 / 1:50 @ A3

A	Window addition & Unit No.	21.10.21	HT	HA
-	First issue	17.05.21	HT	HA
Rev:	Notes:	Date:	Dwn:	Iss:

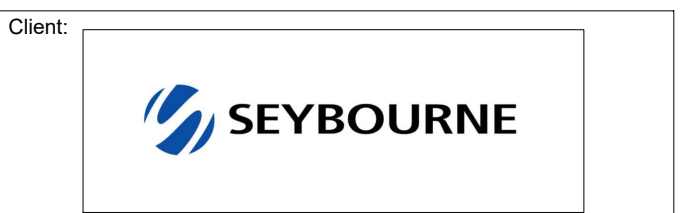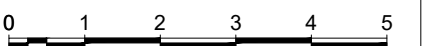

hale
ARCHITECTURE | DESIGN MANAGEMENT
22c Leathermarket Street, London, SE1 3HP

Project:
Imagination 02
Image Business Park, Knowsley

Drawing Title:
Unit 2
GA GF Main Entrance &
FF Office Plan

Project No: 21065	Scale @ A1/A3: 1:100 / 1:200
Drawing No: 21065 - PL1011	Revision: A