


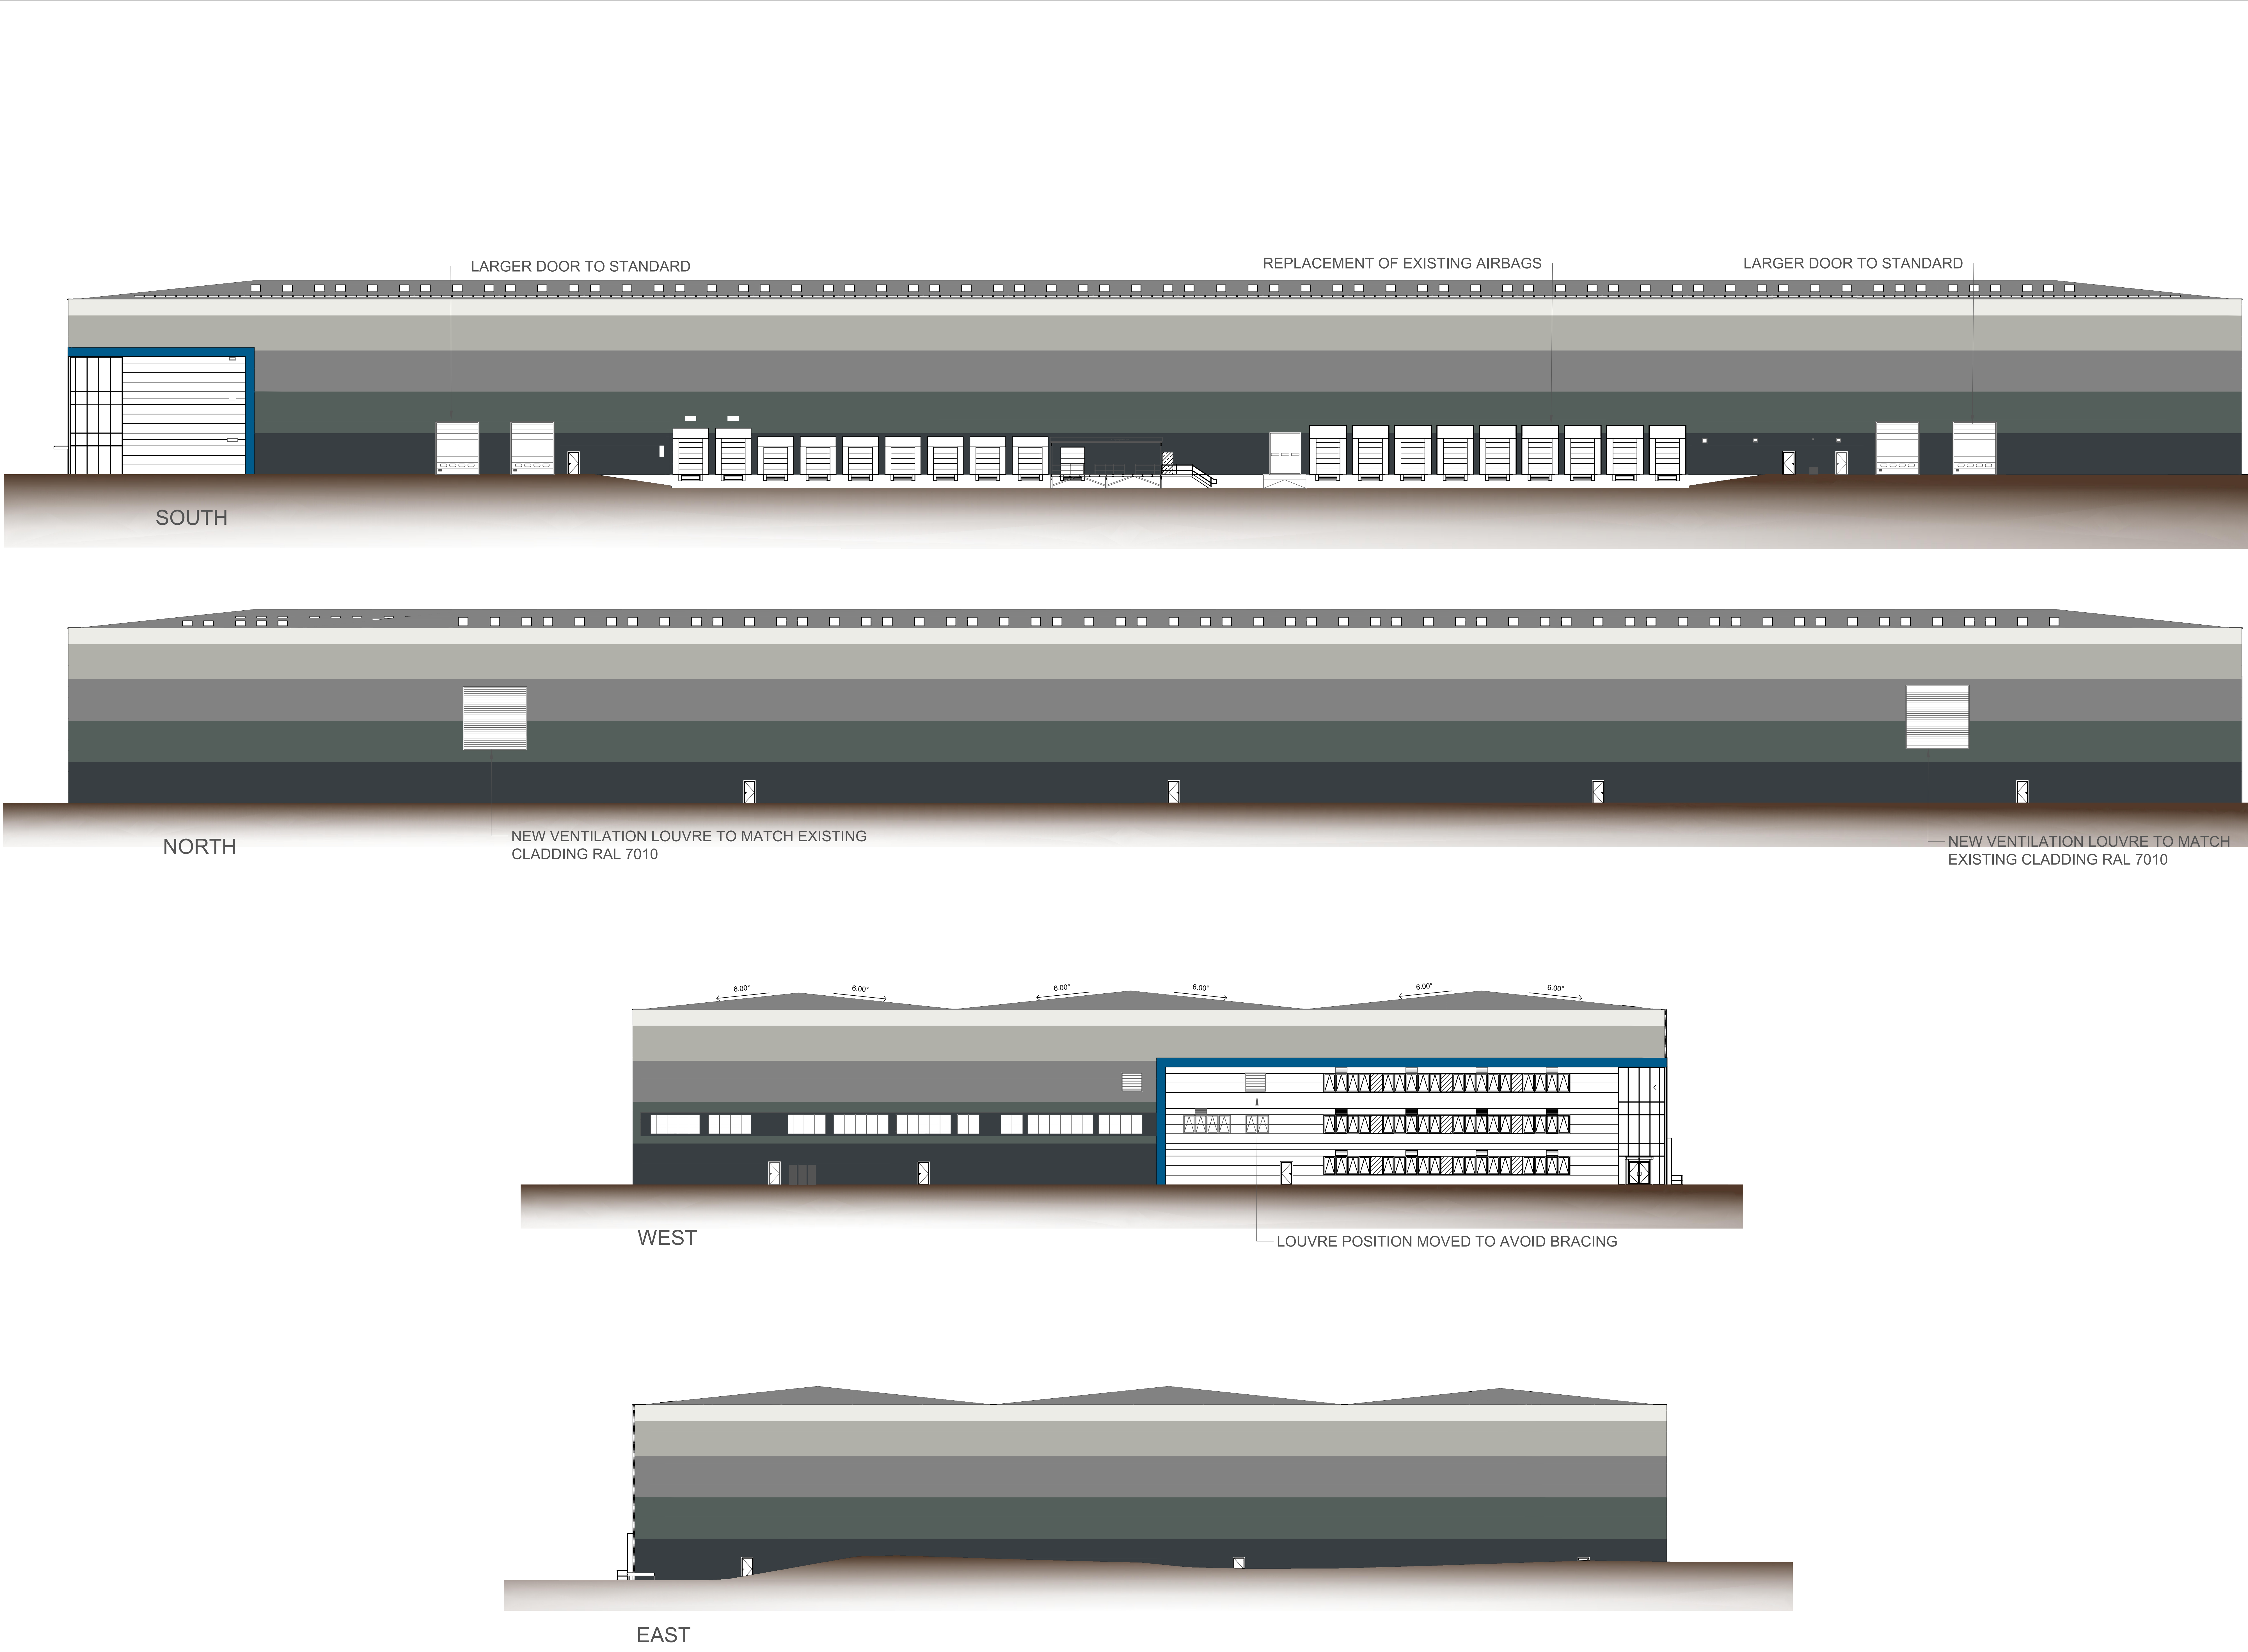

SCALE FOR PLANNING PURPOSES ONLY

Architects are to be notified of any discrepancies.
Contractors must check all dimensions on site.
This drawing is subject to copyright laws and is for use on this project only.
This drawing is to be used solely for the information as listed only.
For other information refer to the latest revision of any cross referenced drawings.
To be read in conjunction with relevant design standards/protocols.

C	25/01/21	LOUVRE POSITIONS CHANGED	DA	MA
B	08/02/21	UPDATE TO CLIENT	DA	MA
A	03/02/21	UPDATE AS PER TESTFIT	DA	MA
#	25/01/21	FIRST ISSUE	DA	MA
REV	DATE	DESCRIPTION	DA	MA
			DRN	CKD

AMENDMENTS

STATUS: **PLANNING**

CLIENT: **FLINTROCK LTD**

PROJECT NAME: **KNOWSLEY**

PROJECT ADDRESS: **MOORGATE ROAD
KNOWSLEY**

DRAWING TITLE: **PROPOSED ELEVATION**

JOB NO:	DRG NO:	REVISION:
20-6547	P09	C
DATE:	SCALE:	SHEET SIZE:
JAN 21	1:200	A0

S+SA
ARCHITECTS

1 CARDALE PARK, BECKWITH HEAD ROAD,
HARROGATE HG3 1RZ
www.ssa-architects.co.uk
T: 01423 856999