
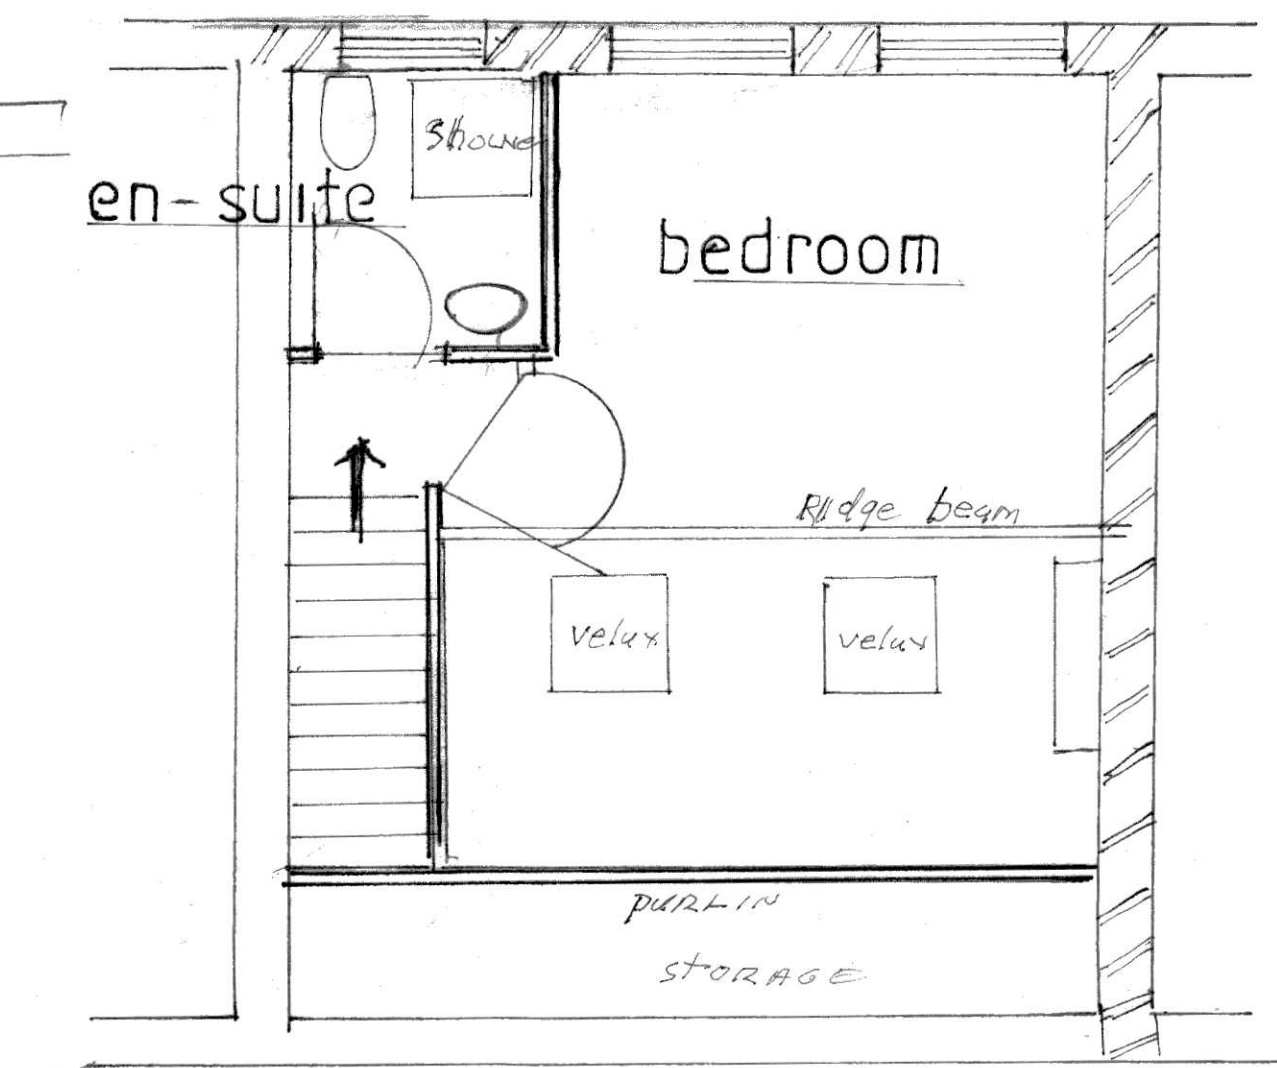
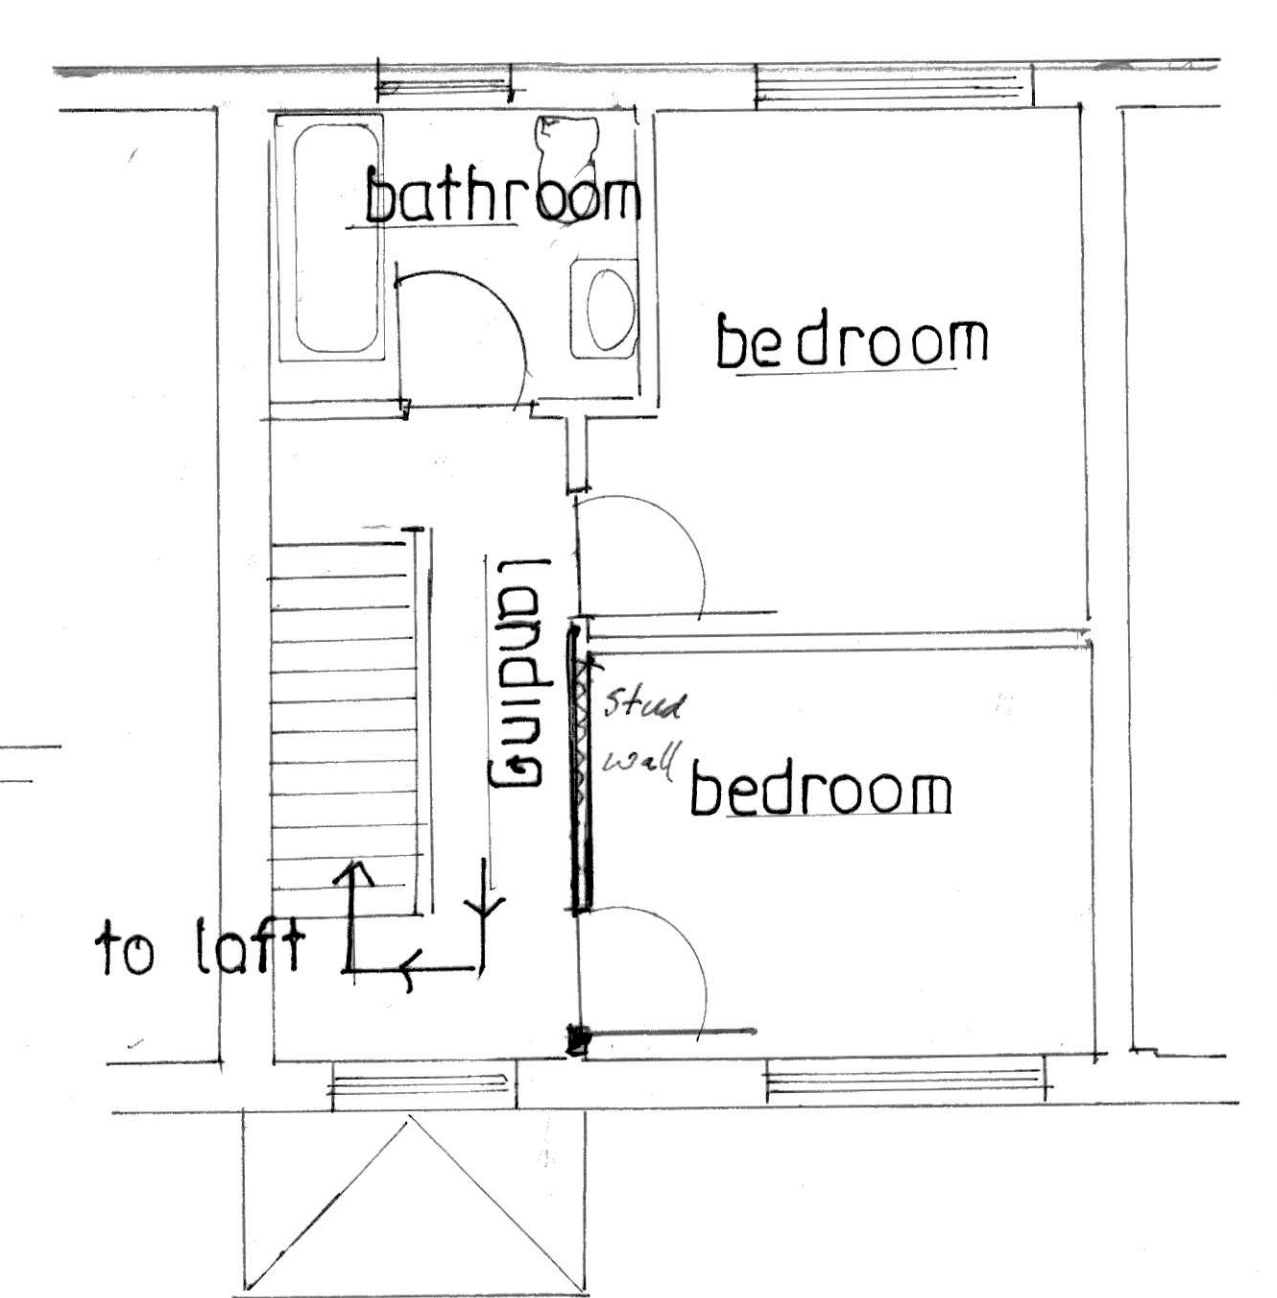
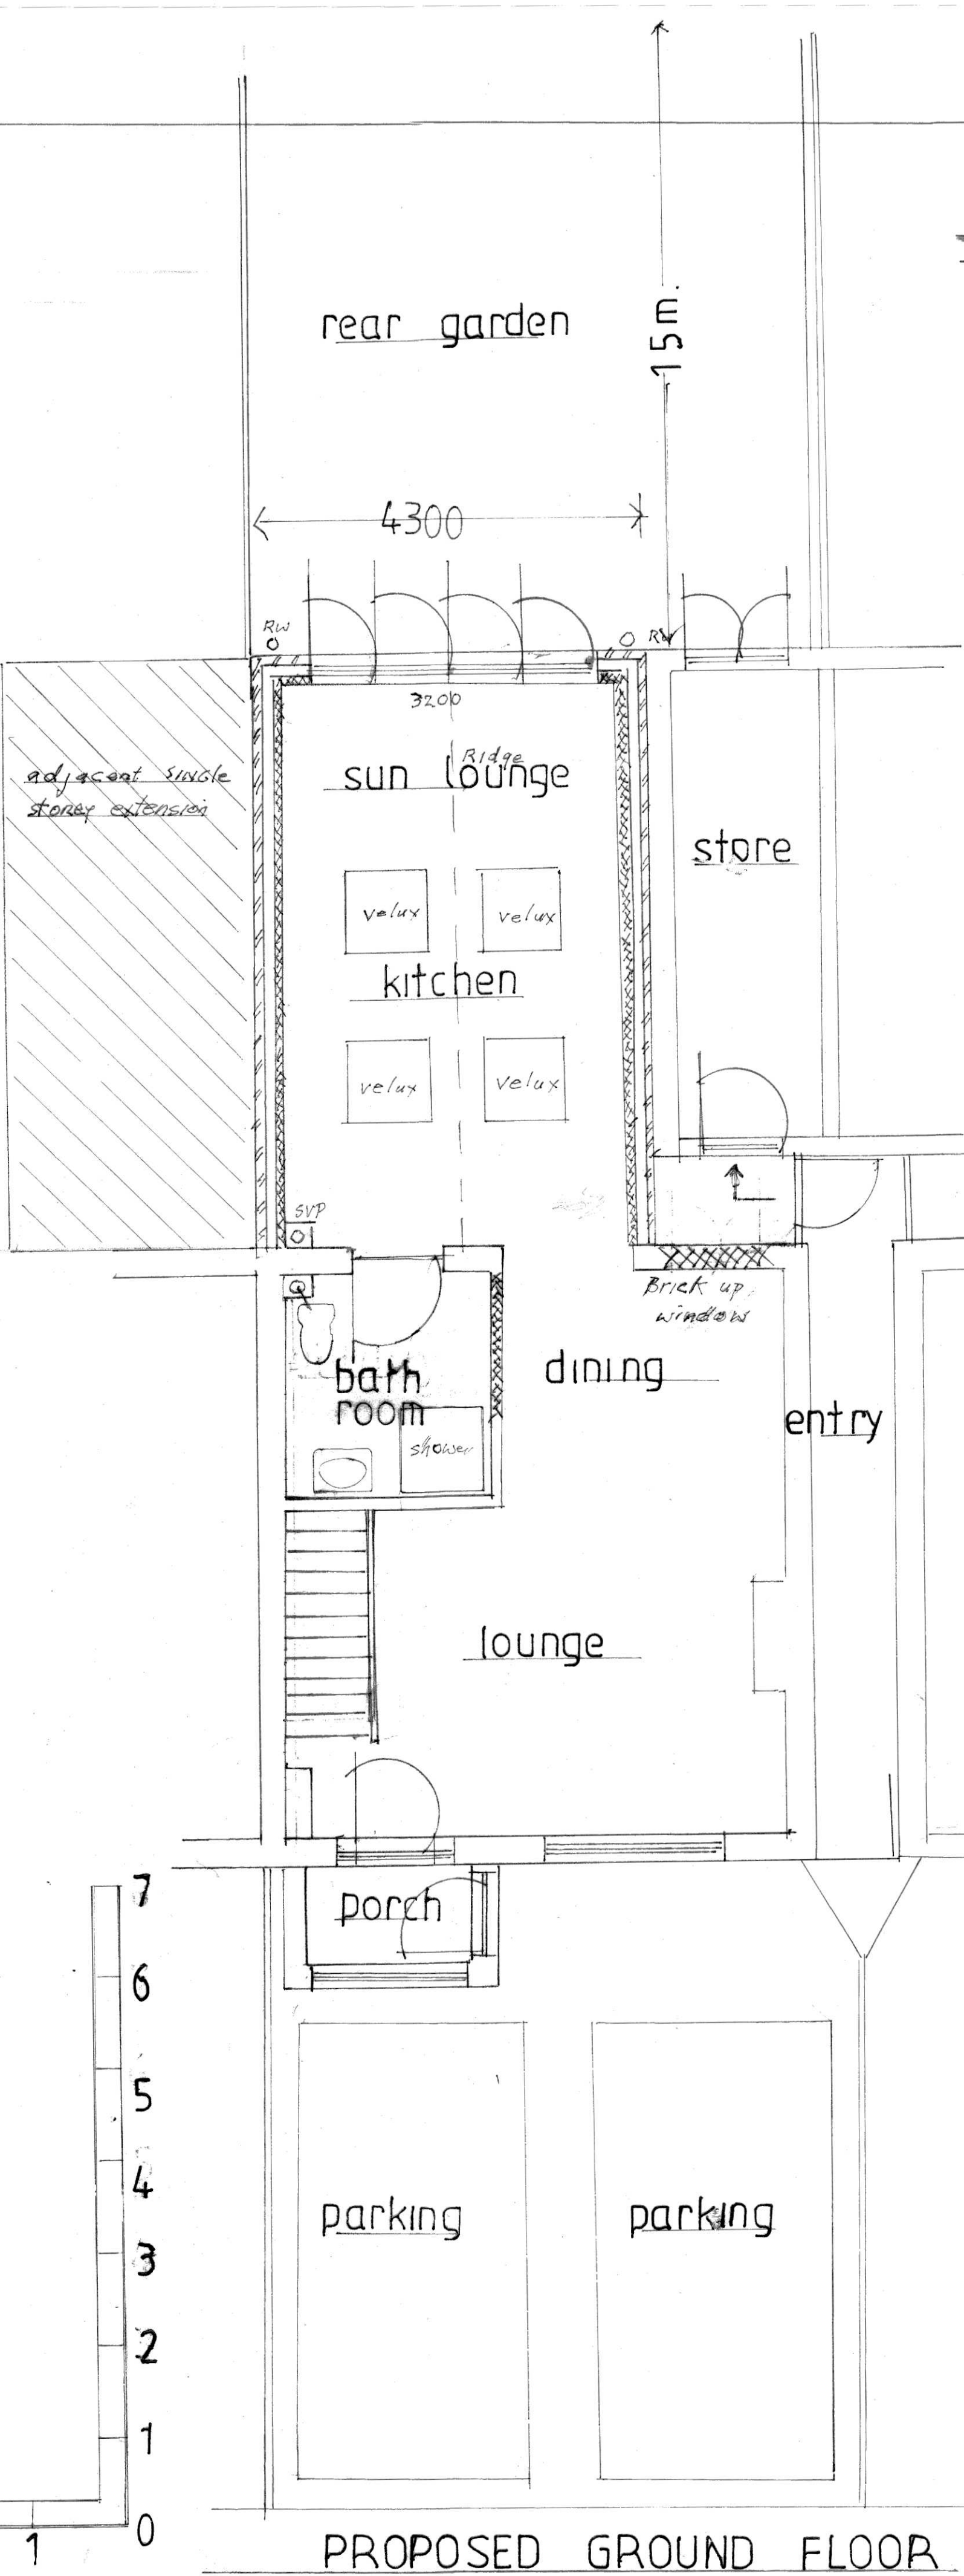
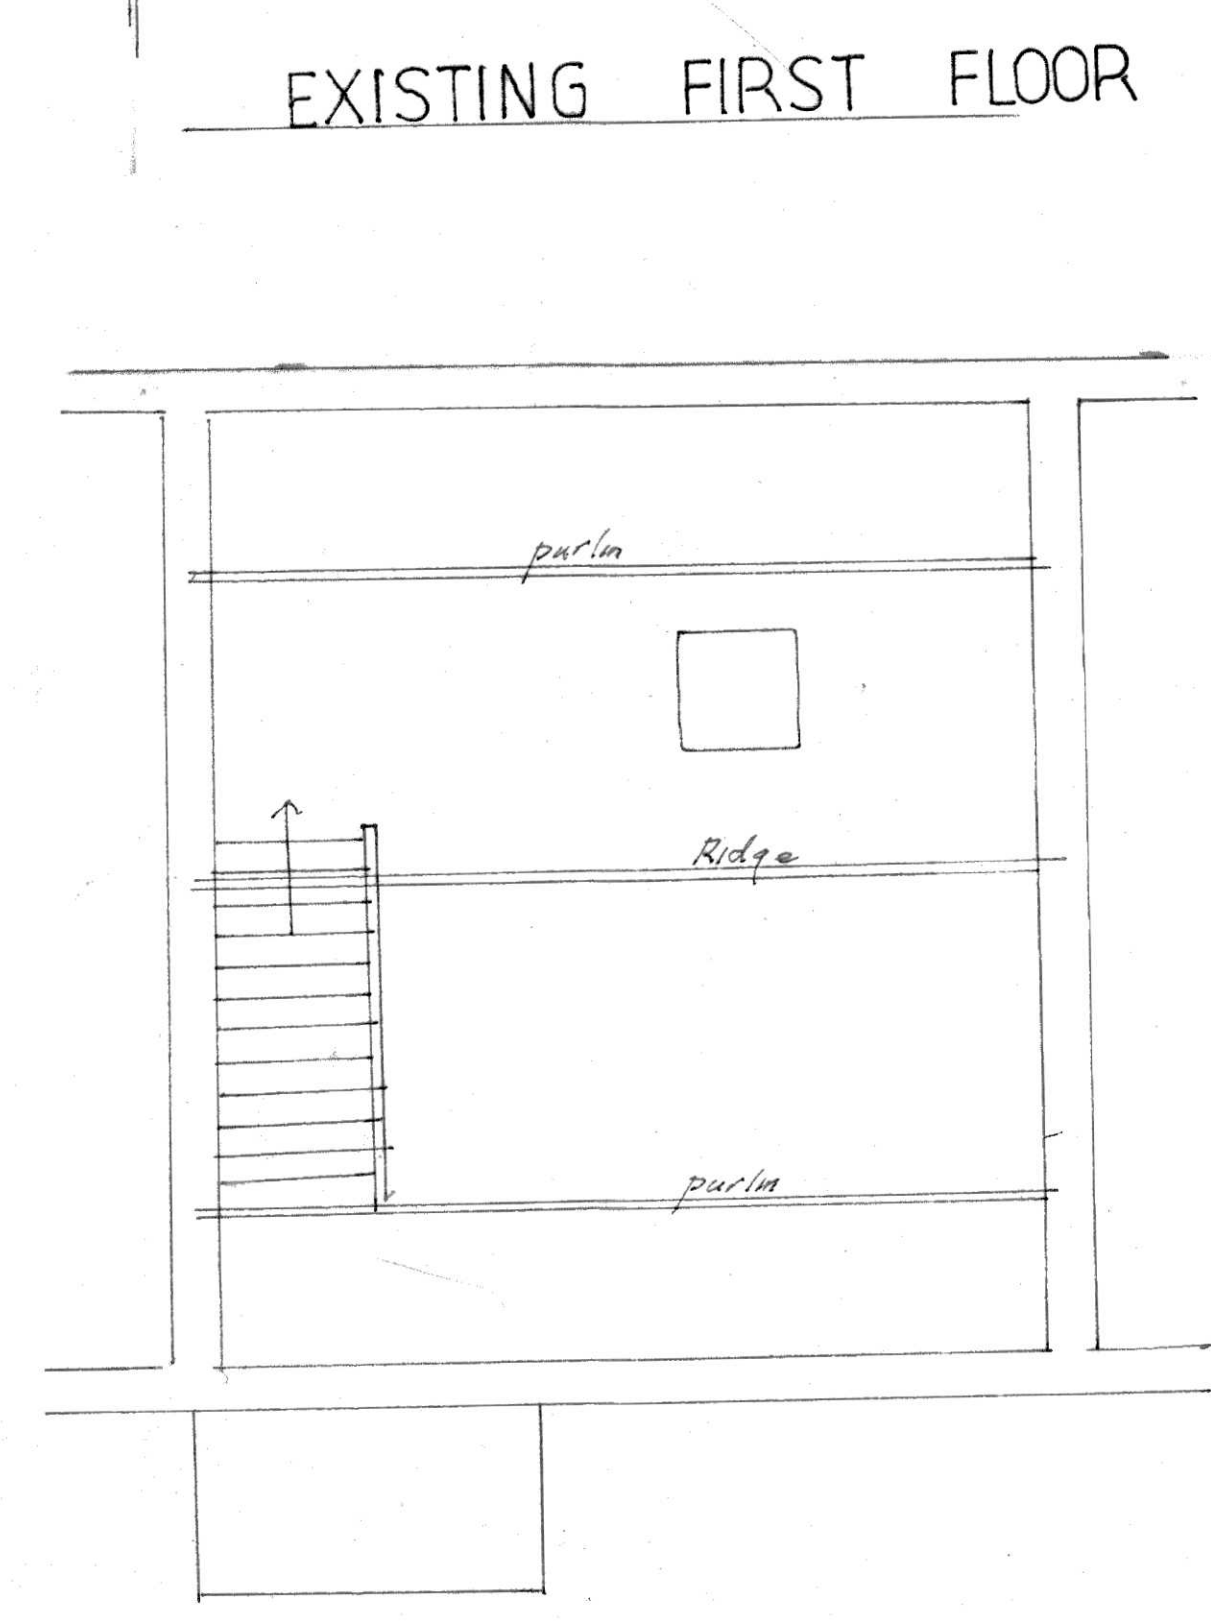
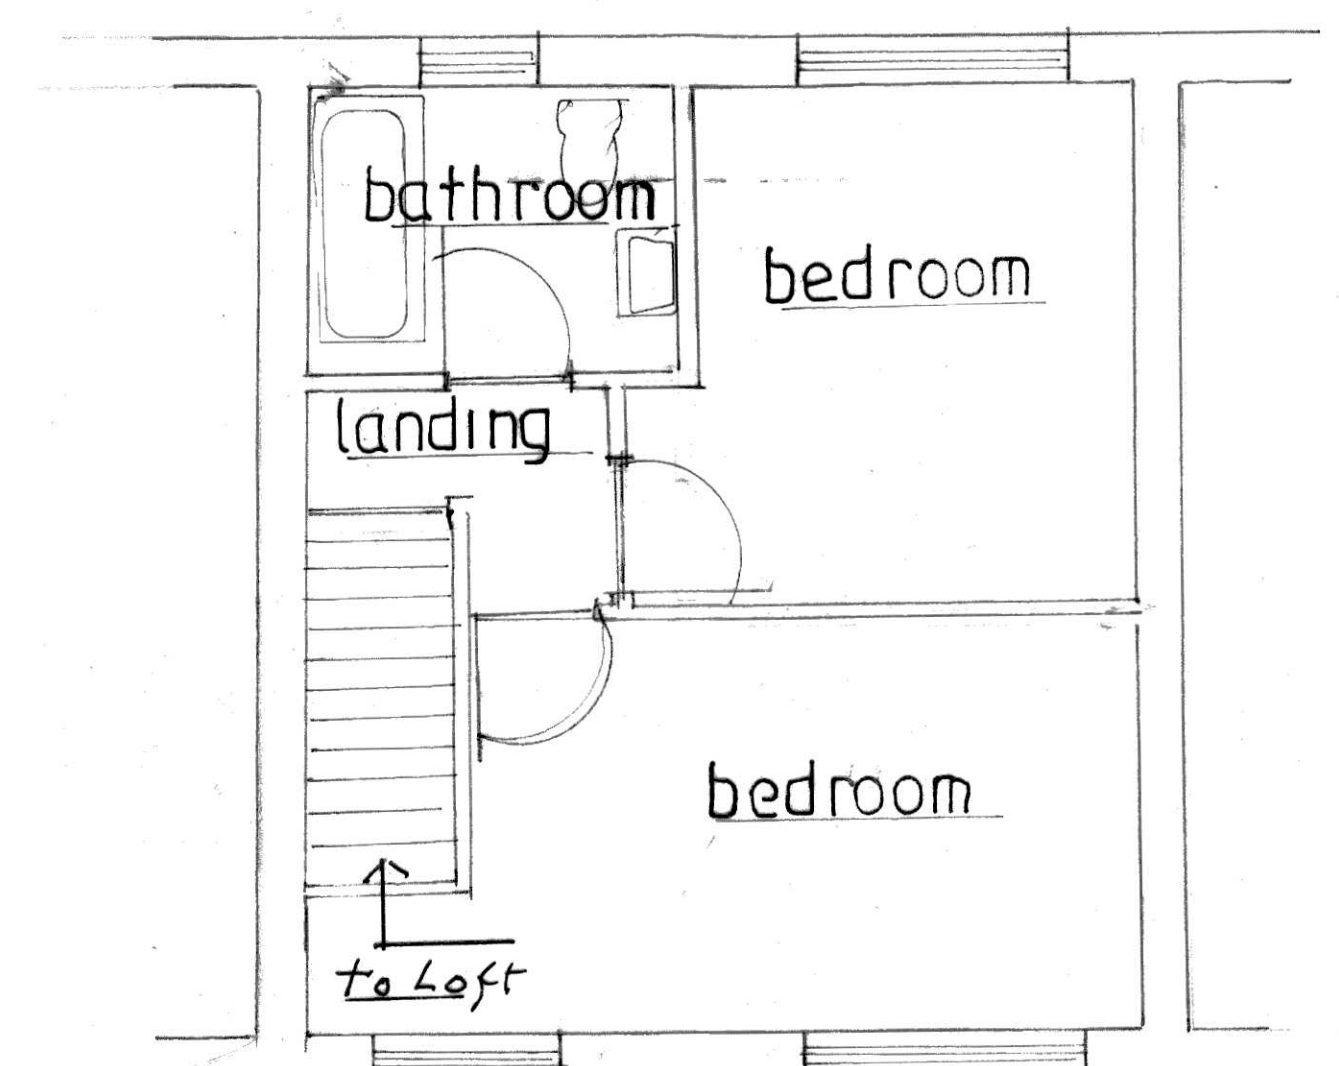


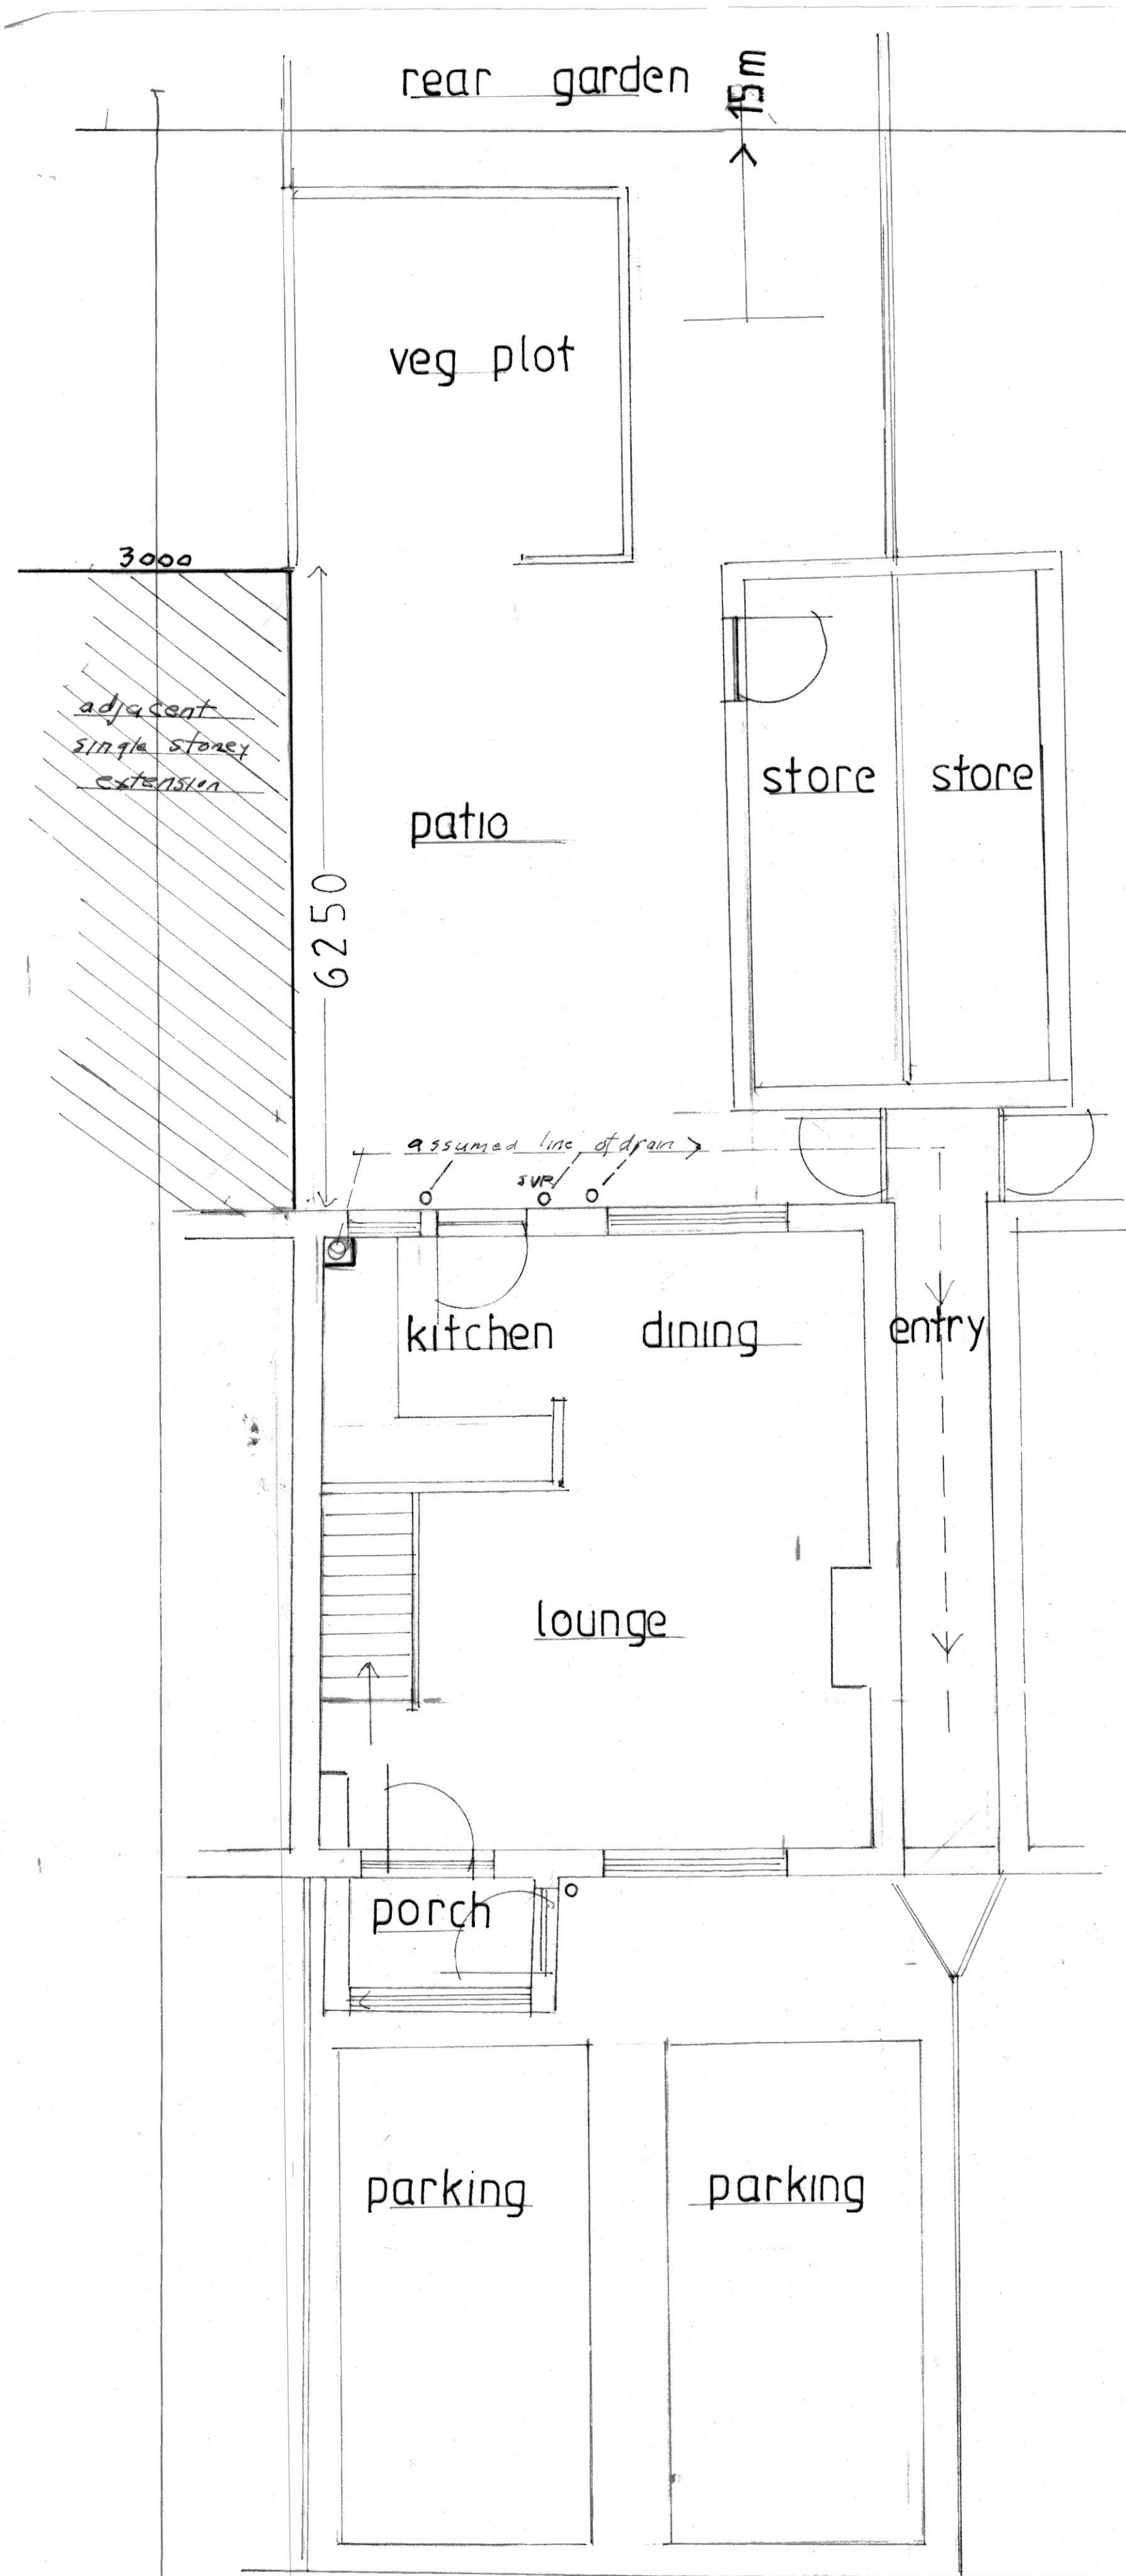

EXISTING GROUND FLOOR
42 BERRYHILL ROAD L 34 0EL
PLAN NO1 LAYOUTS

EXISTING STORE
ROOM IN LOFT
SCALE 1:50
SCALE BAR

PROPOSED GROUND FLOOR

PROPOSED LOFT FLOOR

