


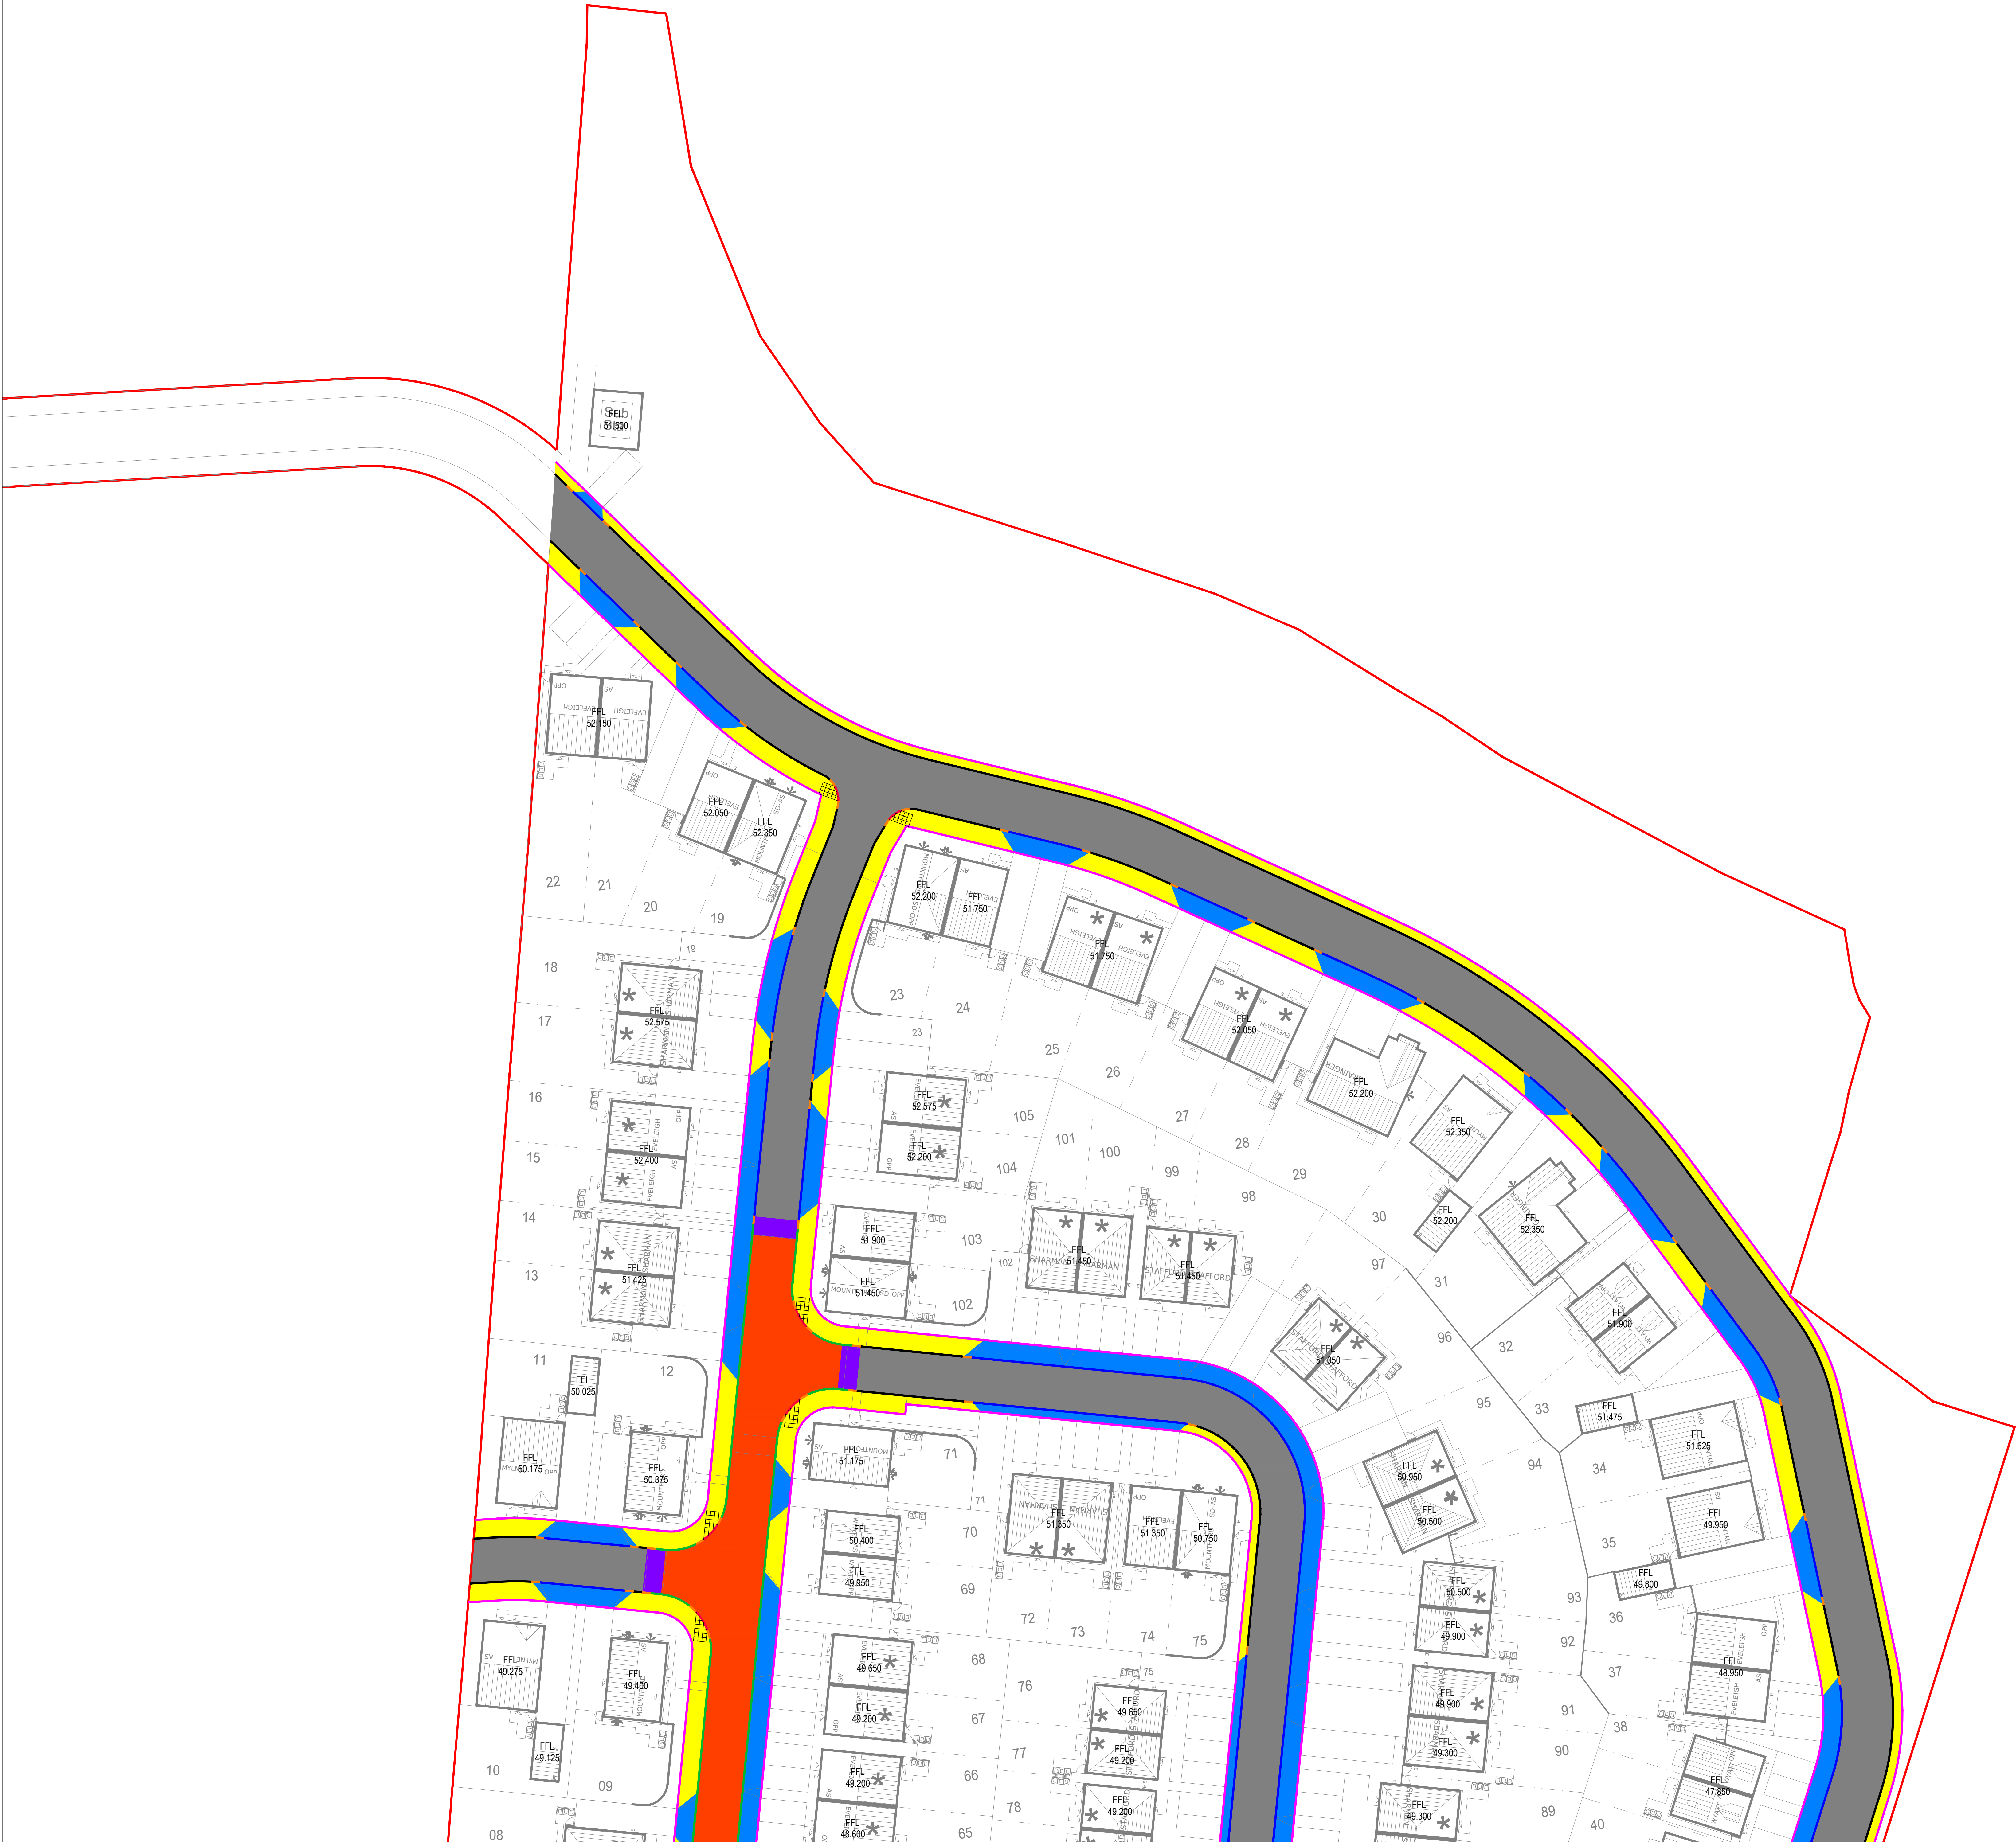

GENERAL NOTES

1. THIS DRAWING TO BE READ IN CONJUNCTION WITH ALL RELEVANT ENGINEERS, ARCHITECTS AND SPECIALISTS DRAWINGS AND SPECIFICATIONS.

2. ALL RELEVANT DIMENSIONS TO BE OBTAINED/CHECKED AGAINST ARCHITECTS DRAWINGS AND BY SITE MEASUREMENT PRIOR TO THE COMMENCEMENT OF WORKS OR ORDERING OF MATERIALS. DISCREPANCIES BETWEEN THE DRAWINGS AND SITE CONDITIONS TO BE NOTIFIED TO THE ENGINEER.

3. DO NOT SCALE FROM THIS DRAWING.

A SUMMARY OF CAPPING LAYER THICKNESS AND/OR INCREASED SUB-BASETHICKNESS WILL BE REQUIRED IS SET OUT IN THE TABLE BELOW:

SUBGRADE CBR (%)	CAPPING LAYER THICKNESS (mm)	SUB-BASE LAYER THICKNESS (mm)	MINIMUM SUB-BASE THICKNESS (mm)
<5	60	150	-
5-10	40	150	-
10-15	-	-	300

ALL WORKS TO BE IN ACCORDANCE WITH KNOWSLEY COUNCIL STANDARD DETAILS AND AS AGREED WITH THE APPOINTED REPRESENTATIVE

ALL DRAINAGE IS TO BE DESIGNED AND CONSTRUCTED IN ACCORDANCE WITH UNITED UTILITIES PLC 'A DEVELOPERS GUIDE TO WASTEWATER ADOPTIONS' AND 'SEWERS FOR ADOPTION 6TH EDITION' - (MARCH 2006)

ALL ADOPTABLE MAIN DRAINAGE IS TO BE SUBJECT TO A SECTION 104 AGREEMENT BETWEEN THE DEVELOPER AND UNITED UTILITIES

KEY

S38 SITE BOUNDARY

SURFACE TYPE

NEW ADOPTABLE CARRIAGEWAY CONSTRUCTION

NEW ADOPTABLE FOOTWAY CONSTRUCTION

NEW ADOPTABLE VEHICLE CROSSING

ADOPTABLE JUNCTION SPEED TABLE

ADOPTABLE SPEED TABLE RAMP

ADOPTABLE GRASSED VERGE

KERB TYPE

HALF BATTERED KERB - 125x250mm TYPE A - H82 125mm UPSTAND

BULLNOSE KERB - 125x150mm TYPE C - BN 125mm UPSTAND AT VEHICLE CROSSINGS

BULLNOSE KERB - 125x 150mm 0-6mm UPSTAND AT TACTILE CROSSINGS

BULLNOSE KERB - 125x 150mm 50mm UPSTAND AT RAISED SPEED TABLES

EDGE FACING KERB - 50x150mm TYPE A - EF 10mm UPSTAND

TRANSITION KERB - 125x225 TYPE R

NEW TACTILE CROSSING

PRELIMINARY SUBJECT TO
S38 APPROVAL

REV	DATE	DESCRIPTION	BY	CHK	APP
P2	02/08/2022	UPDATED TO SUIT LATEST ARCHITECTS LAYOUT	MB	KOB	KOB
P1	22/07/2022	PRELIMINARY ISSUE	LS	KOB	KOB

DRAWING STATUS: **PRELIMINARY**

CLIENT: **VISTRY PARTNERSHIPS**

ARCHITECT: **MPSL**

PROJECT: **HALSNEAD GARDEN VILLAGE
LICKERS LANE
WHISTON**

TITLE: **S38 SURFACE FINISHES AND KERBING LAYOUT SHEET 1**

STATUS	PROJECT No.	PROJECT	ORIGINATOR	VOLUNTARY	TYPE	ROLE	DRAWING No.	REV.
S2	221-130	HLL - AJP - XX - 00 - DR - C - 1551	P02					

SCALE: 1:250
DESIGNED: LS
DRAWN: KB
CHECKED: LS
APPROVED: KOB
DATE: JULY 2022

APJ consulting engineers
0151 227 1462 | info@apjcltd.co.uk | 01 Dale Street, Liverpool, L2 2ET