



ac

1m


02

GORSE COTTAGE

001: existing plans

1:50 @ A1

ground floor plan

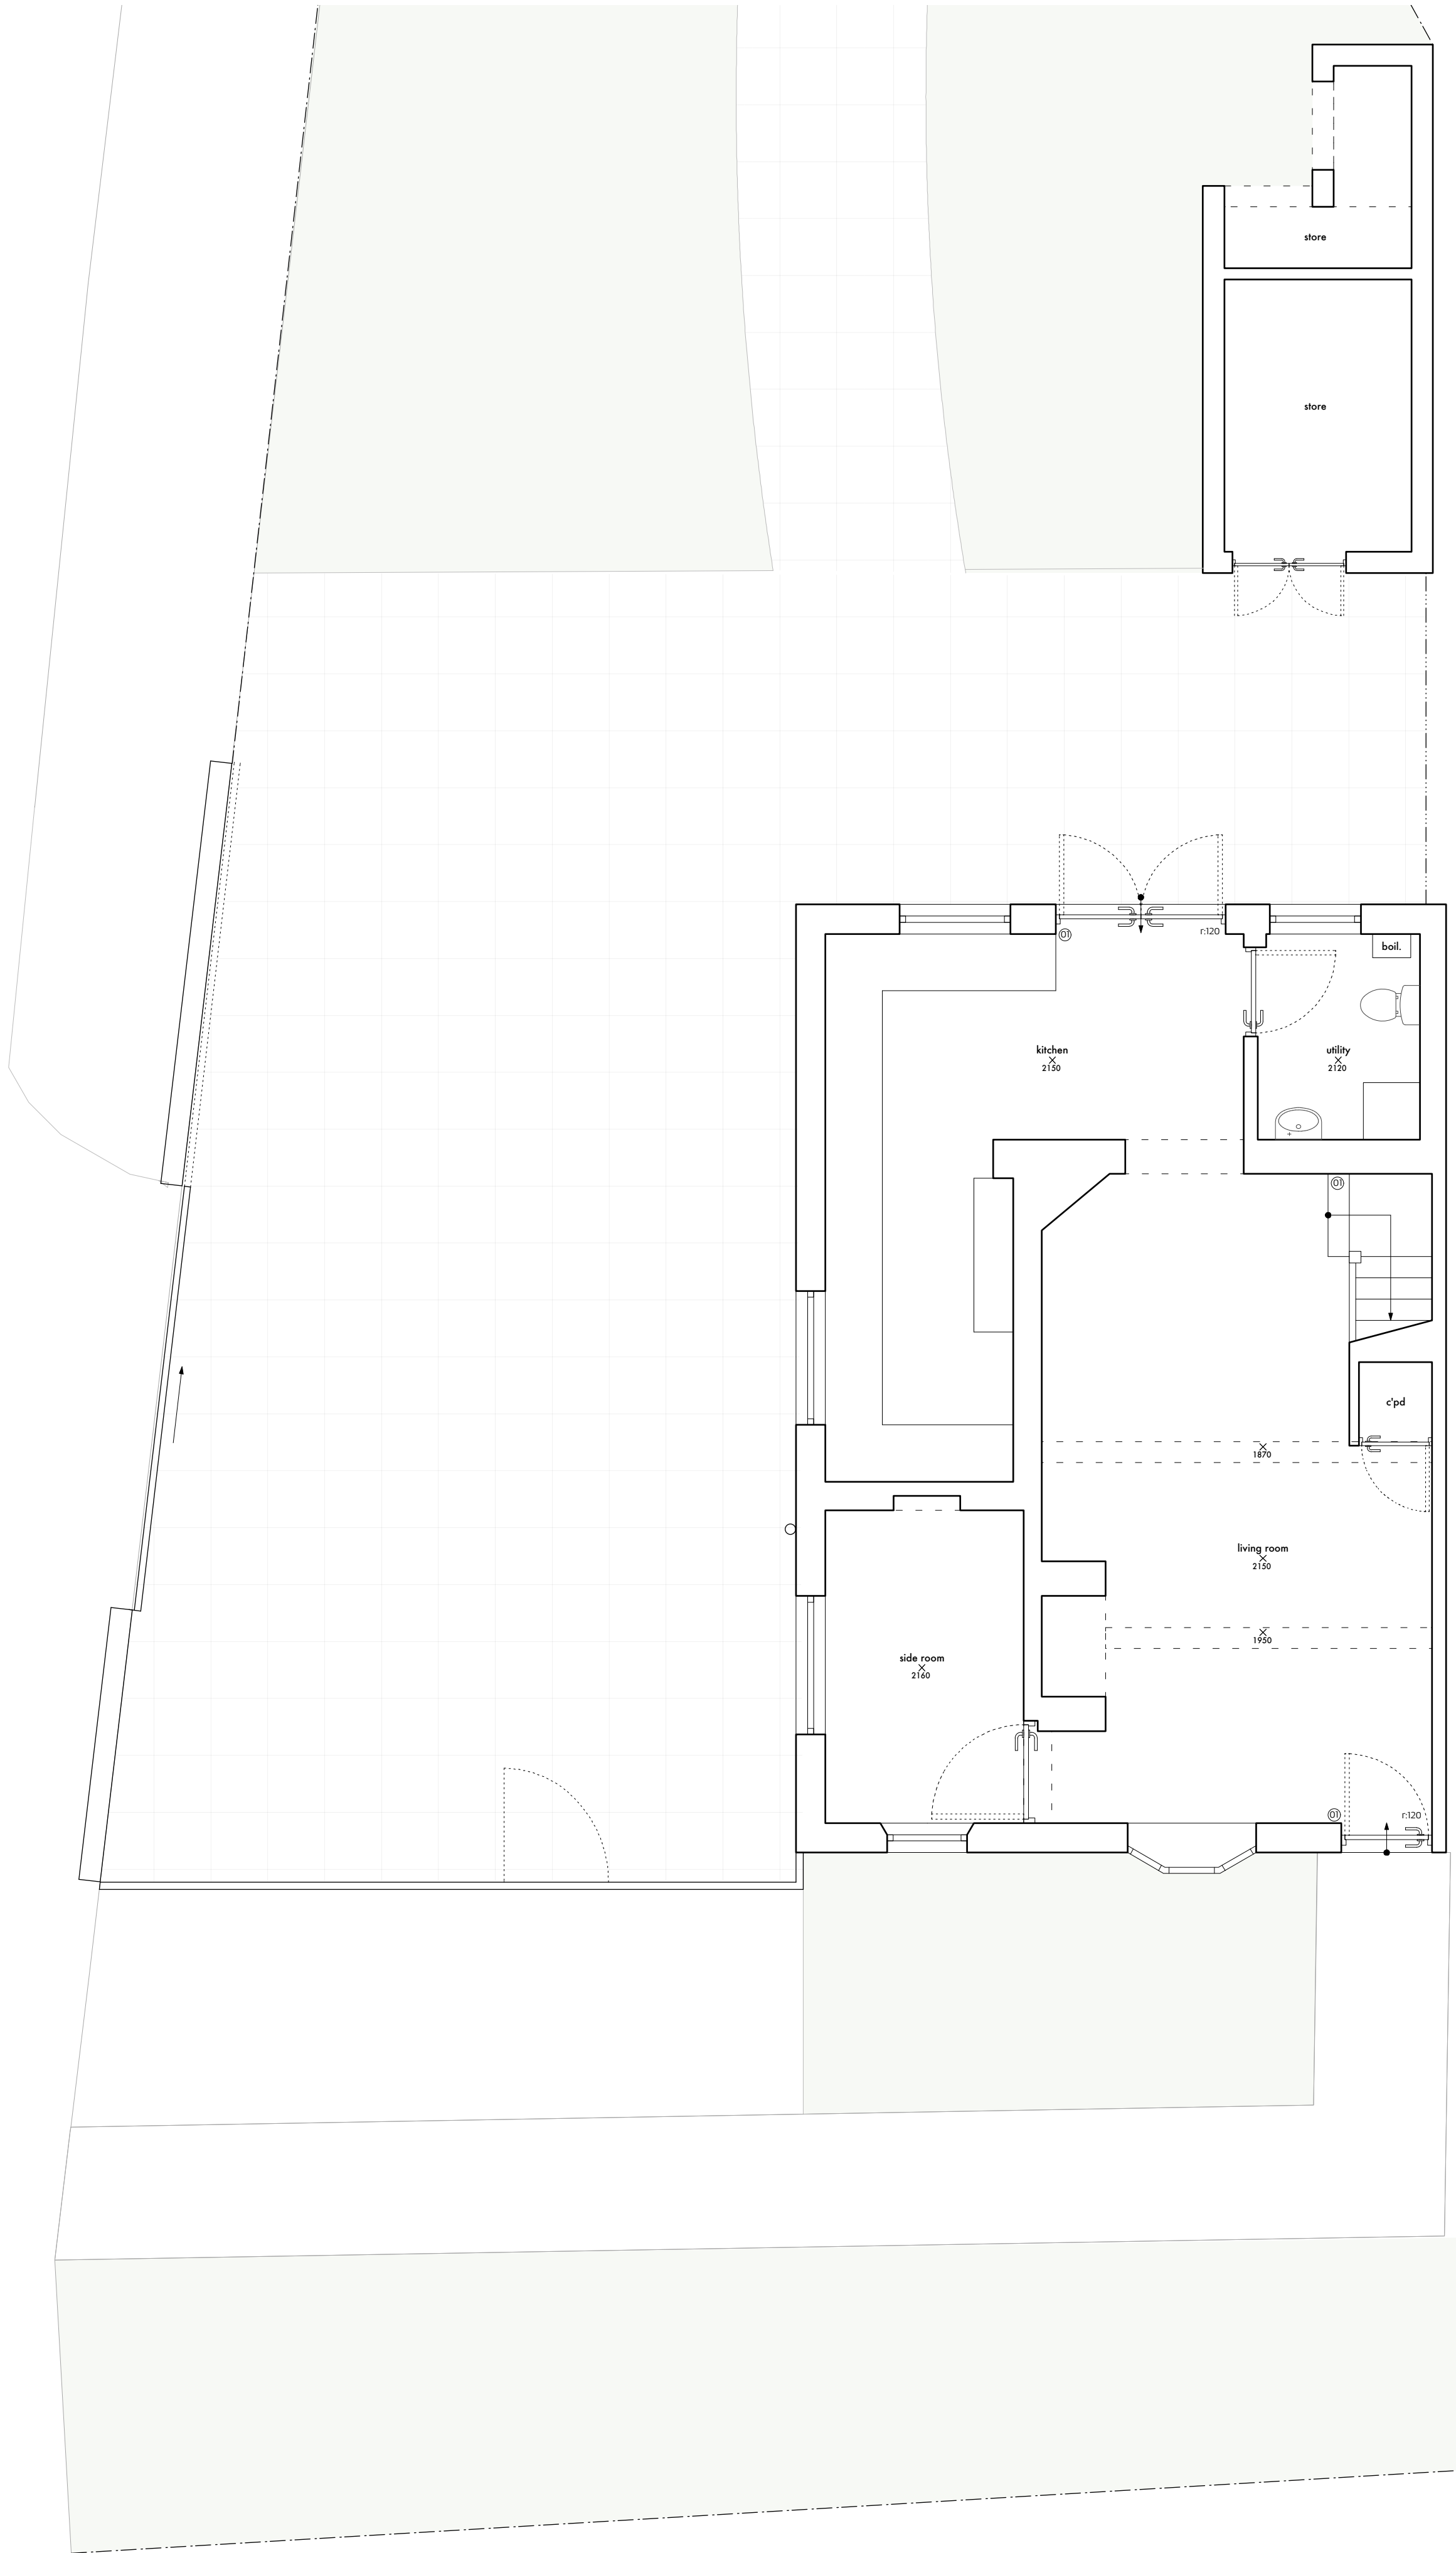

first floor plan

