



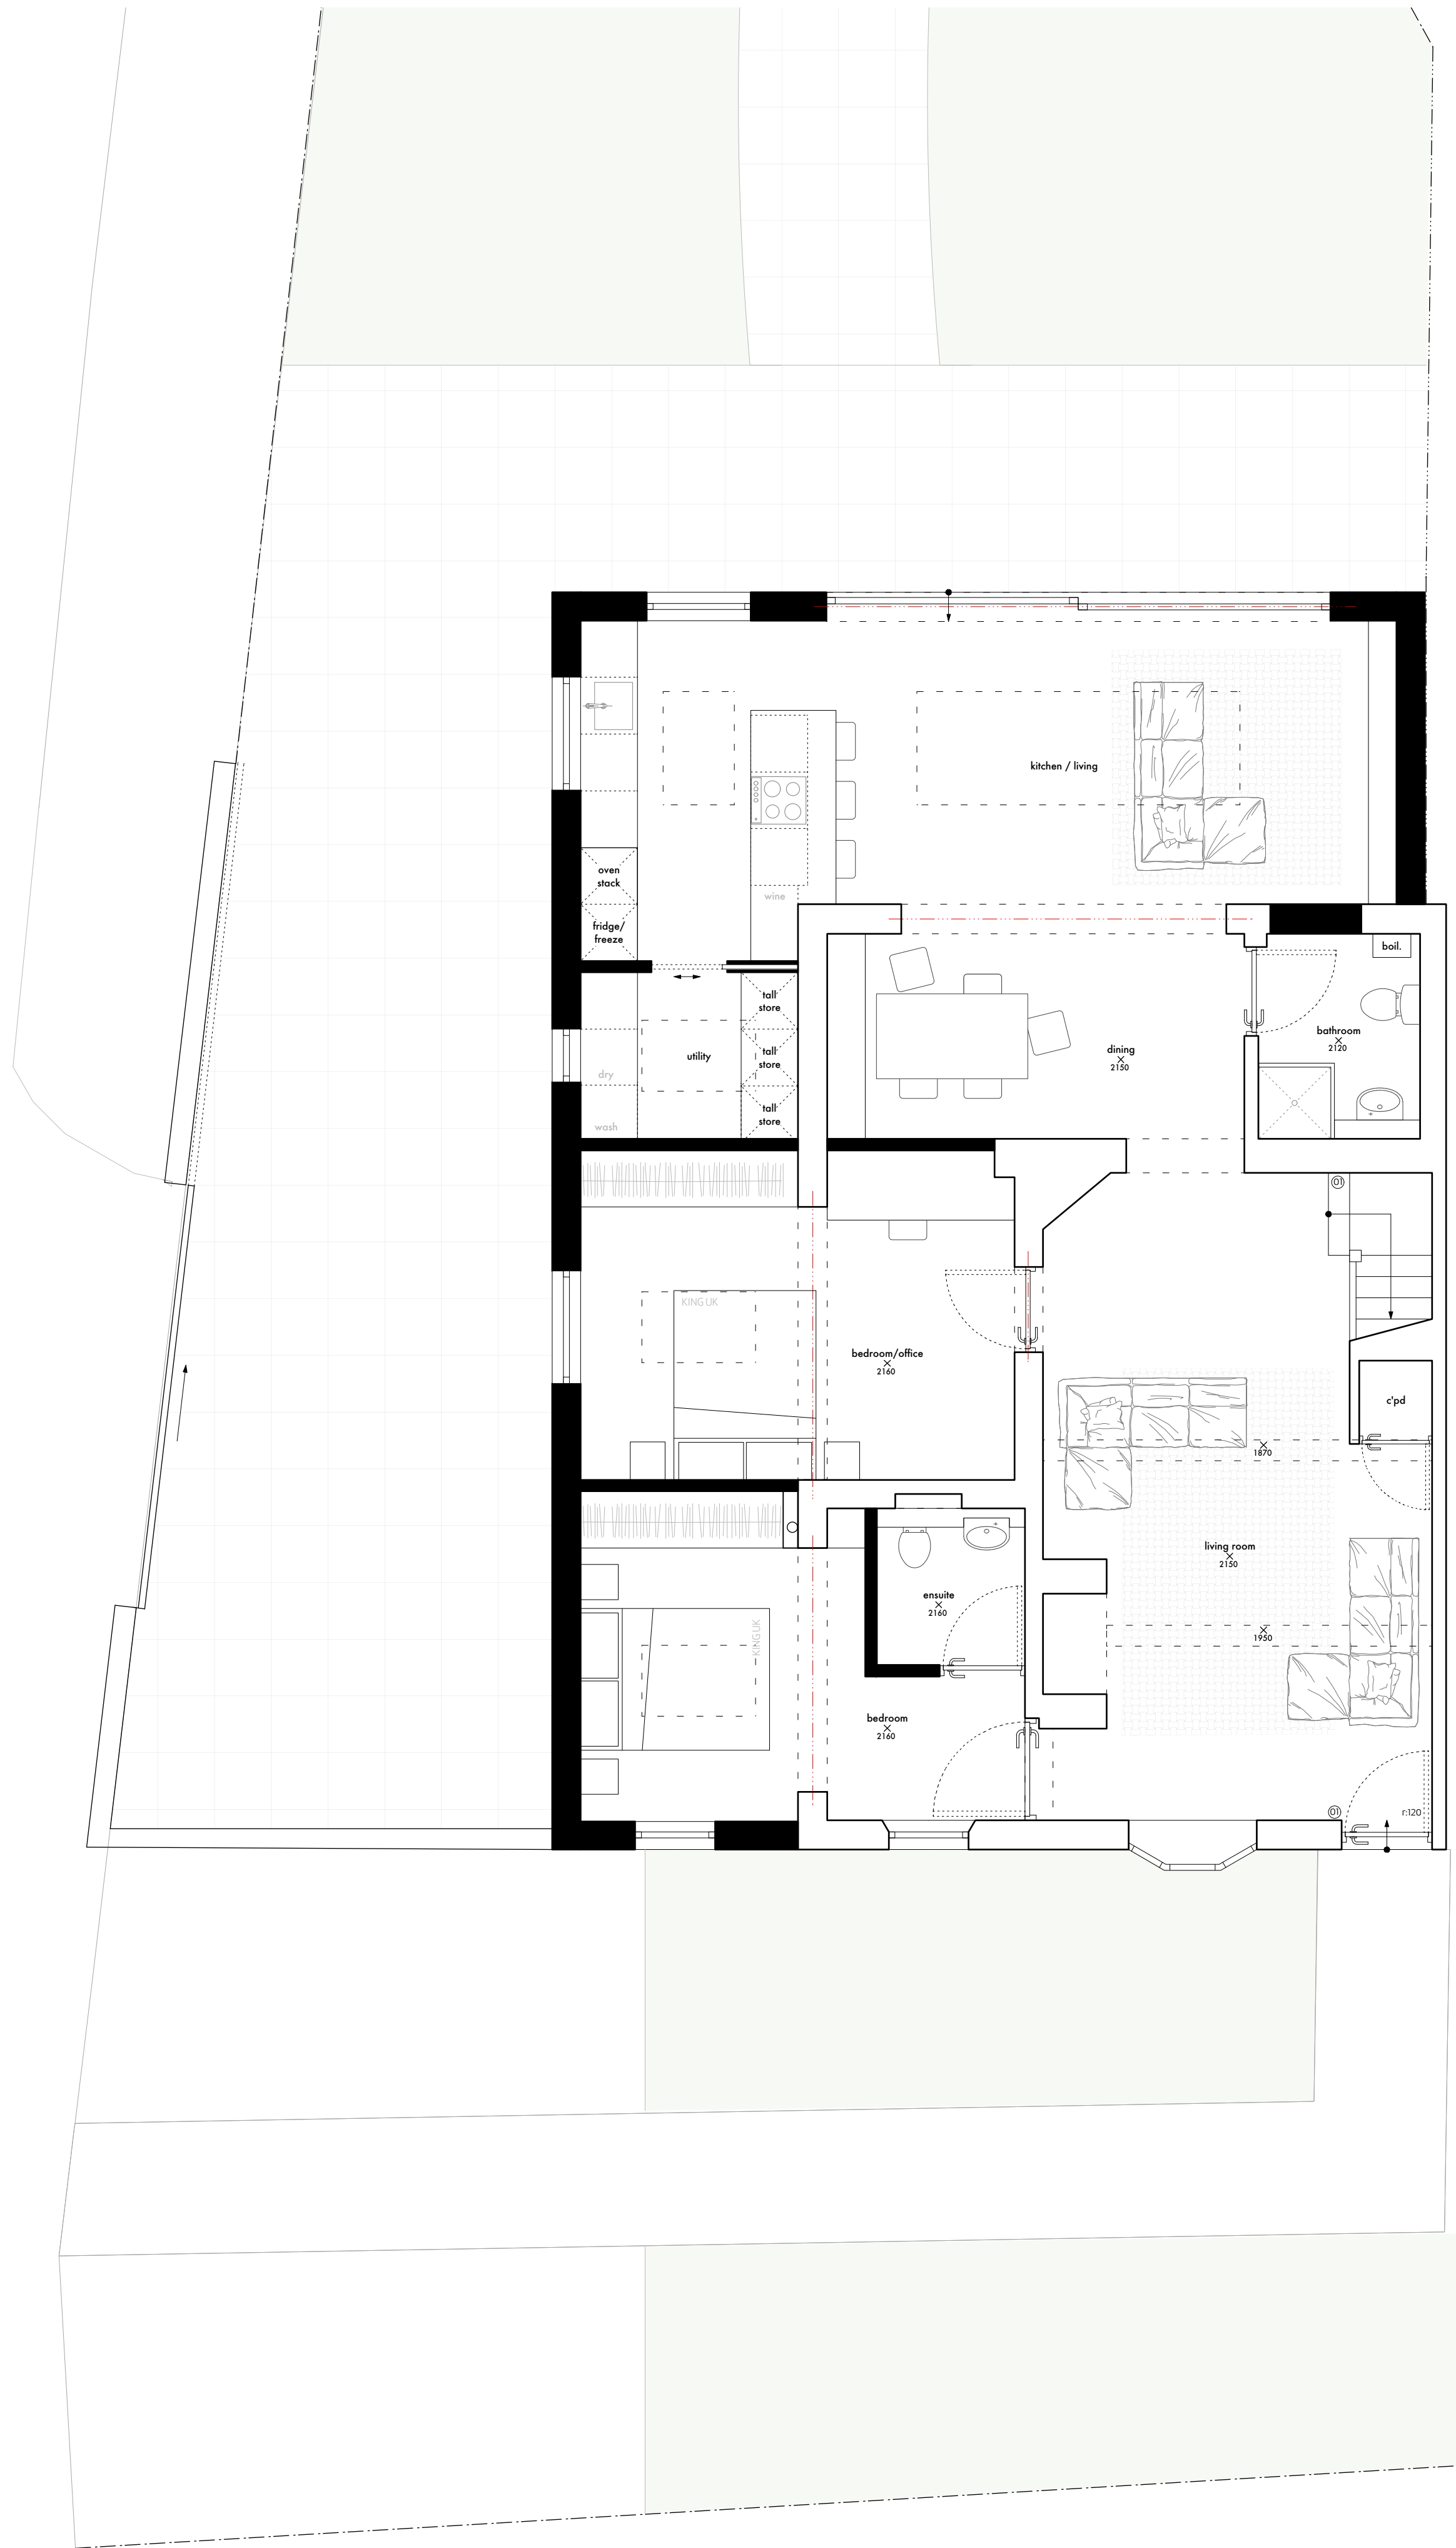

ground floor plan

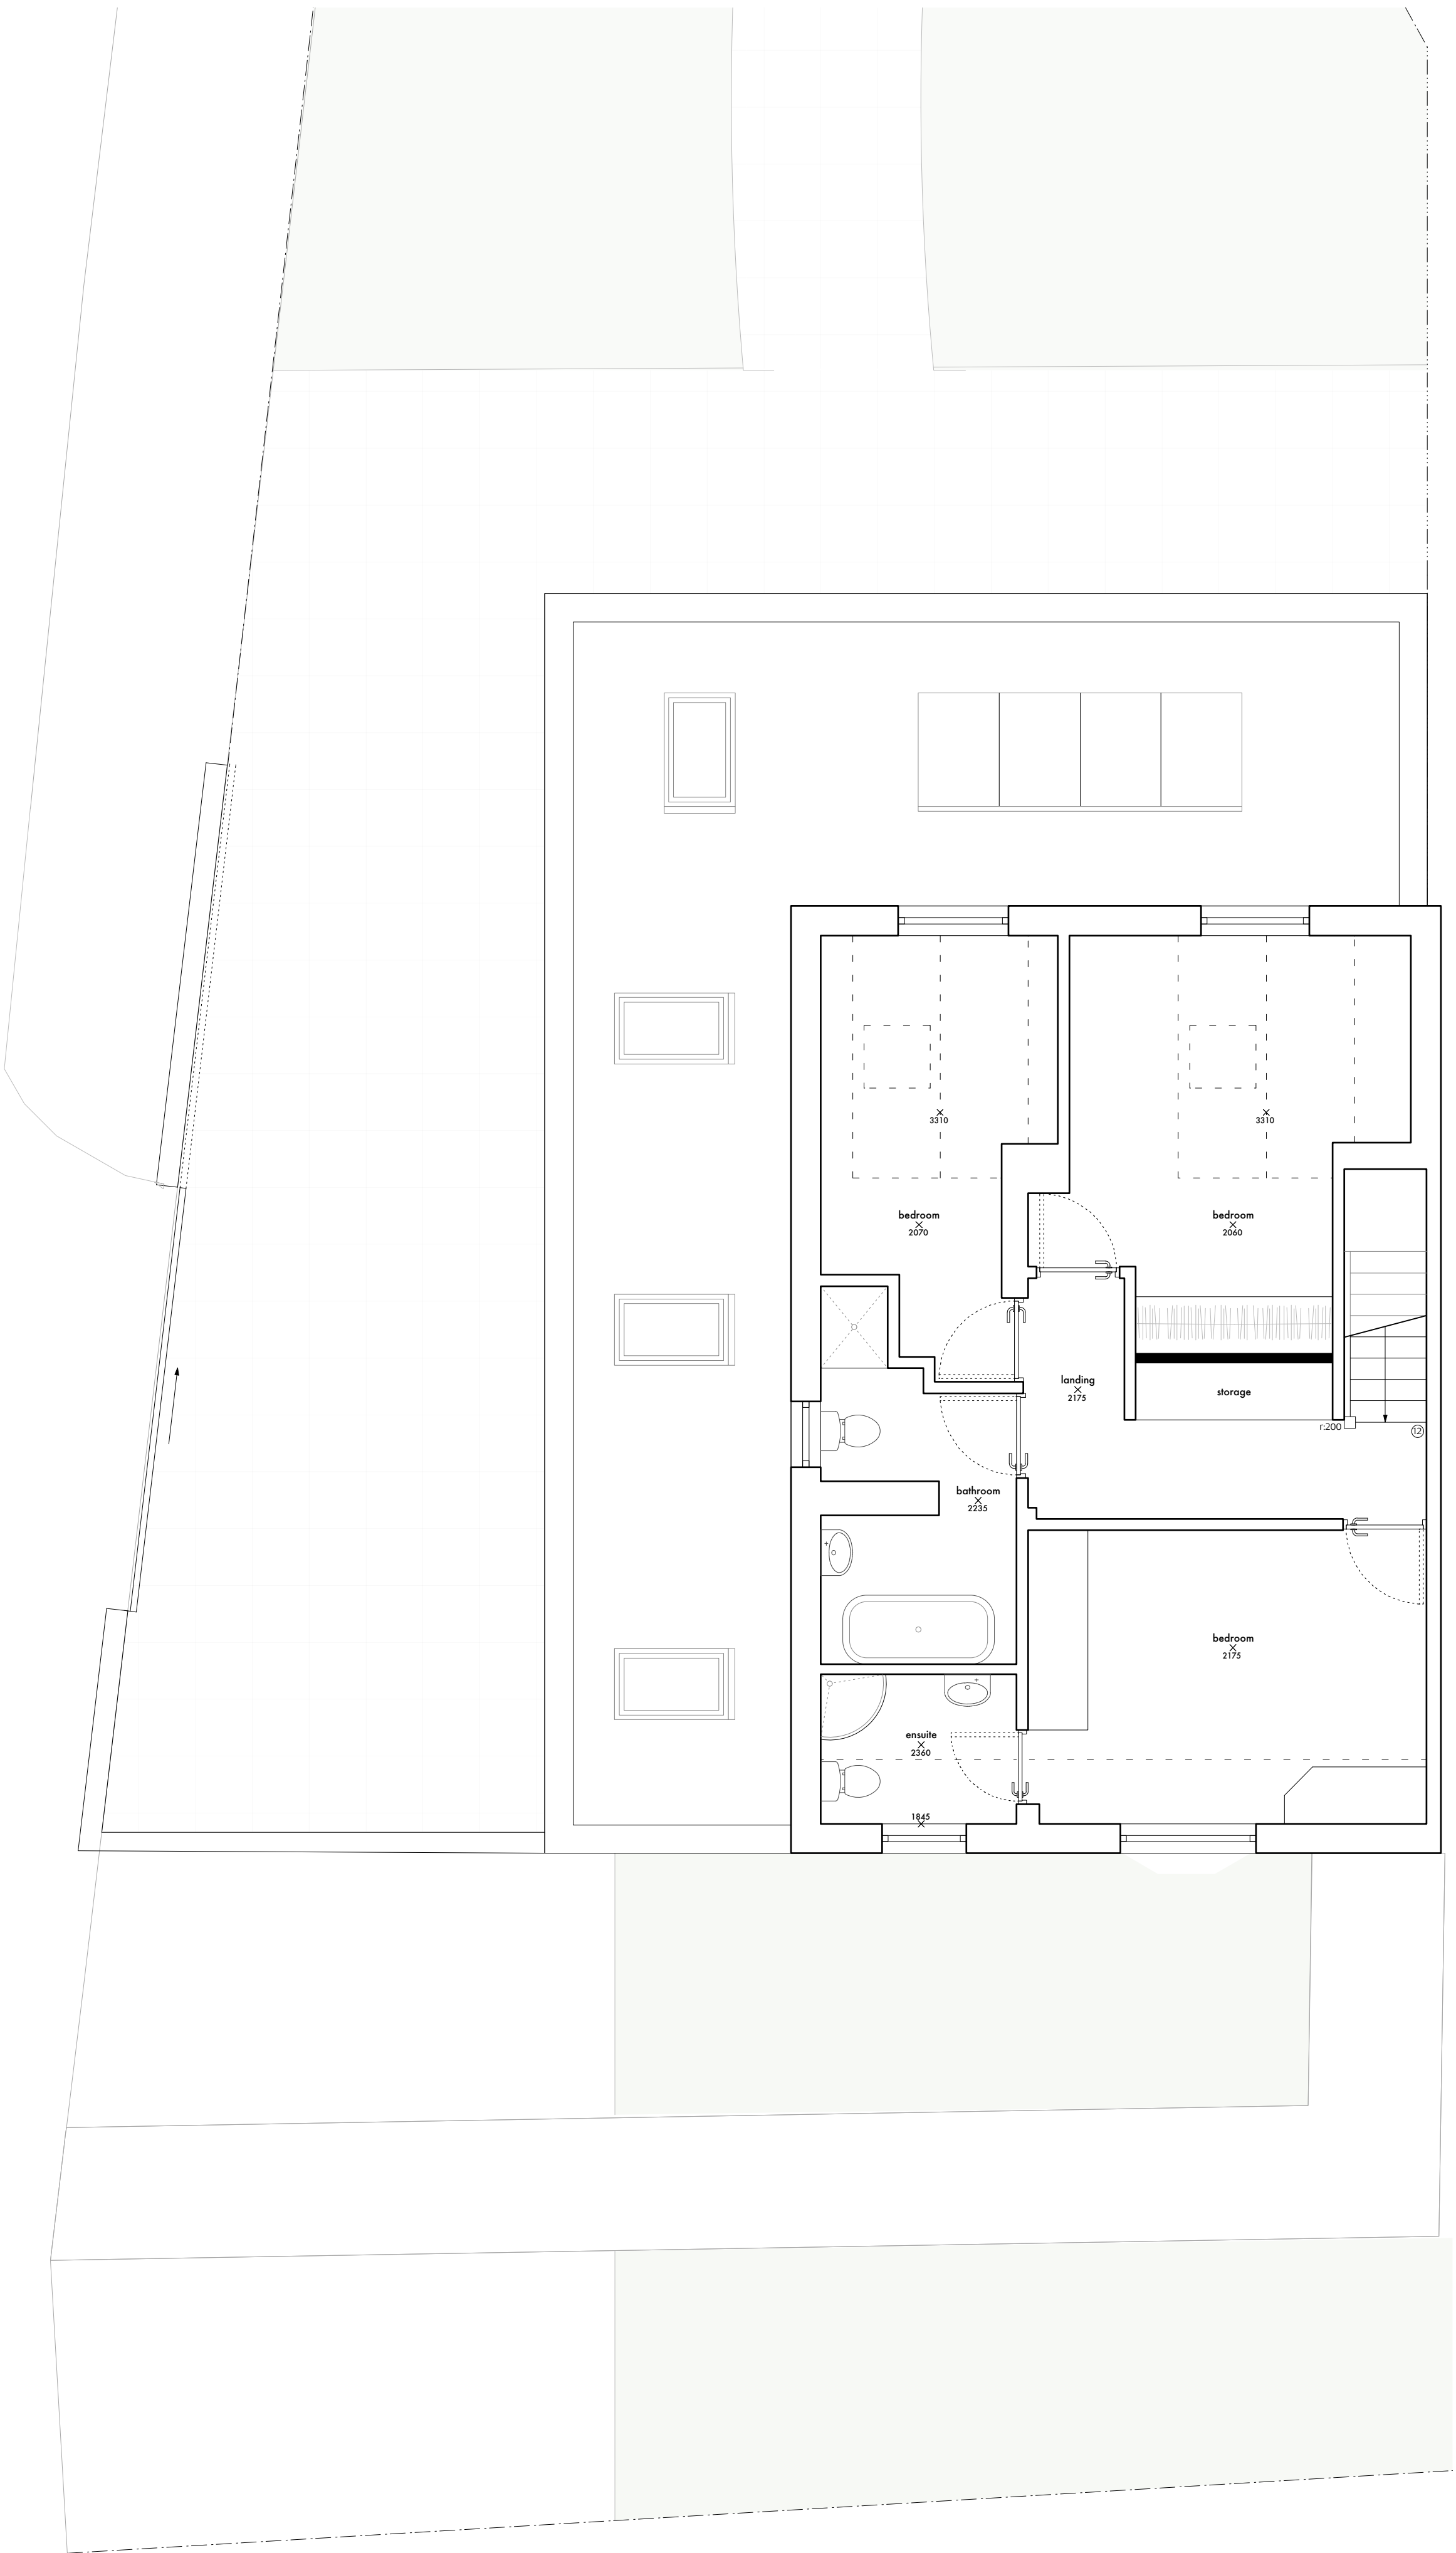

first floor plan



ac

1m

0 2

GORSE COTTAGE

013 proposed plans

1:50 @ A1