


Door

Cut through Section showing Fig B

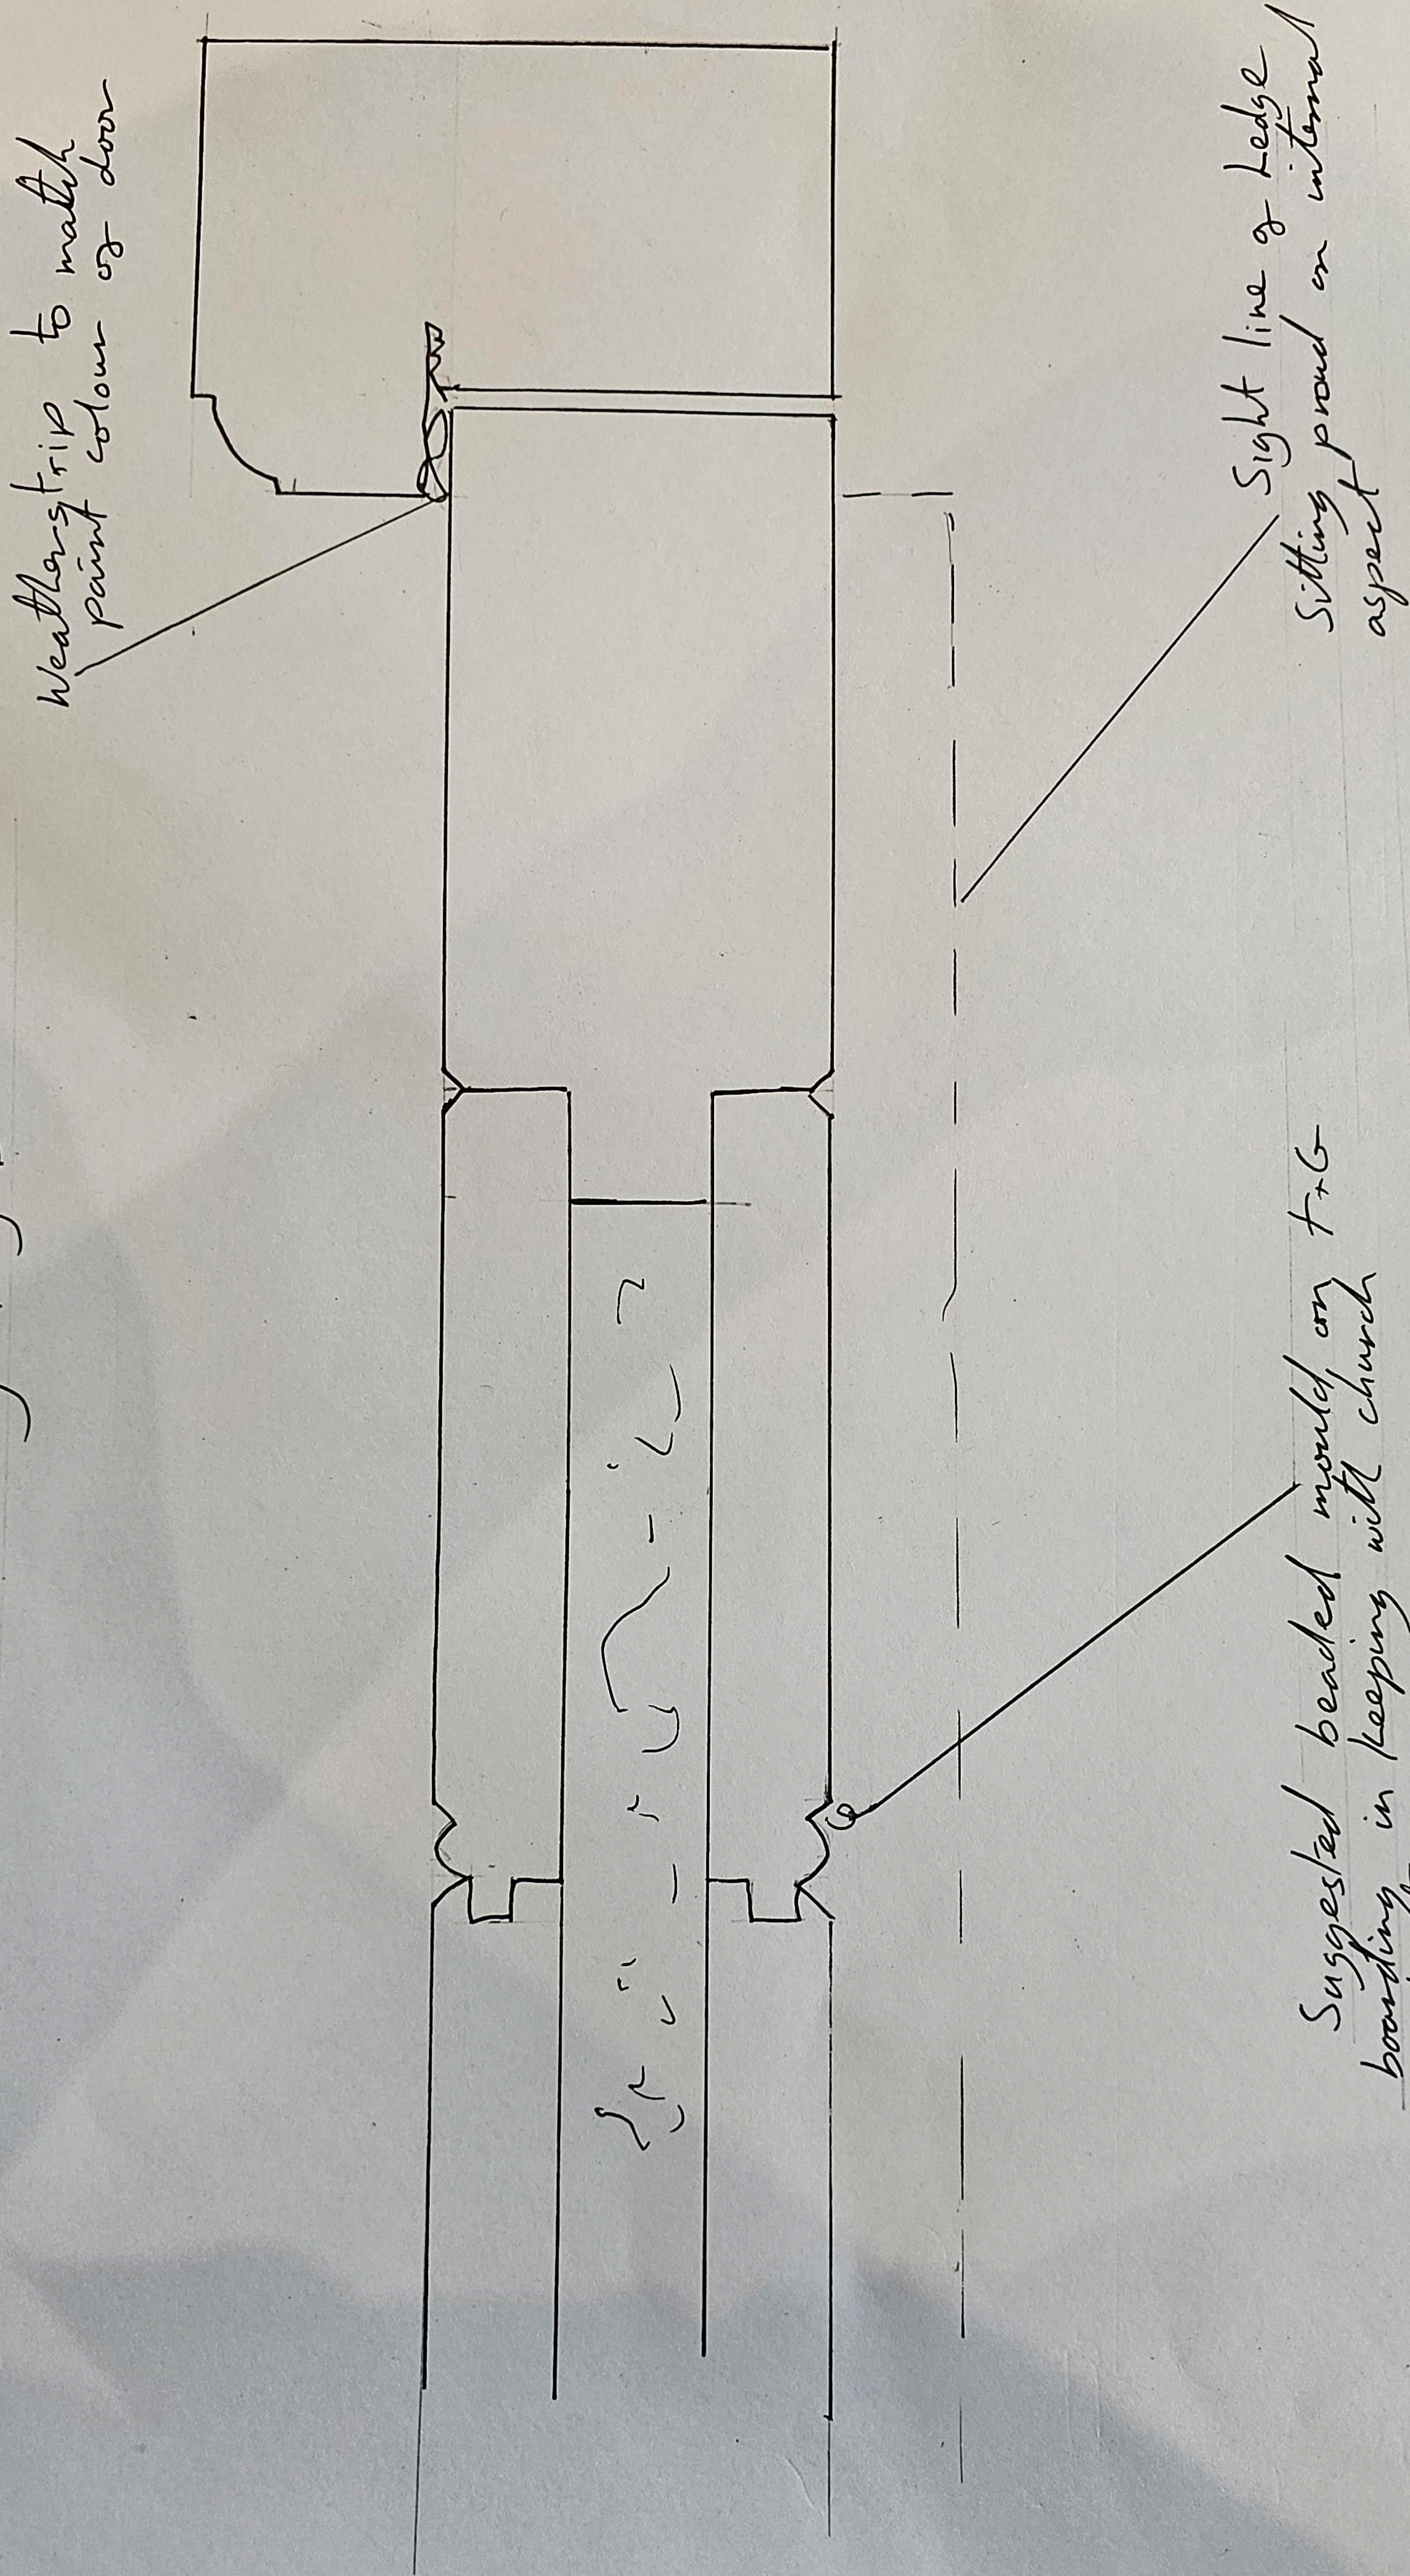

0 1 2 3 4 5 6