

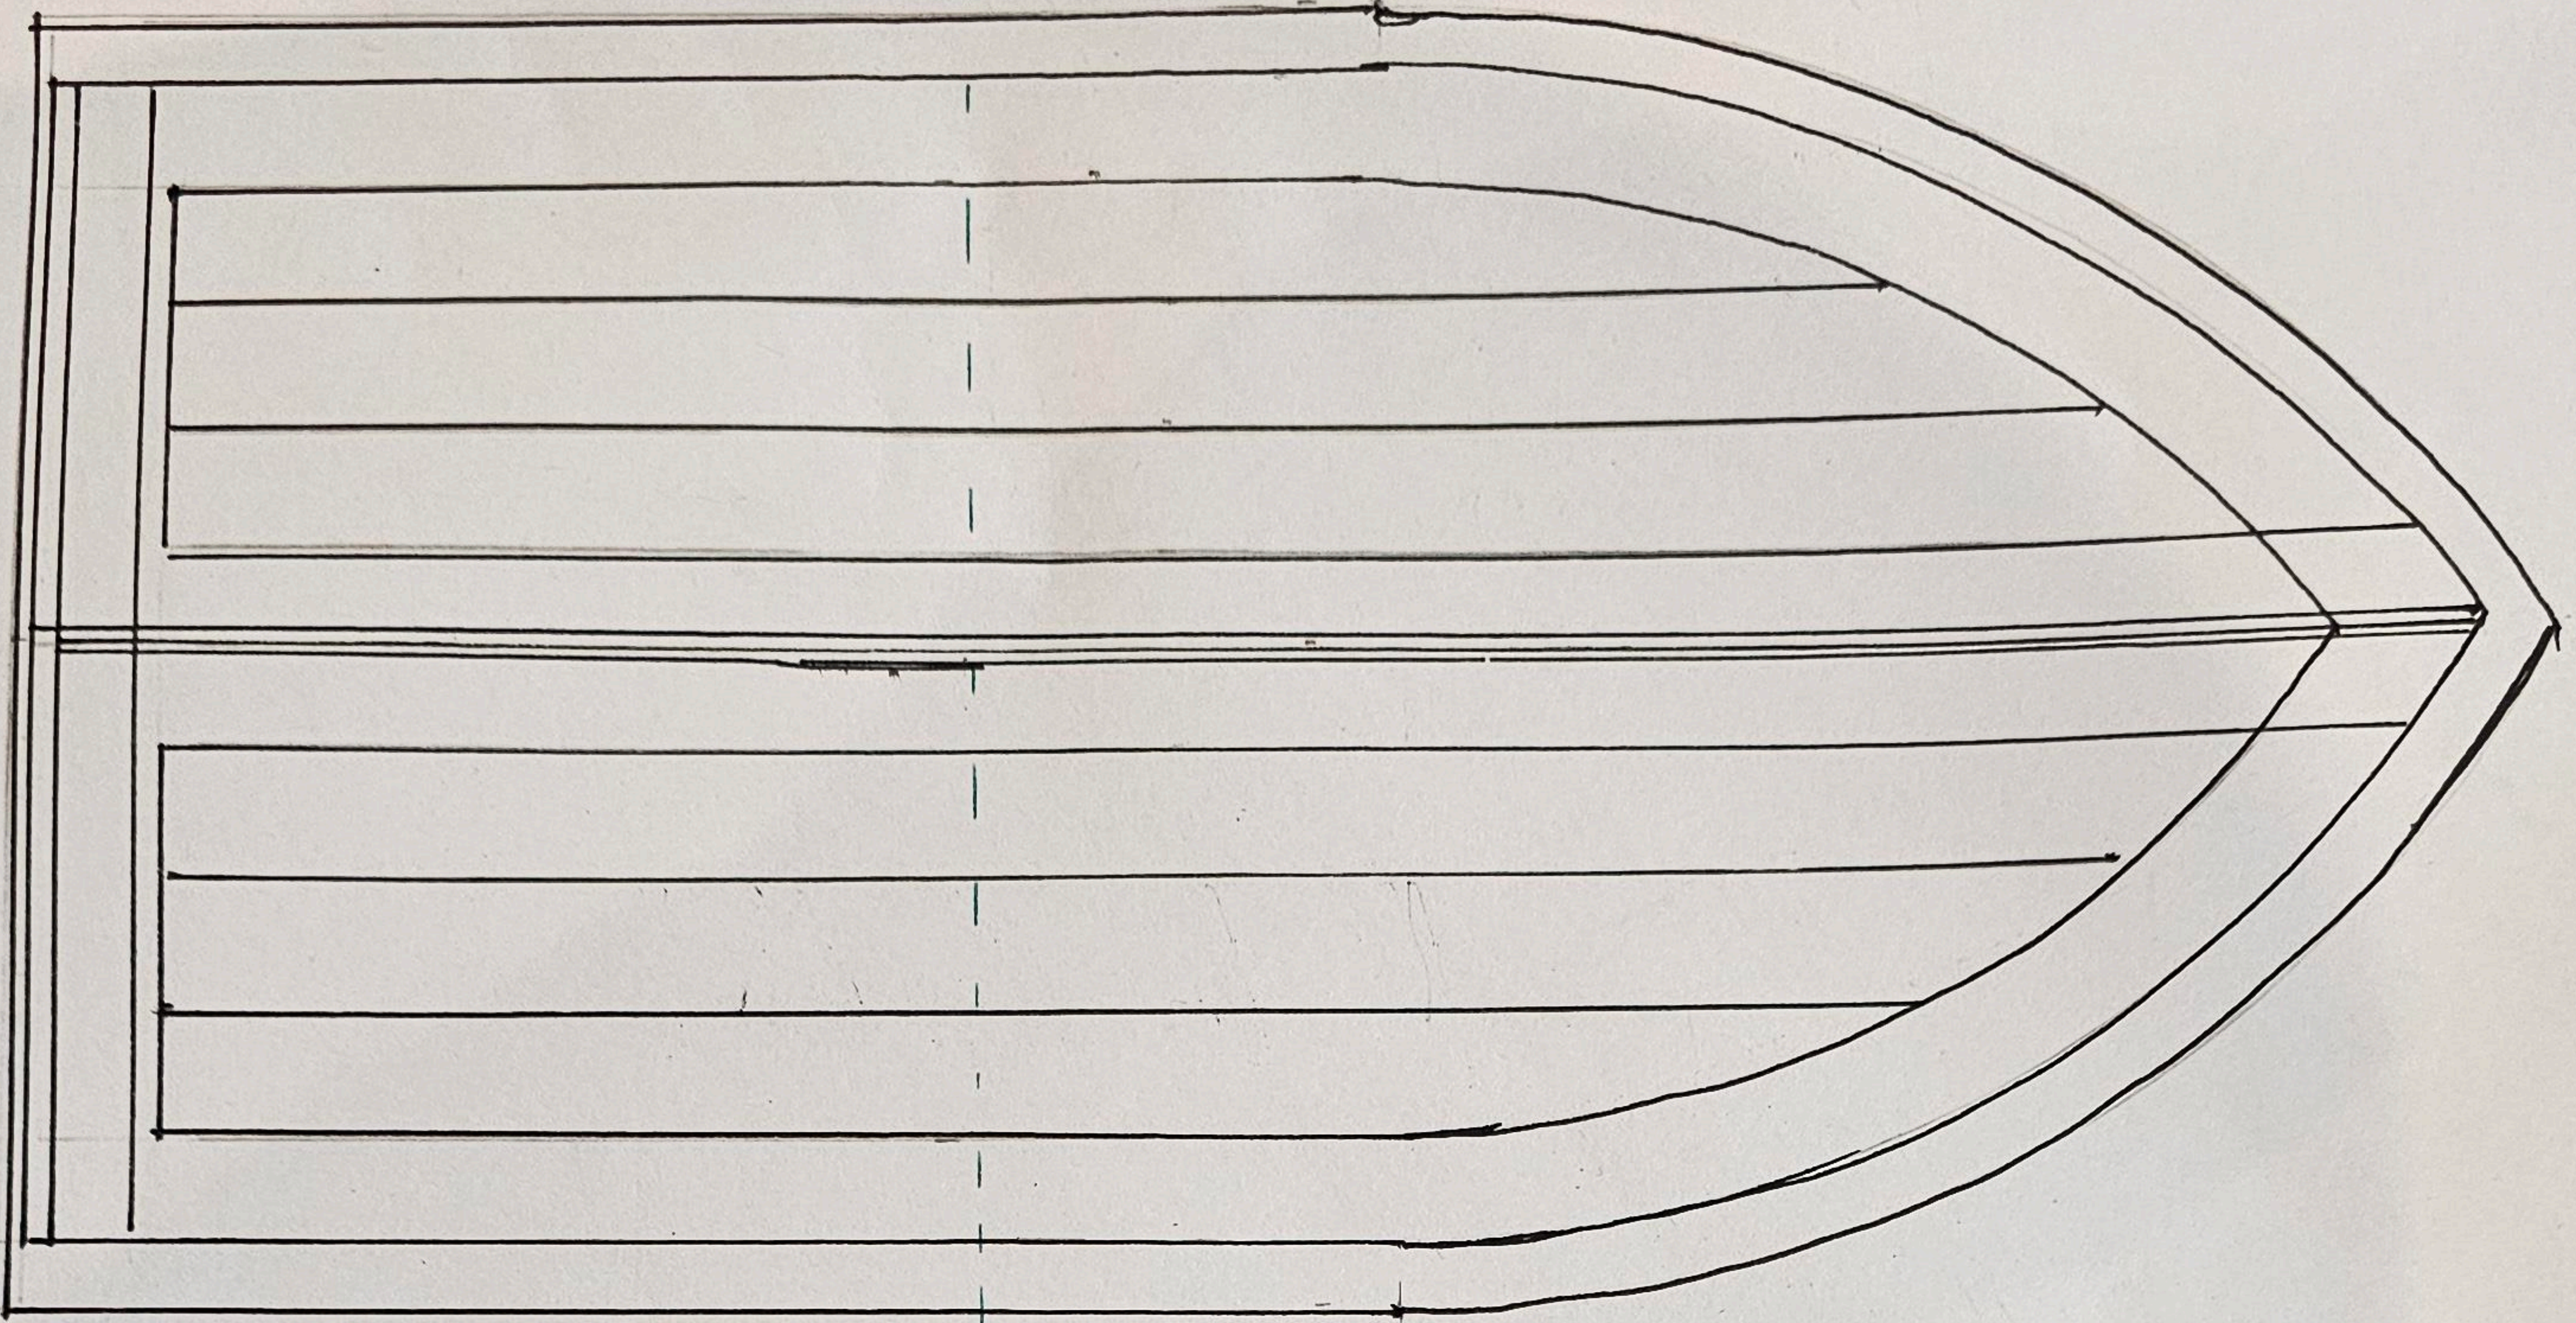


Fig B

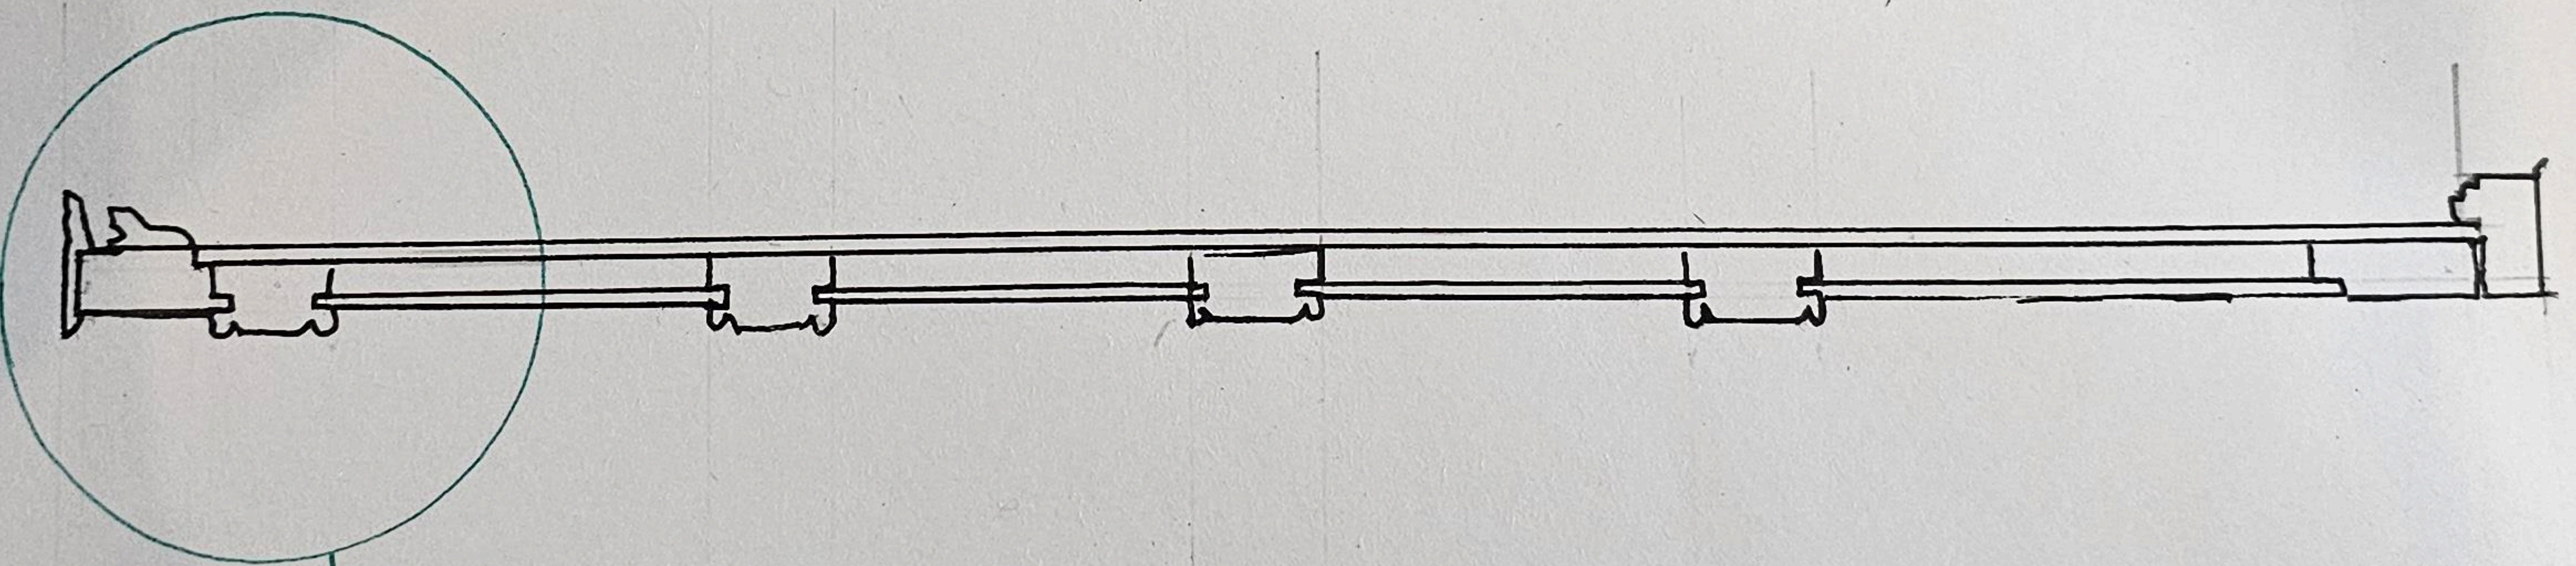
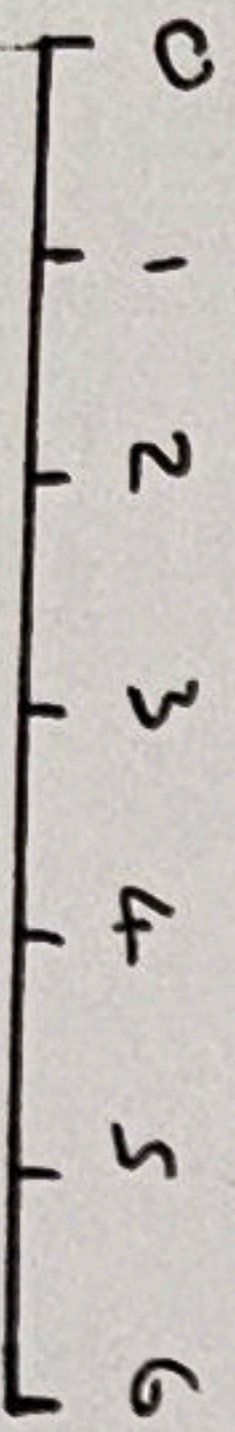


Fig A

Scale 1:10