
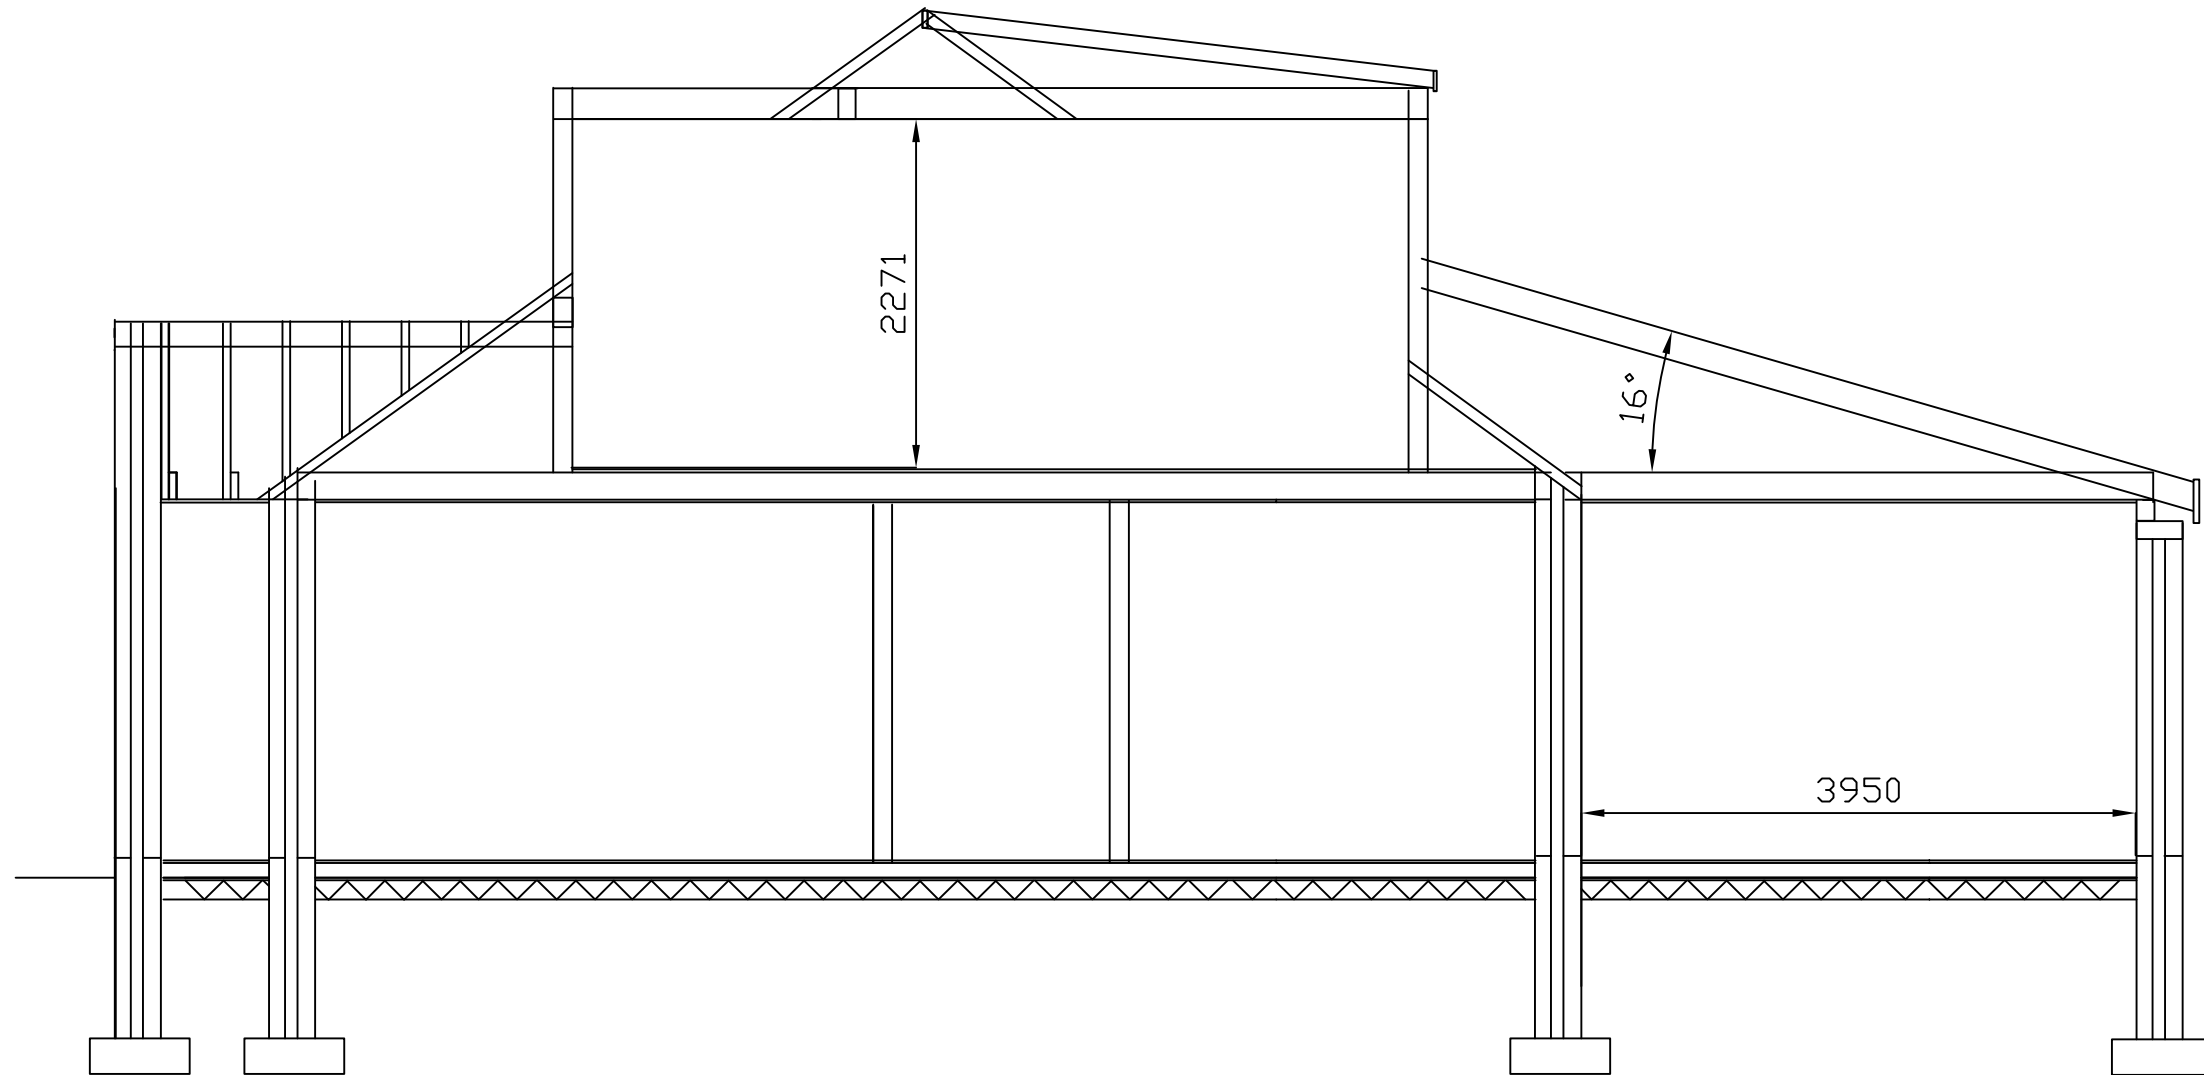


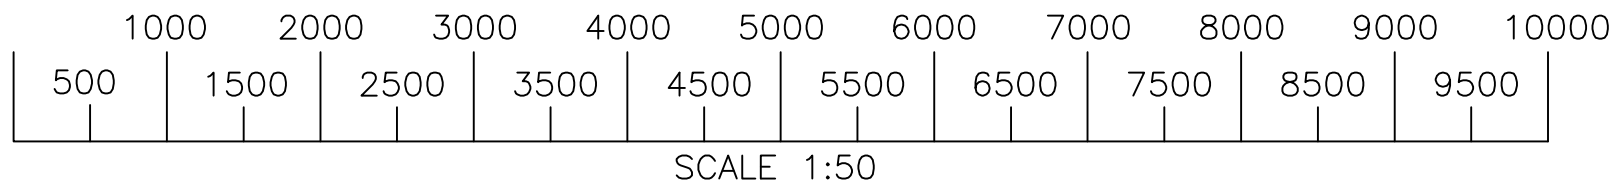

SECTION C-C