



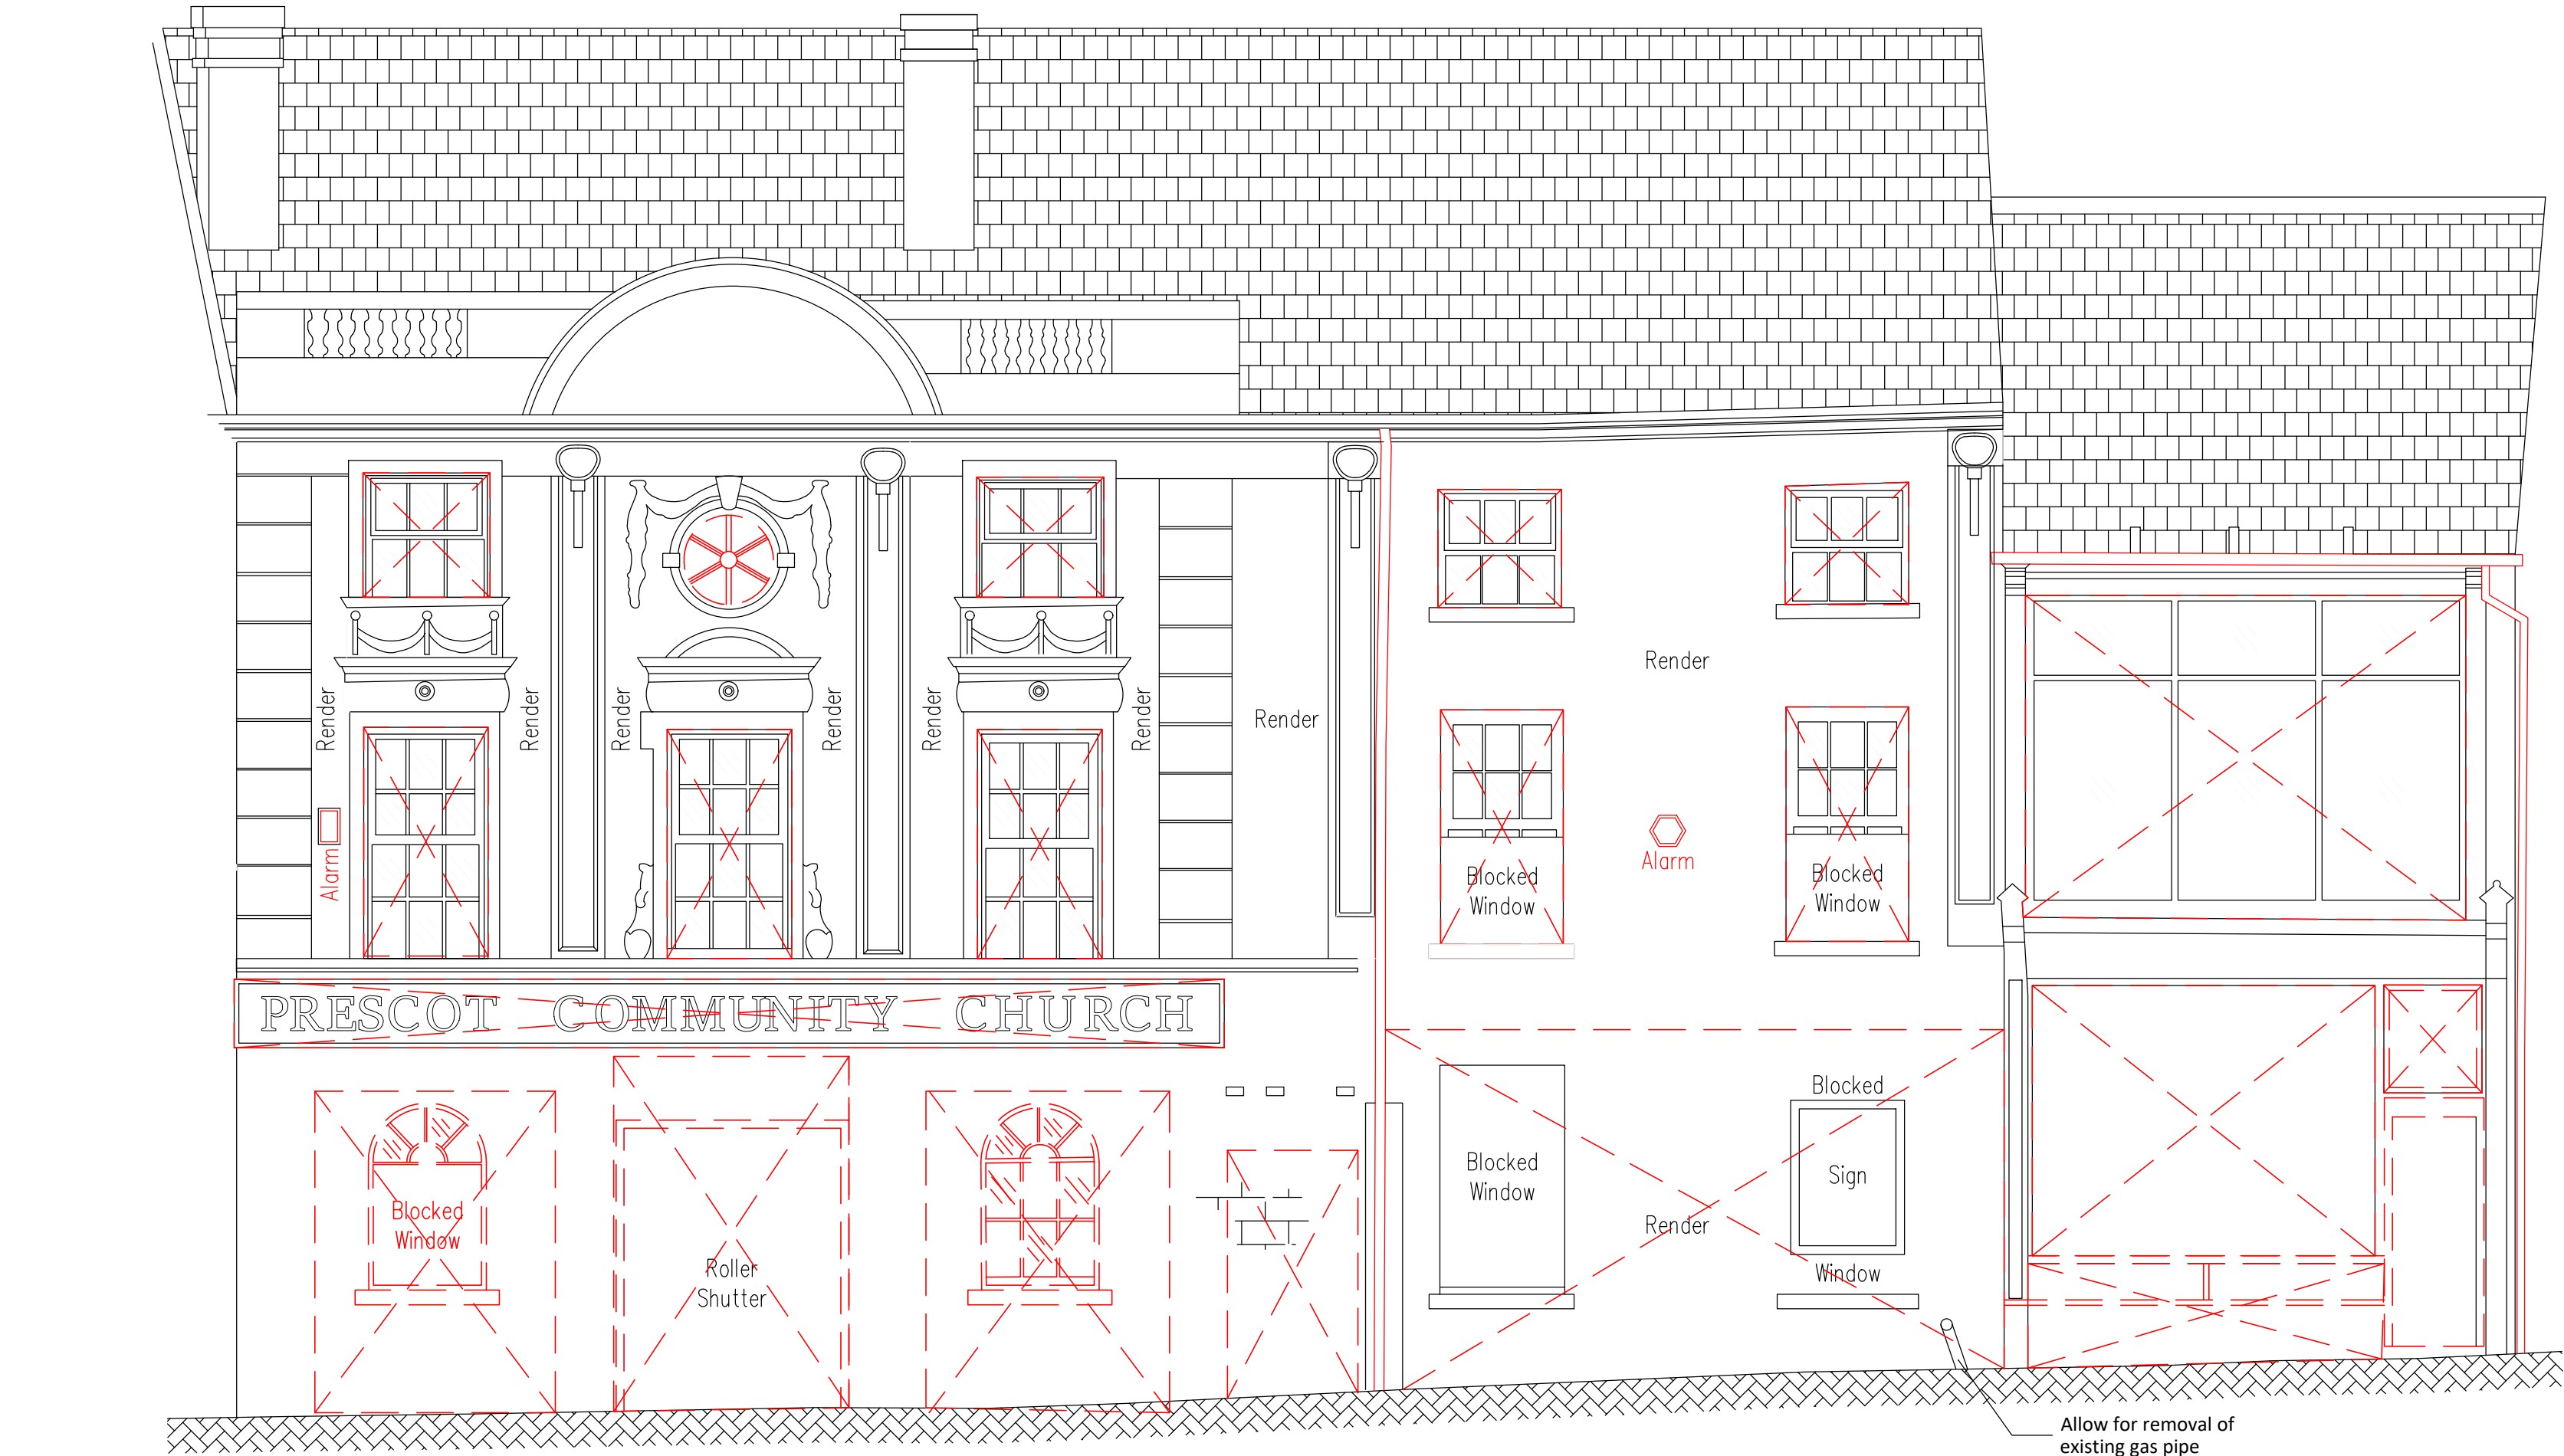

1 Existing Elevation A  
1010 1:50

This drawing can be scaled from for the purposes of planning and tender

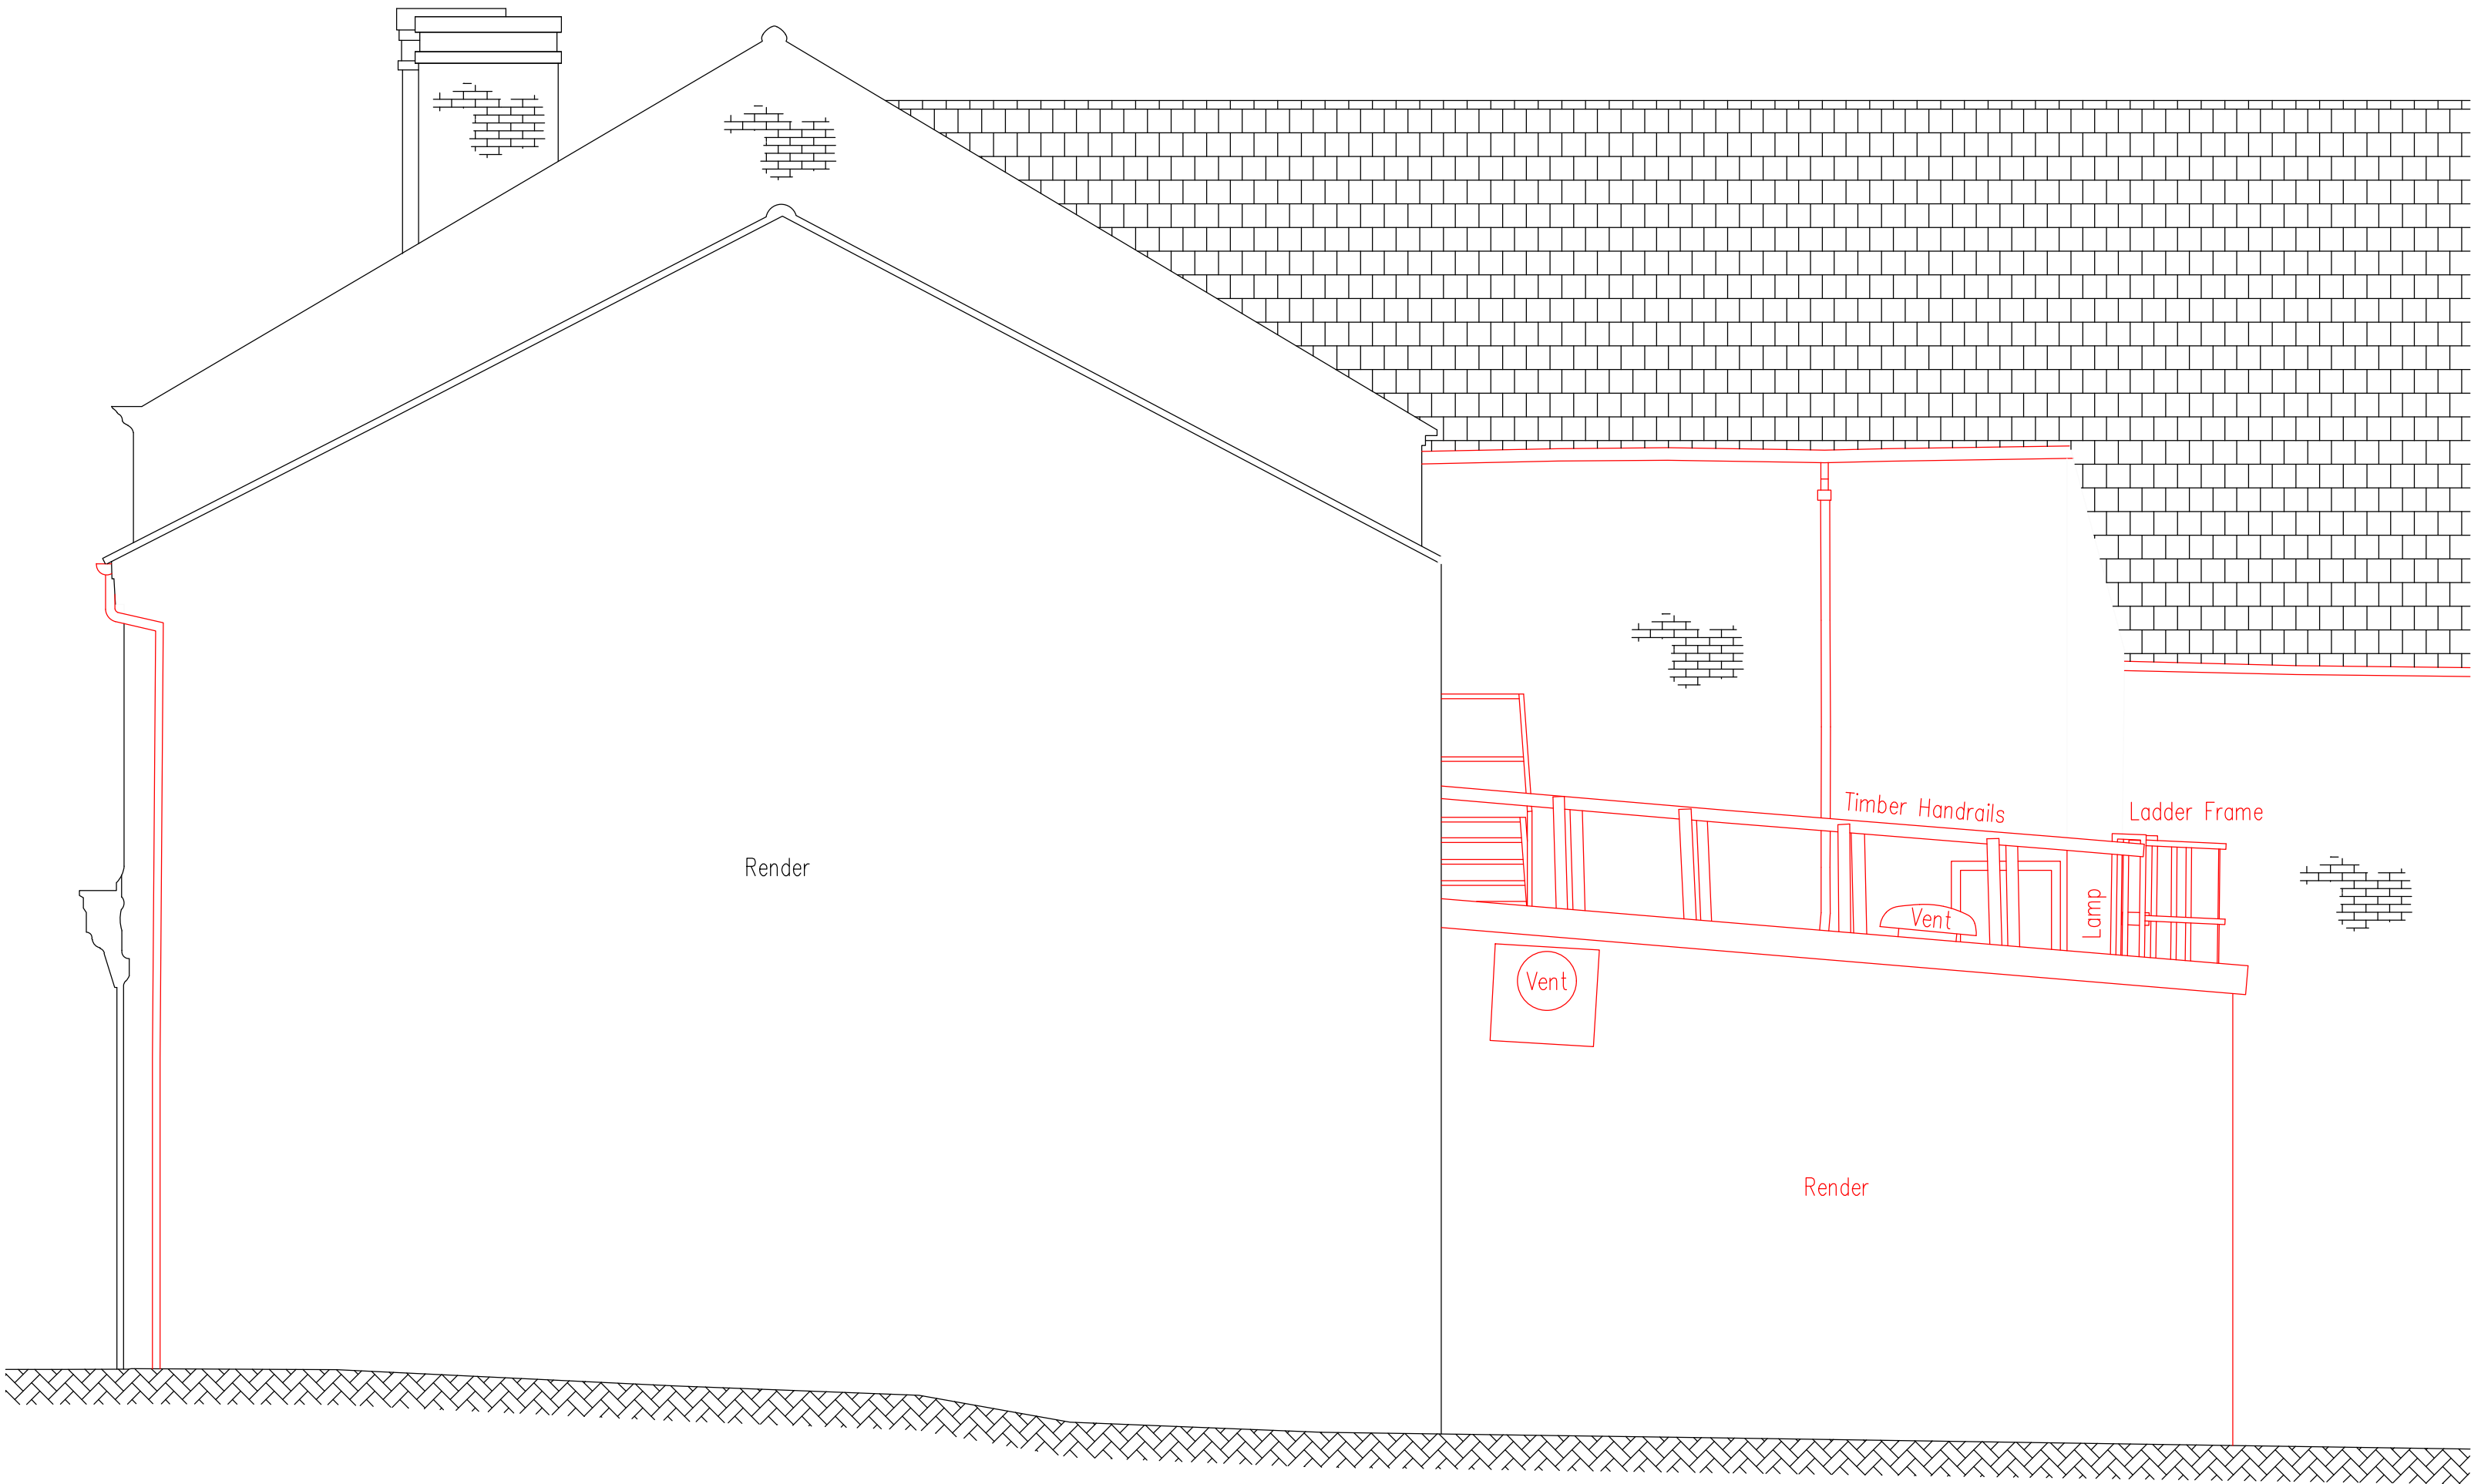

2 Existing Elevation B  
1010 1:50

This drawing can be scaled from for the purposes of planning and tender



Notes: 17/02/2023 15:42:34


Drawings are based on survey data and may not accurately represent what is physically present.

Do not scale from this drawing. All dimensions are to be verified on site before proceeding with the work.

All dimensions are in millimeters unless noted otherwise.

Purcell shall be notified in writing of any discrepancies.

Key Plan  
not to scale

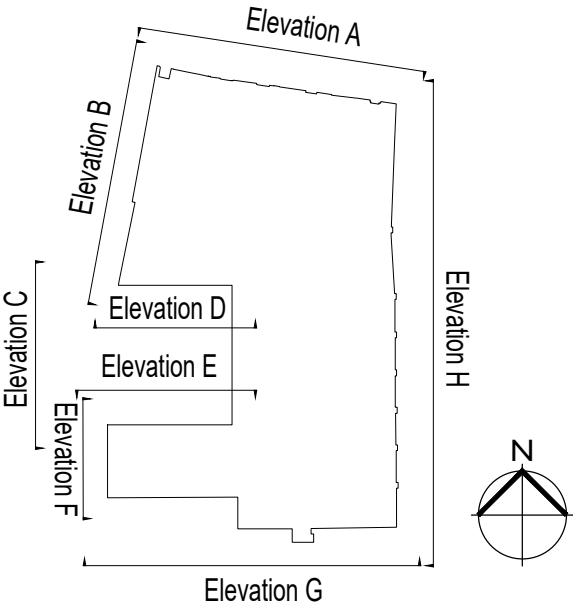

|     |            |    |     |              |  |
|-----|------------|----|-----|--------------|--|
|     |            |    |     |              |  |
|     |            |    |     |              |  |
|     |            |    |     |              |  |
|     |            |    |     |              |  |
| P01 | 16/02/2023 | MP | PS  | As Indicated |  |
| REV | DATE       | BY | CHK | DESCRIPTION  |  |

CLIENT


**Knowsley Council**

PROJECT

**Prescot Picture Palace**

JOB NUMBER

**241331**

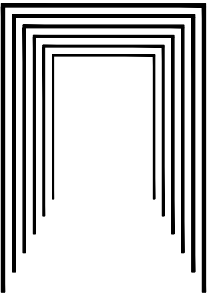

PURCELL

TITLE

**Prescot Picture Palace**

**Existing Elevations Sheet 1**

|      |       |              |       |         |
|------|-------|--------------|-------|---------|
| SIZE | SCALE | LAST REVISED | DRAWN | CHECKED |
| A1L  | 1:50  | 16/02/2023   | MP    | PS      |

REV SUITABILITY/REASON FOR ISSUE

**P01 S4 - Listed Building Consent**

DRAWING NAME

**241331-PUR-00-ZZ-DR-A-1010**

St James', 79 Oxford Street, Manchester, M1 6FQ

© PURCELL 2019. PURCELL ® IS THE TRADING NAME OF PURCELL ARCHITECTURE LTD.