


Knowsley MBC - Jubilee Park


Creation of an Artificial Grass Pitch



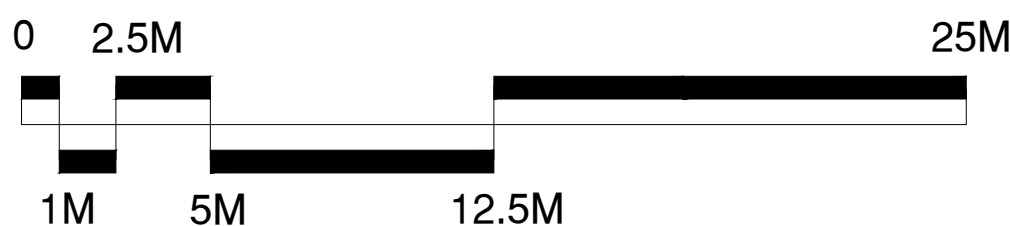

CONSULTANTS
Surfacing Standards Ltd
Office: 1, Elmwood House,
Waterhouse, Warrington, LE12 9JY
01508 400 012



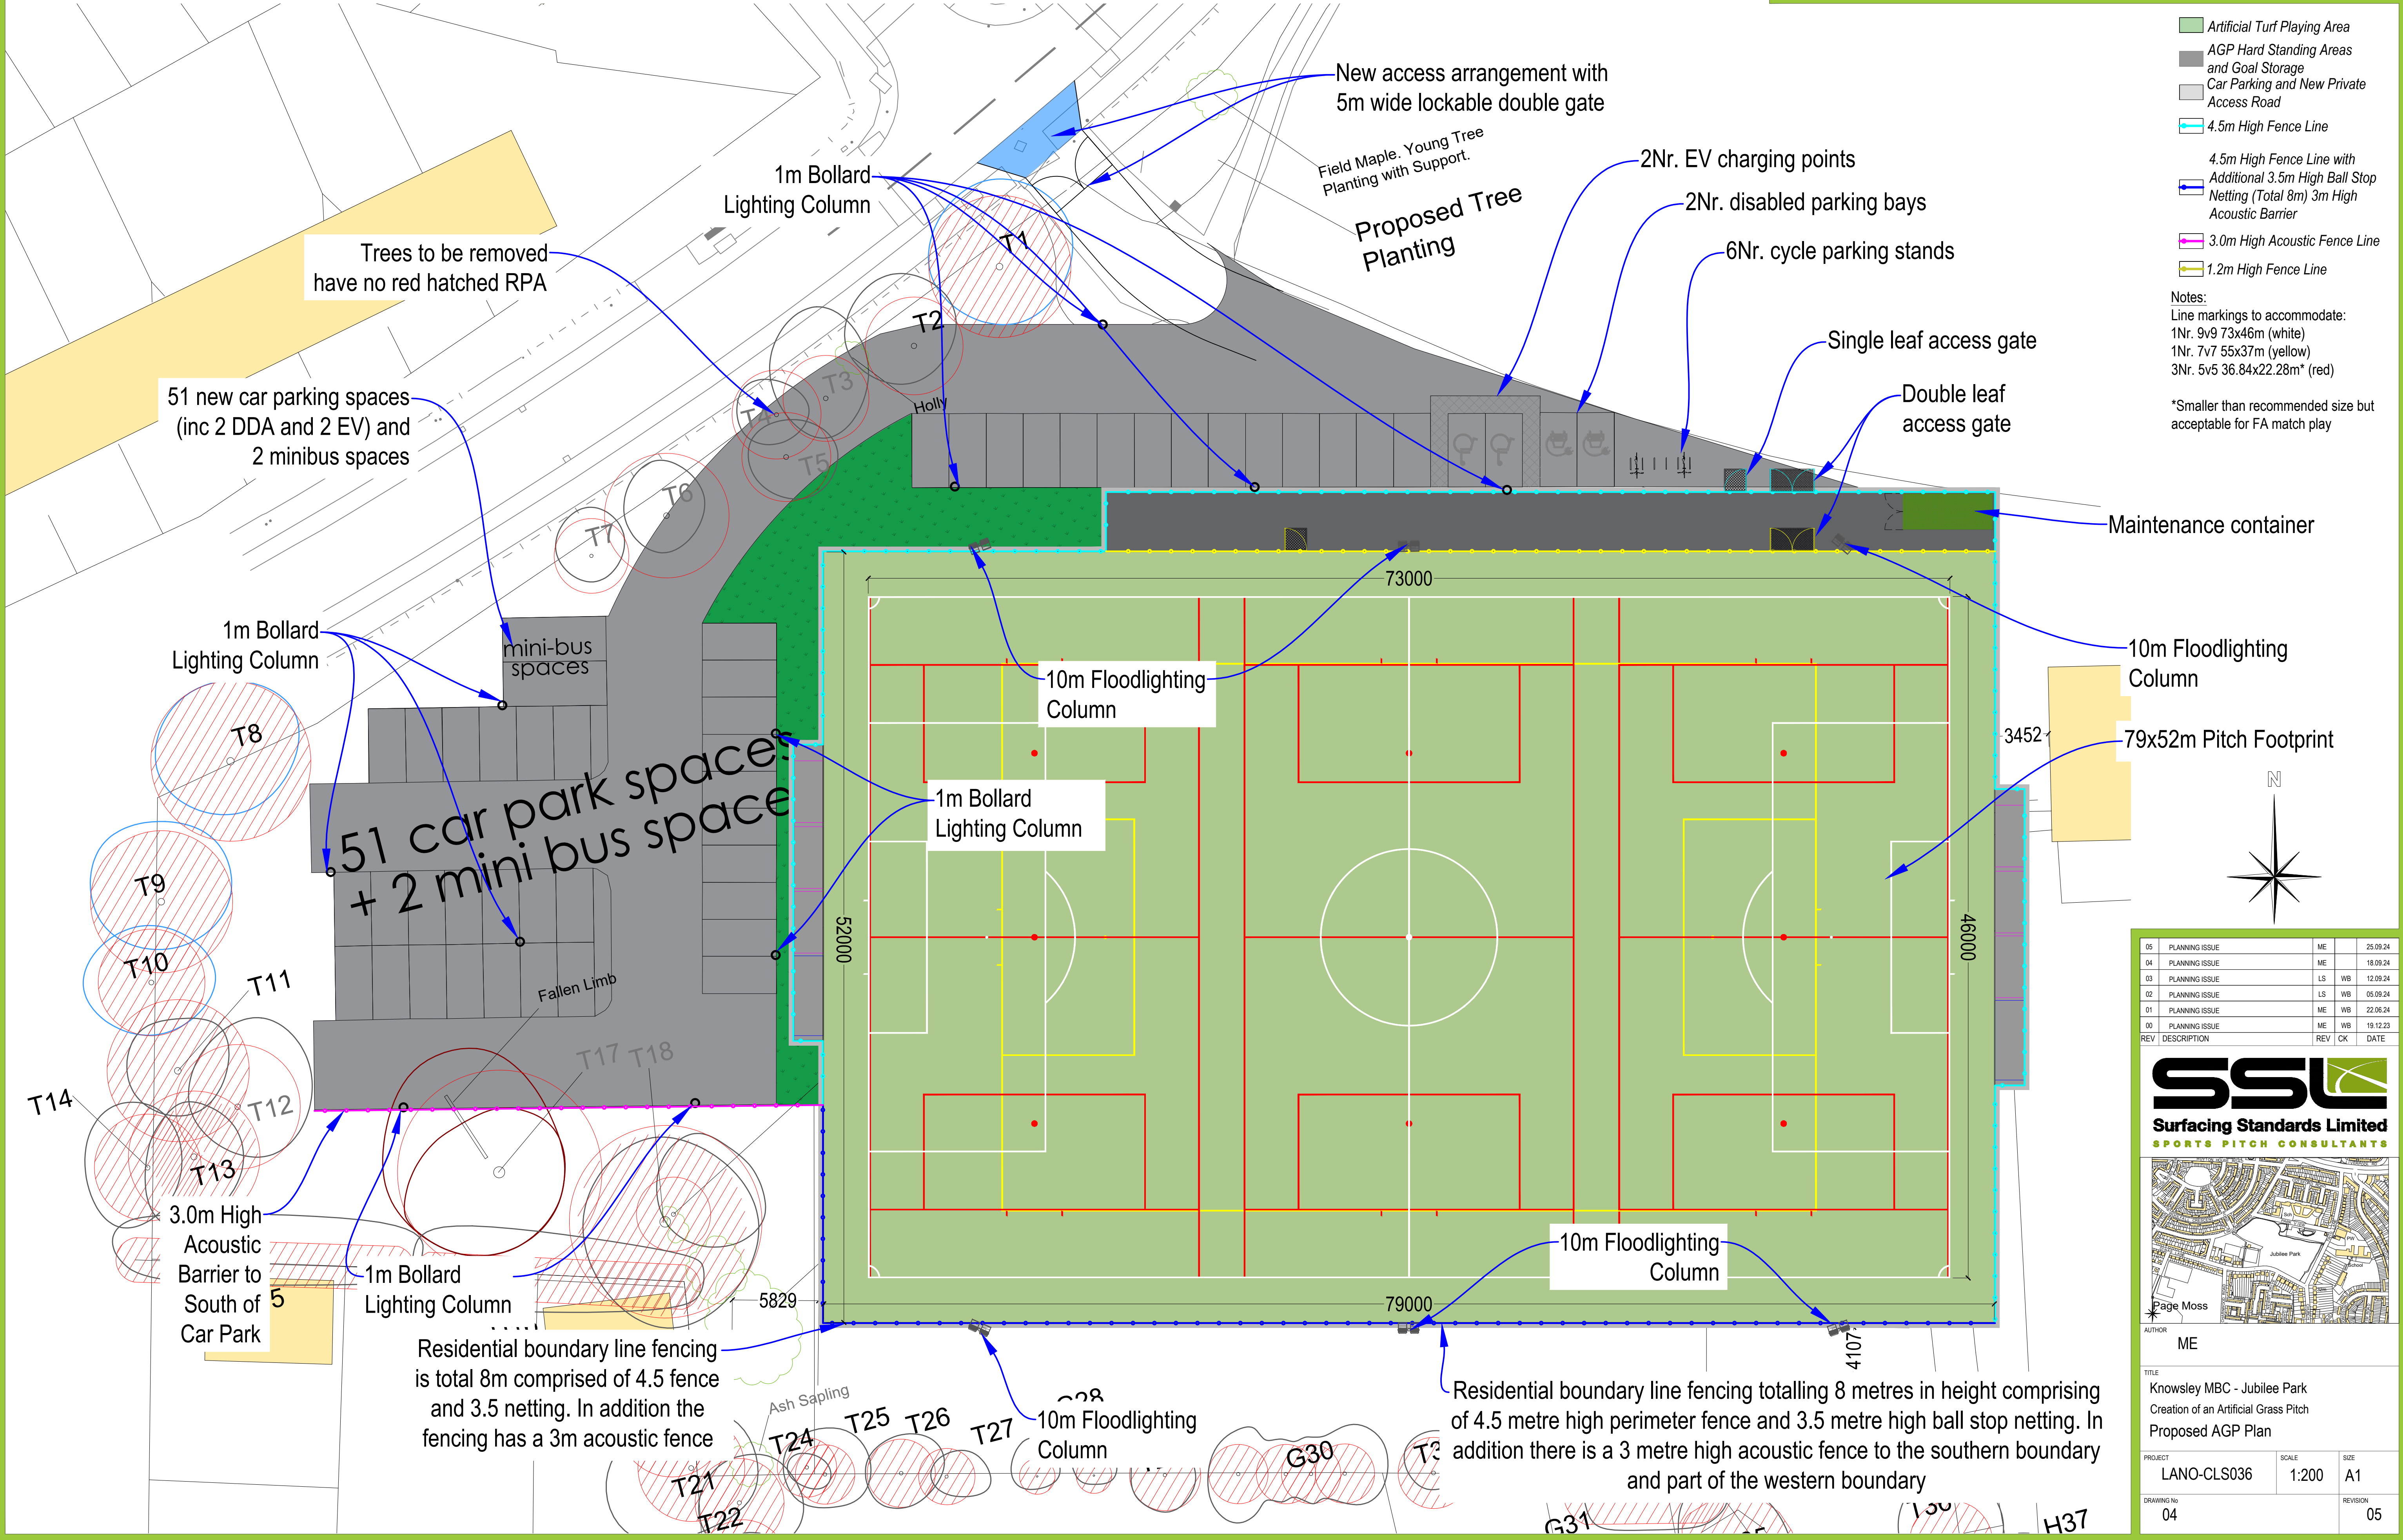

- Artificial Turf Playing Area
 - AGP Hard Standing Areas and Goal Storage
 - Car Parking and New Private Access Road
 - 4.5m High Fence Line
 - 4.5m High Fence Line with Additional 3.5m High Ball Stop Netting (Total 8m) 3m High Acoustic Barrier
 - 3.0m High Acoustic Fence Line
 - 1.2m High Fence Line
- Notes:
- Line markings to accommodate:
- 1Nr. 9v9 73x46m (white)
 - 1Nr. 7v7 55x37m (yellow)
 - 3Nr. 5v5 36.84x22.28m* (red)
- *Smaller than recommended size but acceptable for FA match play

05	PLANNING ISSUE	ME	25.09.24
04	PLANNING ISSUE	ME	18.09.24
03	PLANNING ISSUE	LS WB	12.09.24
02	PLANNING ISSUE	LS WB	05.09.24
01	PLANNING ISSUE	ME WB	22.06.24
00	PLANNING ISSUE	ME WB	19.12.23
REV	DESCRIPTION	REV CK	DATE



Surfacing Standards Limited
SPORTS PITCH CONSULTANTS



AUTHOR ME		
TITLE Knowsley MBC - Jubilee Park Creation of an Artificial Grass Pitch Proposed AGP Plan		
PROJECT LANO-CLS036	SCALE 1:200	SIZE A1
DRAWING No 04	REVISION 05	