
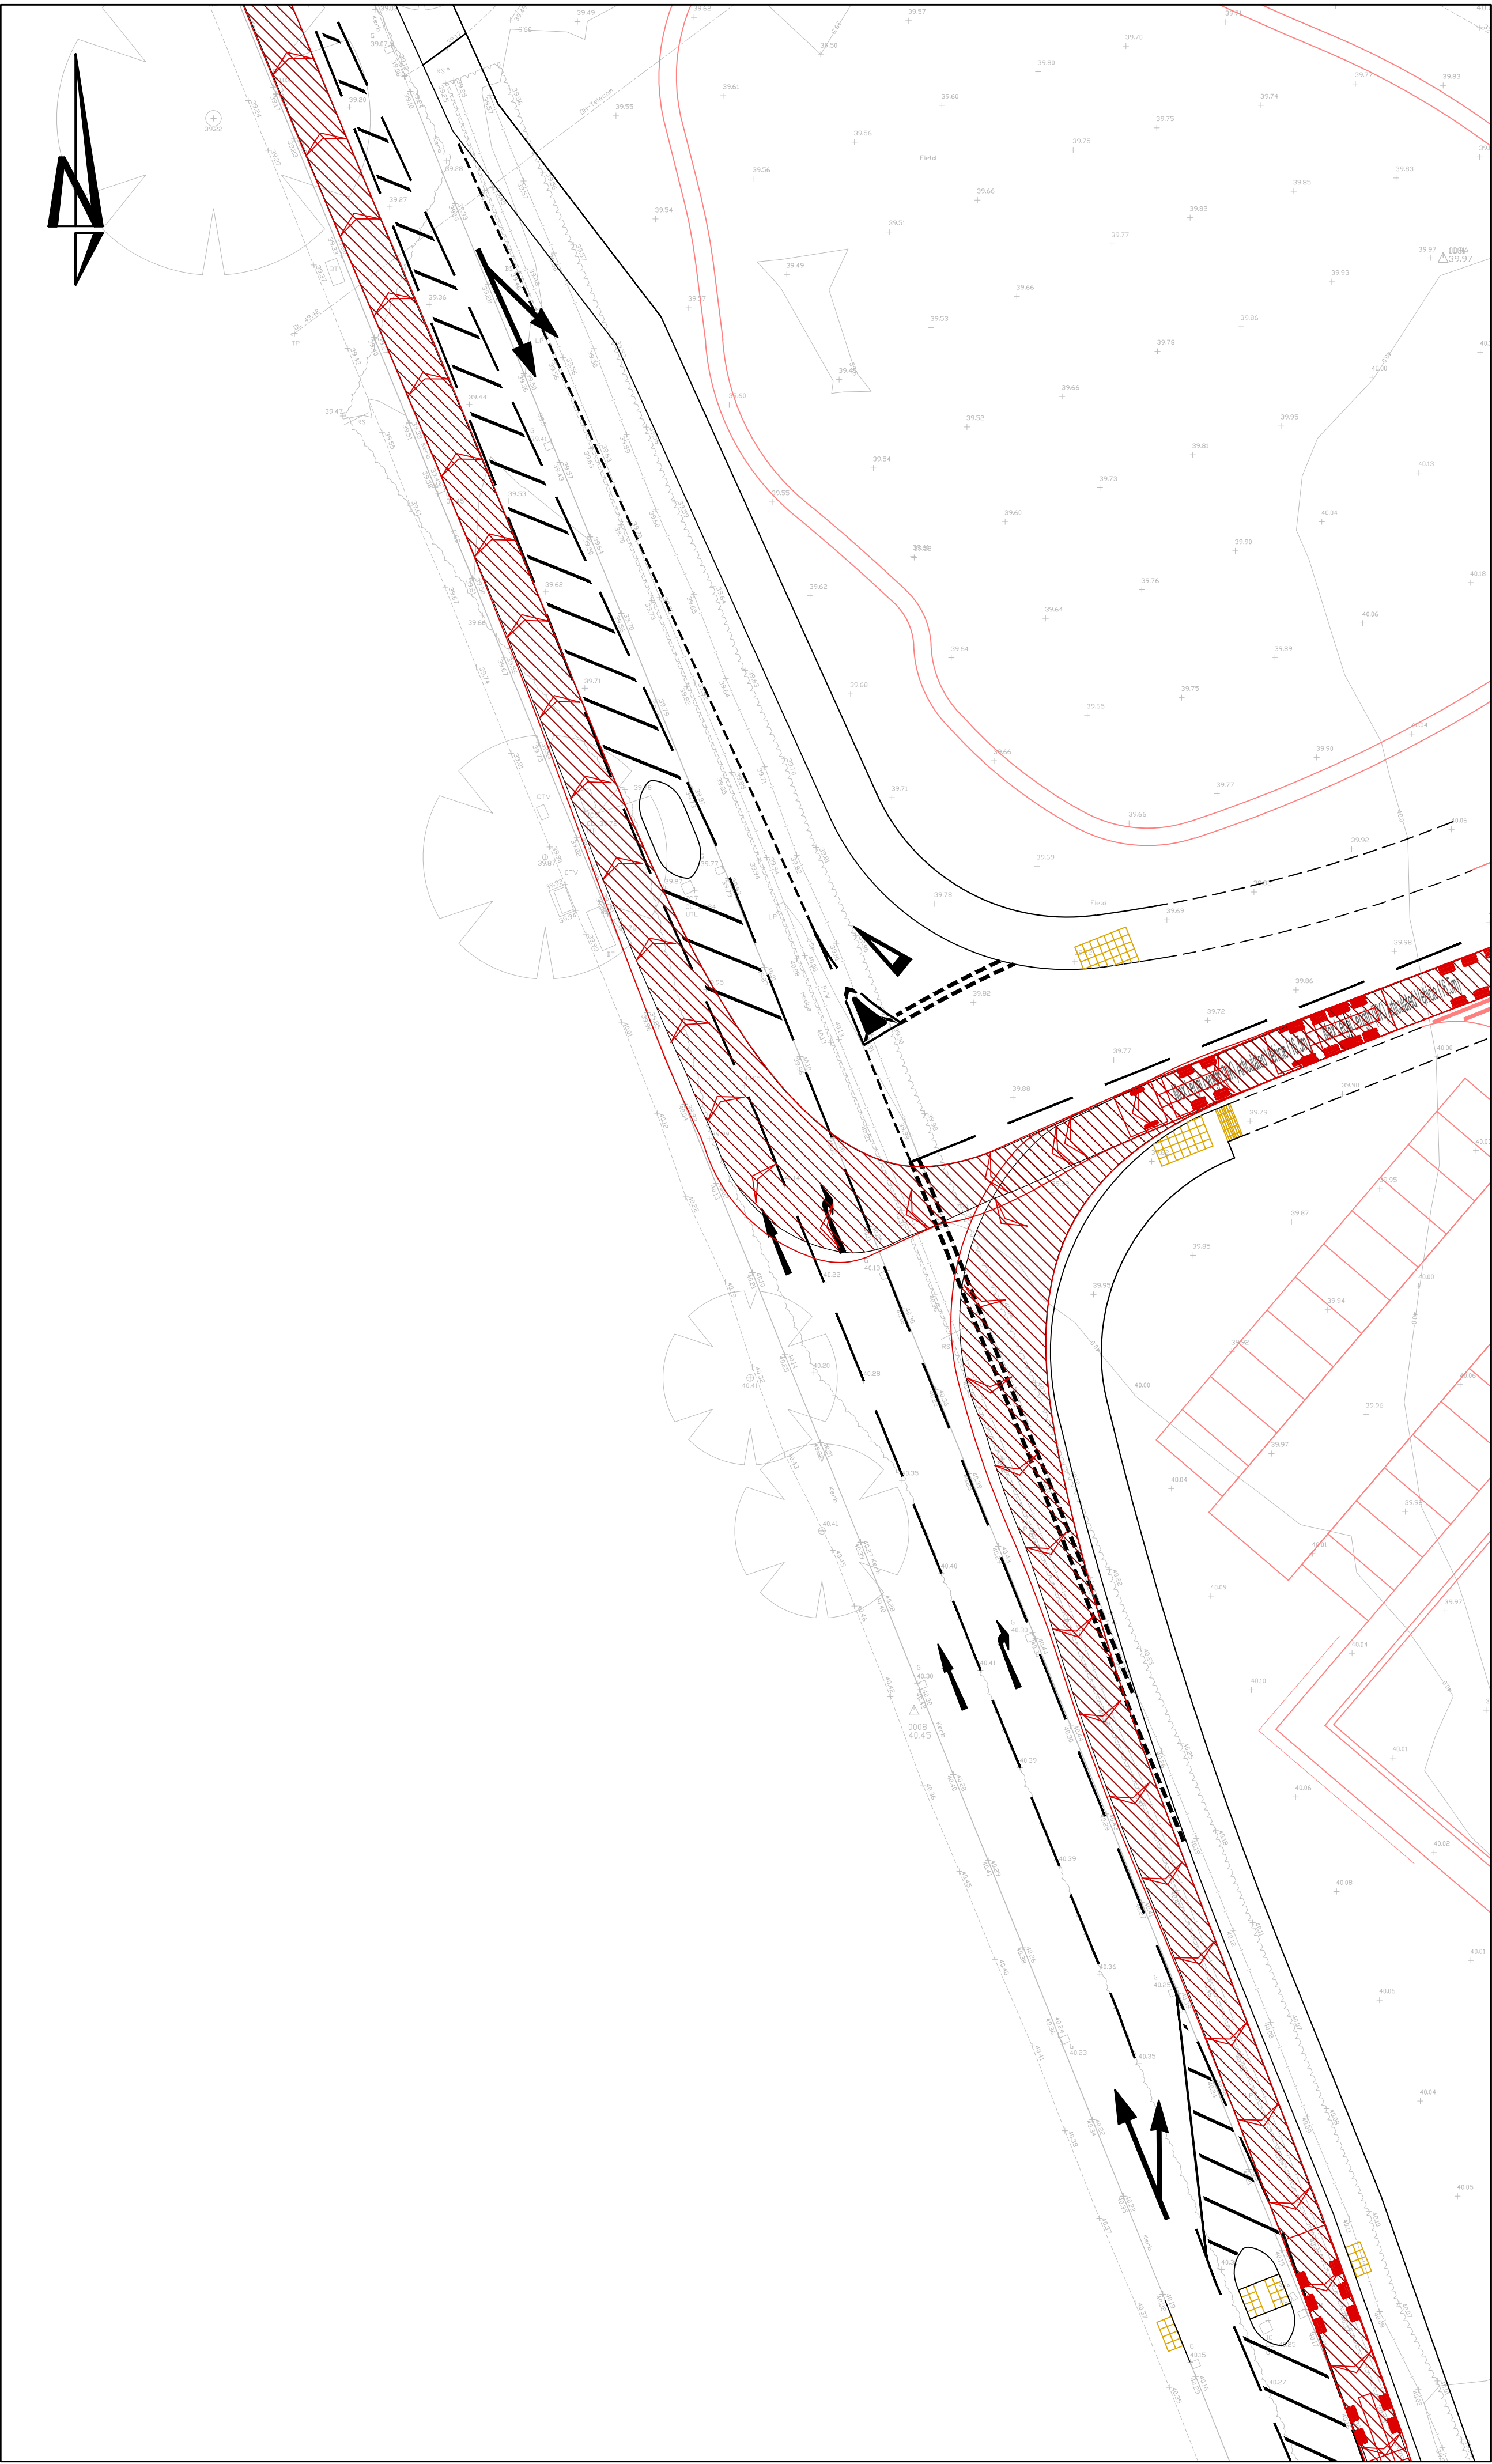


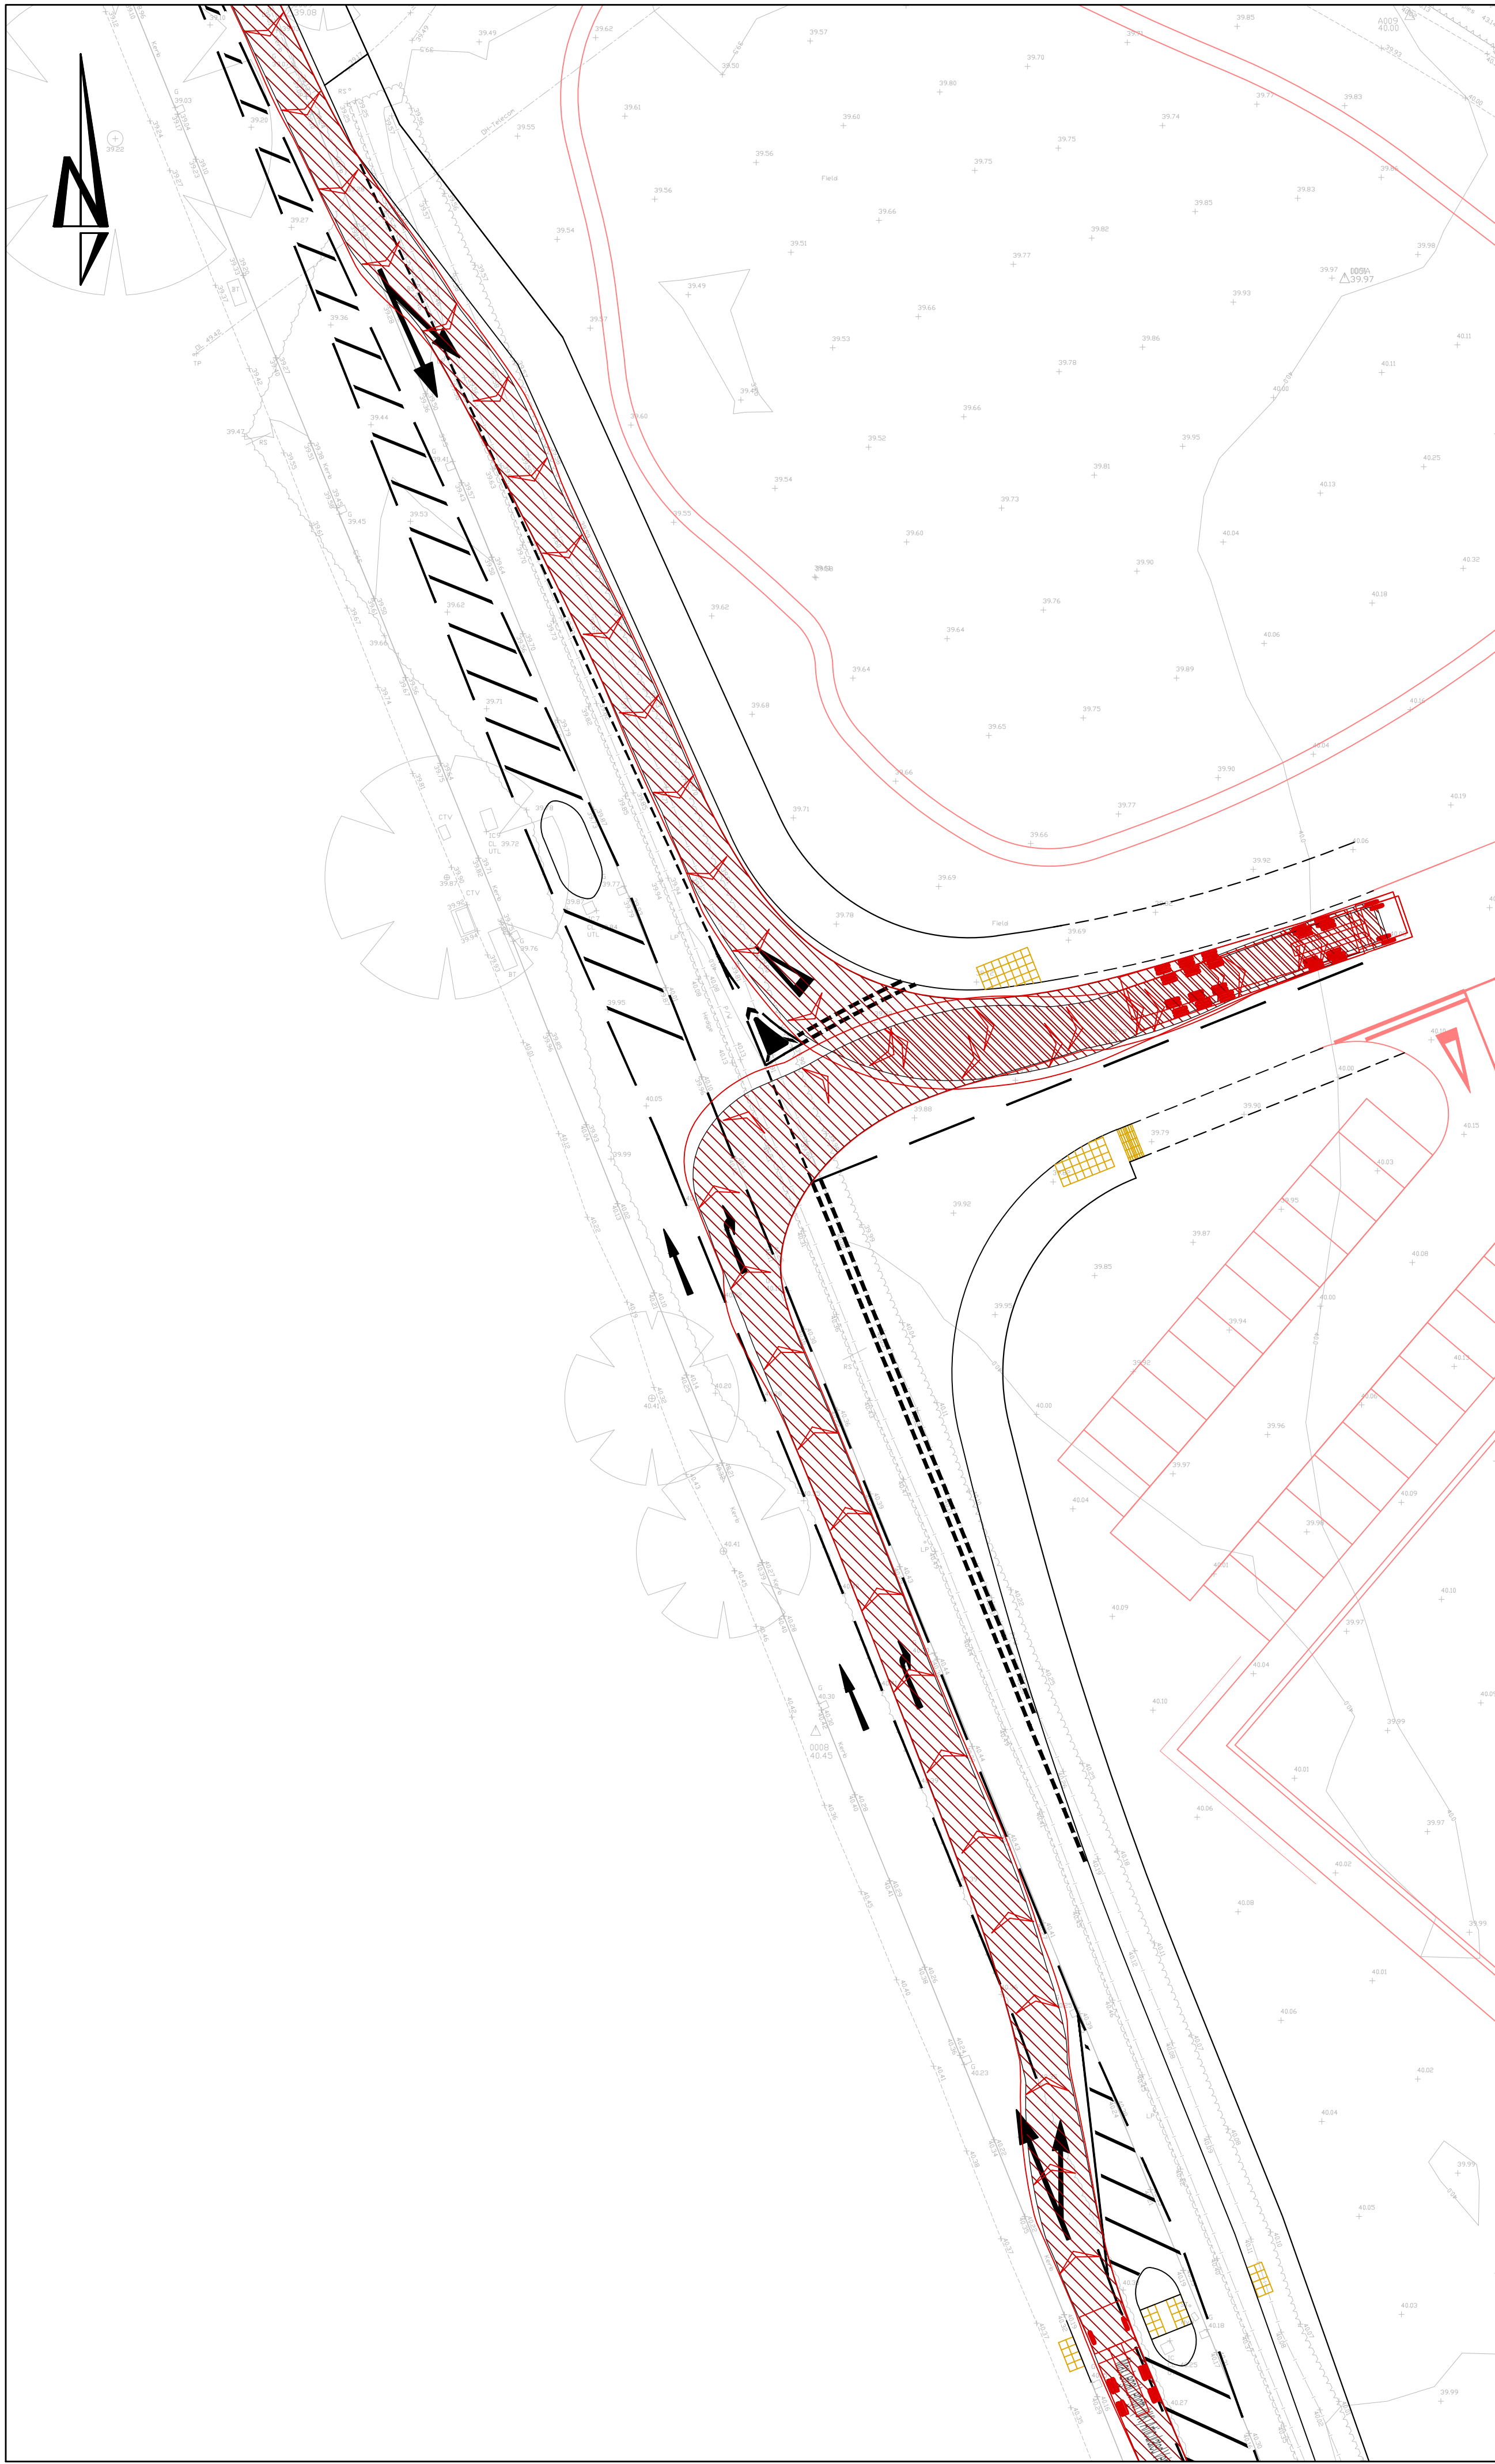

THIS DRAWING IS THE COPYRIGHT OF BURROWS GRAHAM LIMITED.

SAFETY, HEALTH AND ENVIRONMENTAL INFORMATION

IN ADDITION TO THE HAZARDS/RISKS NORMALLY ASSOCIATED WITH THE TYPES OF WORK DETAILED ON THIS DRAWING, NOTE THE FOLLOWING

CONSTRUCTION

Maintenance

DEMOLITION

IT IS ASSUMED THAT ALL WORKS WILL BE CARRIED OUT BY A COMPETENT CONTRACTOR WORKING, WHERE APPROPRIATE, TO AN APPROVED METHOD STATEMENT

GENERAL NOTES:
1. THIS DRAWING SHALL BE READ IN CONJUNCTION WITH ALL THE RELEVANT ARCHITECTS, ENGINEERS' AND SERVICE ENGINEERS DRAWINGS & SPECIFICATIONS.

NOTES:
1) ALL DIMENSIONS ARE IN METRES UNLESS STATED OTHERWISE
2) ALL WORK IS TO BE CARRIED OUT IN ACCORDANCE WITH THE SPECIFICATION FOR HIGHWAYS WORKS AND LOCAL AUTHORITY GUIDANCE
3) UNDERGROUND SERVICES ARE PRESENT IN THE AREA. CONTRACTOR IS TO CONFIRM THE PRECISE LINE AND DEPTH OF ANY SERVICES PRIOR TO THE COMMENCEMENT OF ANY EXCAVATION WORKS

VEHICLE DETAILS

Max Legal Length (UK) Articulated Vehicle (16.5m)	16.500m
Overall Length	2.550m
Overall Width	3.681m
Min Body Ground Clearance	0.411m
Max Track Width	2.500m
Lock to lock time	6.00s
Kerb to Kerb Turning Radius	6.530m

THIS DRAWING IS BASED ON FLETCHER RAE ARCHITECTS
DRAWING REF: 19011-FRA-AV-XX-DR-A-90-1001-P14

P5	09.10.2025	TS	UPDATED FOLLOWING KC COMMENTS	JW/HS
P4	15.08.2025	TS	UPDATED FOLLOWING SAFETY AUDIT	JW/HS
P3	10.01.2025	TS	UPDATED FOLLOWING KC COMMENTS	JW/HS
P2	23.01.2023	TS	UPDATED FOLLOWING RSA AND CLIENT COMMENTS	JW/HS
P1	10.10.2022	TS	PRELIMINARY	JW/HS
REV	DATE	BY	REVISION	CHK'D

Burrows Graham

North Office:
5 Ambassador Place, Stockport Road,
Altrincham WA15 8DB
Tel: +44 (0)161 804 8046
South Office:
Buckland House, Dower Mews,
High Street, Berkhamsted HP4 2BL
Tel: +44 (0)161 804 8046

CLIENT

CaddickDevelopments.

PROJECT
KNOWSLEY BUSINESS PARK
KNOWSLEY

DRAWING TITLE
SECTION 278 WORKS
SWEEP PATH ANALYSIS

OUR PROJECT NUMBER 22075	DRAWING STATUS PRELIMINARY	OFFICE NORTH
SCALE @ A1 1:250	DATE 06.10.2022	DRAWN BY TS
CHECKED BY JW / HS		REV P5