
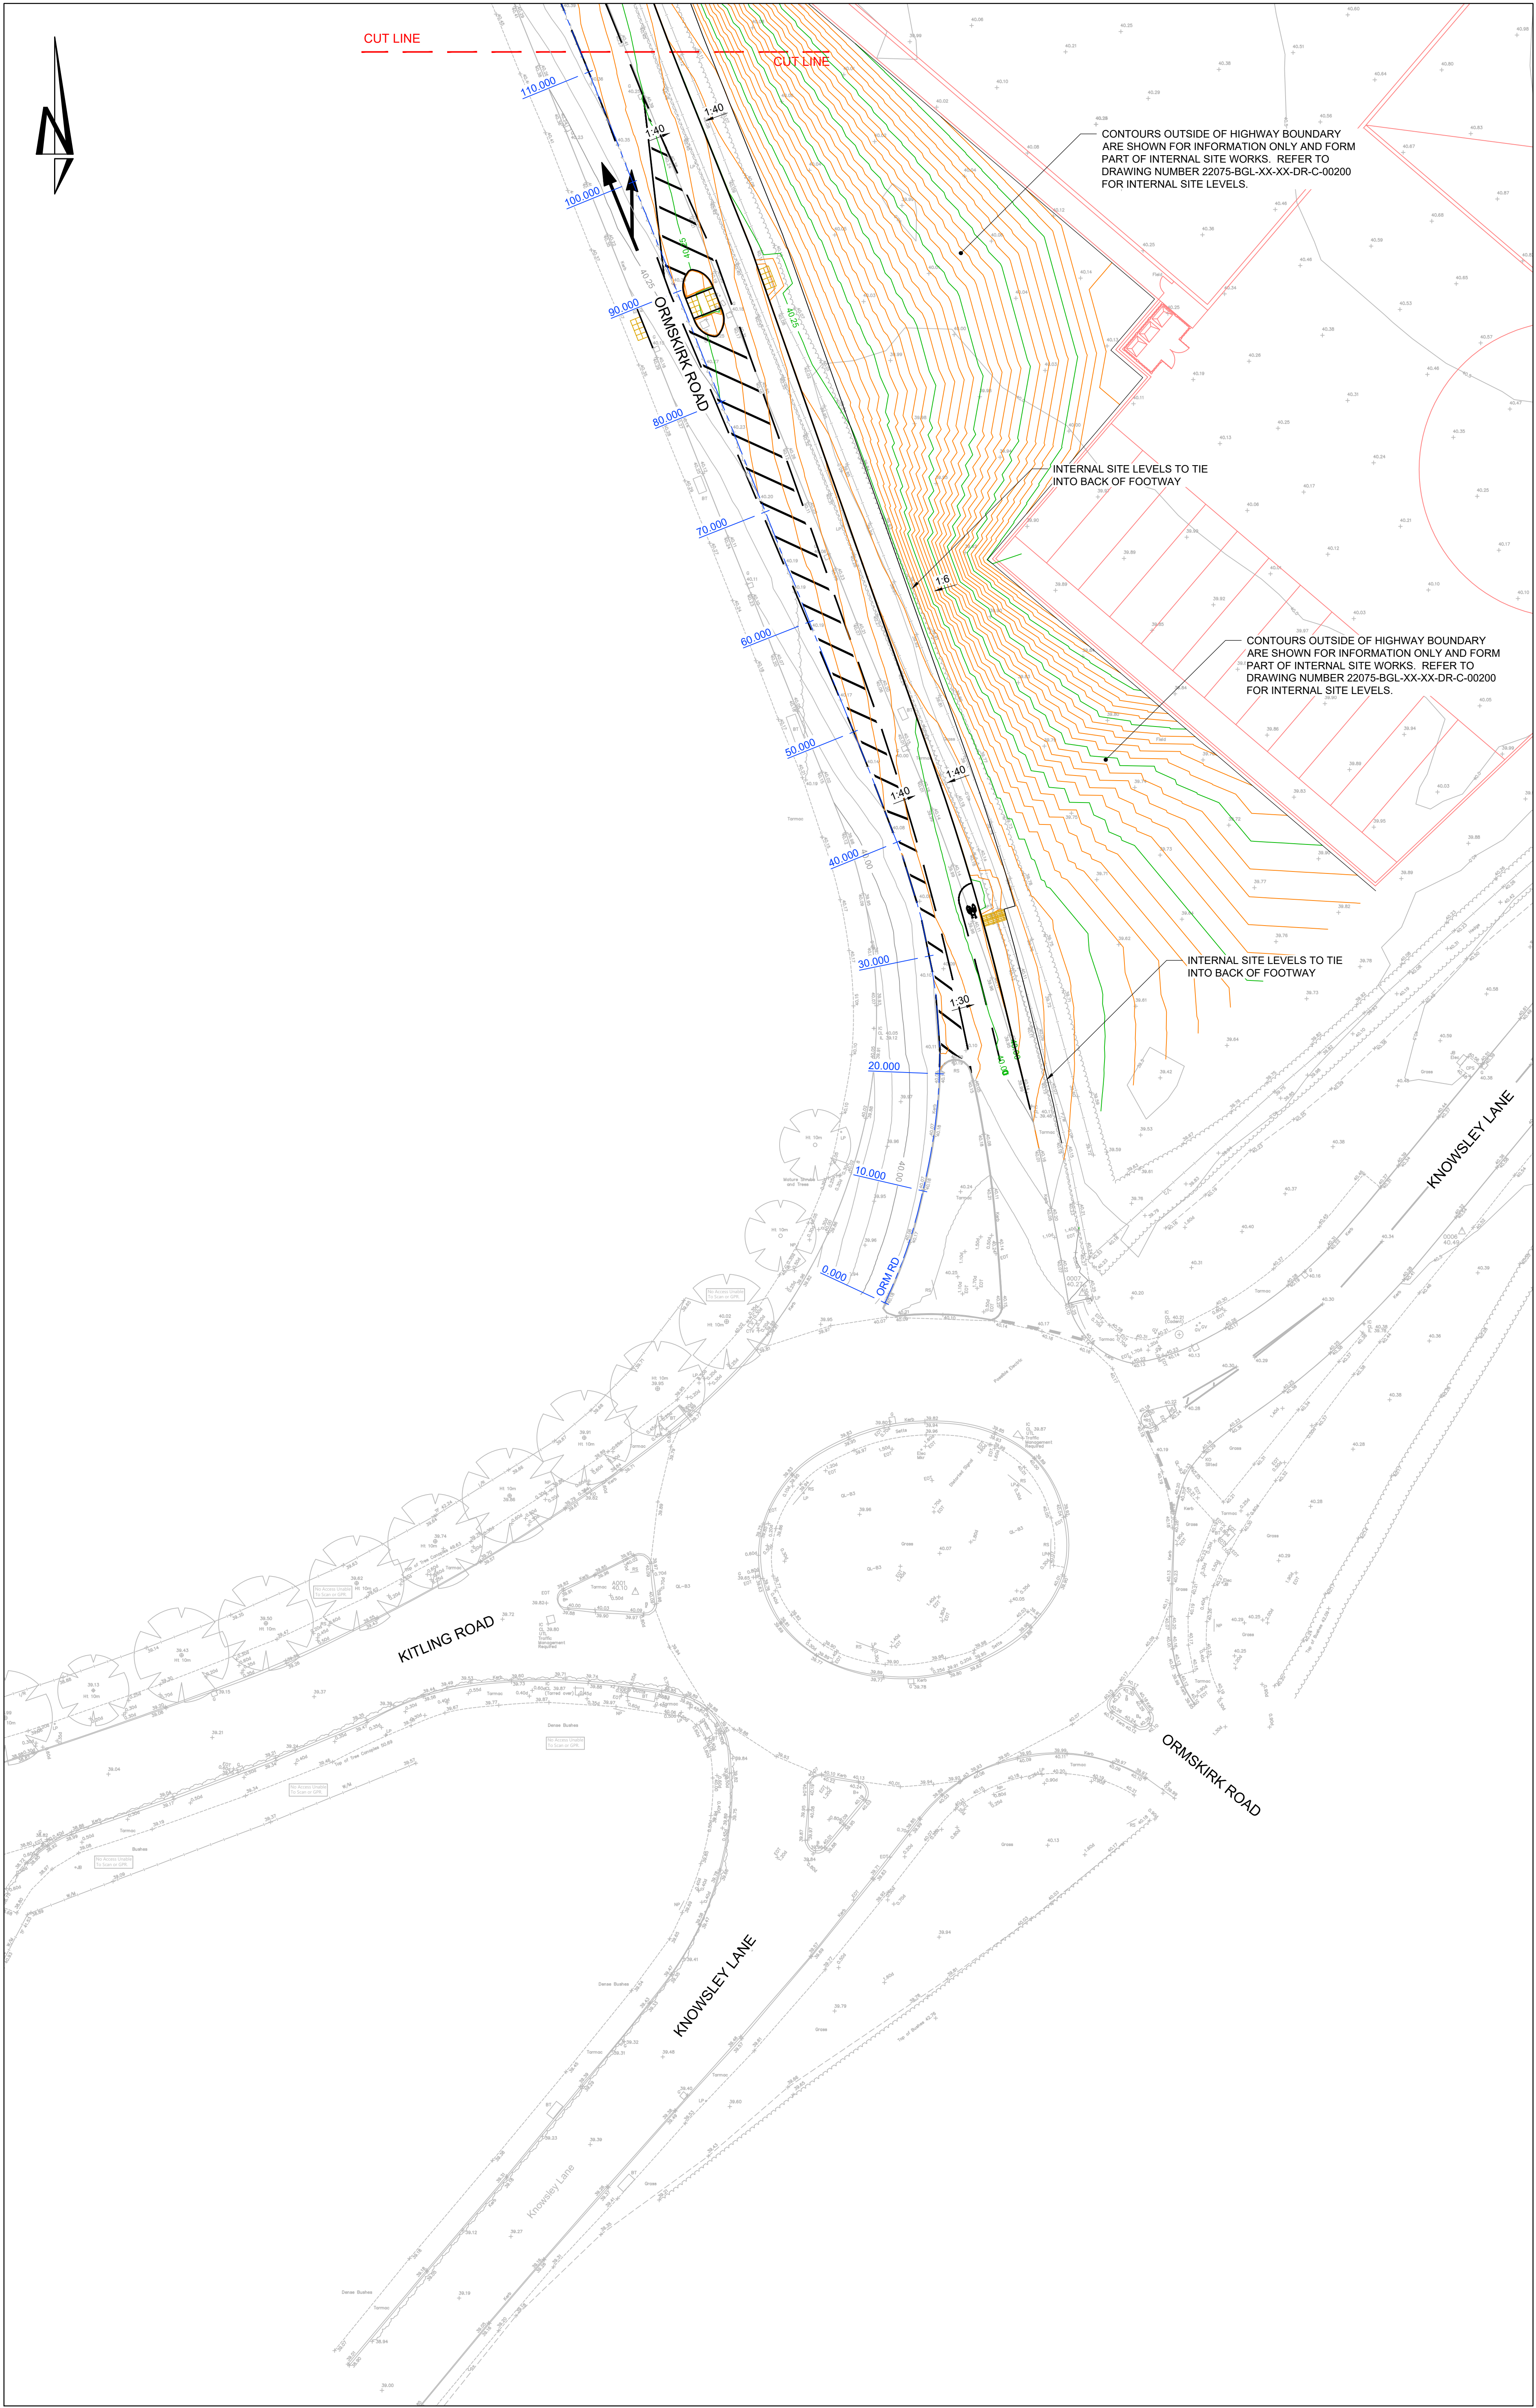


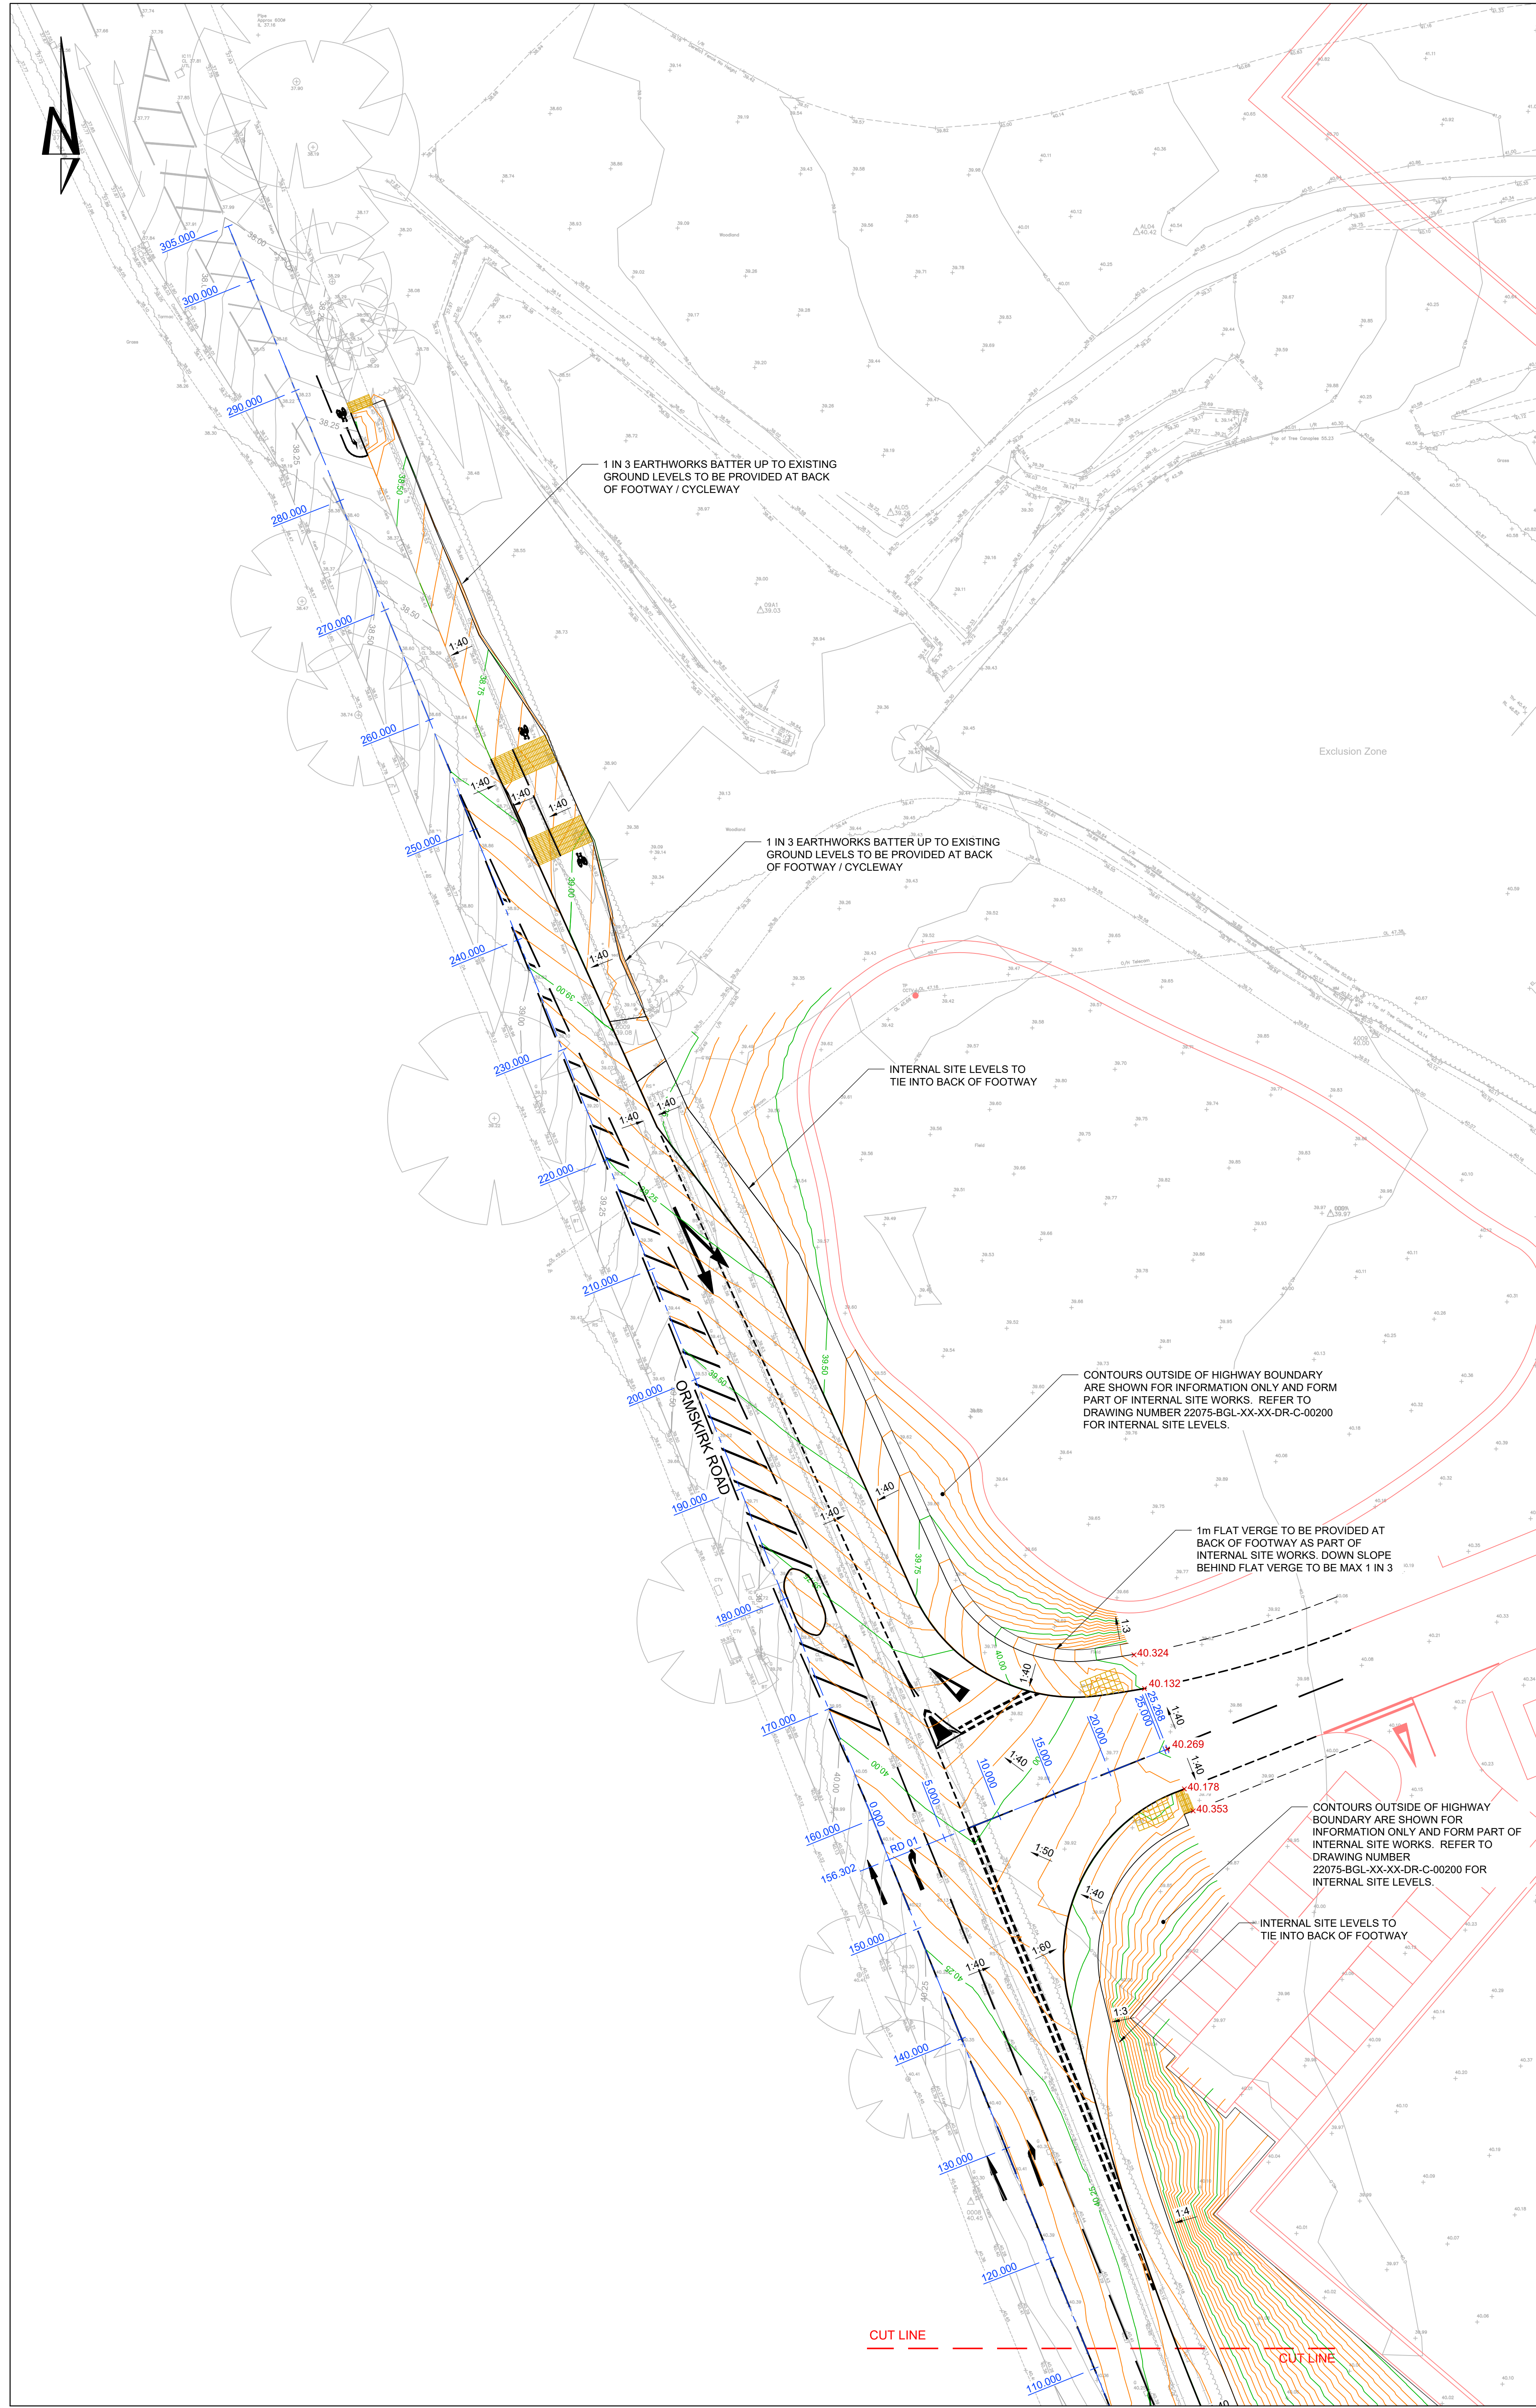

THIS DRAWING IS THE COPYRIGHT OF BURROWS GRAHAM LIMITED.

SAFETY, HEALTH AND ENVIRONMENTAL INFORMATION

IN ADDITION TO THE HAZARDOUS RISKS NORMALLY ASSOCIATED WITH THE TYPES OF WORK DETAILED ON THIS DRAWING, NOTE THE FOLLOWING:

CONSTRUCTION

MAINTENANCE

DEMOLITION

IT IS ASSUMED THAT ALL WORKS WILL BE CARRIED OUT BY A COMPETENT CONTRACTOR WORKING, WHERE APPROPRIATE, TO AN APPROVED METHOD STATEMENT

GENERAL NOTES:

1. THIS DRAWING SHALL BE READ IN CONJUNCTION WITH ALL THE RELEVANT ARCHITECTS, ENGINEERS' AND SERVICE ENGINEERS DRAWINGS & SPECIFICATIONS.

NOTES:

1) ALL DIMENSIONS ARE IN METRES UNLESS STATED OTHERWISE

2) ALL WORK IS TO BE CARRIED OUT IN ACCORDANCE WITH THE SPECIFICATION FOR HIGHWAYS WORKS AND LOCAL AUTHORITY GUIDANCE.

3) UNDERGROUND SERVICES ARE PRESENT IN THE AREA. CONTRACTOR IS TO CONFIRM THE PRECISE LINE AND DEPTH OF ANY SERVICES PRIOR TO THE COMMENCEMENT OF ANY EXCAVATION WORKS

4) FOR LONGITUDINAL AND CROSS SECTIONS REFER TO DRAWING NUMBERS 22075-BGL-XX-XX-DR-C-00303

KEY:

PROPOSED MAJOR CONTOUR

250mm INTERVALS

PROPOSED MINOR CONTOUR

50mm INTERVALS

EXISTING MAJOR CONTOUR

250mm INTERVALS

EXISTING MINOR CONTOUR

50mm INTERVALS

00.000

PROPOSED SPOT LEVEL

00.000

PROPOSED CENTRELINE

00.000

CHAINAGE MARKER

THIS DRAWING IS BASED ON FLETCHER RAE ARCHITECTS
DRAWING REF: 19011-FRA-AV-XX-DR-A-90-1001-P14

P8	09.10.2025	TS	UPDATED FOLLOWING KC COMMENTS	JW/HS
P7	15.08.2025	TS	UPDATED FOLLOWING SAFETY AUDIT	JW/HS
P6	10.04.2025	TS	UPDATED FOLLOWING CLIENT COMMENTS	JW/HS
P5	06.04.2025	TS	RELOCATED SOUTHBOUND BUS STOP DESIGN ADDED	JW/HS
P4	18.02.2025	TS	UPDATED FOLLOWING KC COMMENTS	JW/HS
P3	10.01.2025	TS	UPDATED FOLLOWING KC COMMENTS	JW/HS
P2	23.01.2023	TS	UPDATED FOLLOWING RSA AND CLIENT COMMENTS	JW/HS
P1	10.10.2022	TS	PRELIMINARY	JW/HS
REV	DATE	BY	REVISION	CHK'D

Burrows Graham

North Office:
5 Ambassador Place, Stockport Road,
Altrincham WA15 5DB
Tel: +44 (0)161 804 8045
South Office:
Buckfield House, Dover Mews,
High Street, Barchinamsted HP4 2BL
Tel: +44 (0)161 504 8045

CLIENT

CaddickDevelopments.

PROJECT

KNOWSLEY BUSINESS PARK
KNOWSLEY

DRAWING TITLE

SECTION 278 WORKS
FINISHED SURFACE LEVELS

OUR PROJECT NUMBER	DRAWING STATUS	OFFICE
22075	PRELIMINARY	NORTH
SCALE @ A0	DATE	DRAWN BY
1:250	03.10.2022	TS
DRAWING No	CHECKED BY	REV
22075-BGL-XX-XX-DR-C-00302	JW / HS	P8