
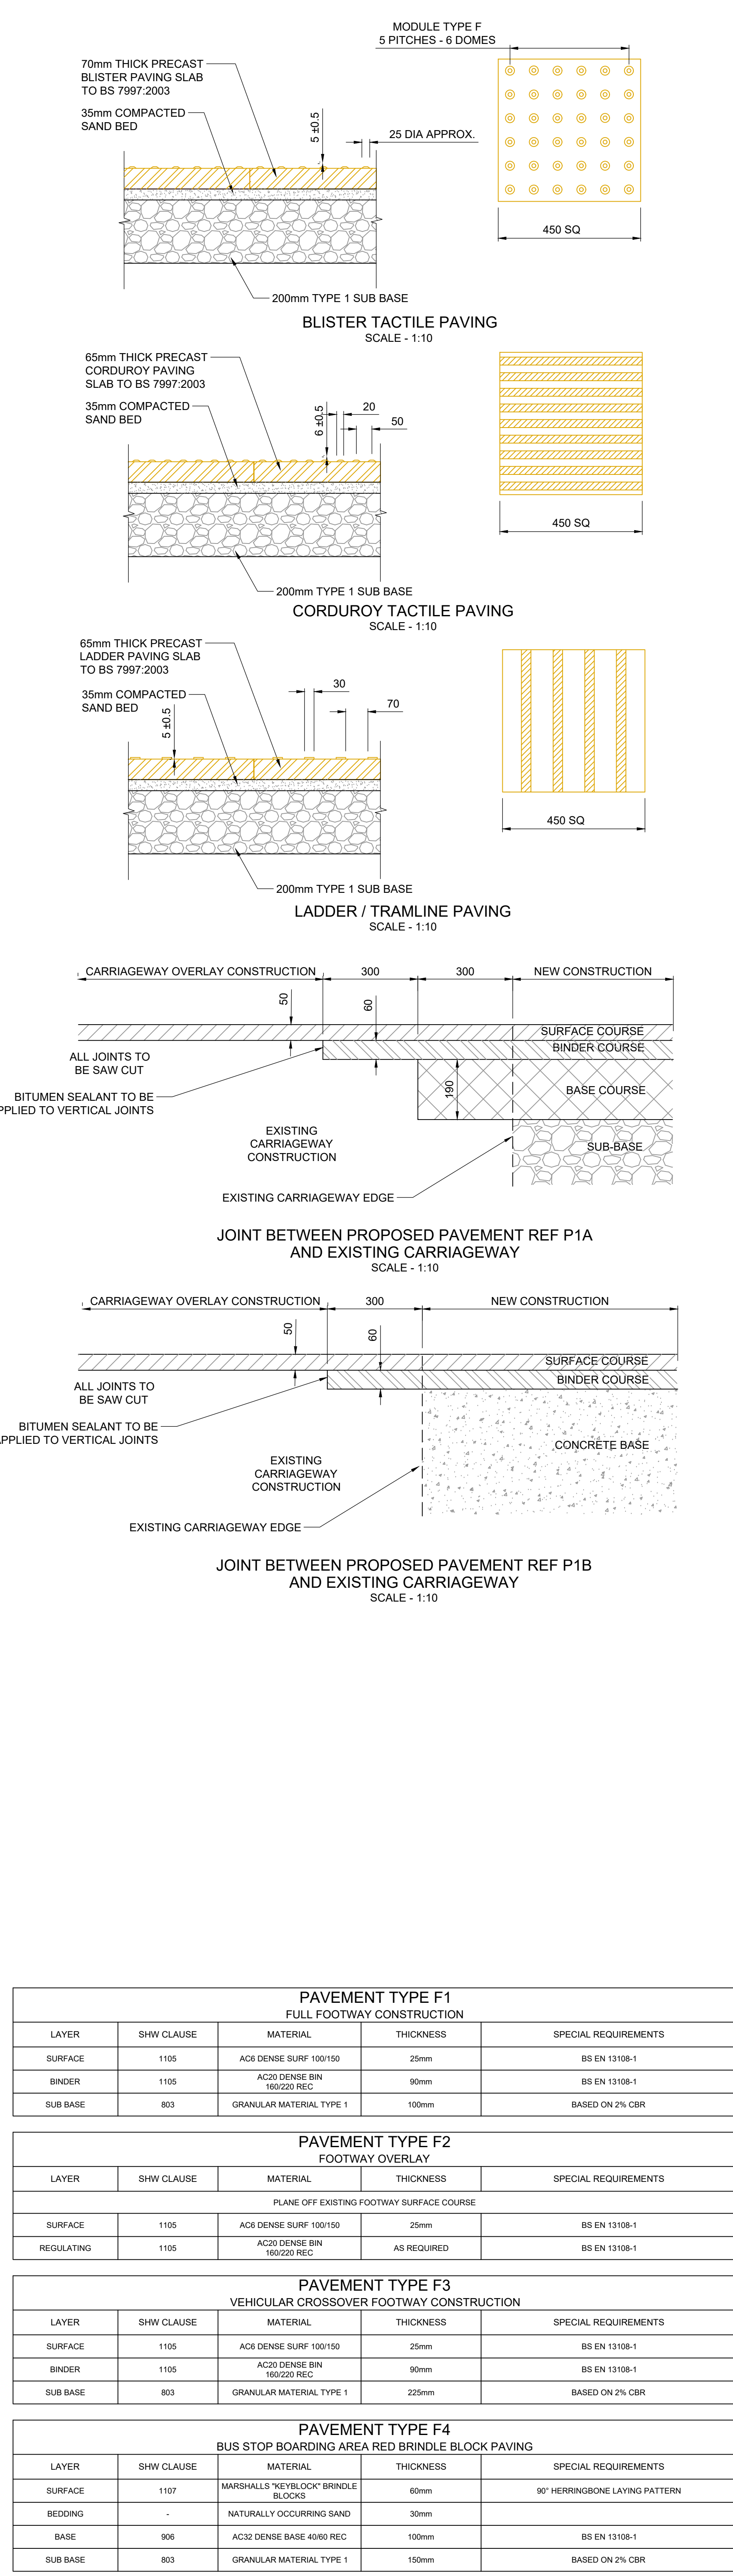
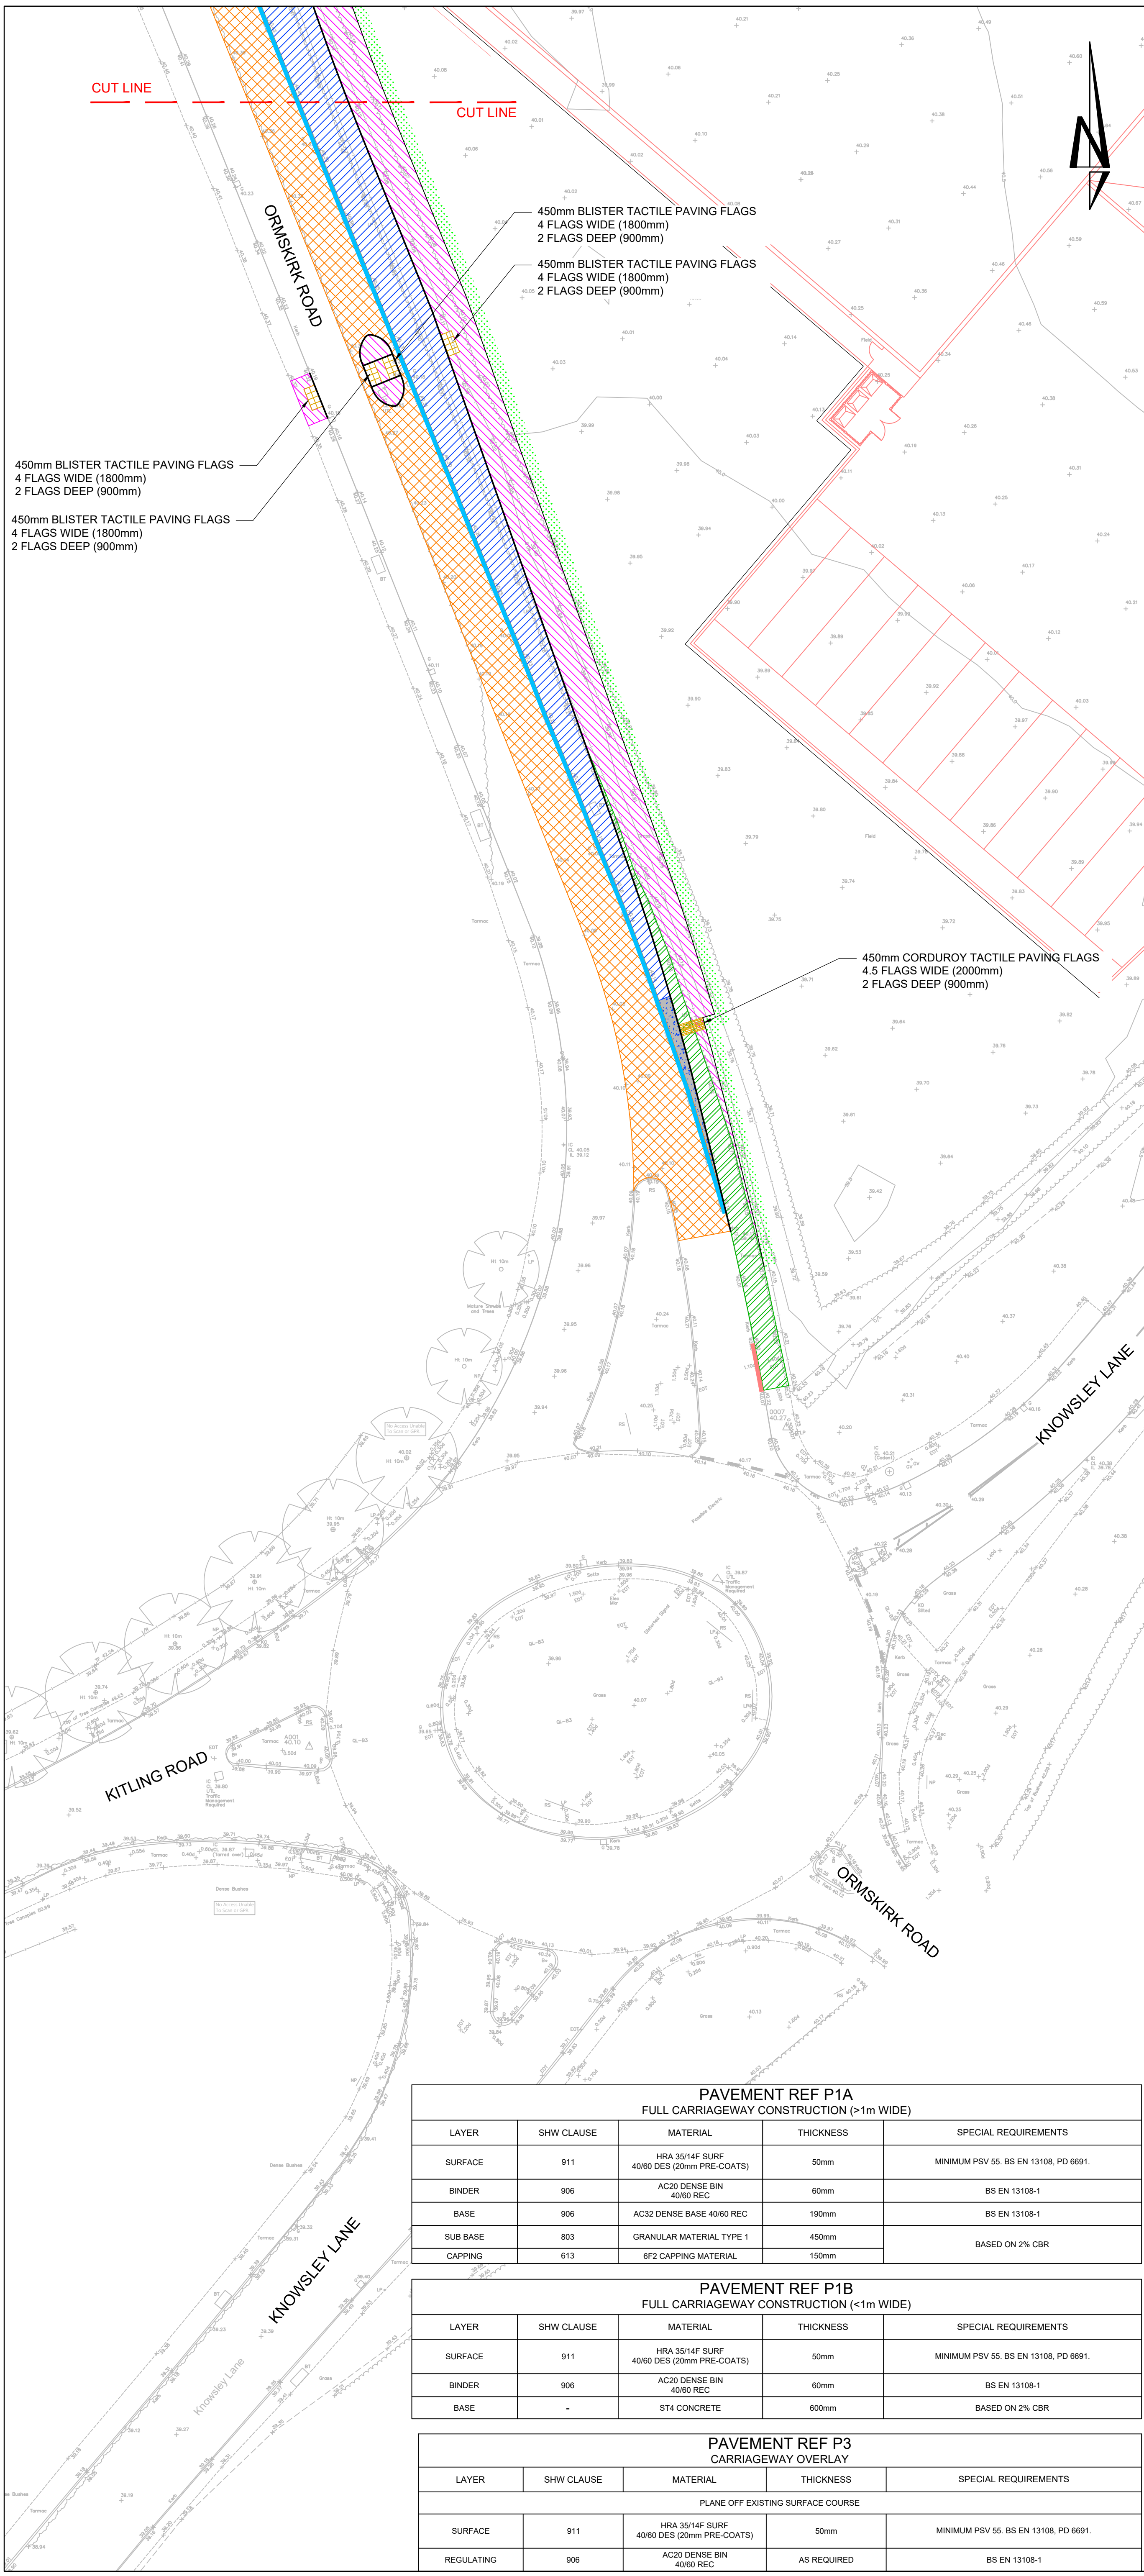


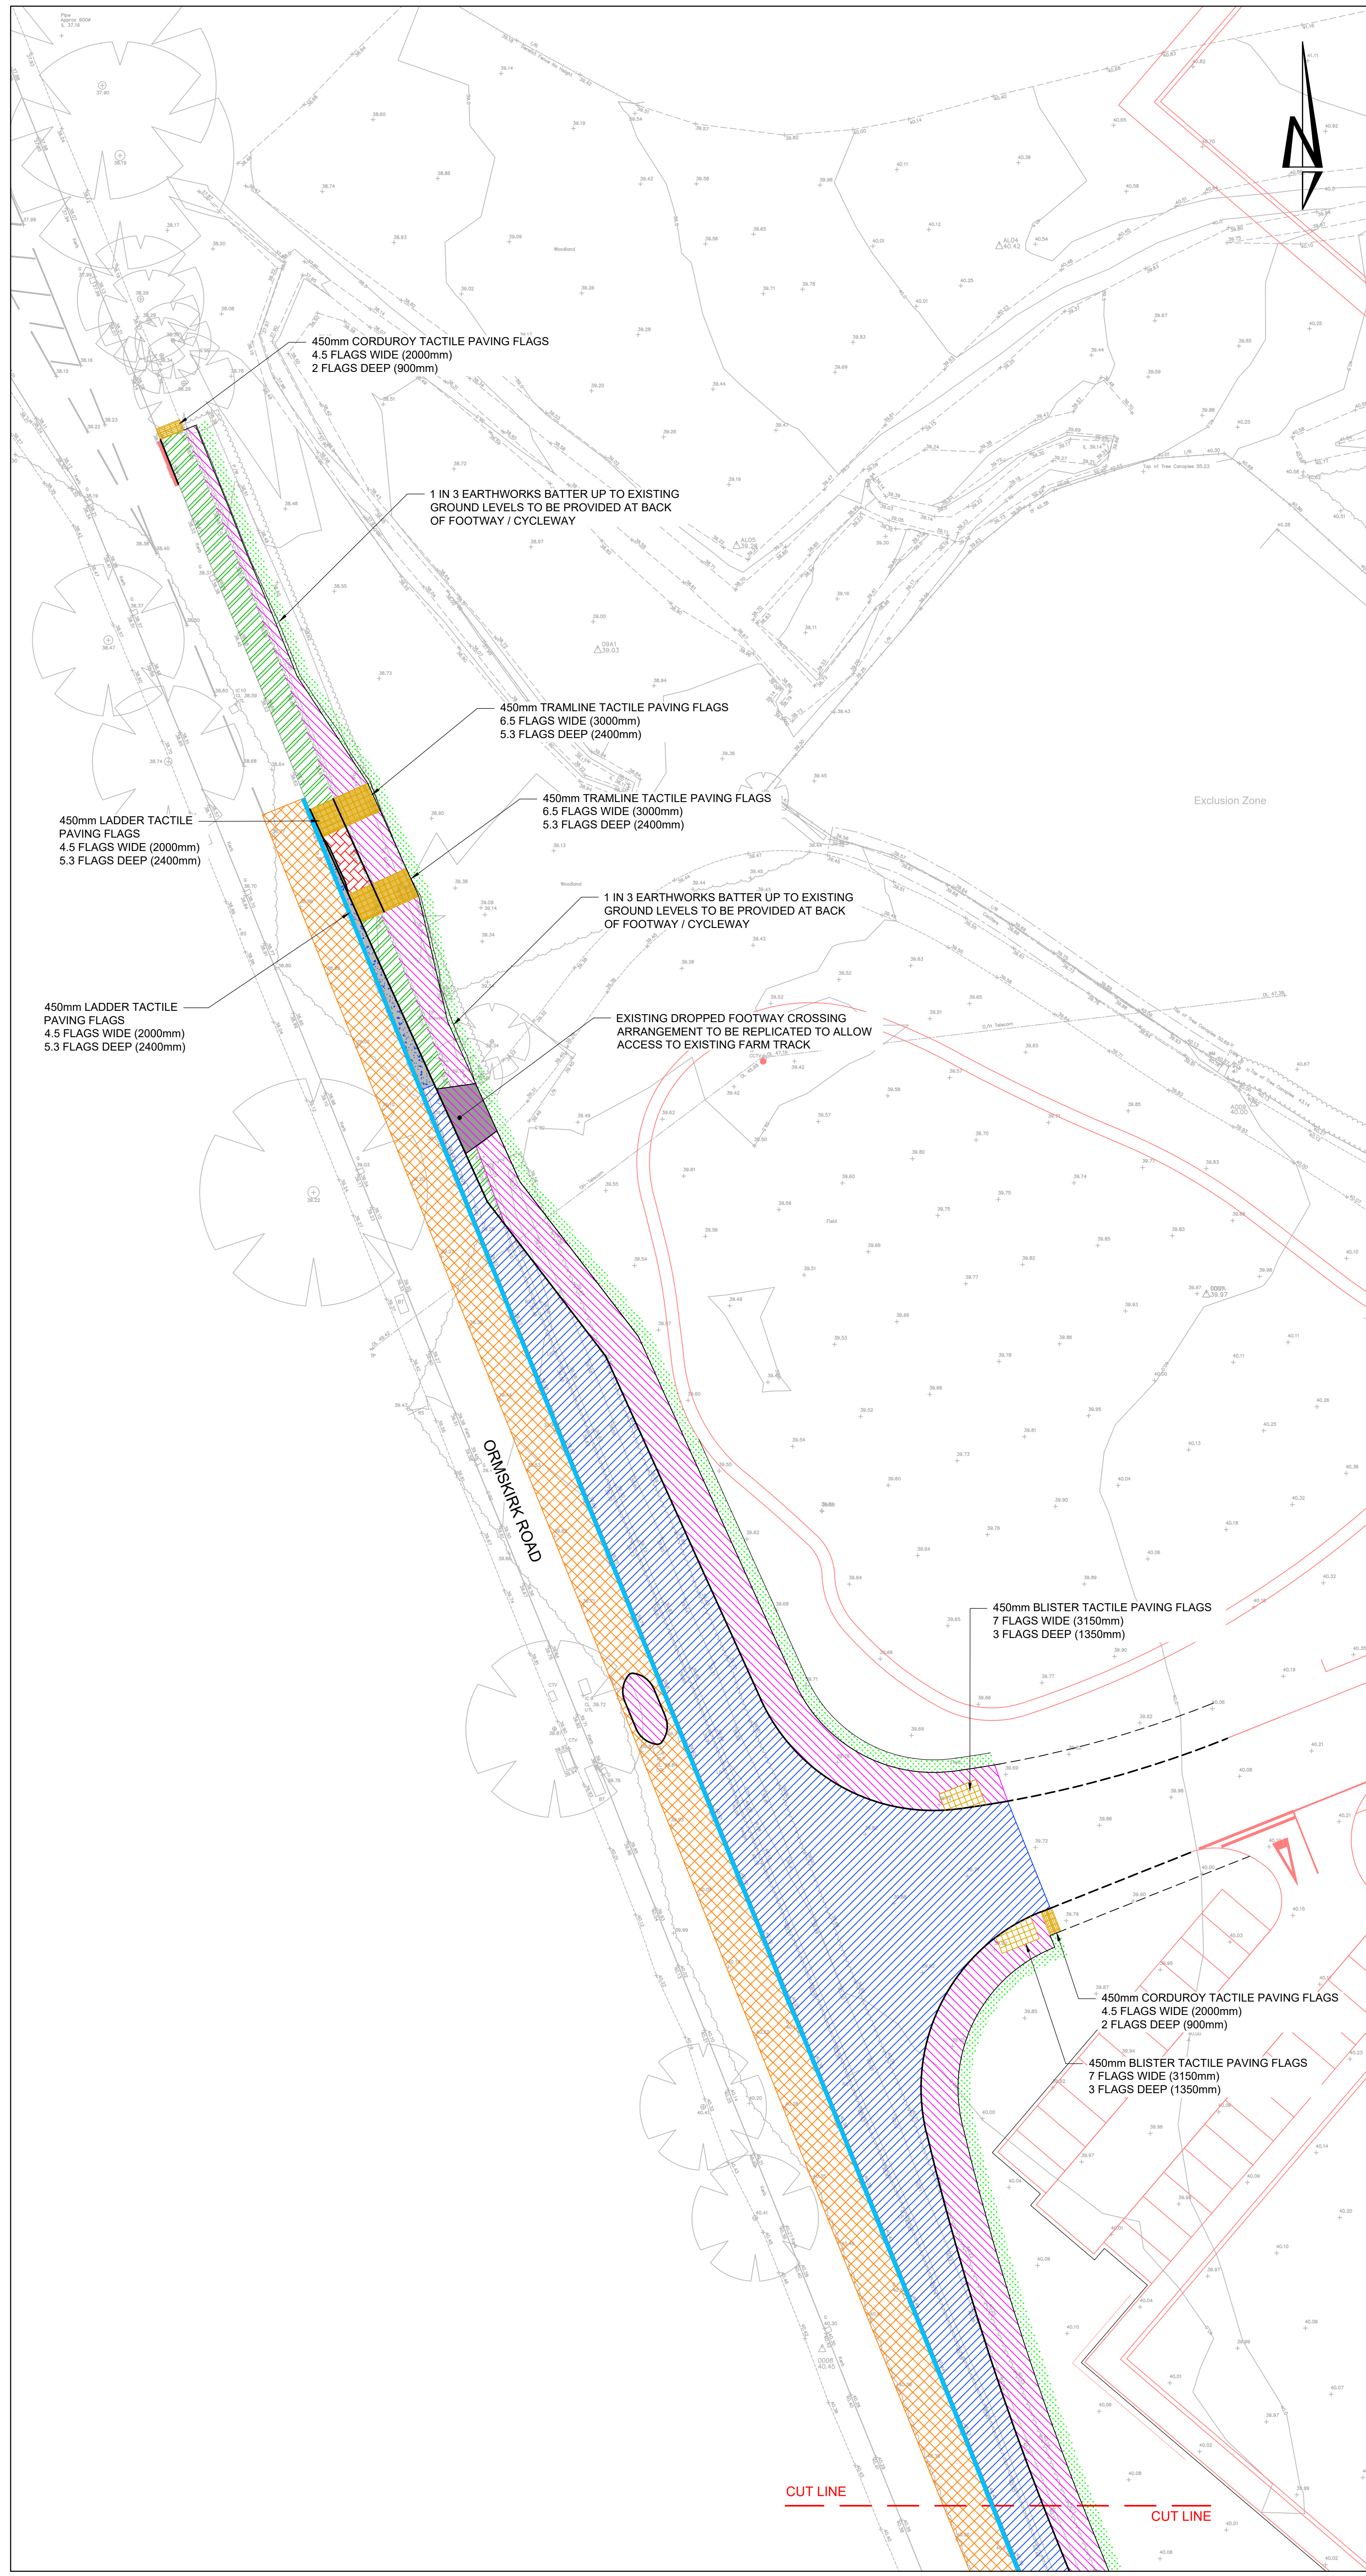

THIS DRAWING IS THE COPYRIGHT OF BURROWS GRAHAM LIMITED.

**SAFETY, HEALTH AND ENVIRONMENTAL INFORMATION**

IN ADDITION TO THE HAZARDS/RISKS NORMALLY ASSOCIATED WITH THE TYPES OF WORK DETAILED ON THIS DRAWING, NOTE THE FOLLOWING:

CONSTRUCTION

MAINTENANCE

DEMOLITION

IT IS ASSUMED THAT ALL WORKS WILL BE CARRIED OUT BY A COMPETENT CONTRACTOR WORKING, WHERE APPROPRIATE, TO AN APPROVED METHOD STATEMENT.

GENERAL NOTES:

1. THIS DRAWING SHALL BE READ IN CONJUNCTION WITH ALL THE RELEVANT ARCHITECTS, ENGINEERS AND SERVICE ENGINEERS DRAWINGS & SPECIFICATIONS.

NOTES:

1) ALL DIMENSIONS ARE IN METRES UNLESS STATED OTHERWISE

2) ALL WORK IS TO BE CARRIED OUT IN ACCORDANCE WITH THE SPECIFICATION FOR HIGHWAYS WORKS AND LOCAL AUTHORITY GUIDANCE.

3) UNDERGROUND SERVICES ARE PRESENT IN THE AREA. CONTRACTOR IS TO CONFIRM THE PRECISE LINE AND DEPTH OF ANY SERVICES PRIOR TO THE COMMENCEMENT OF ANY EXCAVATION WORKS.

KEY:

PAVEMENT REF P1A

FULL CARRIAGEWAY CONSTRUCTION (>1m WIDE)

PAVEMENT REF P1B

FULL CARRIAGEWAY CONSTRUCTION (<1m WIDE)

PAVEMENT REF P3

CARRIAGEWAY OVERLAY

PAVEMENT REF F1

FULL FOOTWAY CONSTRUCTION

PAVEMENT REF F2

FOOTWAY OVERLAY

PAVEMENT REF F3

VEHICULAR CROSSOVER FOOTWAY CONSTRUCTION

PAVEMENT REF F4

BUS STOP BOARDING AREA RED BRINDLE BLOCK PAVING

CONCRETE BLISTER TACTILE PAVING

BUFF COLOURED: 450 x 450 x 70mm

CONCRETE BLISTER TACTILE PAVING

RED COLOURED: 450 x 450 x 70mm

CONCRETE CORDUROY TACTILE PAVING

BUFF COLOURED: 450 x 450 x 65mm

CONCRETE LADDER / TRAMLINE TACTILE PAVING

BUFF COLOURED: 450 x 450 x 65mm

JOINT BETWEEN PROPOSED AND EXISTING CARRIAGEWAY

CARRIAGEWAY REINSTATEMENT (OVERBREAK) ADJACENT TO KERB REPLACEMENT

SOFT VERGE / LANDSCAPING

MIN. 150mm TOPSOIL AND GRASS SEED

THIS DRAWING IS BASED ON FLETCHER RAE ARCHITECTS  
DRAWING REF: 19011-FRA-AV-XX-DR-A-90-1001-P14

|     |            |    |                                            |       |
|-----|------------|----|--------------------------------------------|-------|
| P9  | 13.10.2025 | TS | LADDER / TRAMLINE PAVING INCREASED         | JW/HS |
| P8  | 09.10.2025 | TS | UPDATED FOLLOWING KC COMMENTS              | JW/HS |
| P7  | 15.08.2025 | TS | UPDATED FOLLOWING SAFETY AUDIT             | JW/HS |
| P6  | 10.04.2025 | TS | UPDATED FOLLOWING CLIENT COMMENTS          | JW/HS |
| P5  | 06.04.2025 | TS | RELOCATED SOUTHBOUND BUS STOP DESIGN ADDED | JW/HS |
| P4  | 18.02.2025 | TS | UPDATED FOLLOWING KC COMMENTS              | JW/HS |
| P3  | 10.01.2025 | TS | UPDATED FOLLOWING KC COMMENTS              | JW/HS |
| P2  | 23.01.2023 | TS | UPDATED FOLLOWING RSA AND CLIENT COMMENTS  | JW/HS |
| P1  | 10.10.2022 | TS | PRELIMINARY                                | JW/HS |
| REV | DATE       | BY | REVISION                                   | CHK'D |

**Burrows Graham**

North Office:  
5 Ambassador Place, Stockport Road,  
Altrincham WA15 5DB  
Tel: +44 (0)161 804 8046

South Office:  
Buckfield House, Dover Mews,  
High Street, Bournemouth BH1 2BL  
Tel: +44 (0)1202 504 8046

CLIENT

**CaddickDevelopments.**

PROJECT

**KNOWSLEY BUSINESS PARK  
KNOWSLEY**

DRAWING TITLE

**SECTION 278 WORKS  
PAVEMENT CONSTRUCTION**

OUR PROJECT NUMBER  
**22075**

DRAWING STATUS  
**PRELIMINARY**

OFFICE  
**NORTH**

SCALE @ AD  
**1:250**

DATE  
**03.10.2022**

DRAWN BY  
**TS**

CHECKED BY  
**JW / HS**

DRAWING No

**22075-BGL-XX-XX-DR-C-00304**

REV

**P9**