
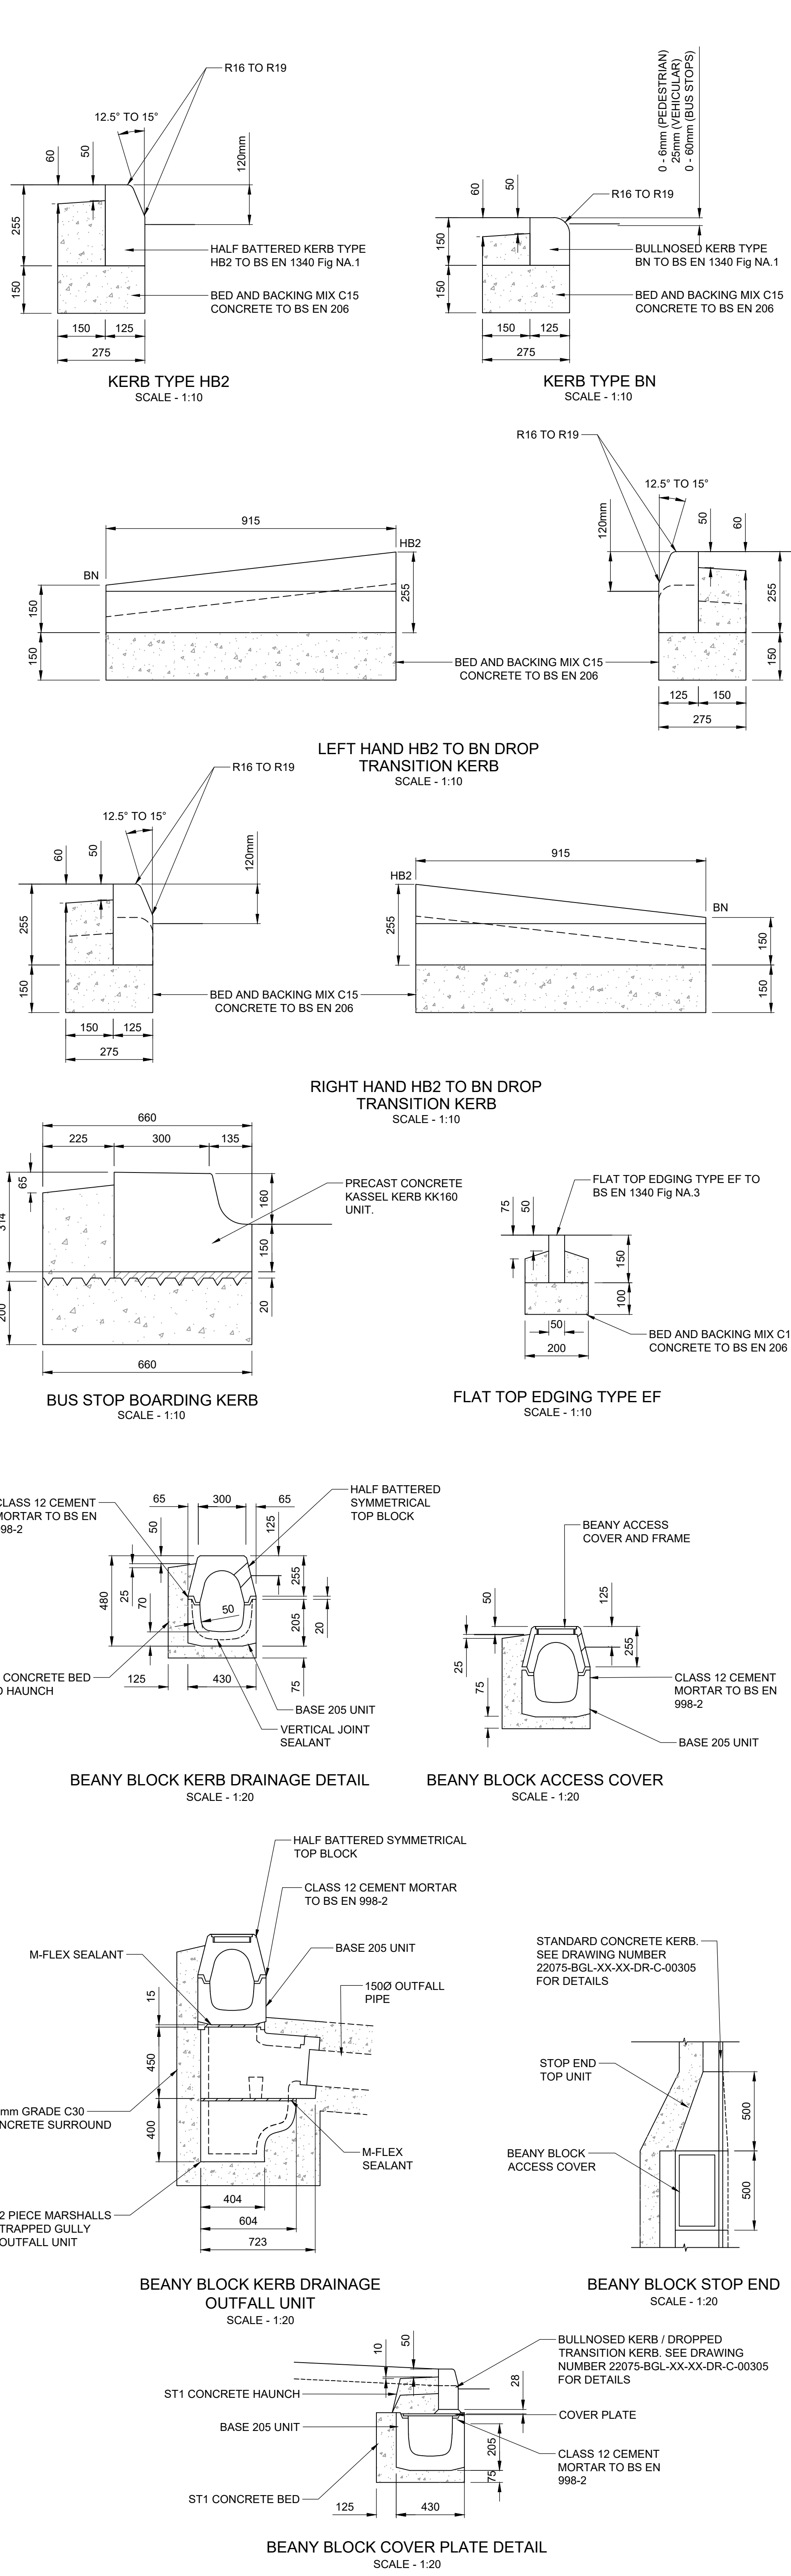
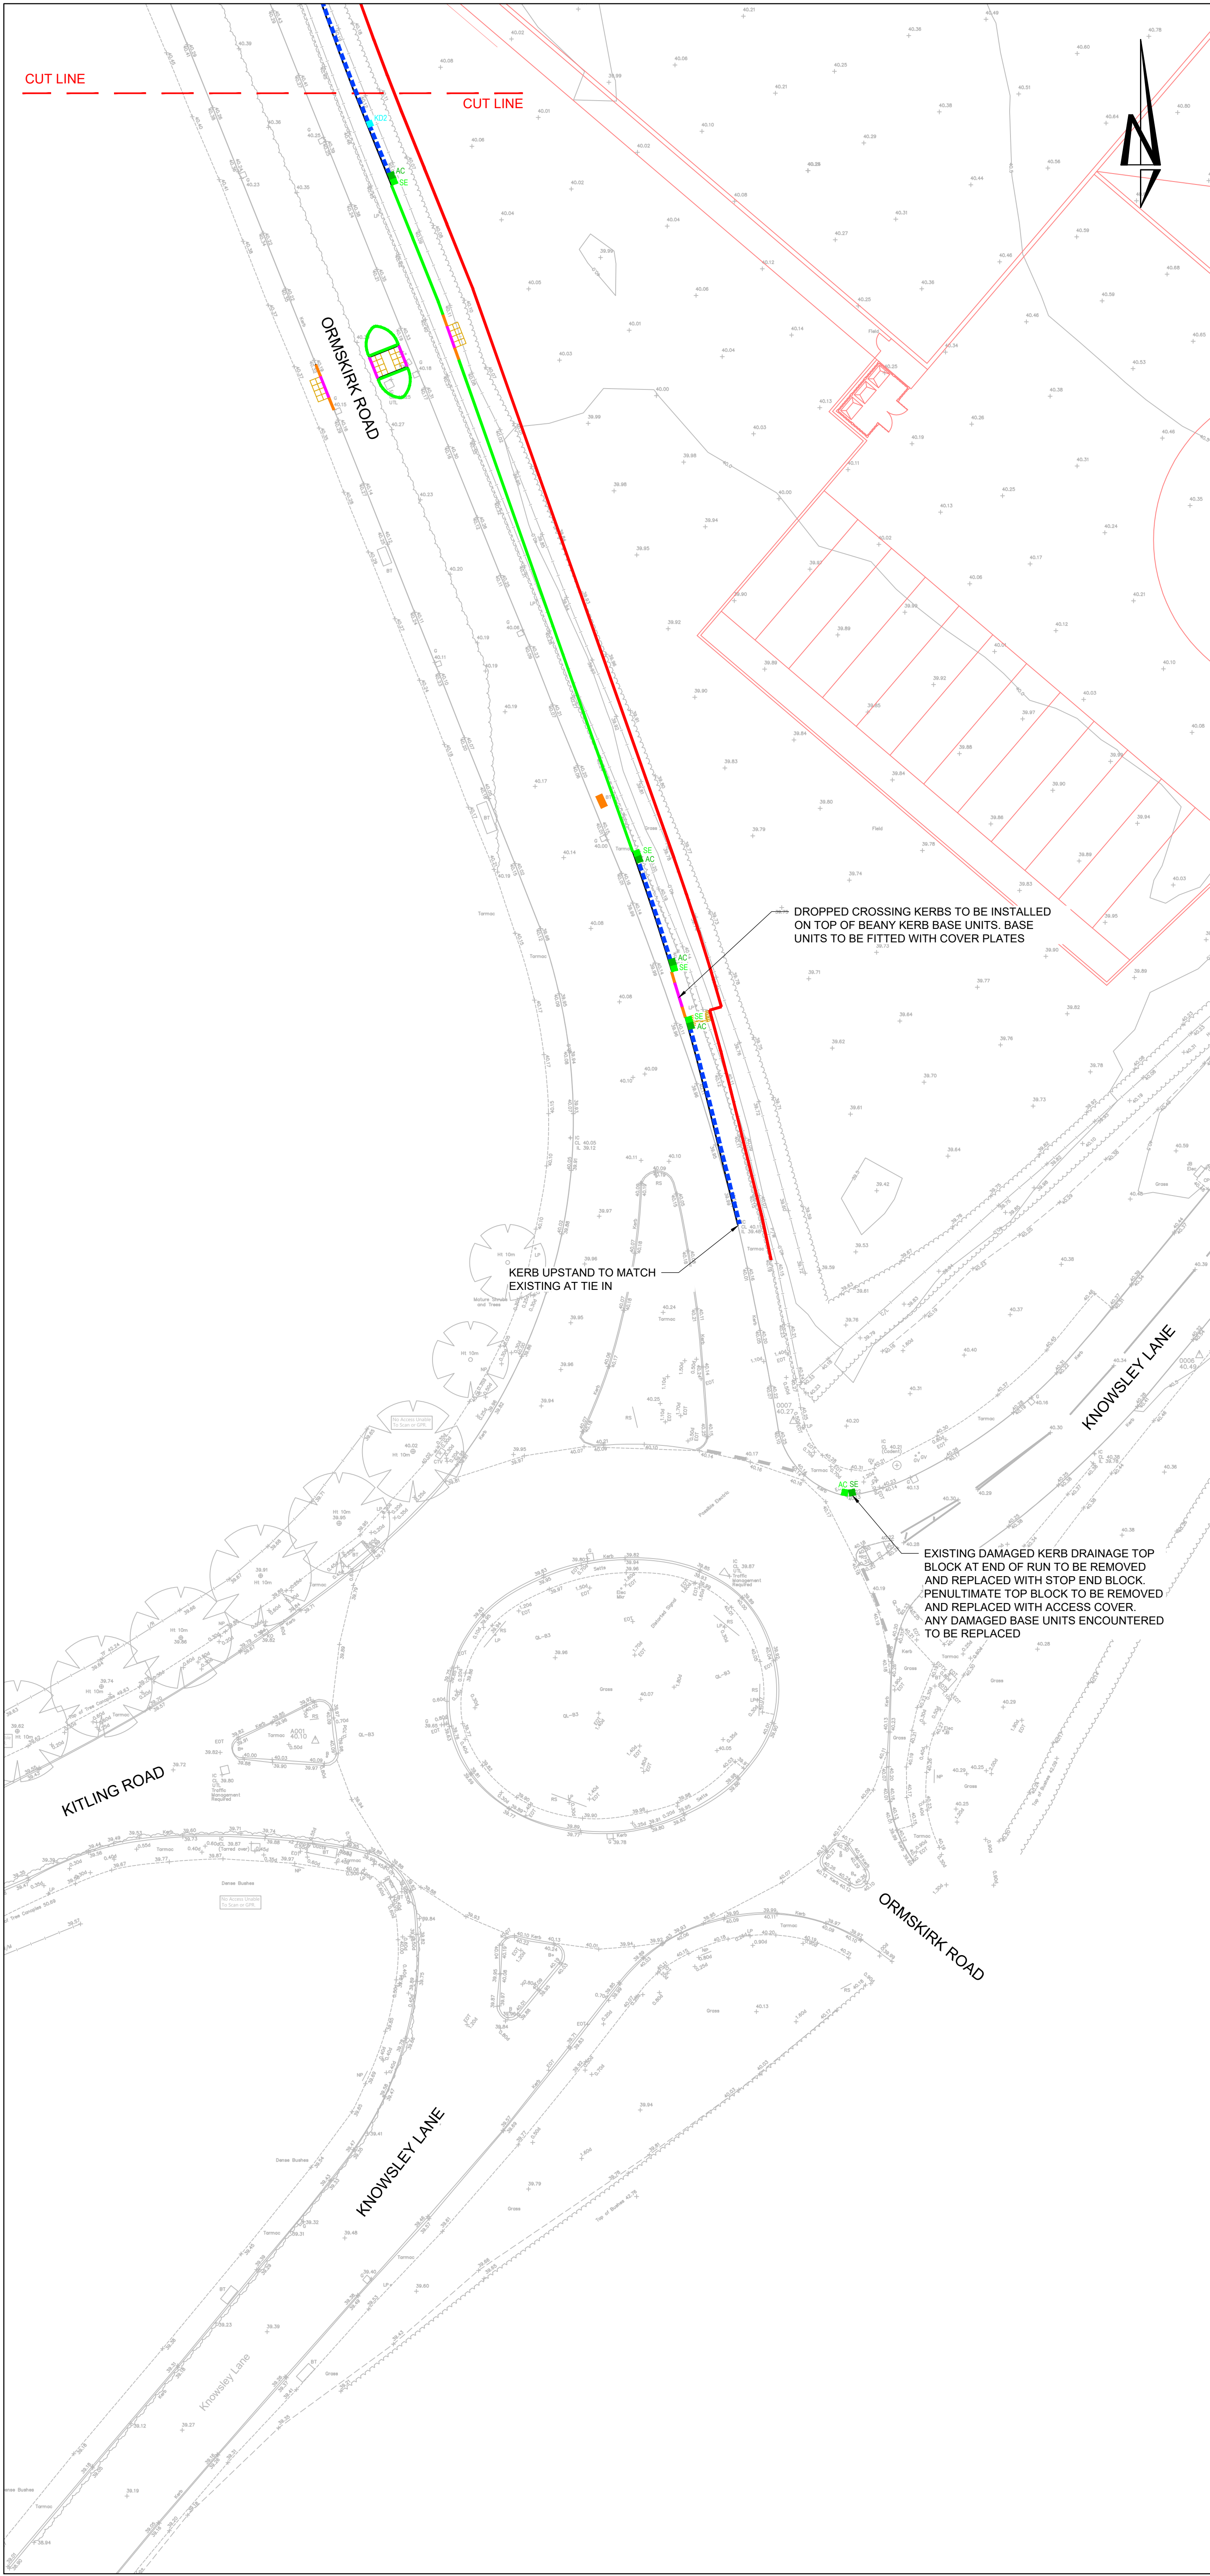


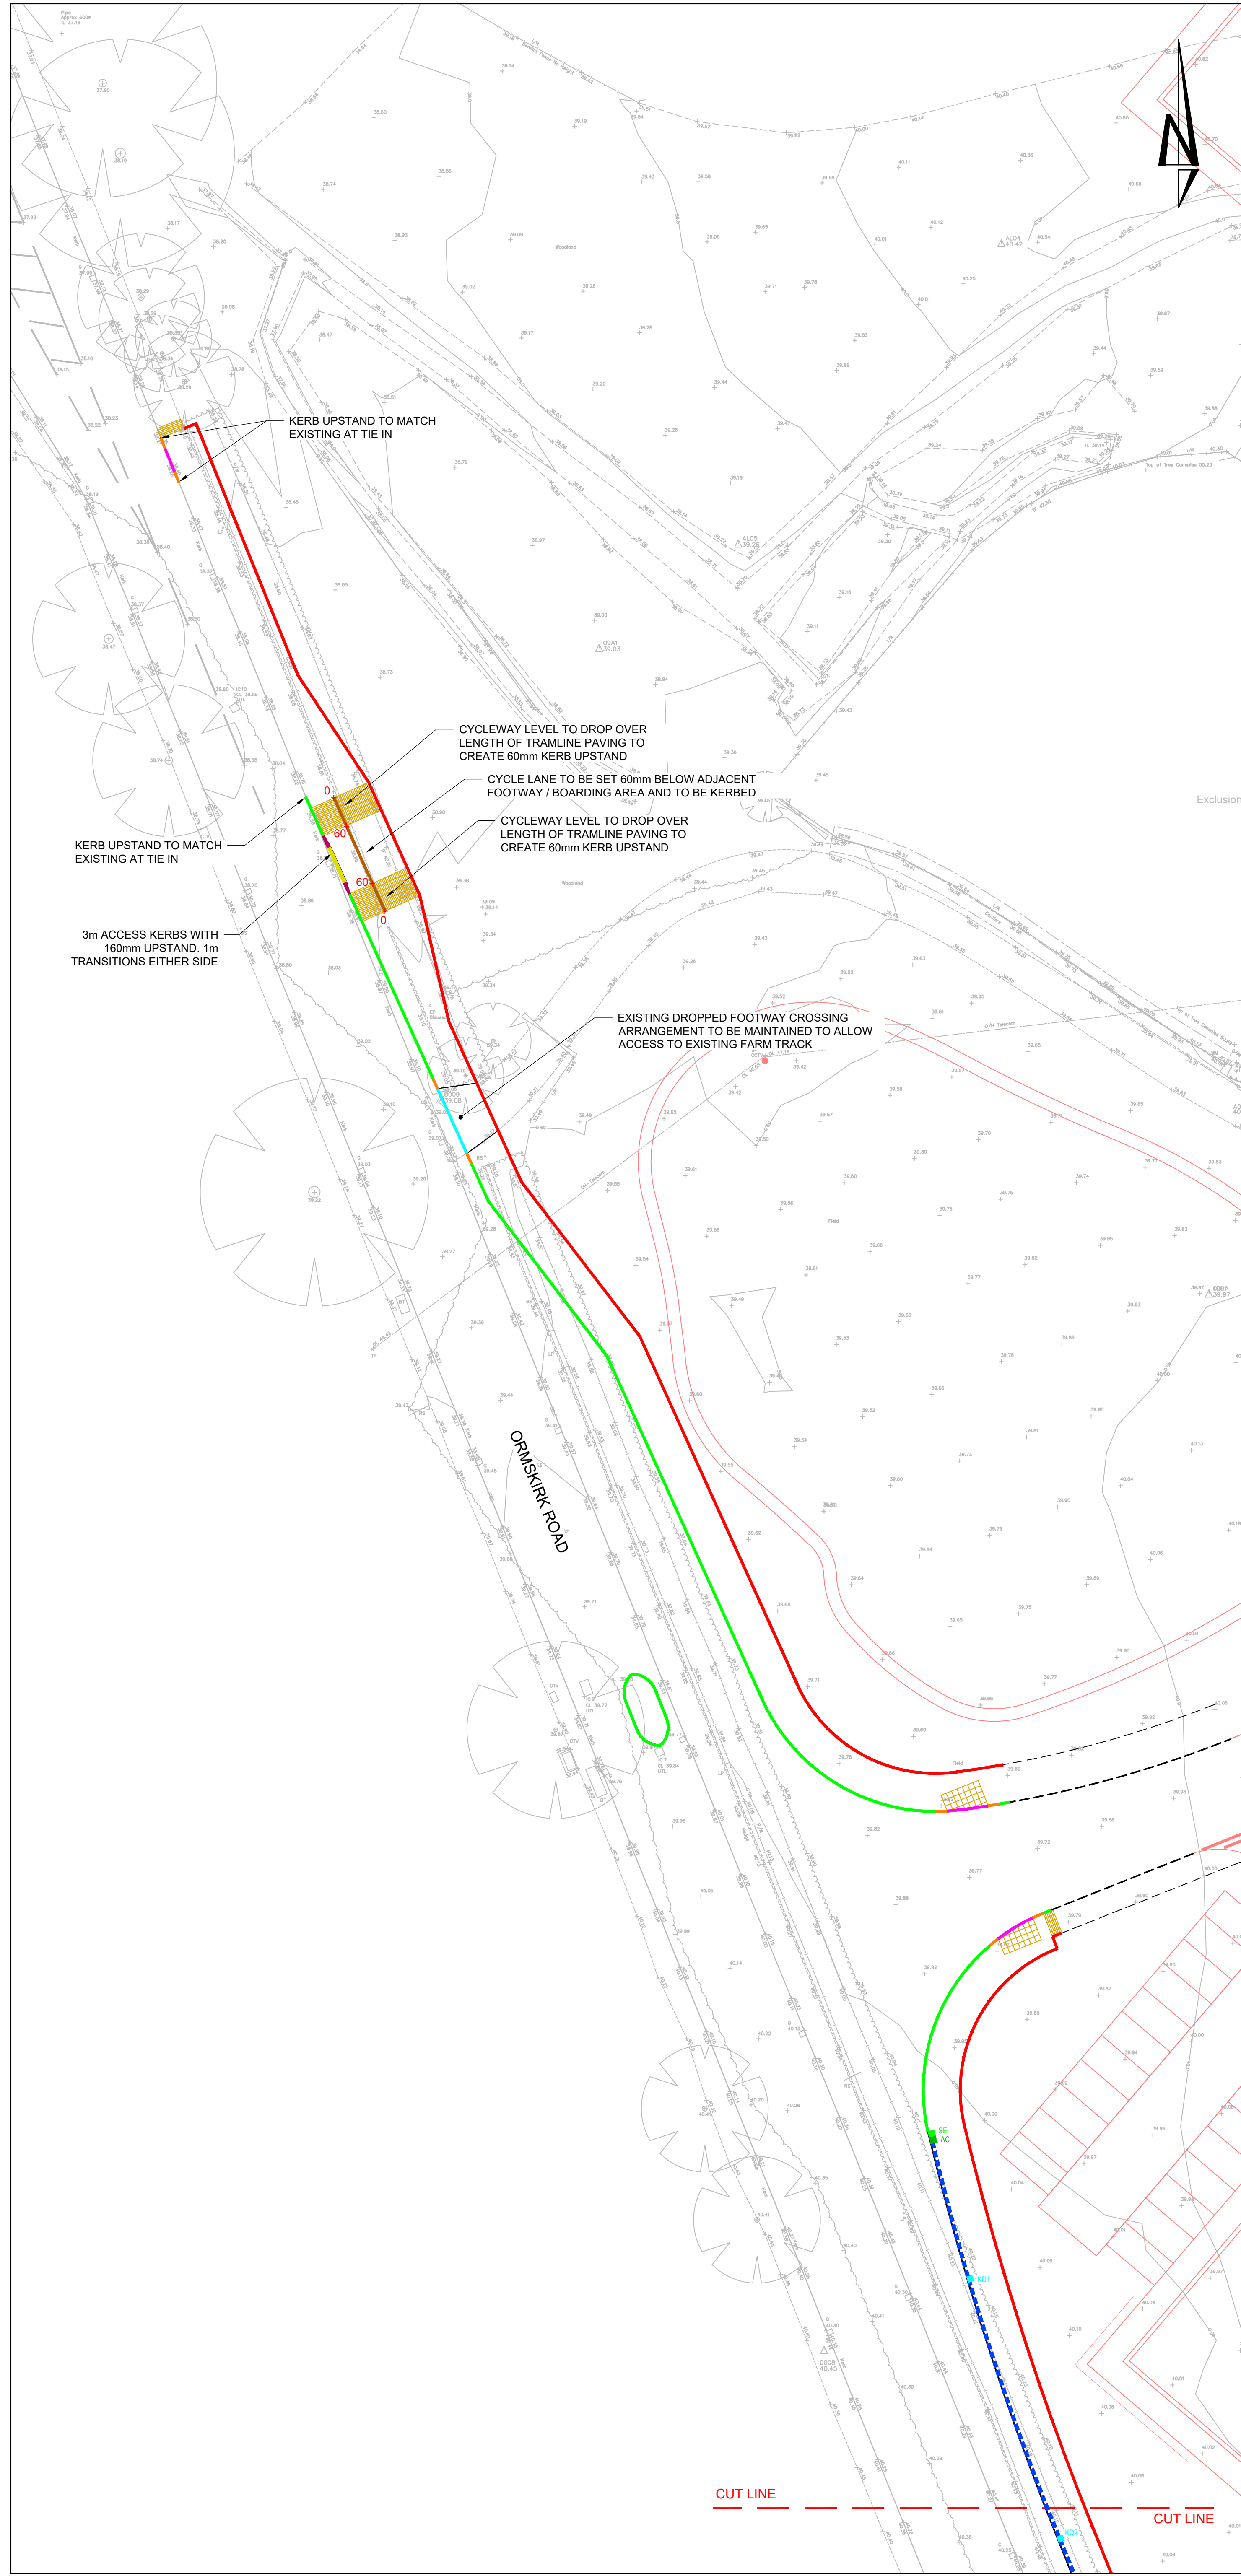

THIS DRAWING IS THE COPYRIGHT OF BURROWS GRAHAM LIMITED.

SAFETY, HEALTH AND ENVIRONMENTAL INFORMATION

IN ADDITION TO THE HAZARDOUSNESS NORMALLY ASSOCIATED WITH THE TYPES OF WORK DETAILED ON THIS DRAWING, NOTE THE FOLLOWING:

CONSTRUCTION

MAINTENANCE

DEMOLITION

IT IS ASSUMED THAT ALL WORKS WILL BE CARRIED OUT BY A COMPETENT CONTRACTOR WORKING, WHERE APPROPRIATE, TO AN APPROVED METHOD STATEMENT.

GENERAL NOTES:

1. THIS DRAWING SHALL BE READ IN CONJUNCTION WITH ALL THE RELEVANT ARCHITECTS, ENGINEERS AND SERVICE ENGINEERS DRAWINGS & SPECIFICATIONS.

NOTES:

1) ALL DIMENSIONS ARE IN METRES UNLESS STATED OTHERWISE

2) ALL WORK IS TO BE CARRIED OUT IN ACCORDANCE WITH THE SPECIFICATION FOR HIGHWAYS WORKS AND LOCAL AUTHORITY GUIDANCE.

3) UNDERGROUND SERVICES ARE PRESENT IN THE AREA. CONTRACTOR IS TO CONFIRM THE PRECISE LINE AND DEPTH OF ANY SERVICES PRIOR TO THE COMMENCEMENT OF ANY EXCAVATION WORKS.

KEY:

- HALF BATTERED KERB TYPE HB2 WITH 125mm UPSTAND
- BULLNOSED KERB TYPE BN WITH 0-6mm UPSTAND
- BULLNOSED KERB TYPE BN WITH 25mm UPSTAND
- HB2 TO BN DROPPED TRANSITION KERBS
- BUS STOP BOARDING KERB
- BUS STOP TRANSITION KERB
- BULLNOSED KERBS AT BUS STOP. UPSTAND VARIES. TEXT DENOTES UPSTAND AT THAT POINT
- PROPOSED BEANY BLOCK KERB DRAINAGE. BASE 205 UNITS WITH HALF-BATTERED SYMMETRICAL TOP BLOCKS
- PROPOSED BEANY BLOCK KERB DRAINAGE GULLY OUTFALL UNIT
- BEANY BLOCK KERB DRAINAGE STOP END TOP BLOCKS WITH ADJACENT ACCESS COVERS ON BASE 205 UNITS
- FLAT TOP EDGING TYPE EF LAID FLUSH

THIS DRAWING IS BASED ON FLETCHER RAE ARCHITECTS
DRAWING REF: 19011-FRA-AV-XX-DR-A-90-1001-P14

REV	DATE	BY	REVISION	CHECKED
P7	15.08.2025	TS	UPDATED FOLLOWING SAFETY AUDIT	JW/HS
P6	10.04.2025	TS	UPDATED FOLLOWING CLIENT COMMENTS	JW/HS
P5	06.04.2025	TS	RELOCATED SOUTHBOUND BUS STOP DESIGN ADDED	JW/HS
P4	18.02.2025	TS	UPDATED FOLLOWING KC COMMENTS	JW/HS
P3	10.01.2025	TS	UPDATED FOLLOWING KC COMMENTS	JW/HS
P2	23.01.2023	TS	UPDATED FOLLOWING RSA AND CLIENT COMMENTS	JW/HS
P1	10.10.2022	TS	PRELIMINARY	JW/HS

Burrows Graham

North Office:
5 Ambassador Place, Stockport Road,
Altrincham WA15 5DB
Tel: +44 (0)161 804 8045

South Office:
Buckland House, Dover Mews,
High Street, Bournemouth BH4 2BL
Tel: +44 (0)1202 506 806

CLIENT

CaddickDevelopments.

PROJECT

**KNOWSLEY BUSINESS PARK
KNOWSLEY**

DRAWING TITLE

**SECTION 278 WORKS
KERBS AND EDGINGS**

OUR PROJECT NUMBER	DRAWING STATUS	OFFICE
22075	PRELIMINARY	NORTH

SCALE @ A0	DATE	DRAWN BY	CHECKED BY
1:250	03.10.2022	TS	JW / HS

DRAWING No	REV
22075-BGL-XX-XX-DR-C-00305	P7