
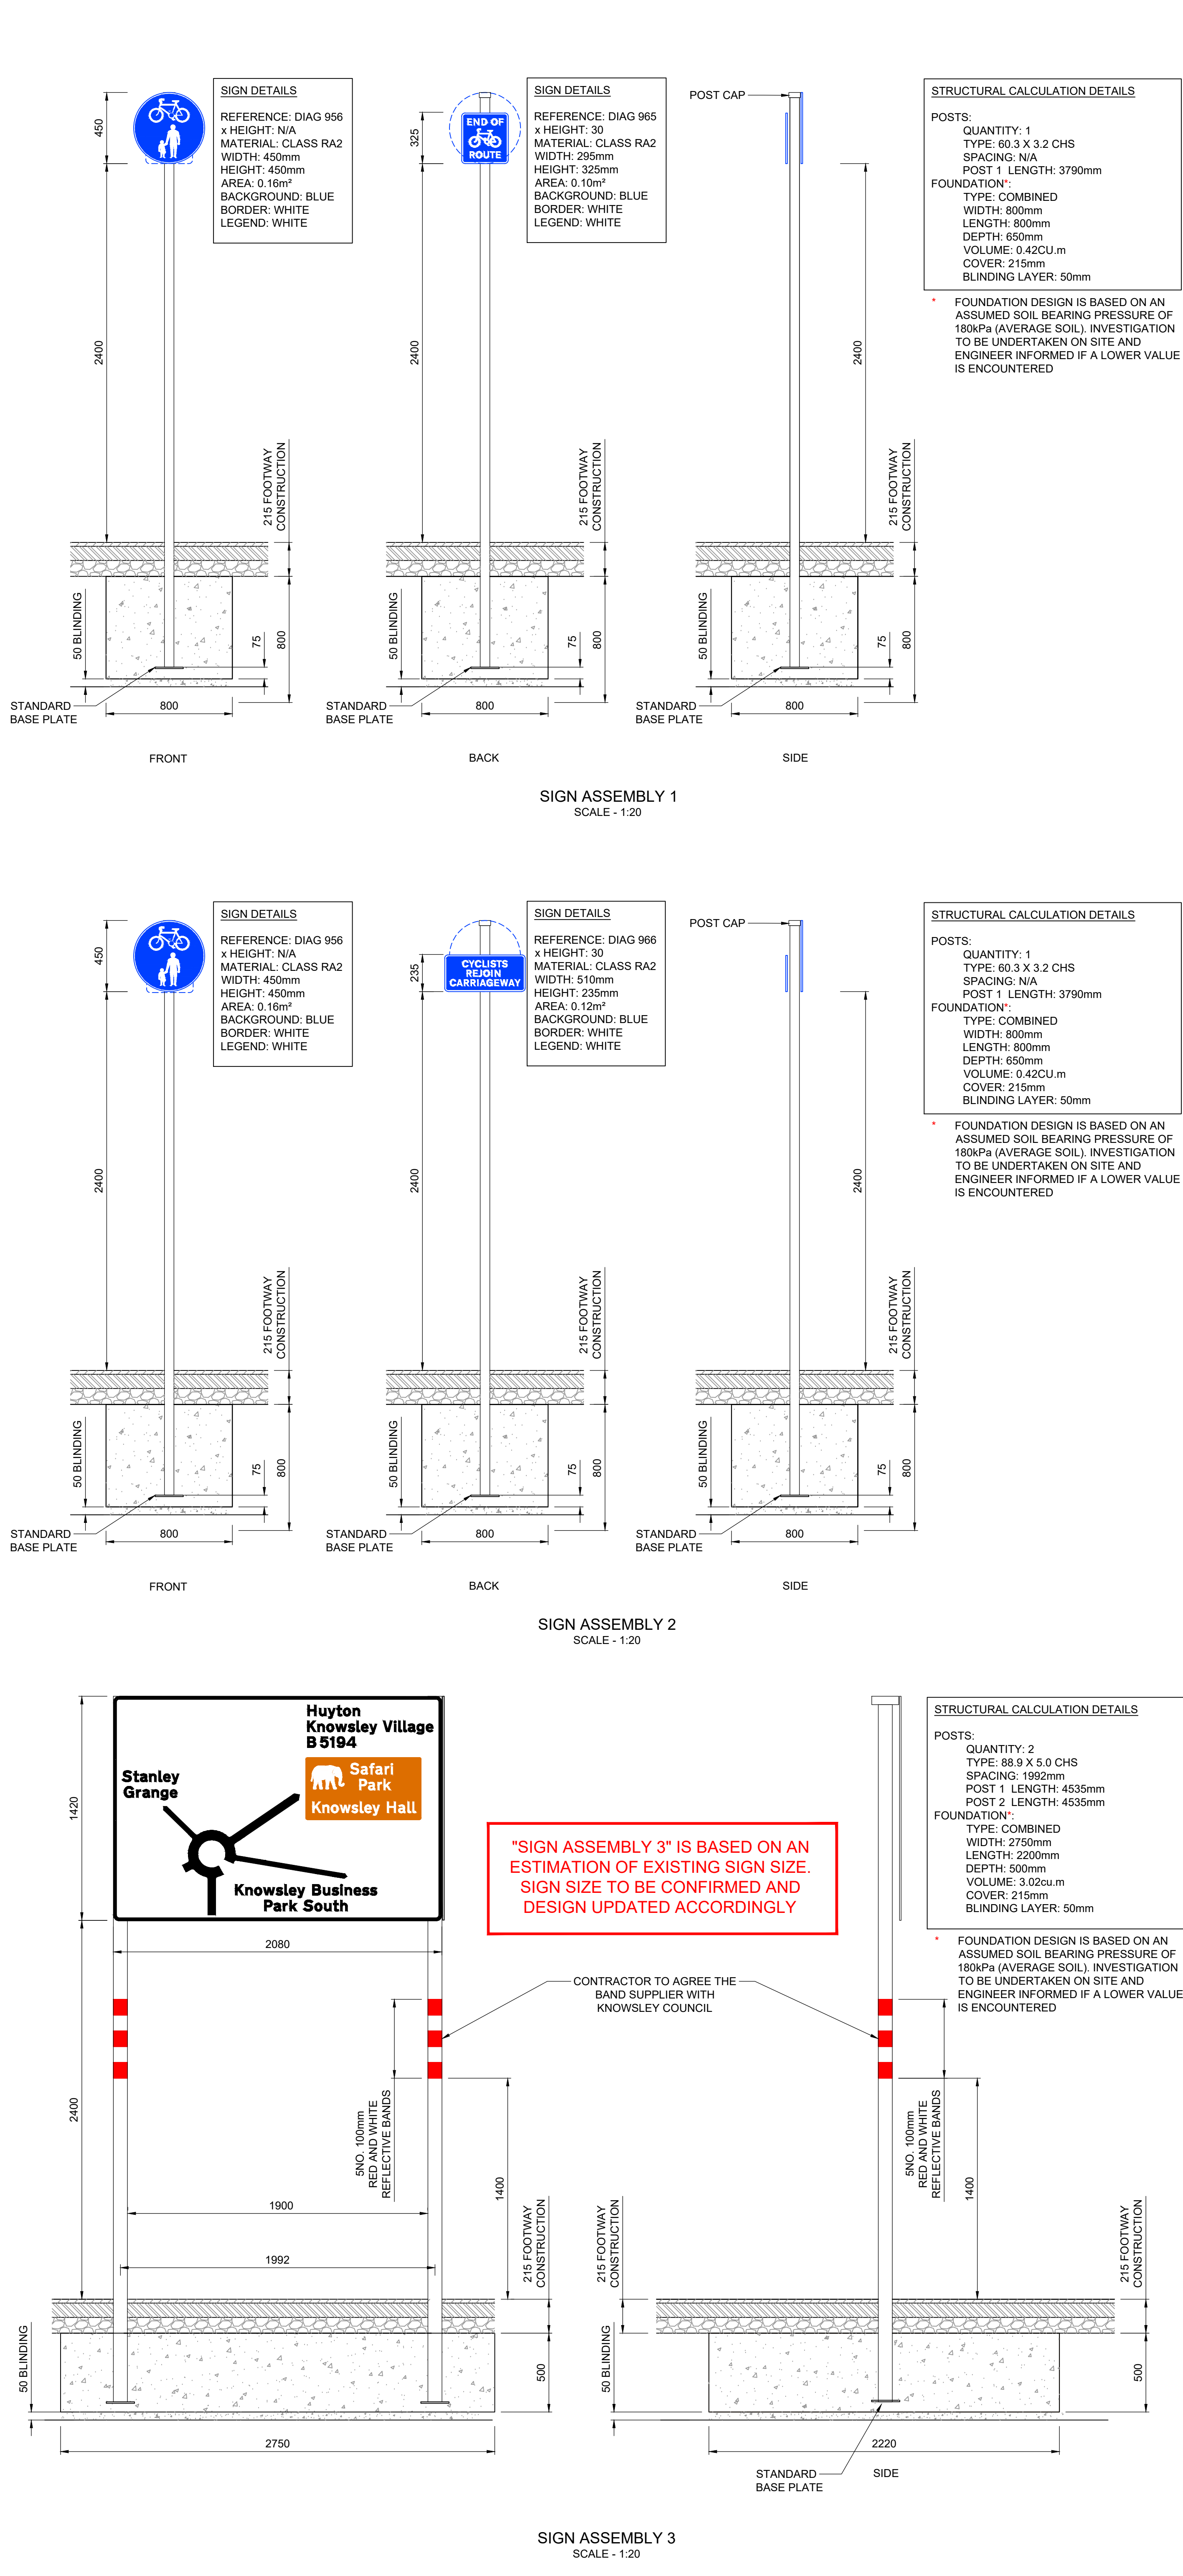
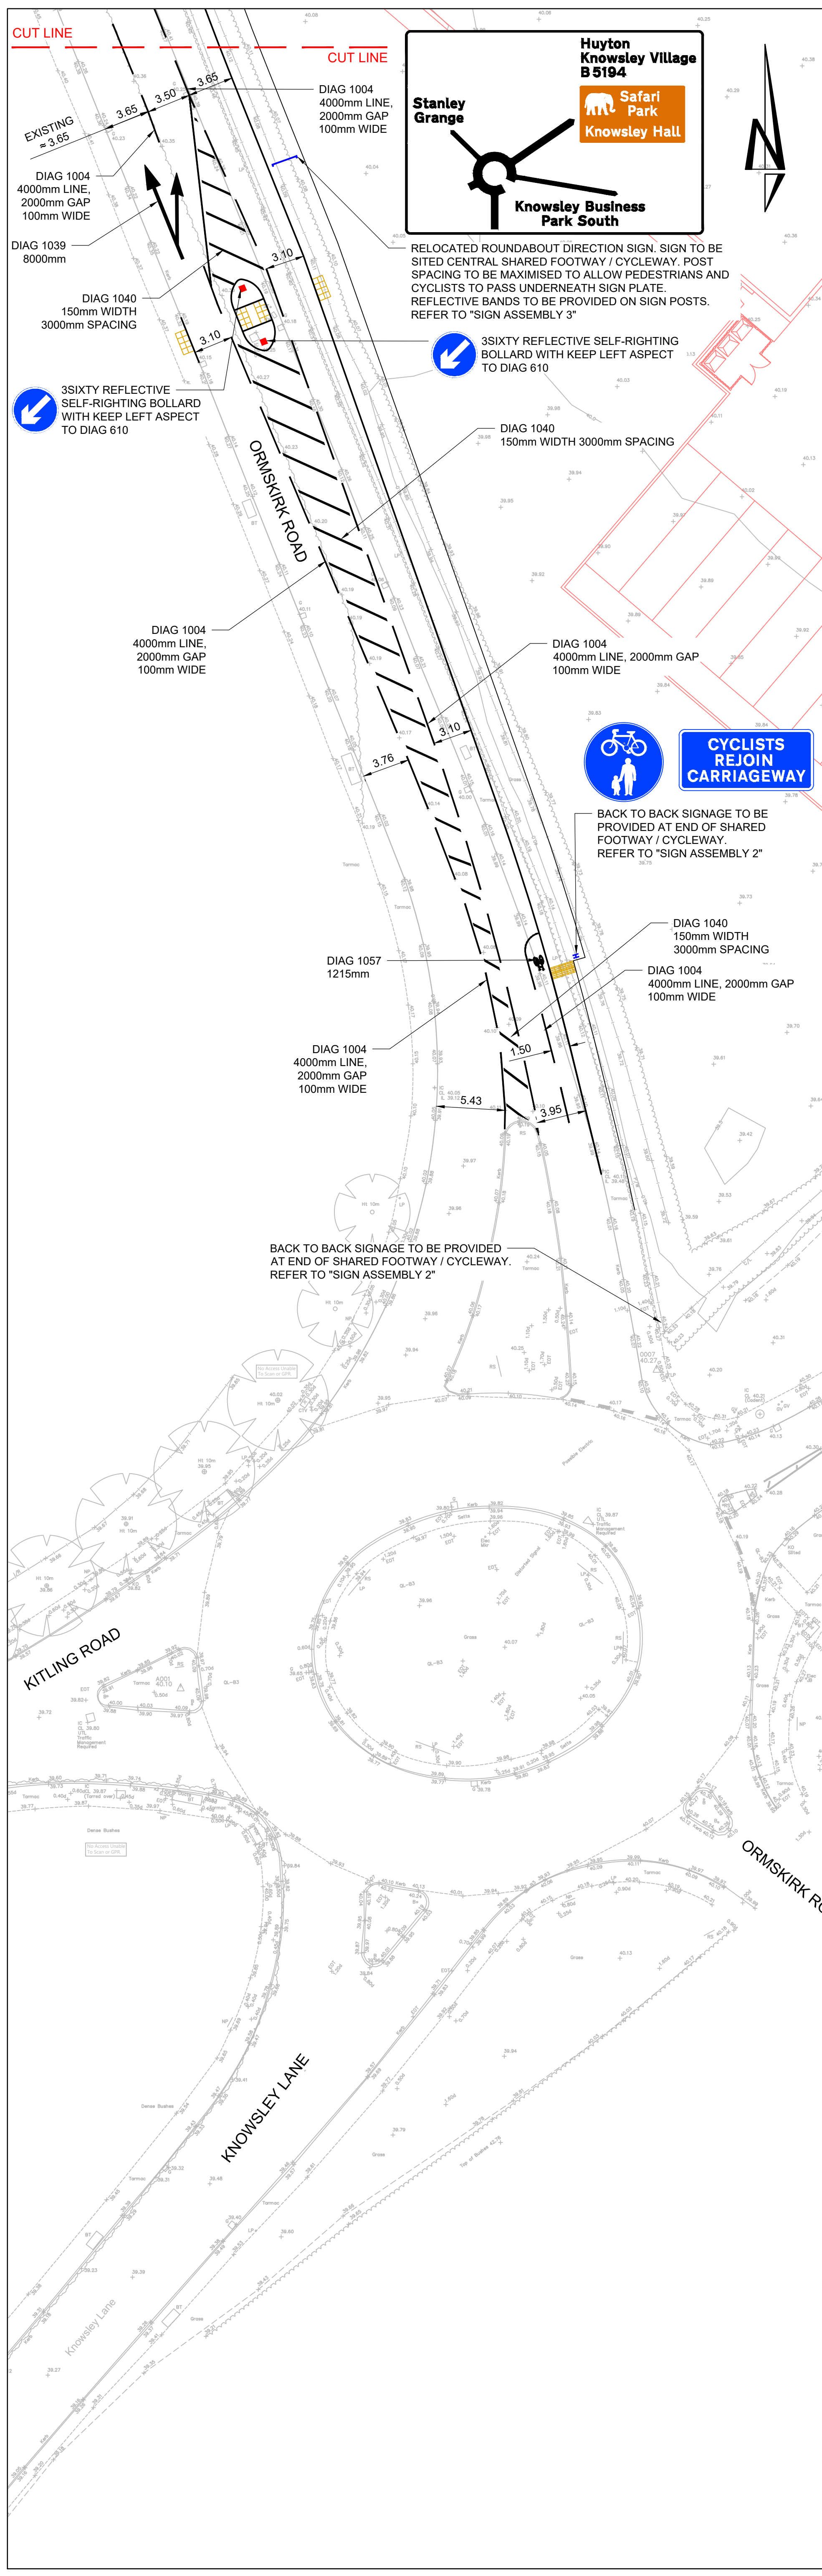


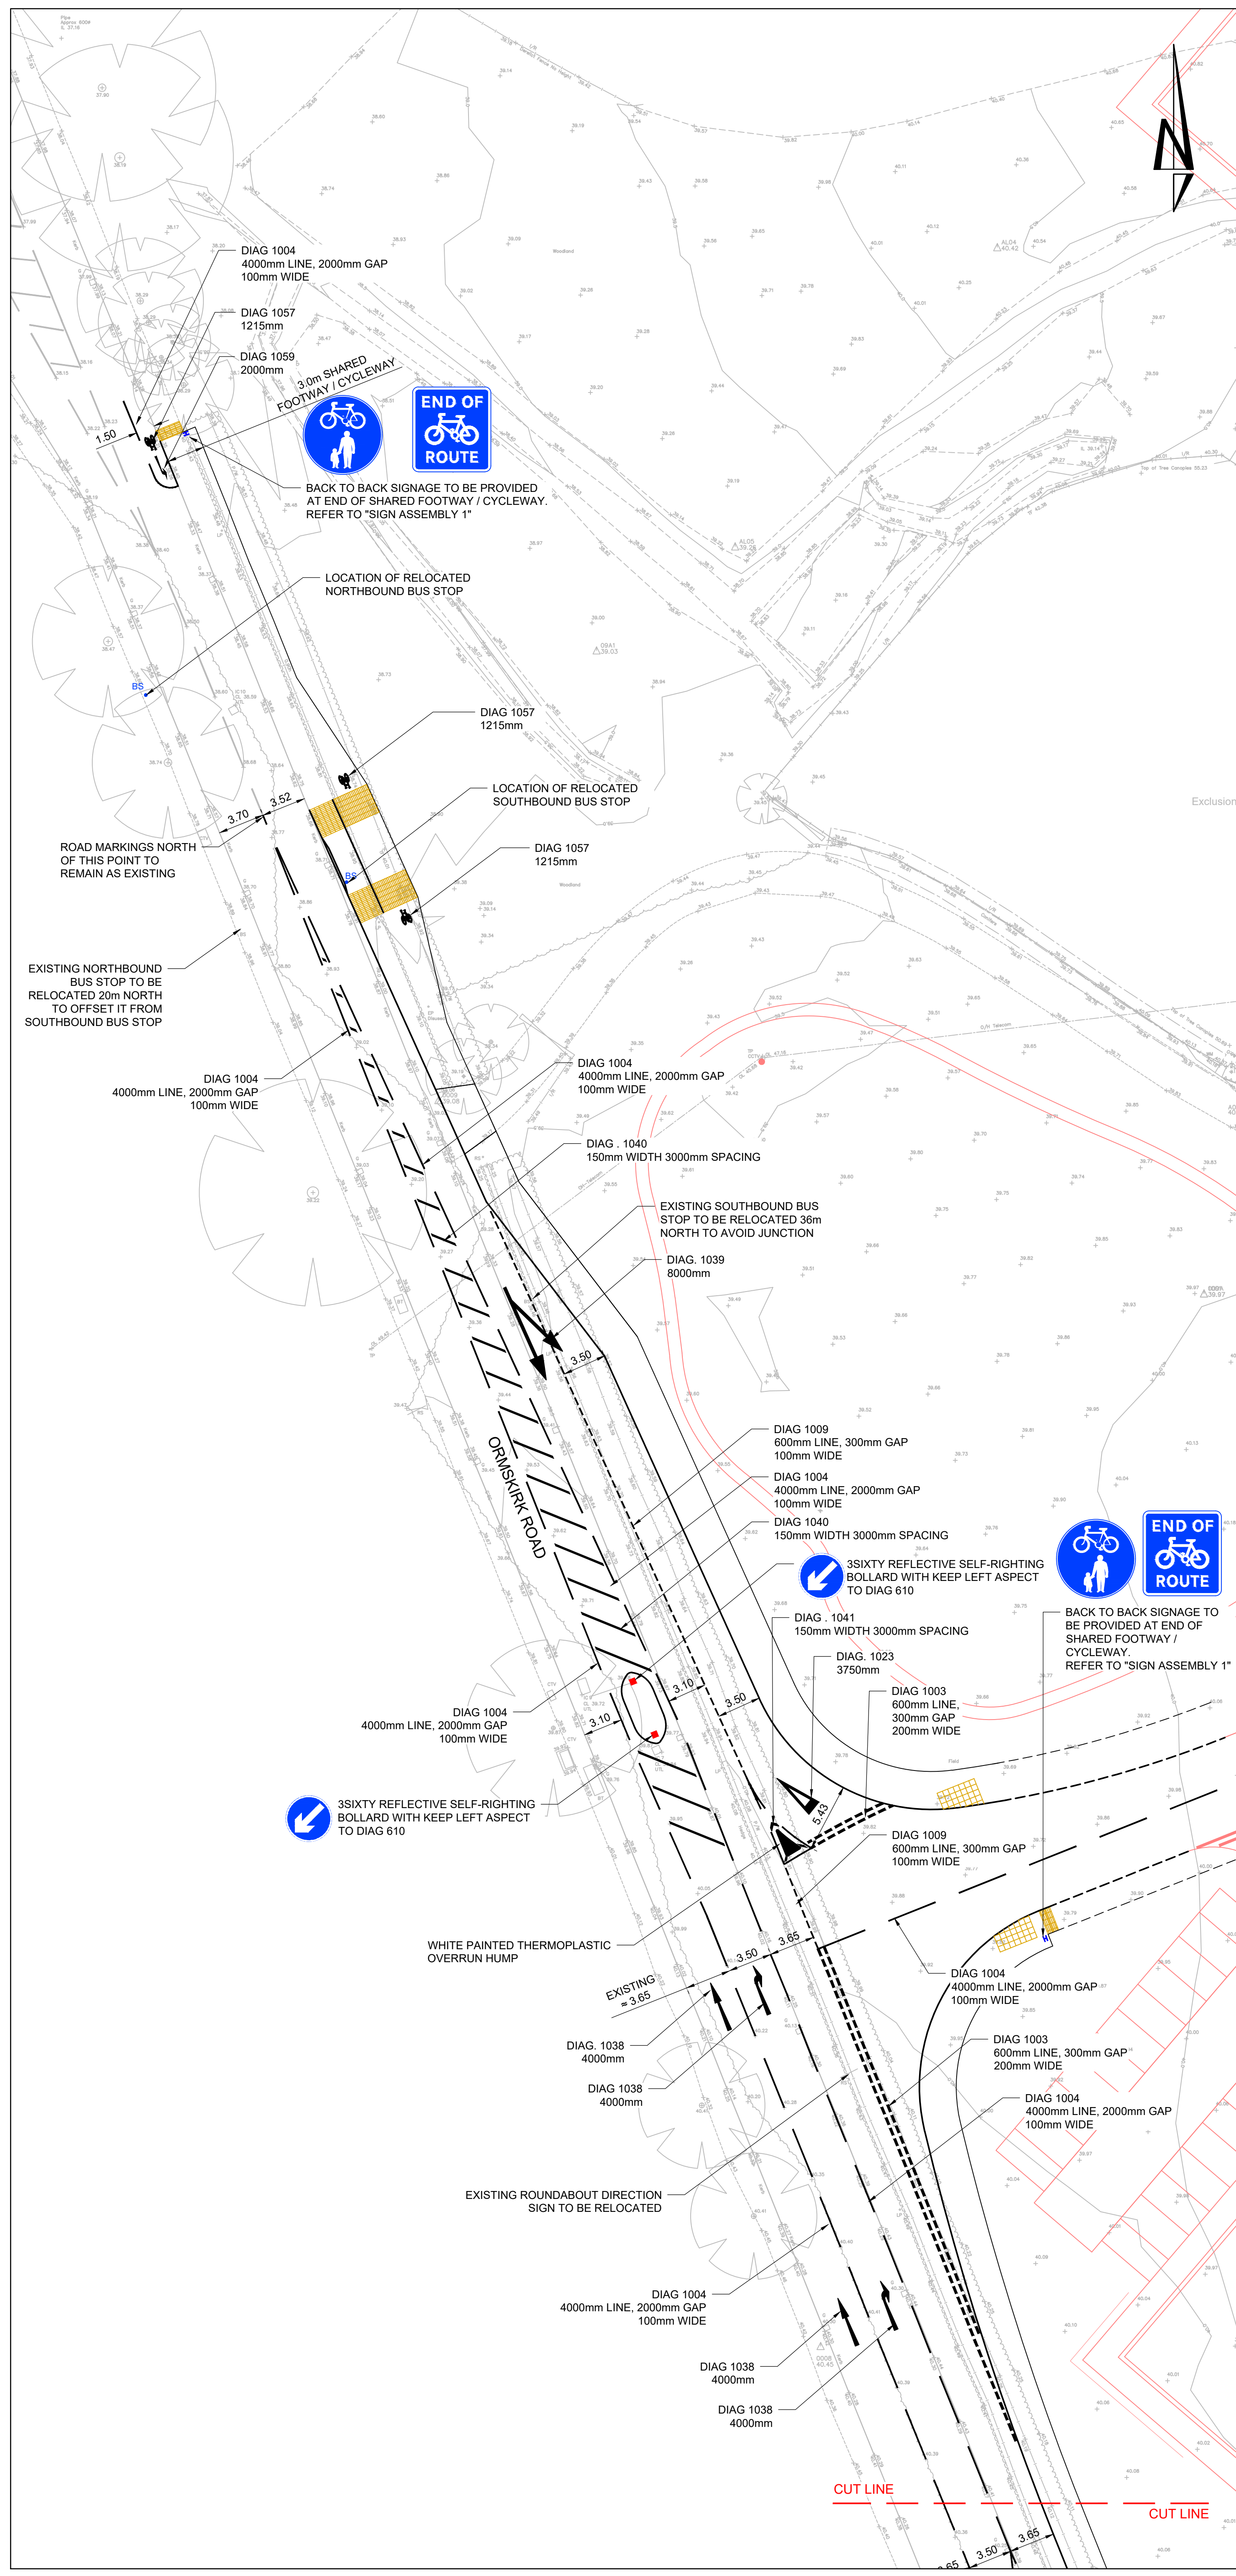

THIS DRAWING IS THE COPYRIGHT OF BURROWS GRAHAM LIMITED.

SAFETY, HEALTH AND ENVIRONMENTAL INFORMATION

IN ADDITION TO THE HAZARDS/RISKS NORMALLY ASSOCIATED WITH THE TYPES OF WORK DETAILED ON THIS DRAWING, NOTE THE FOLLOWING:

CONSTRUCTION

MAINTENANCE

DEMOLITION

IT IS ASSUMED THAT ALL WORKS WILL BE CARRIED OUT BY A COMPETENT CONTRACTOR WORKING, WHERE APPROPRIATE, TO AN APPROVED METHOD STATEMENT.

GENERAL NOTES:

1. THIS DRAWING SHALL BE READ IN CONJUNCTION WITH ALL THE RELEVANT ARCHITECTS, ENGINEERS AND SERVICE ENGINEERS DRAWINGS & SPECIFICATIONS.

NOTES:

1) ALL DIMENSIONS ARE IN MILLIMETRES UNLESS STATED OTHERWISE.

2) ALL WORK IS TO BE CARRIED OUT IN ACCORDANCE WITH THE SPECIFICATION FOR HIGHWAYS WORKS AND LOCAL AUTHORITY GUIDANCE.

3) UNDERGROUND SERVICES ARE PRESENT IN THE AREA. CONTRACTOR IS TO CONFIRM THE PRECISE LINE AND DEPTH OF ANY SERVICES PRIOR TO THE COMMENCEMENT OF ANY EXCAVATION WORKS.

4) ALL ROAD MARKINGS AND SIGNAGE TO BE IN ACCORDANCE WITH TSRD 2016 AND THE TRAFFIC SIGNS MANUAL.

THIS DRAWING IS BASED ON FLETCHER RAE ARCHITECTS
DRAWING REF: 19011-FRA-AV-XX-DR-A-90-1001-P14

P8	09.10.2025	TS	UPDATED FOLLOWING KC COMMENTS	JWHS
P7	15.08.2025	TS	UPDATED FOLLOWING SAFETY AUDIT	JWHS
P6	10.04.2025	TS	UPDATED FOLLOWING CLIENT COMMENTS	JWHS
P5	06.04.2025	TS	RELOCATED SOUTHBOUND BUS STOP DESIGN ADDED	JWHS
P4	18.02.2025	TS	UPDATED FOLLOWING KC COMMENTS	JWHS
P3	10.01.2025	TS	UPDATED FOLLOWING KC COMMENTS	JWHS
P2	23.01.2023	TS	UPDATED FOLLOWING RSA AND CLIENT COMMENTS	JWHS
P1	10.10.2022	TS	PRELIMINARY	JWHS
REV	DATE	BY	REVISION	CHK'D

Burrows Graham

North Office:
5 Ambassador Place, Stockport Road,
Altrincham WA15 5DB
Tel: +44 (0)161 804 8045
South Office:
Backfield House, Dover Mews,
High Street, Barchinwood HP4 2BL
Tel: +44 (0)161 504 8045

CLIENT

CaddickDevelopments.

PROJECT

**KNOWSLEY BUSINESS PARK
KNOWSLEY**

DRAWING TITLE

**SECTION 278 WORKS
ROAD MARKINGS AND SIGNAGE**

OUR PROJECT NUMBER

22075

DRAWING STATUS

PRELIMINARY

OFFICE

NORTH

SCALE @ AD

1:250

DATE

03.10.2022

DRAWN BY

TS

CHECKED BY

JW / HS

DRAWING No

22075-BGL-XX-XX-DR-C-00306

REV

P8