



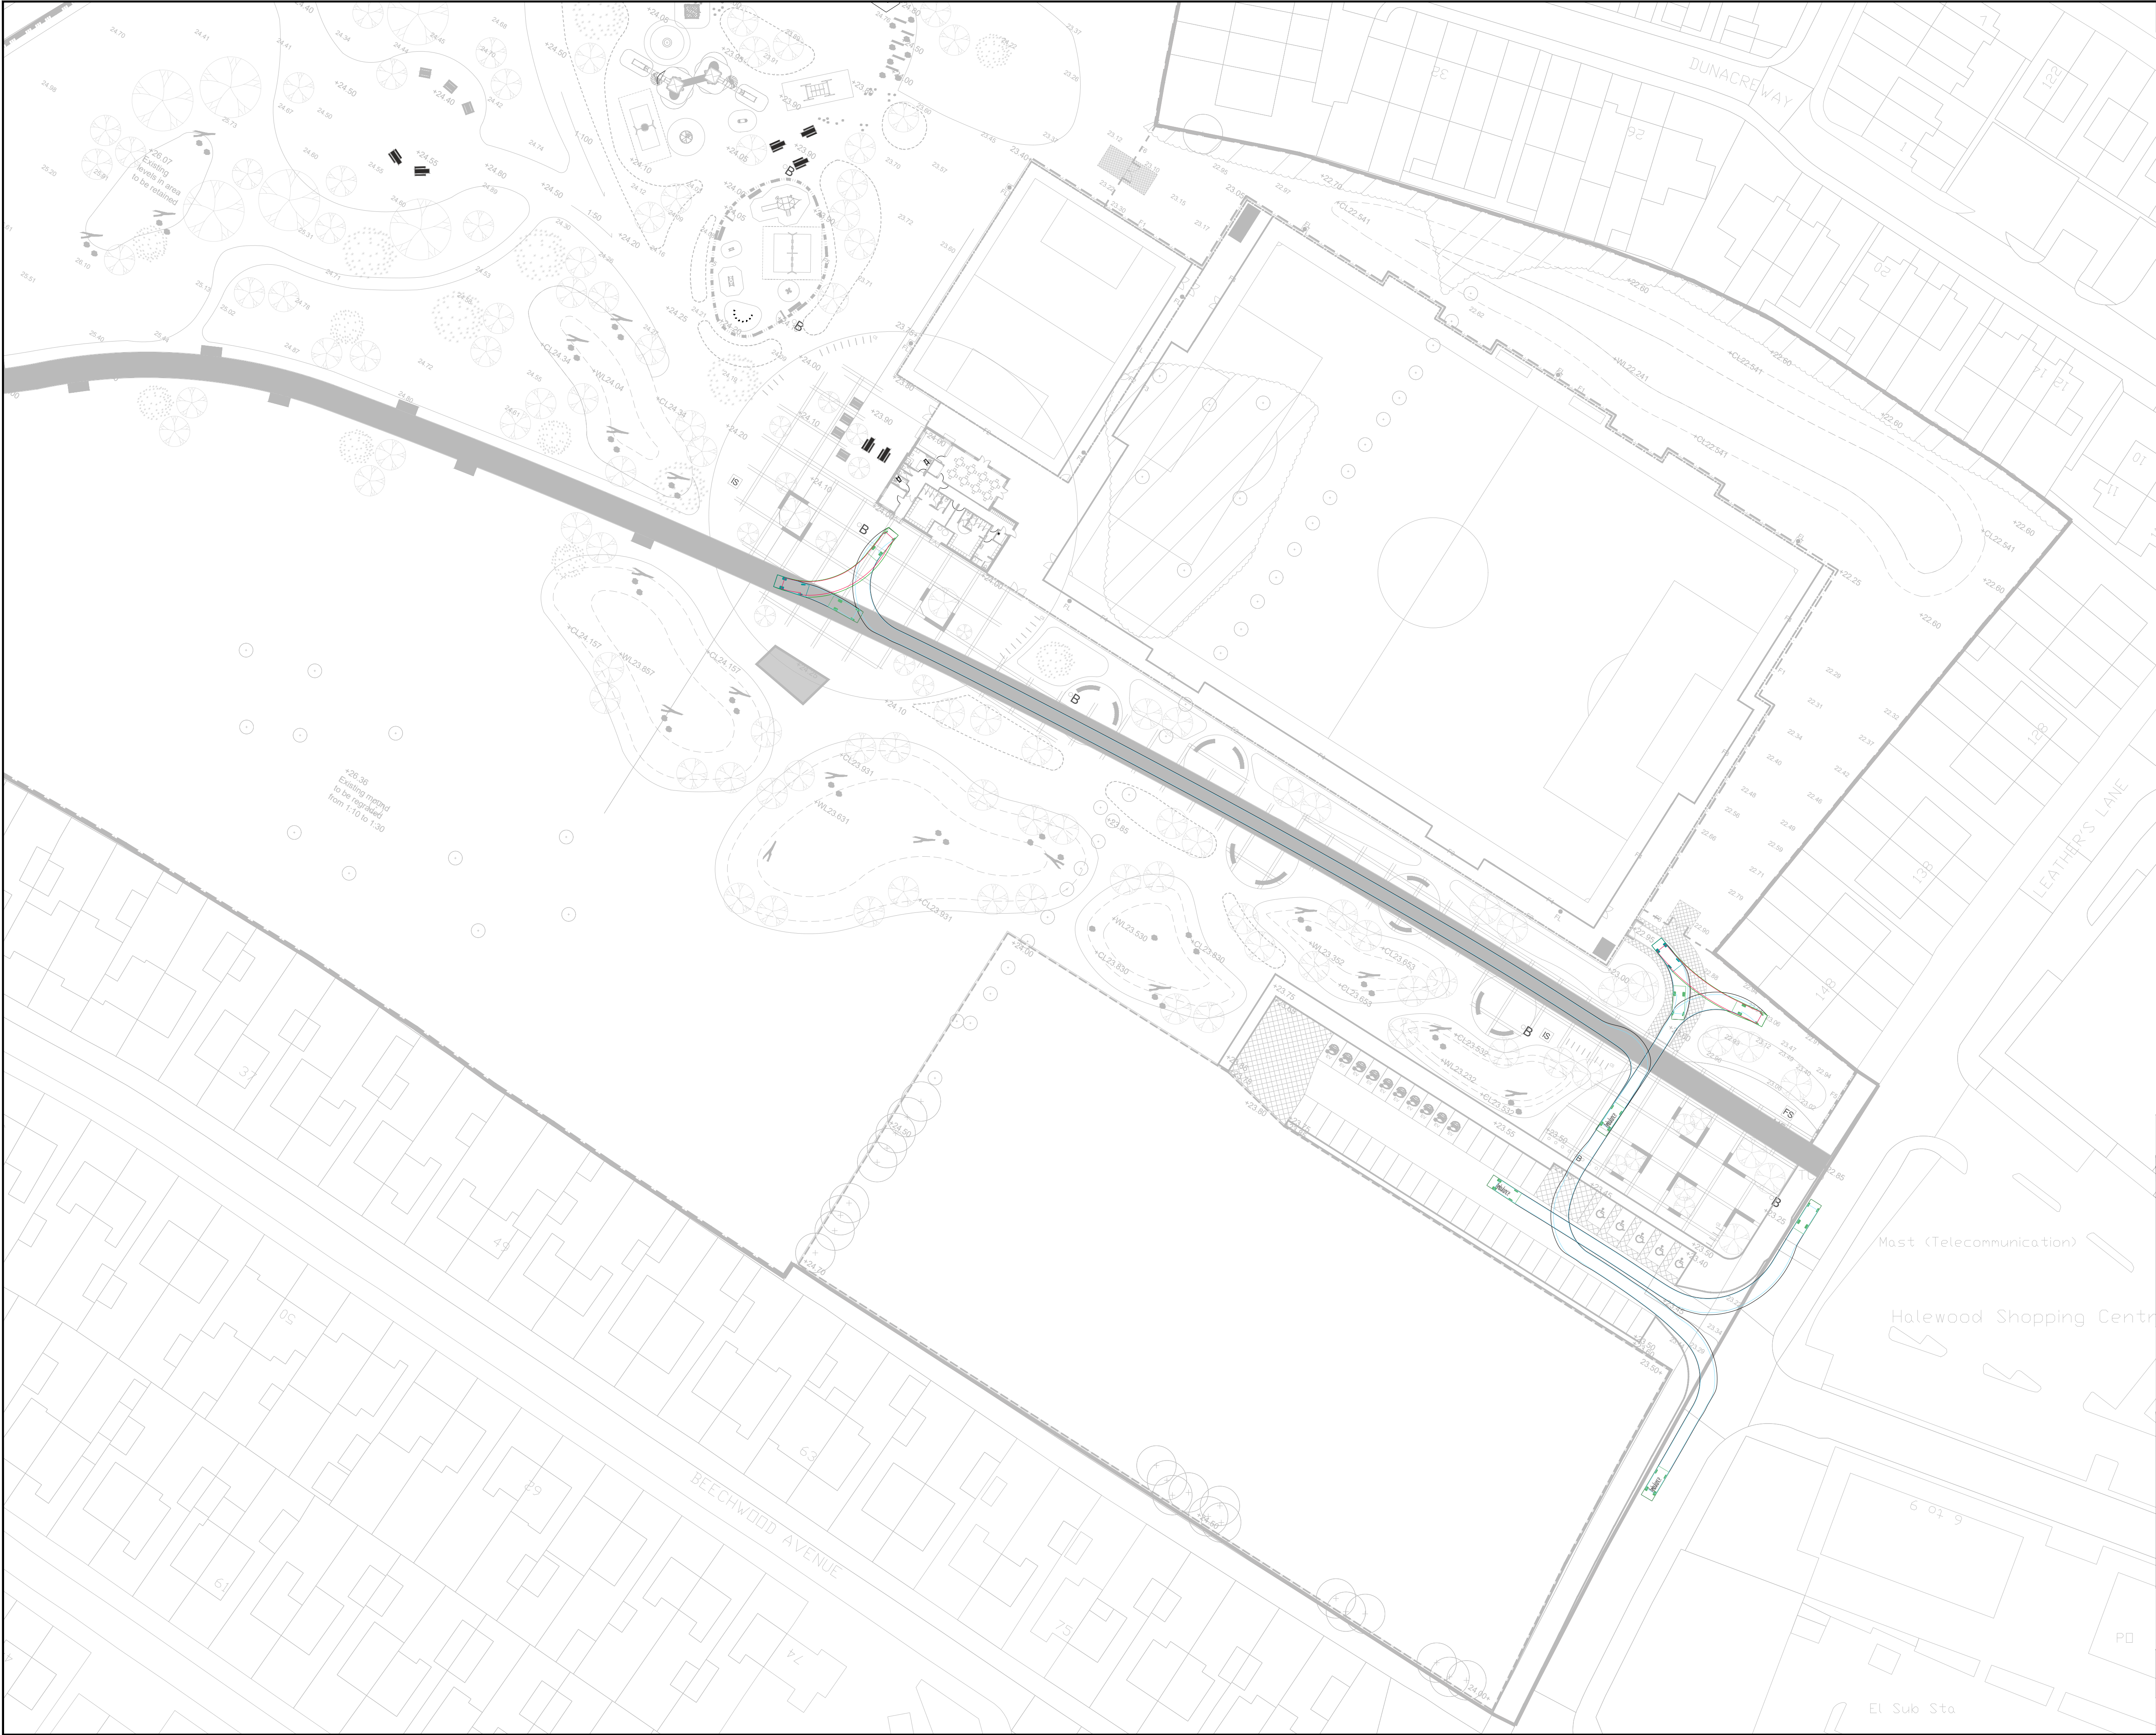

DONOT SCALE

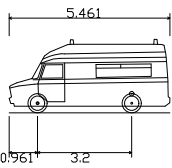

Ambulance
 Overall Length 5.46m
 Overall Width 2.05m
 Overall Body Height 2.54m
 Min Body Ground Clearance 1.86m
 Track Width 1.86m
 Lock to lock time 4.05m
 Kers to Kers Turning Radius 6.50m

UNTIL TECHNICAL APPROVAL HAS BEEN OBTAINED FROM THE RELEVANT LOCAL AUTHORITIES OR STATUTORY BODIES, IT SHOULD BE UNDERSTOOD THAT ALL DRAWINGS ARE ISSUED AS PRELIMINARY AND NOT FOR CONSTRUCTION. SHOULD THE CONTRACTOR AND / OR EMPLOYER COMMENCE WORK PRIOR TO APPROVAL BEING GIVEN, IT IS ENTIRELY AT THEIR OWN RISK

P01	17/12/2025	EM	FOR PLANNING	AL	AL
REV	DATE	BY	DESCRIPTION	CHK	APP

DRAWING STATUS: S2 - FOR INFORMATION



1st Floor, Exchange Station, Tithebarn Street, Liverpool L2 2QP, UK
 T+ 44 (0) 151 331 8100
 wsp.com

CLIENT:

ARCHITECT:

SITE/PROJECT:

KMBC GRACE PARK RIBA 3 REDESIGN

TITLE:

EMERGENCY VEHICLE SWEEP PATH

SCALE @ A1:	1:500	CHECKED:	AL	APPROVED:	AL
PROJECT NO:	DESIGNED:	DRAWN:	DATE:		
	EM	EM	December 25		

DRAWING NO:	REV:
GP_SWEEP_PATH_112025	P01

© WSP UK Ltd