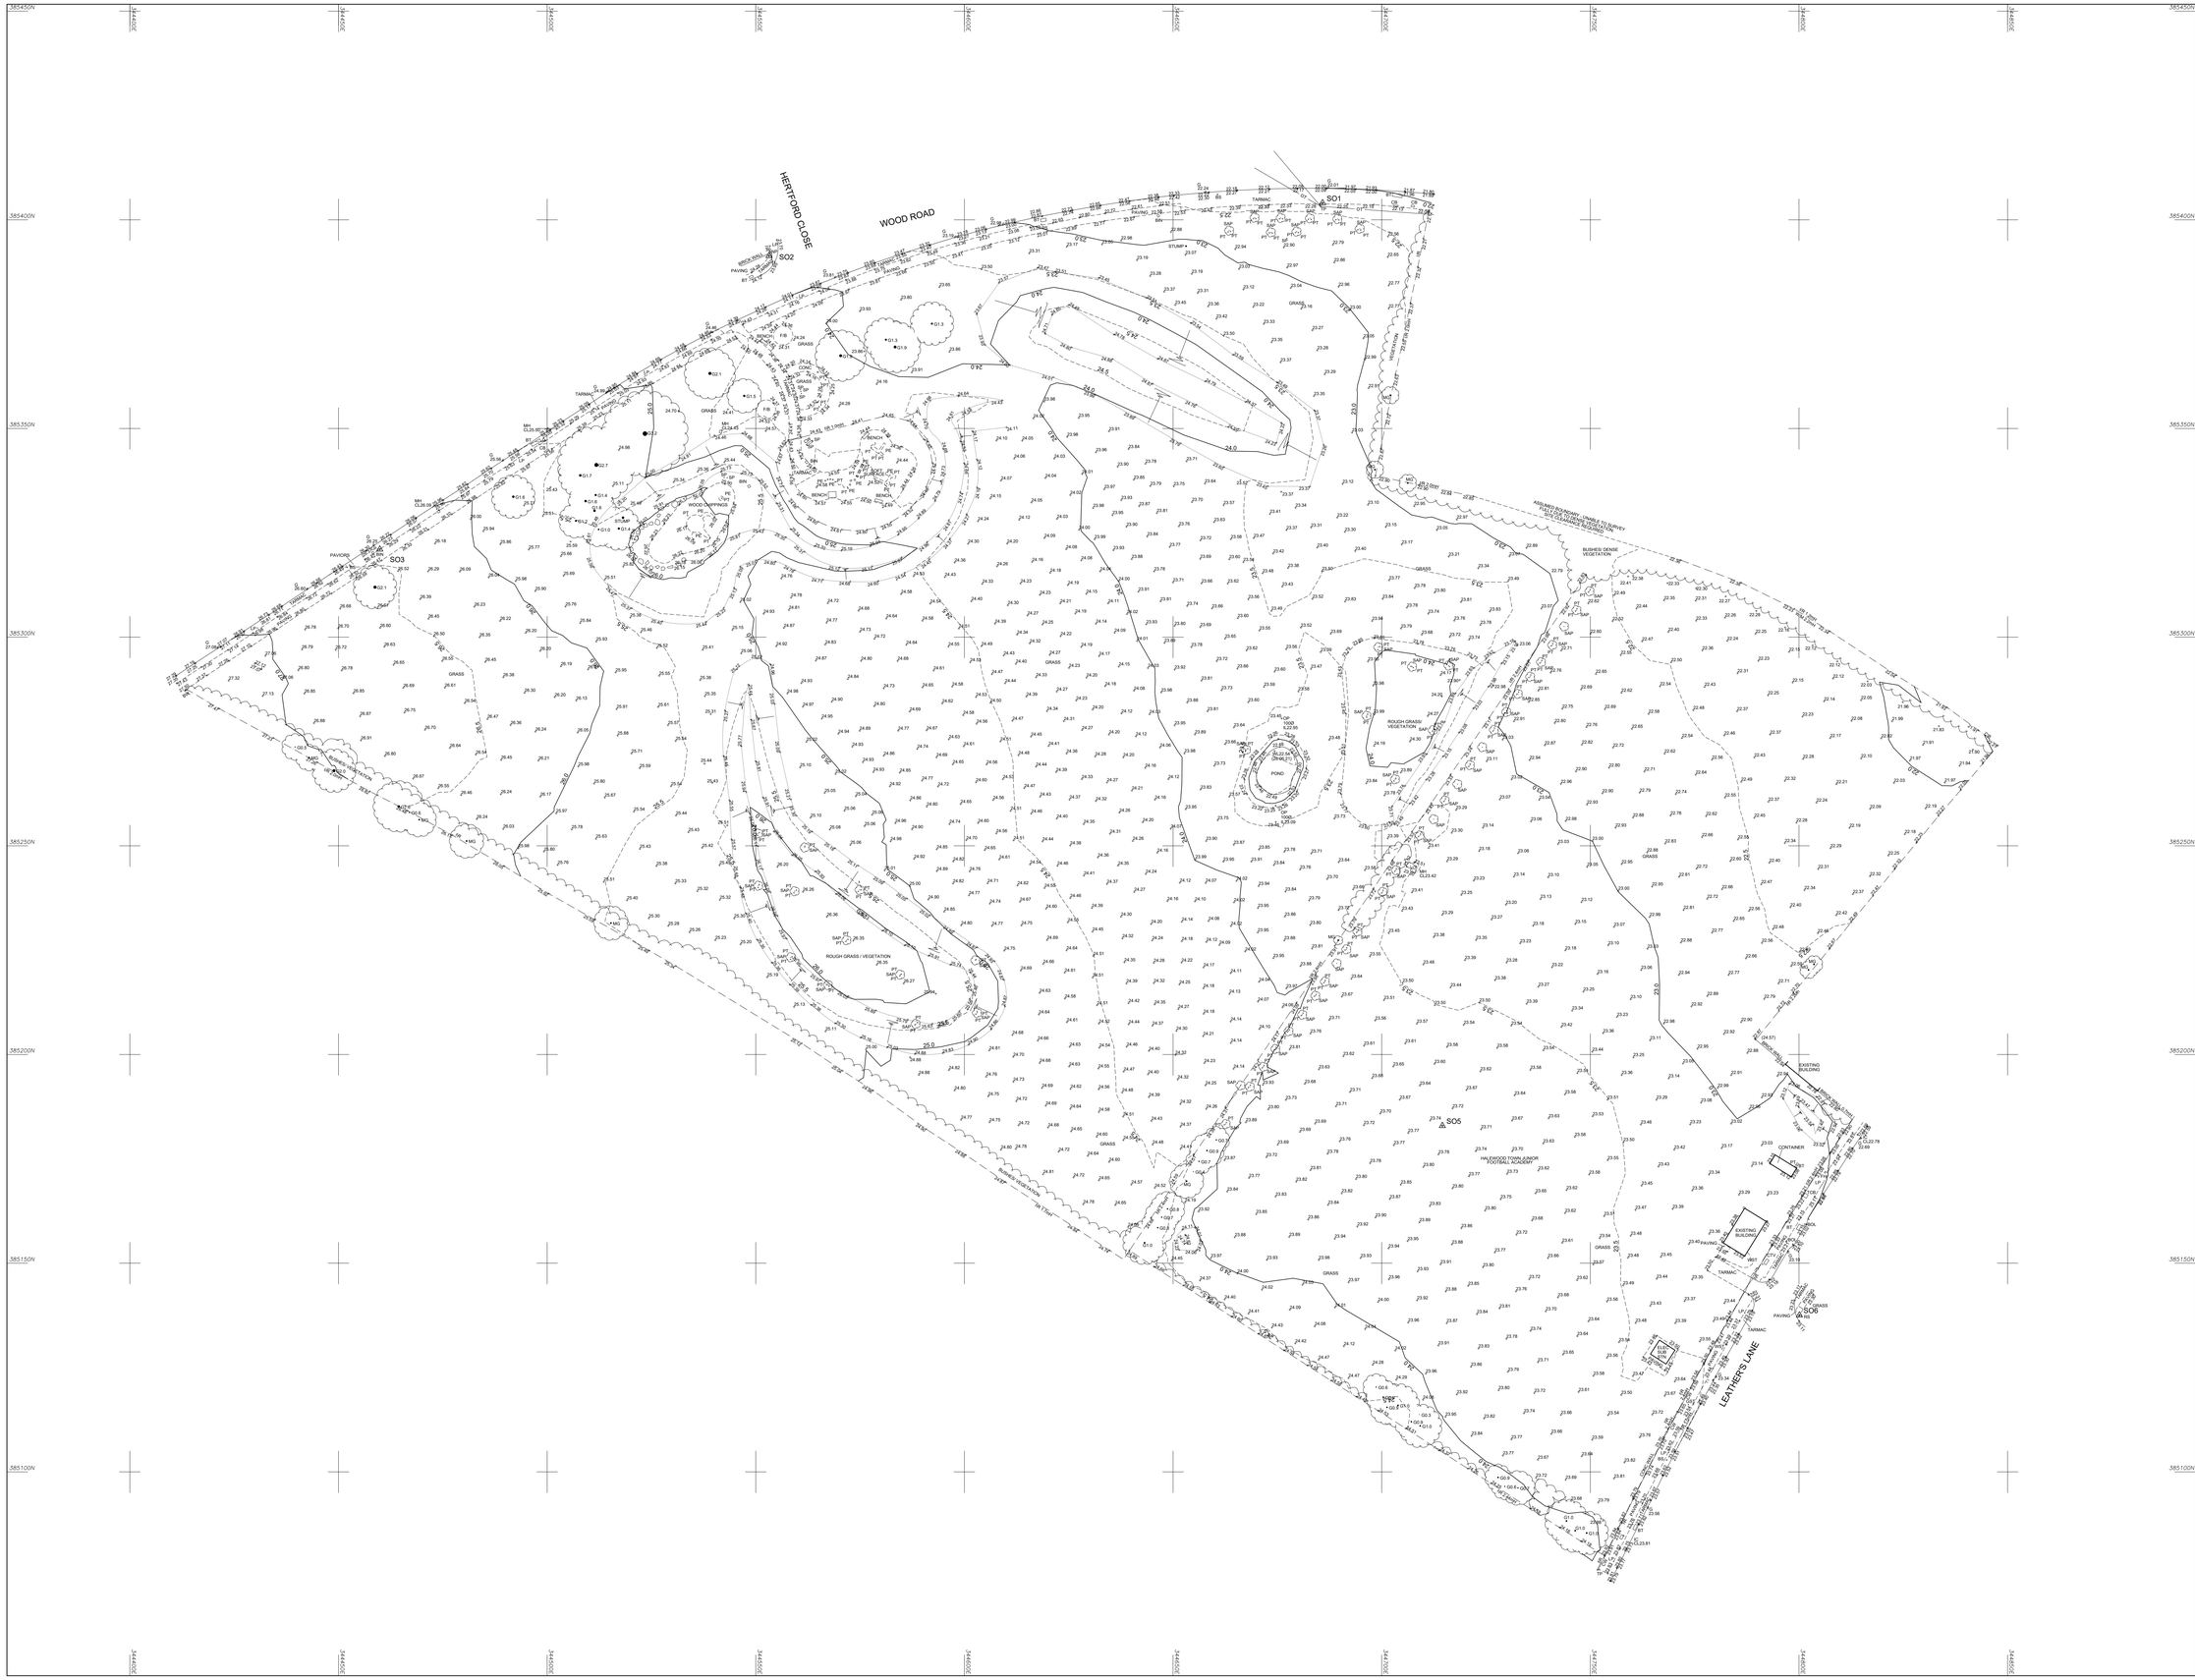


© Survey Operations Limited 2023
Reproduction in whole or in part by any means is prohibited without the prior permission of Survey Operations Limited.

N

Note:
The survey is plotted on a plane local Grid. Orientation to National Grid.
All levels relate to Ordnance Datum, achieved using the OS National GPS Network.

Survey Control Markers established for Mapping purposes only and should not be used for Construction without the written approval of Survey Operations Ltd.

SURVEY STATIONS

Name	Eastings	Northings	Height
SO1	344685.84	385404.03	22.28
SO2	344553.19	385361.38	24.05
SO3	344459.90	385321.05	26.33
SO4	344571.32	385226.64	26.52
SO5	344714.55	385182.93	23.79
SO6	344800.19	385137.53	23.14

STANDARD REFERENCE & ABBREVIATIONS

(ASS).....Assumed Route
AD.....Air Brick
AV.....Air Valve
B/B.....Barbed Wire
BAR.....Barrier
BB.....Bellcha Beacon
BH.....Borehole
BL.....Bed Level
BOL.....Bollard
BS.....Bus Stop
BT Box...British Telecom Box
BT.....British Telecom It
BRTW.....Brick Retaining Wall
BW.....Brick Wall
C/B.....Close Boarded
C/I.....Corrugated Iron
C/P.....Chestnut Paling
CB.....Control Box
CBR.....Concrete Block Wall
CCTV.....Closed Circuit Tv
CD.....Cable Duct
CEL.....Cellar Light
CHL.....Chain Link
CHM.....Chimney
CL.....Cover Level
CN.....Cable Marker
COL.....Column
CONC.....Concrete
CP.....Catch Pit
CRTW.....Concrete Retaining Wall
CTV.....Cable Television
CUL.....Culvert
CW.....Concrete Block Wall
DC.....Drainage Channel
DPC.....Damp Proof Course
DR.....Drain
DRY.....Dry Stone Wall
ESP.....Electricity Cable Pit
ESI.....Electricity Inspection Cover
Ex.....Expansion Joint
EJB.....Electricity Junction Box
EL SUB 6Ph..Electricity Sub Station
EL.....Eaves Level
ELB.....Electricity Box
EP.....Electricity Pole
ER.....Earth Rod
ETL.....Electricity Transmission Line
FB.....Flower Bed
FH.....Fire Hydrant
FL.....Floor Level
FP.....Flagpole
GP.....Girth (of tree)
G.....Gulley
GAB.....Gabion
GIP.....Gas Inlet Pipe
GMKR.....Gas Marker
GOT.....Gas Stop Tap (Domestic)
GSV.....Gas Stop Valve (Mains)
HSE.....Housing
HT.....Height
HV.....High Voltage
I/R.....Iron Railing
IC.....Inspection Cover
IL.....Invert Level
IP.....Inlet Pipe
KD.....Kerb Outlet
LB.....Letter Box
LP.....Lamp Post
MB.....Multi-Girth
MH.....Manhole
MKR.....Marker
MP.....Mooring Point
NP.....Street Name Plate
O/H.....Overhead
O/P.....Open Paling
OE.....Overhead Electric Wire
OF.....Outfall Pipe
OSBM.....Ordnance Survey Bench Mark
OT.....Overhead Telecom Wire
P/C.....Post & Chain
P/R.....Post & Rail
P/W.....Post & Wire
PAV.....Paving
PB.....Pillar Box
PC).....Pedestrian Crossing
PP.....Petrol Pump
PT.....Post or Pillar
RC.....Rodding Eye
RS.....Road Sign
RTN.....Retaining Wall
RWP.....Rain Water Pipe
SAP.....Sapling
SL.....Sump Level
SOL.....Soffit Level
SP.....Sign Post
SPL.....Springing Level
SRTW.....Stone Retaining Wall
SV.....Stop Valve (unspecified)
SVP.....Soil Vent Pipe
SW.....Stone Wall
TAC.....Tactile Paving
TB.....Traffic Bollard
TBM.....Temporary Bench Mark
TCB.....Telephone Call Box
TFB.....Taken From Records
TIE.....Another Point (Rects/Poles)
TL.....Traffic Light
TLB.....Traffic Light Control Box
TM.....Ticket Machine
TMC.....Tarmac
TP.....Telecommunications Pole
TPIT.....Trial Pit
TS.....Trash Screen
U/C.....Under Construction
U/G.....Underground
UTL.....Unable to Lift (BM,IC etc)
UTS.....Unable to Survey
VDP.....Vehicle Detector Pad
VP.....Vent Pipe
W/B.....Wire Mesh
WL.....Water Level
WM.....Water Meter
WO.....Wash Out
WP.....Waste Pipe
WST.....Water Stop Tap (Domestic)
WSV.....Water Stop Valve (Mains)

SurveY OPERATIONS
Smith Street, Skelmersdale, Lancs. WN8 8LN
Tel: 01695 725662 Fax: 01695 51816
Email: mail@survops.co.uk – www.survops.co.uk

Client
WSP Global Inc

Drawing Title
Topographical Survey of Land at:
Halewood Leisure Centre
Knowsley
Sheet 2 of 2

Scale(s)	1:500	Surveyor	ST/DOB/JMC
Date	Aug 23	Drawn	OKS
Job Number	23G236	Checked	TP

Sheet Size & Drg Number & Revision
A0 23G236/002