
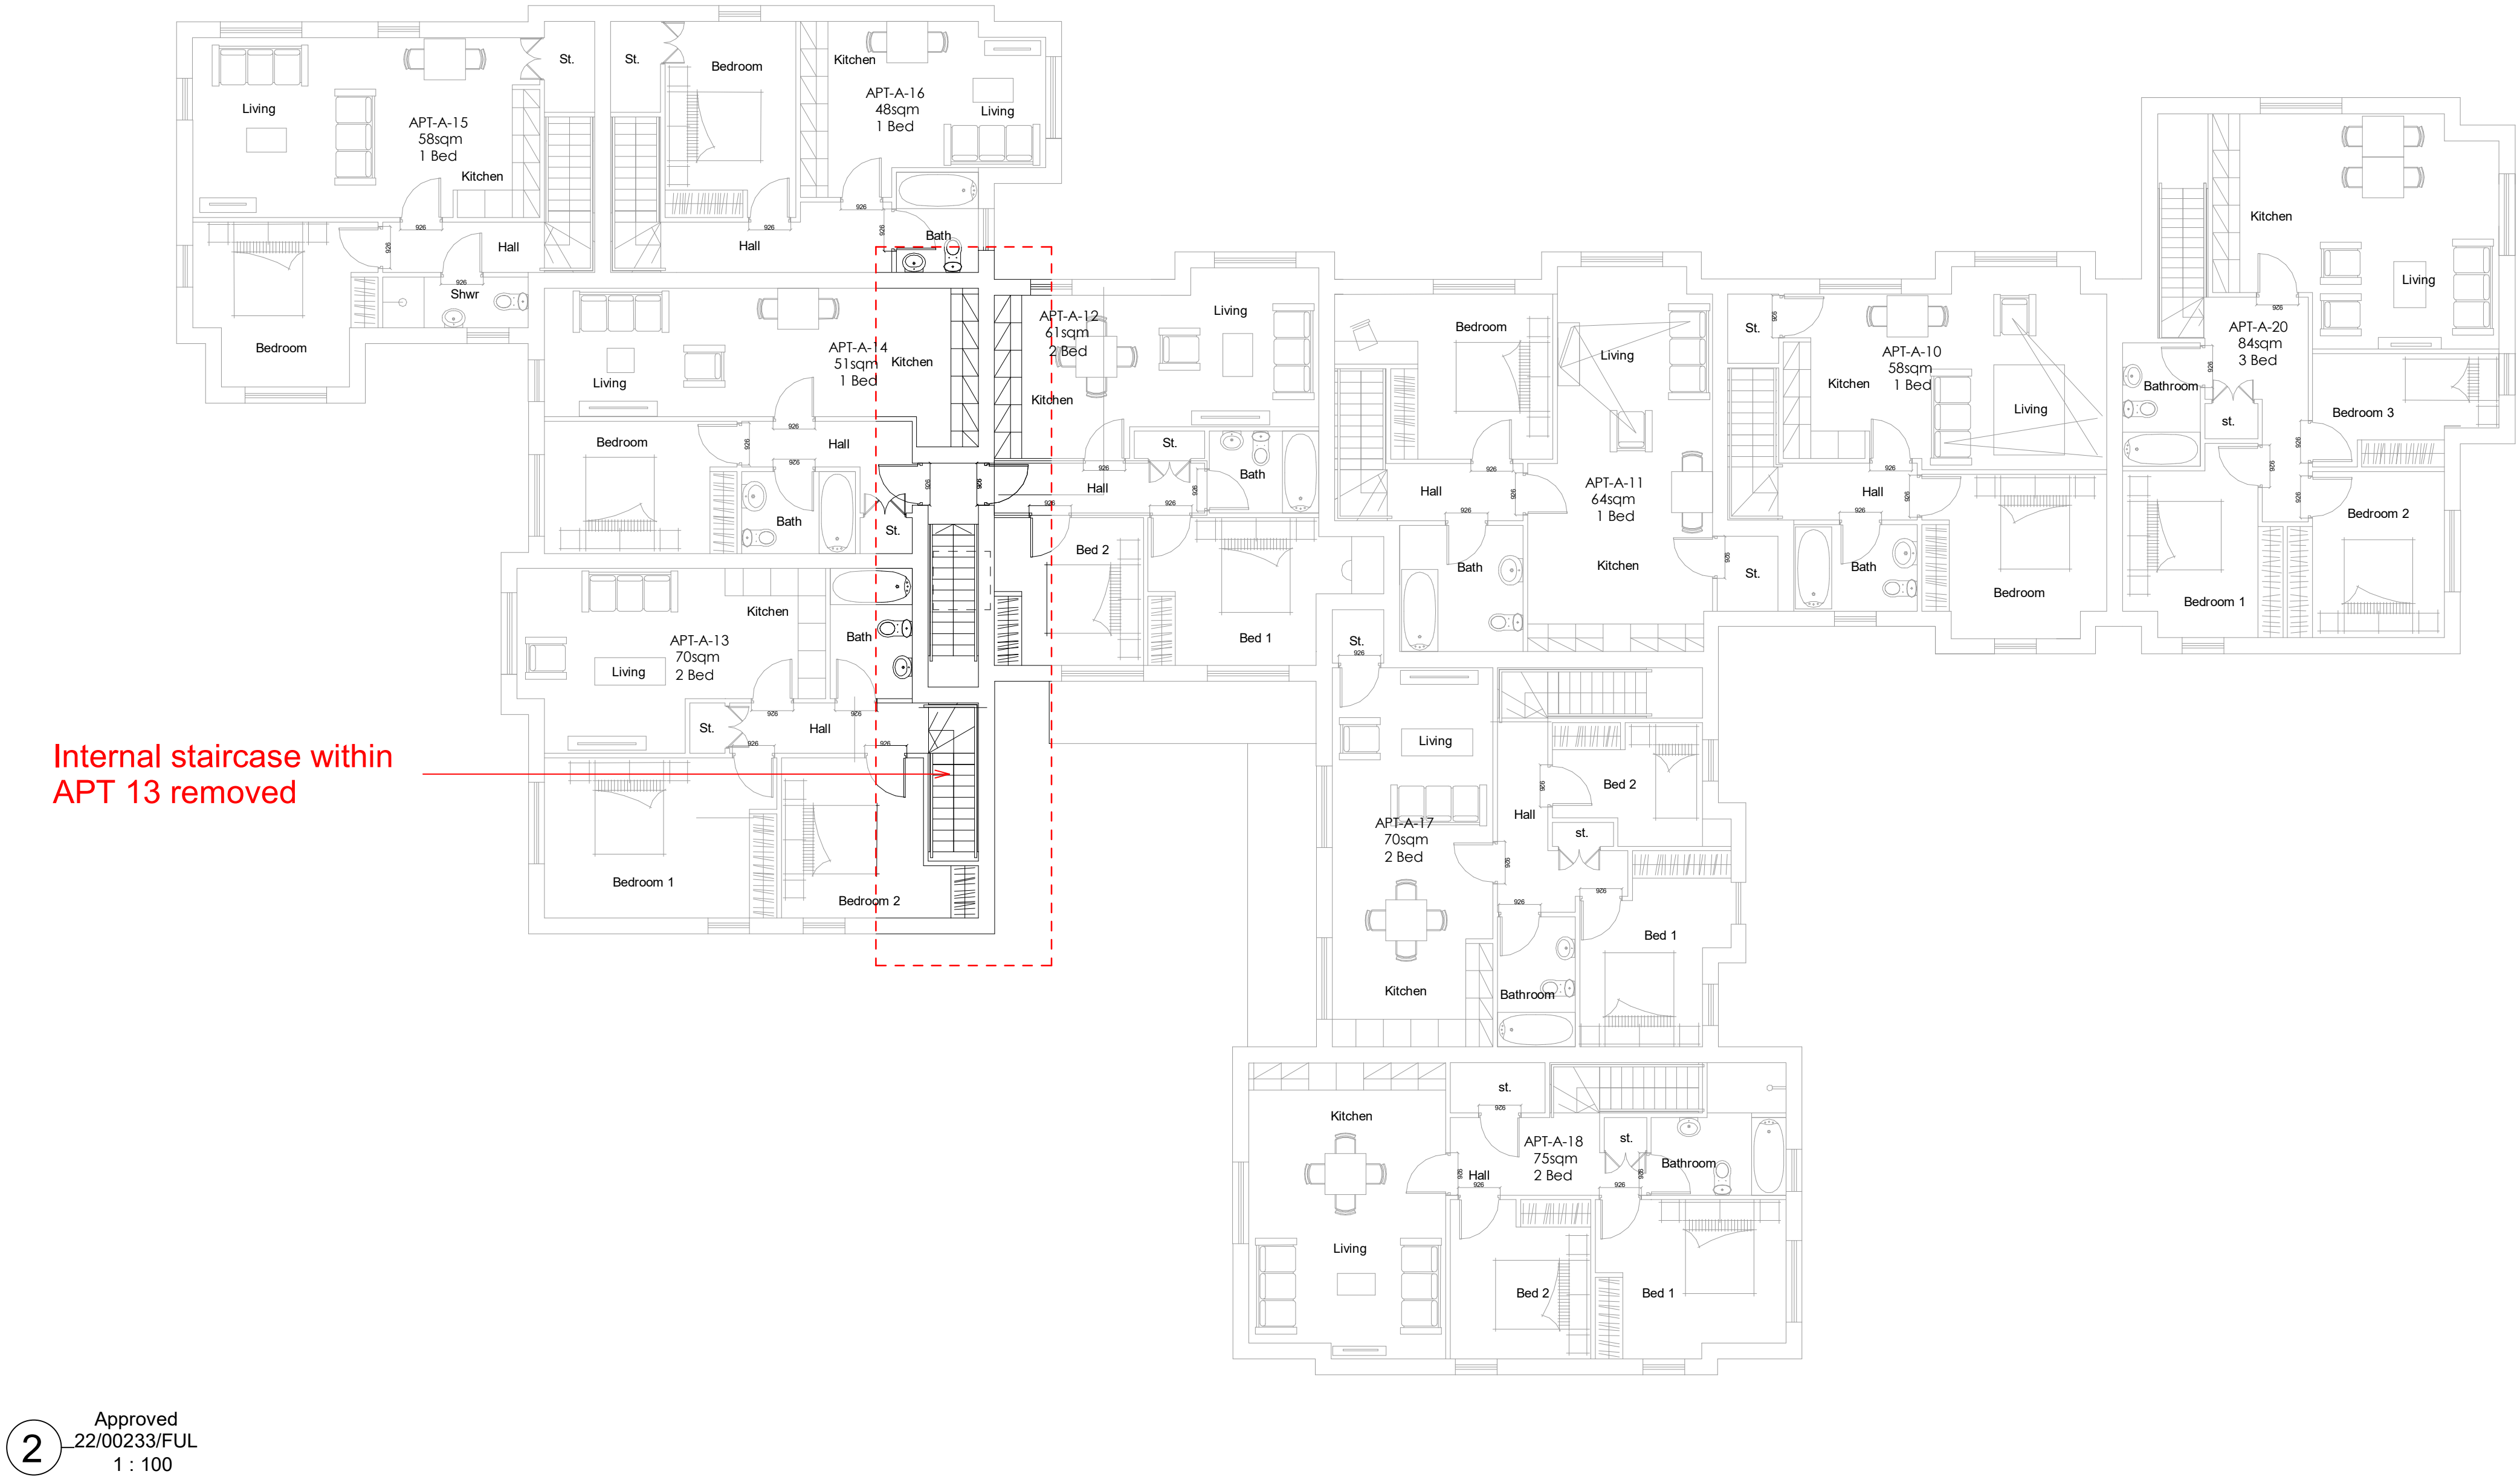


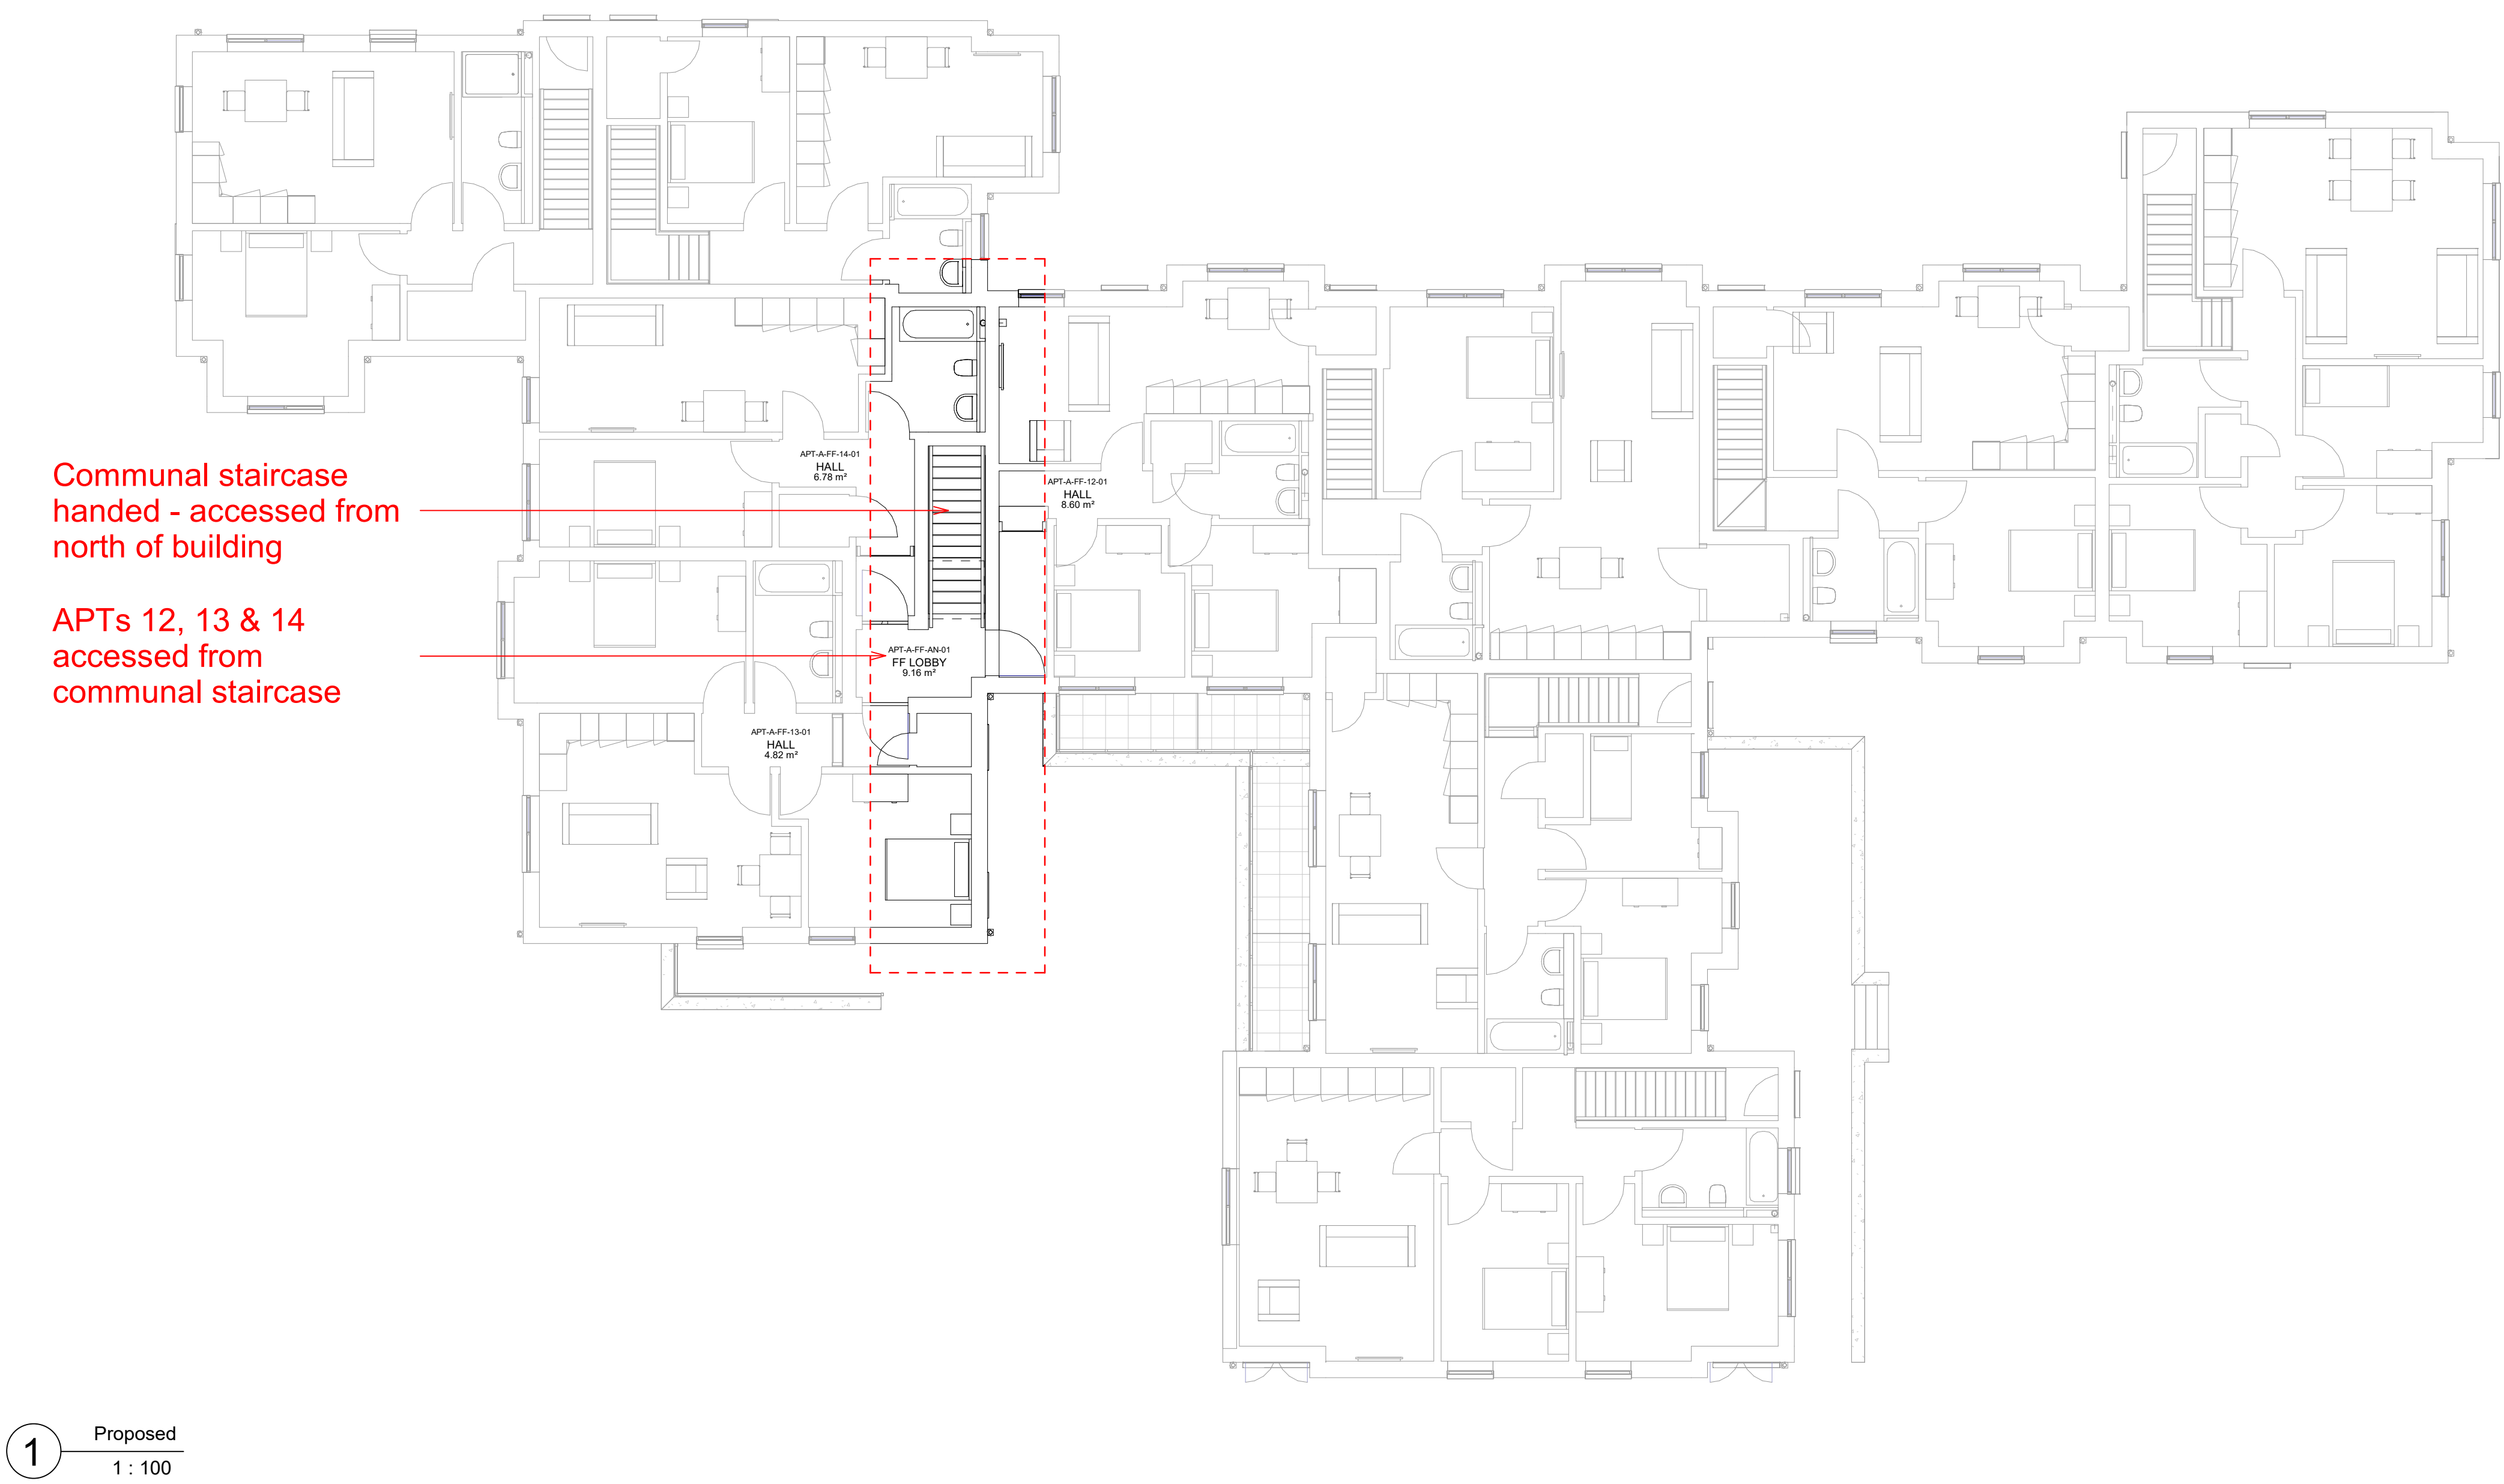

DYE HOUSE

BLOCK A PLANNING AMENDMENTS FIRST FLOOR

Group D Architects Ltd
4 St Paul's Sq
Liverpool
L3 9SJ
T: 0151 542 5027

DWG: GD24021-GDA-BA-XX-DR-A-23244
DATE: 10/03/2025
SCALE: 1 : 100 @ A0 DRAWN: