



General Notes


- This document is to be used for the stated purpose only and should not be used for any other.
- Dimensions are all in millimetres, unless stated otherwise.
- It is the recipient's responsibility to print this document to the correct size & scale.
- All relevant drawings and specifications should be read in conjunction with this document.
- Scaling of this document is not recommended.

North



Document Scale(s)

5m SCALE 1:250

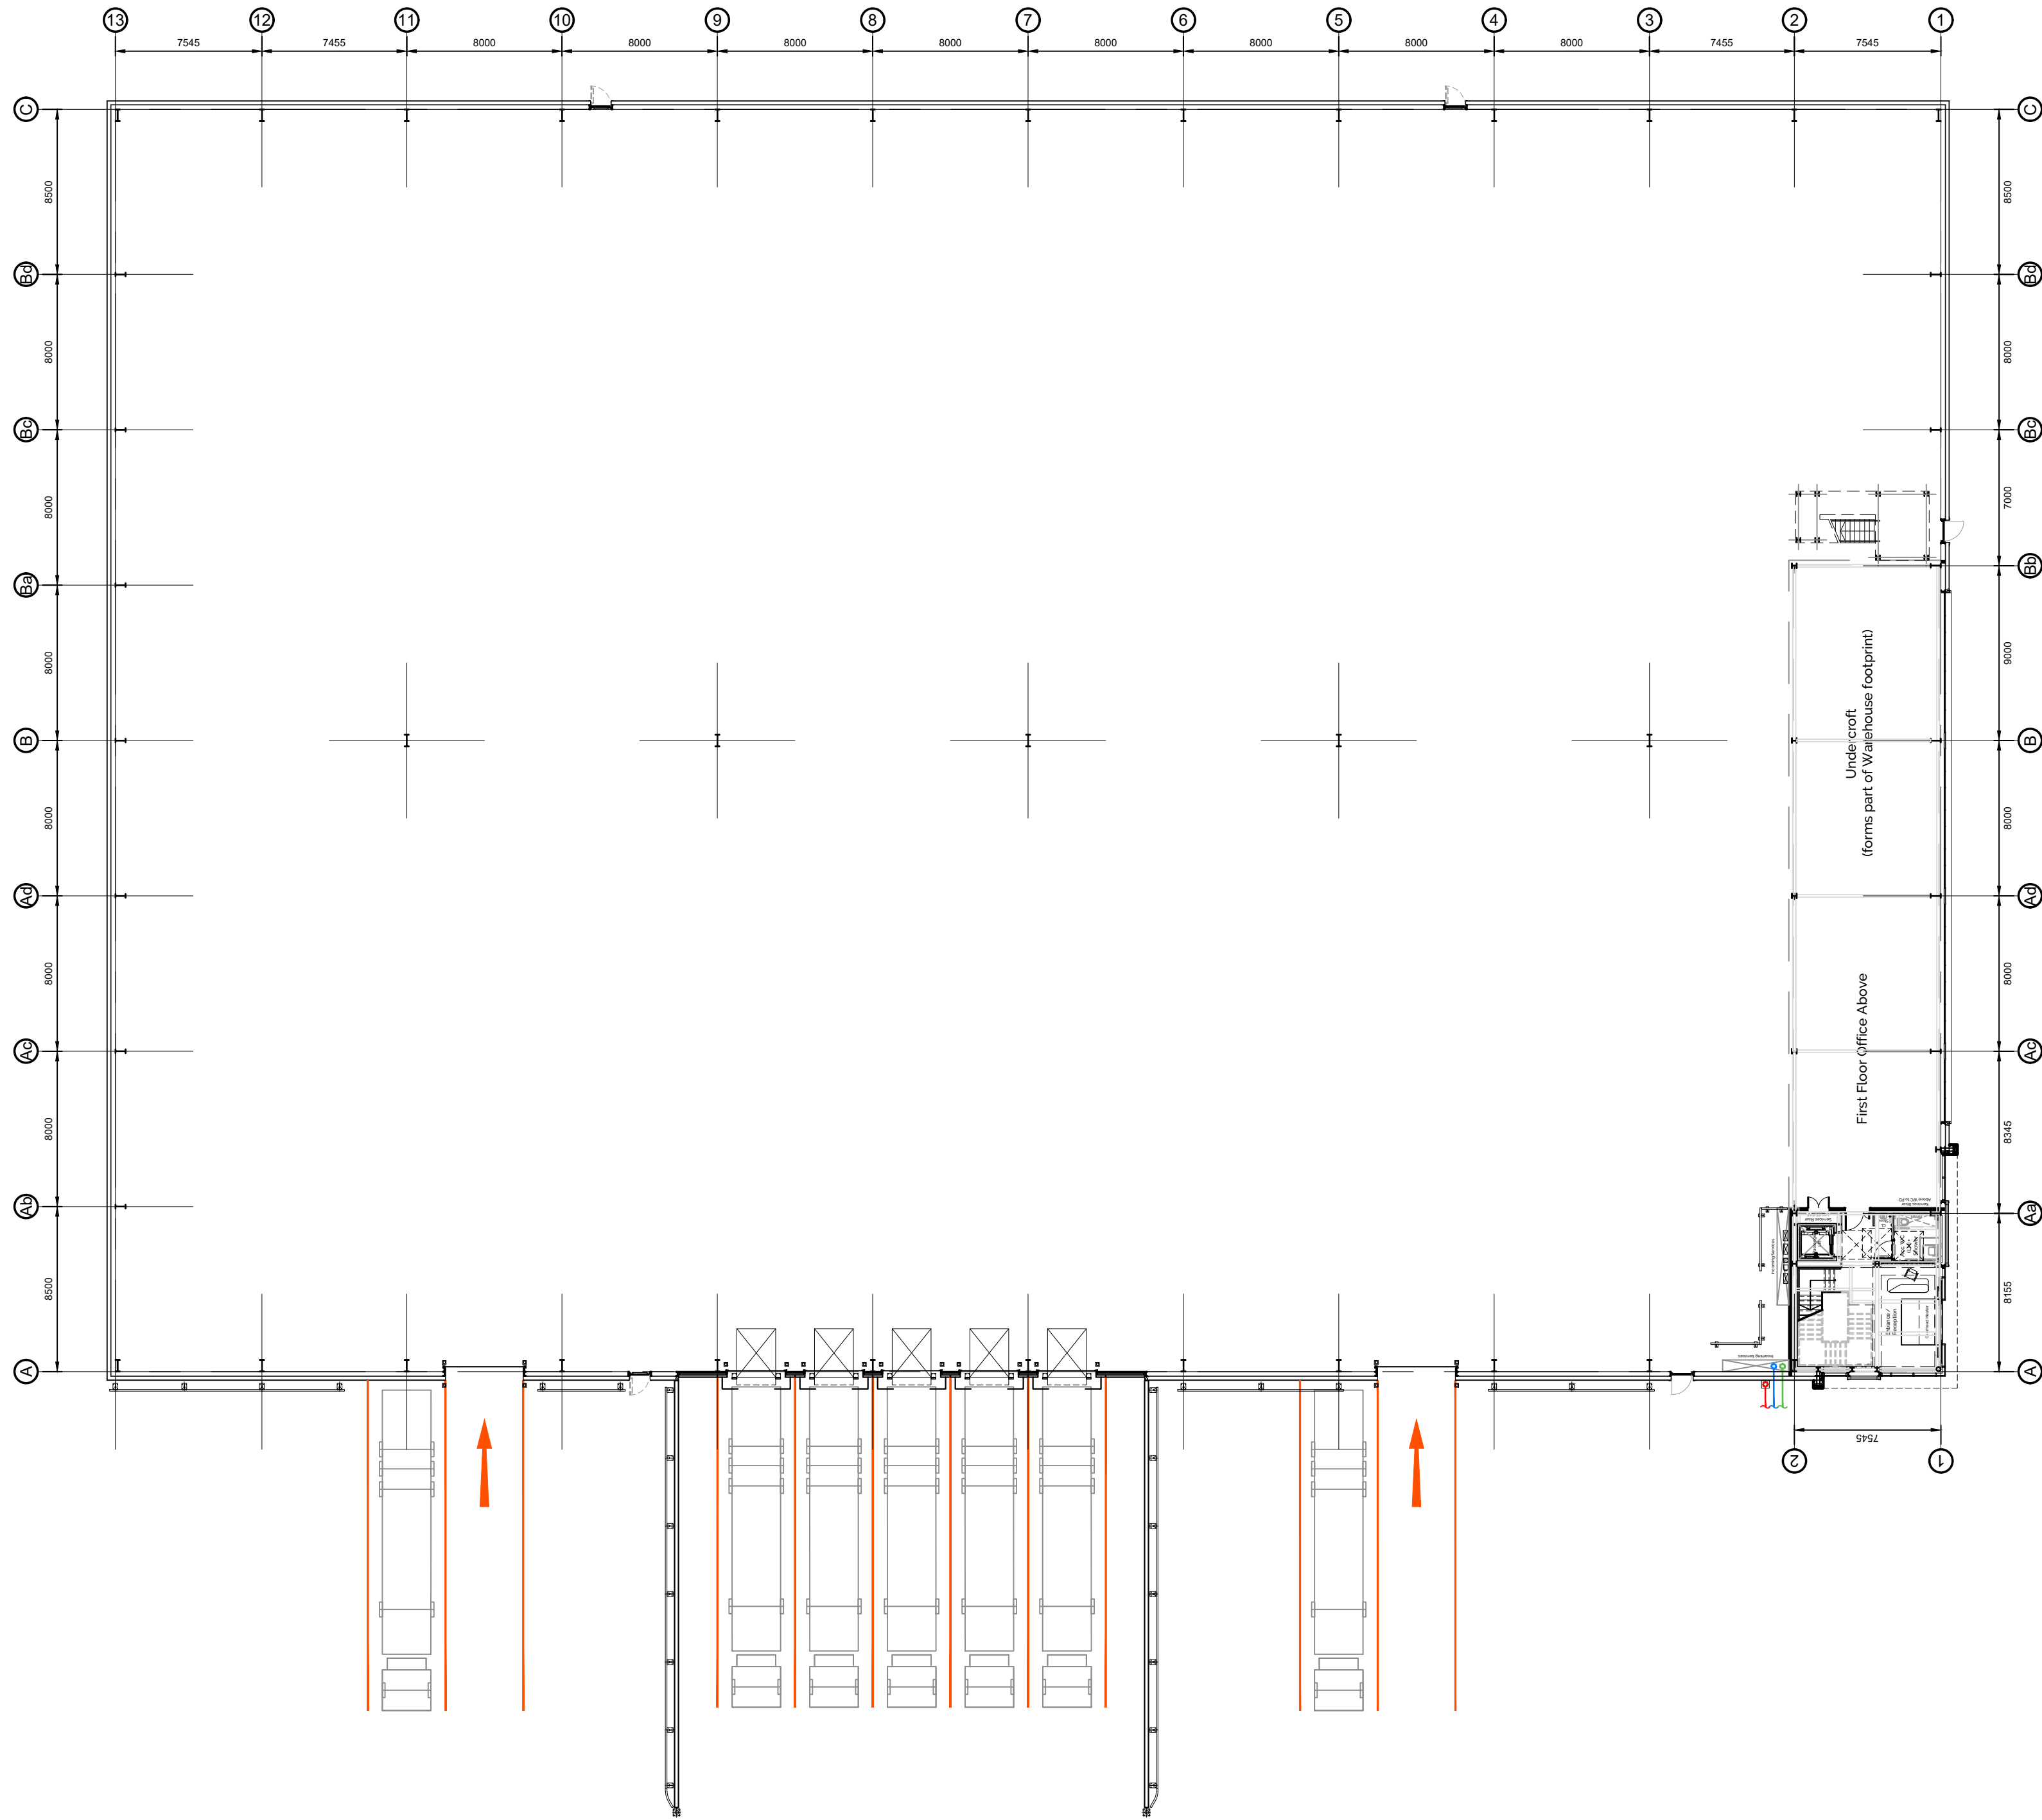

Project Name

Indurent Park, Moorgate Point, Knowsley

Employer		Project Address	
Indurent		Moorgate Point Liverpool L33 7XW	
RIBA Workstage		Suitability	
3 - Spatial Coordination		S2 - Information	
Drawn	Checked	Created	Size
JWY	TDA	19.06.2025	A1
UMC Project Reference		Scale	LOD
22520		1:250	1

Document Title

Unit K72 - Building Layout

Document Reference

22520 - UMC - K072 - 00 - DR - A - 1001

Revision Note

Initial Issue