


General Notes

- This document is to be used for the stated purpose only and should not be used for any other.
- Dimensions are all in millimetres, unless stated otherwise.
- It is the recipient's responsibility to print this document to the correct size & scale.
- All relevant drawings and specifications should be read in conjunction with this document.
- Scaling of this document is not recommended.


North

Document Scale(s)


1m SCALE 1:100

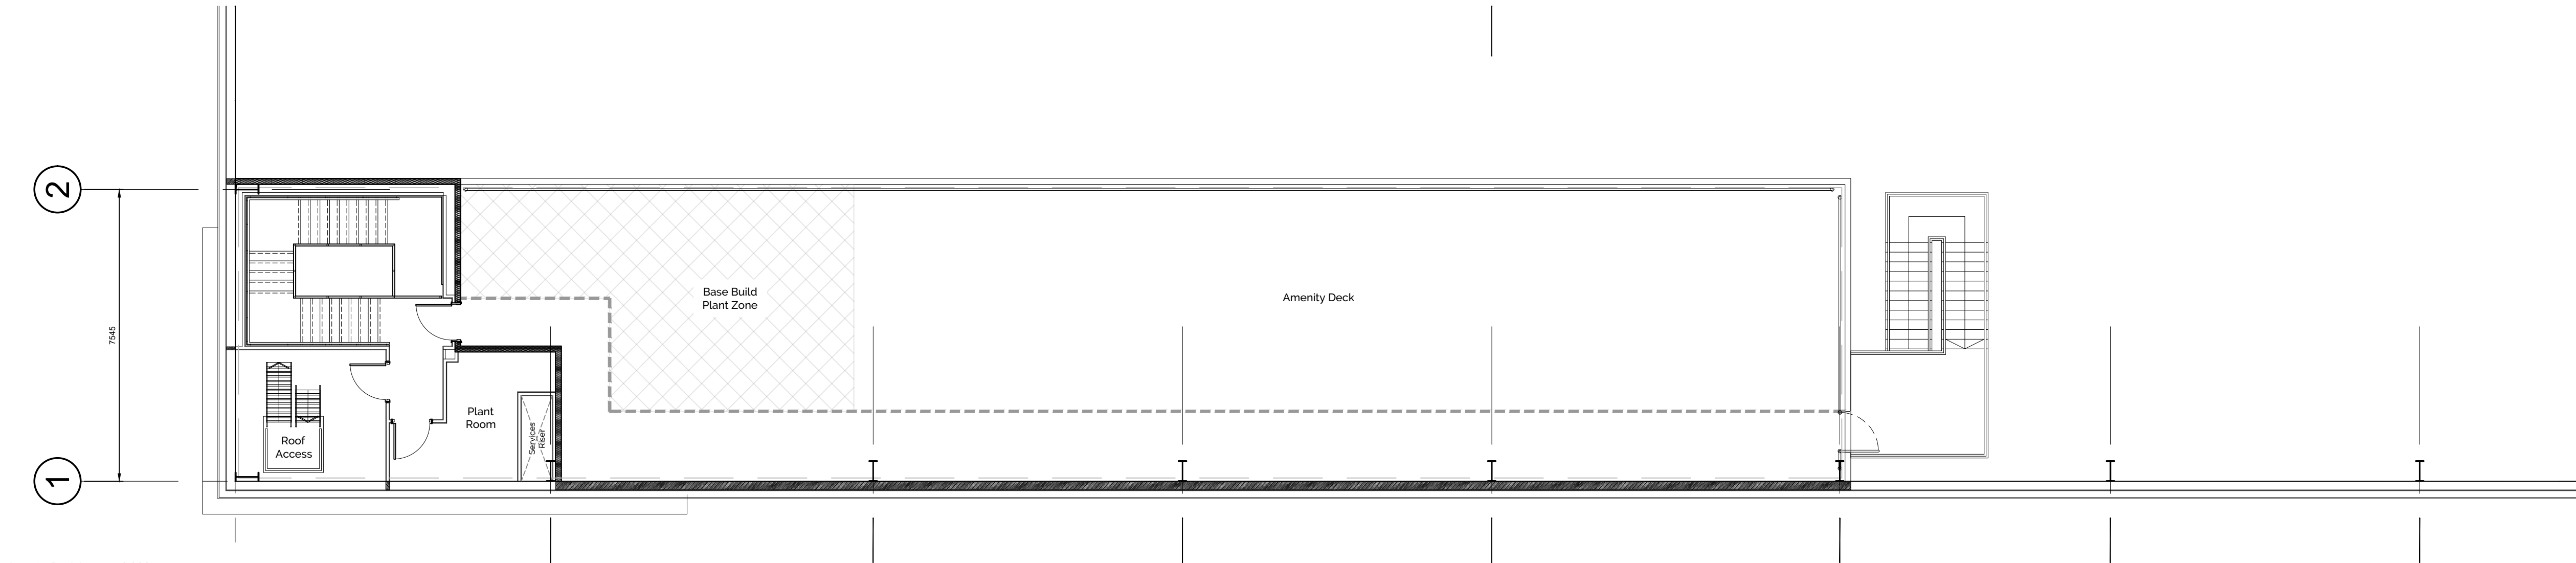

Amenity Deck Layout +8.000m

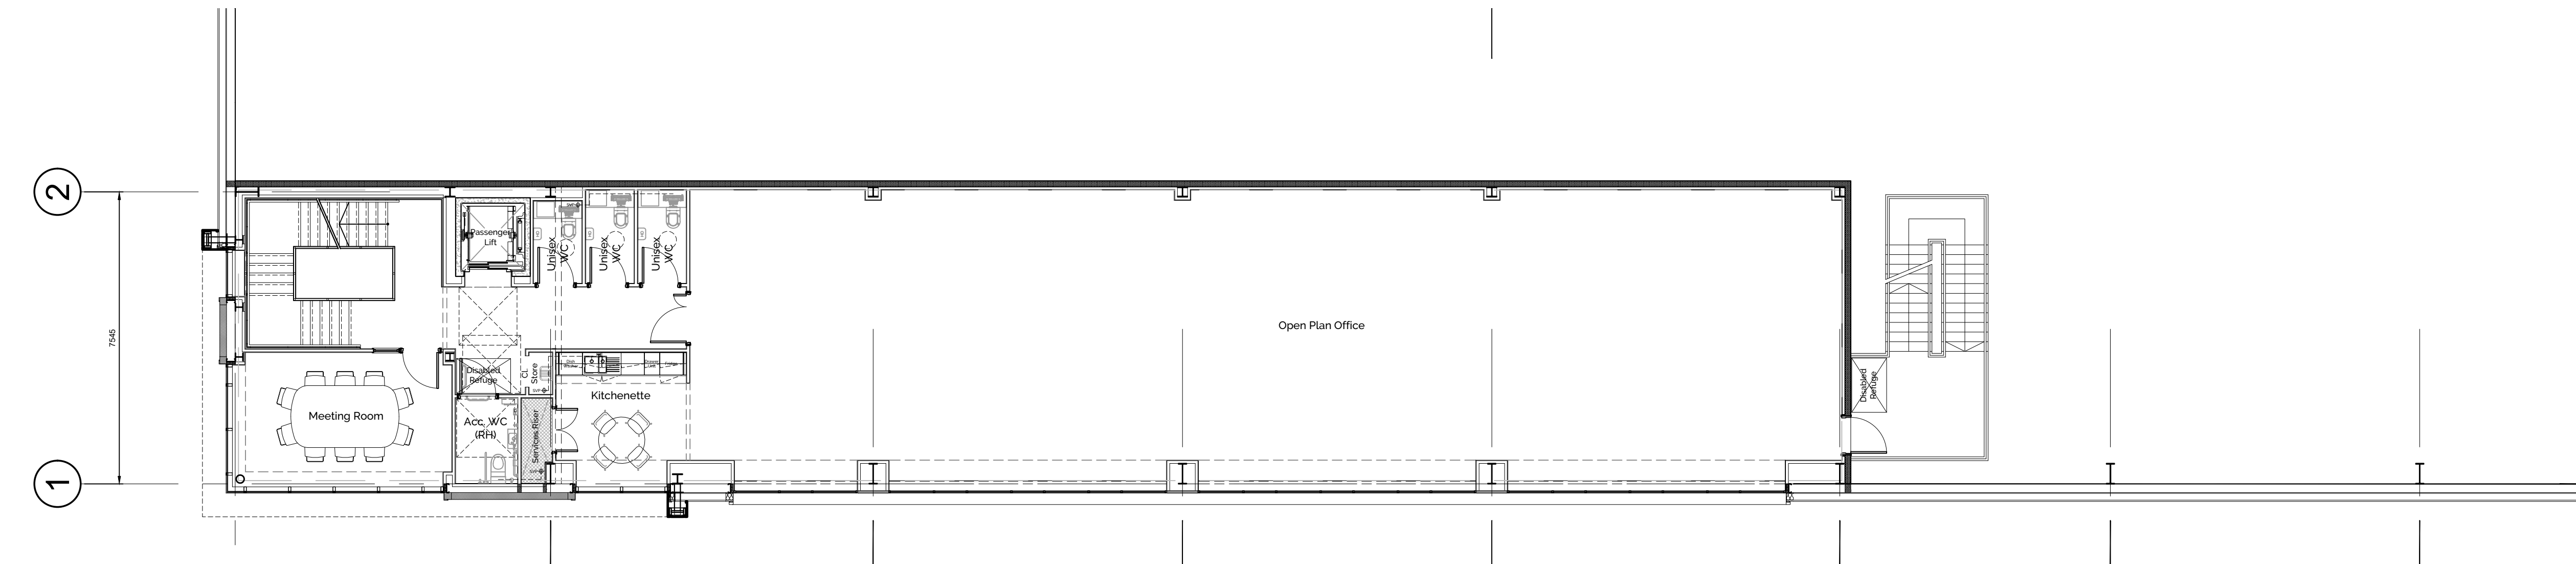

Main Office First Floor Layout +4.000m

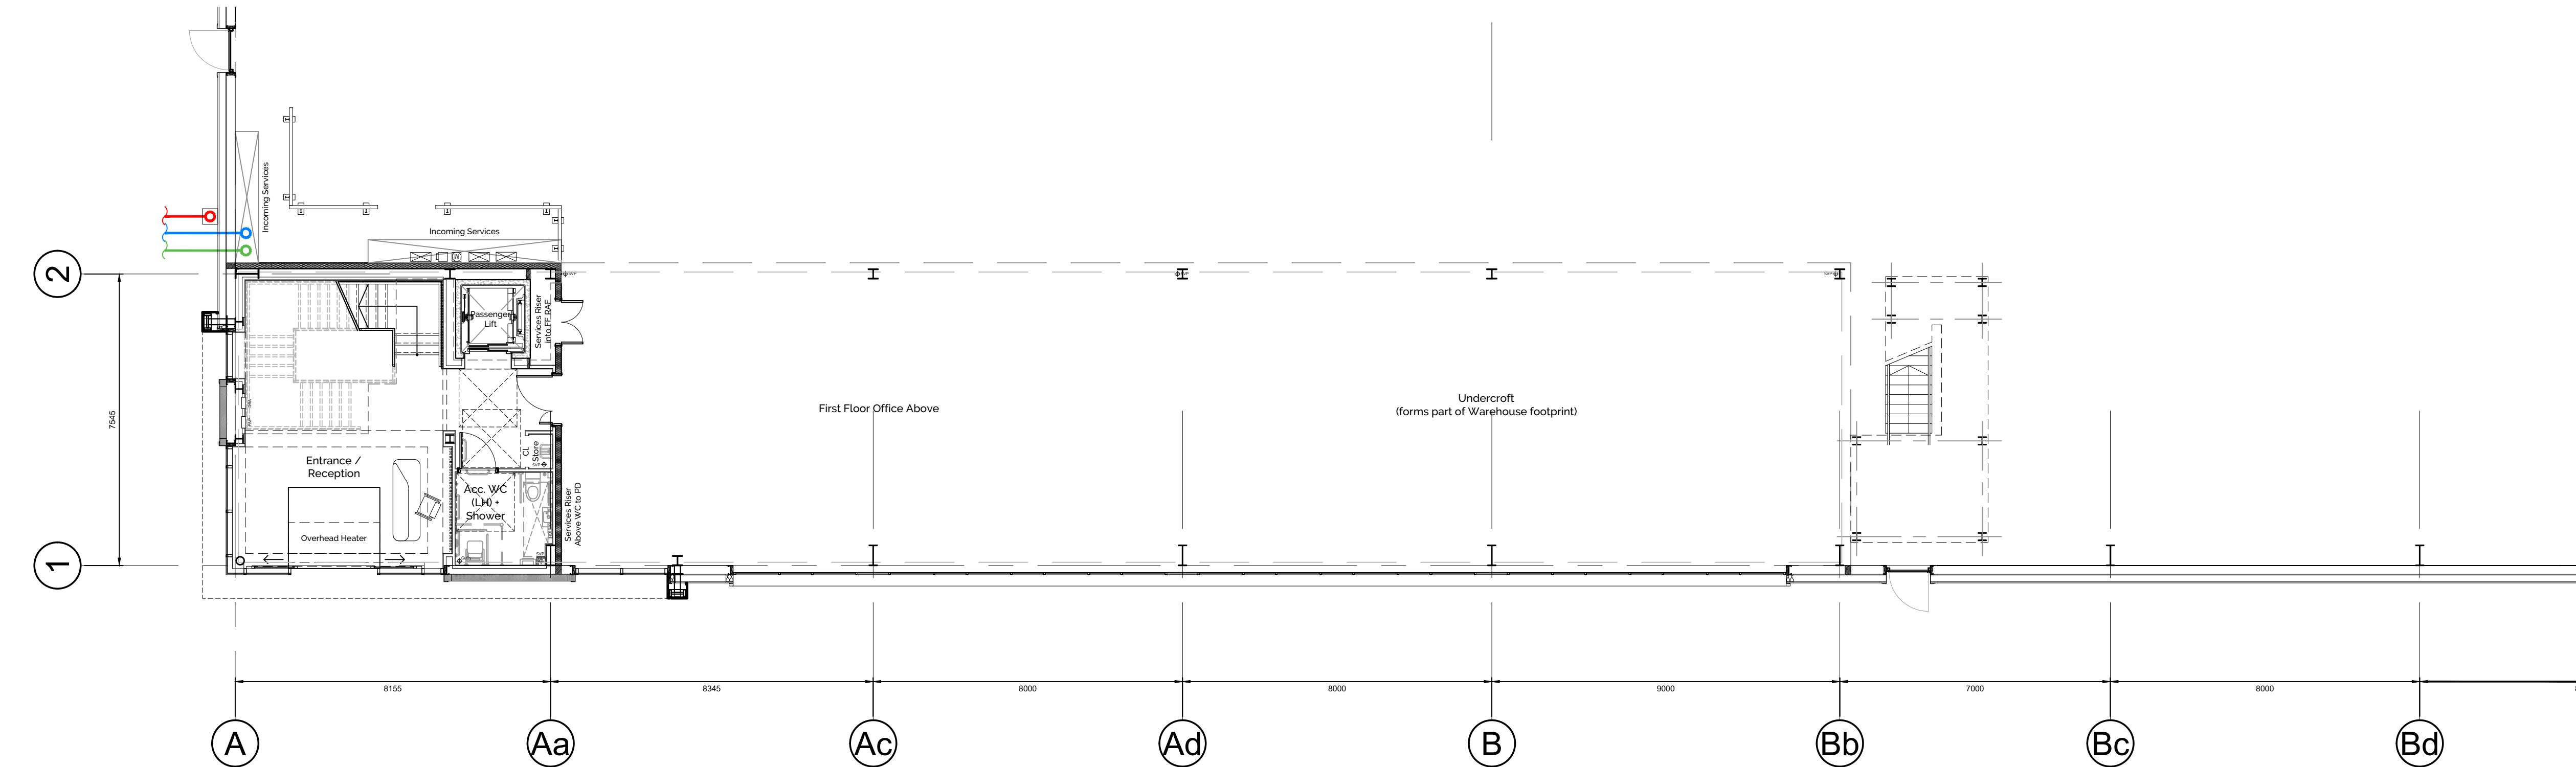

Main Office Ground Floor Layout +0.000m



Project Name

Indurent Park, Moorgate Point, Knowsley

| Employer                 |         | Project Address                        |      |     |
|--------------------------|---------|----------------------------------------|------|-----|
| Indurent                 |         | Moorgate Point<br>Liverpool<br>L33 7XW |      |     |
| RIBA Workstage           |         | Suitability                            |      |     |
| 3 - Spatial Coordination |         | S2 - Information                       |      |     |
| Drawn                    | Checked | Created                                | Size |     |
| JWY                      | TDA     | 19.06.2025                             | A1   |     |
| UMC Project Reference    |         | Scale                                  | LOD  | LOI |
| 22520                    |         | 1:100                                  | 1    | 1   |

Document Title

Unit K072 - Office Layout

Document Reference

22520 - UMC - K072 - ZZ - DR - A - 1002

Revision Note

Initial Issue

Issue Date Status Current Revision

19.06.2025  
PLANNING  
This drawing is to be used for the stated purpose only and should not be used for any other  
P01