


General Notes

- This document is to be used for the stated purpose only and should not be used for any other.
- Dimensions are all in millimetres, unless stated otherwise.
- It is the recipient's responsibility to print this document to the correct size & scale.
- All relevant drawings and specifications should be read in conjunction with this document.
- Scaling of this document is not recommended.


North

Document Scale(s)


1m SCALE 1:100

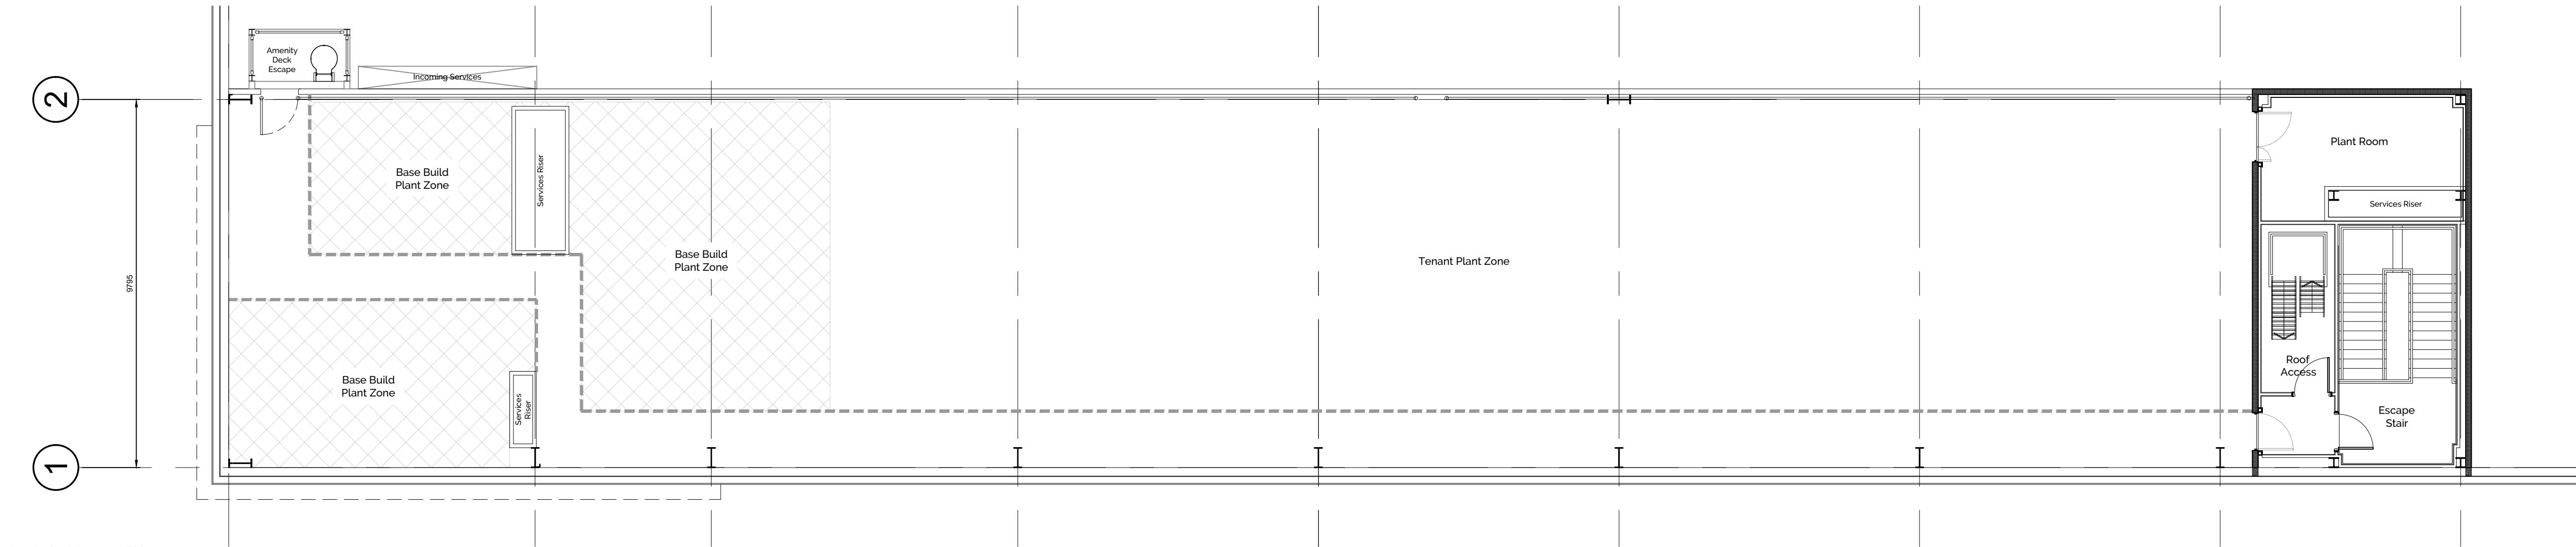

Amenity Deck Layout +8.500m

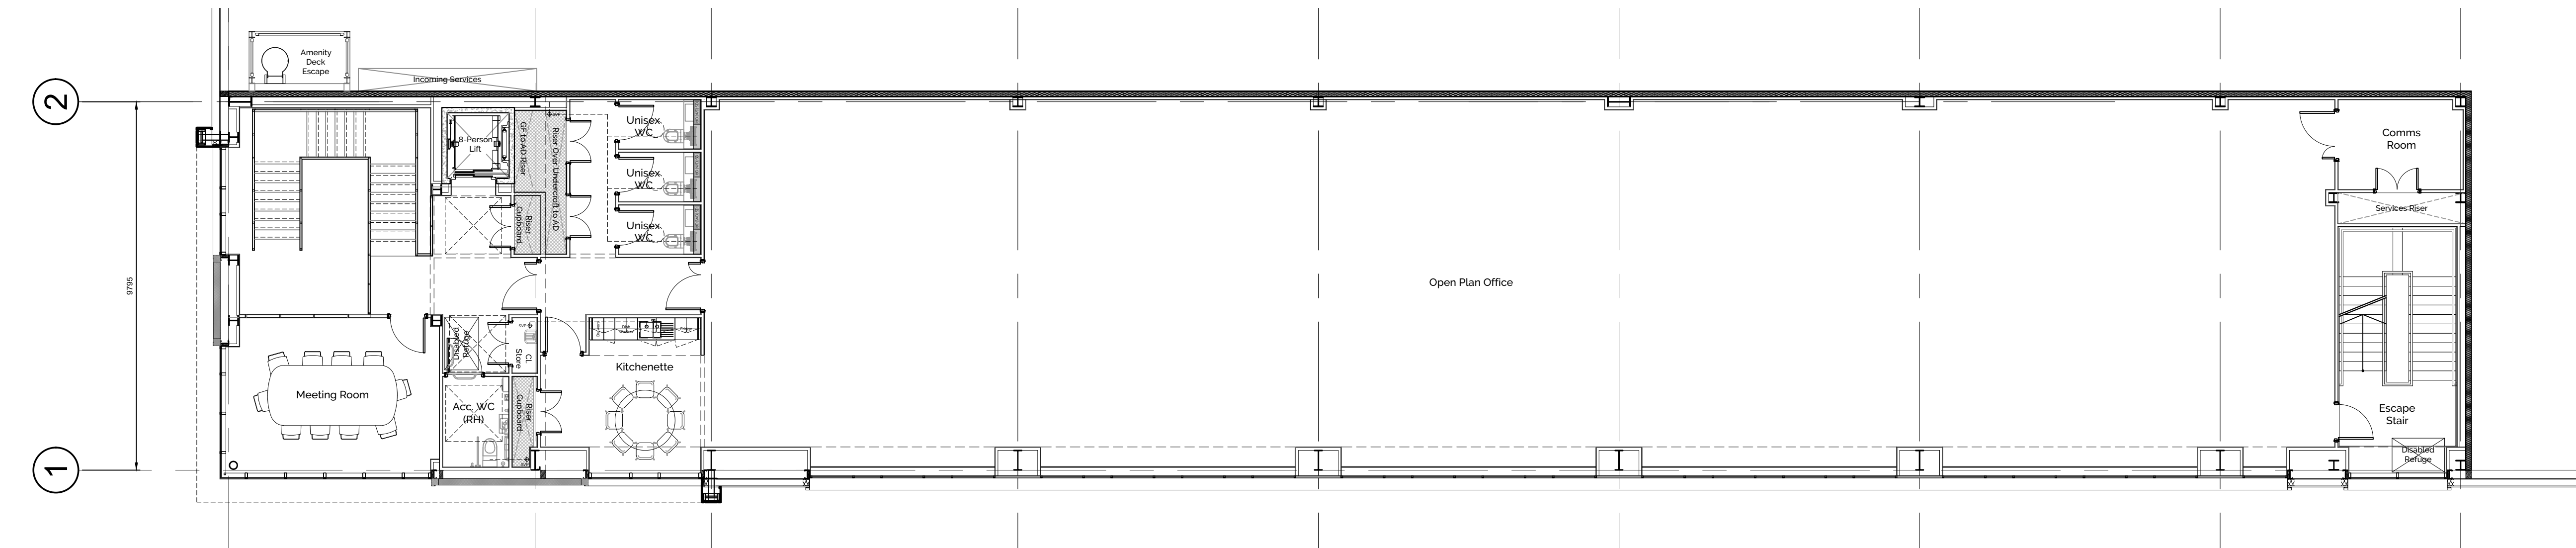

Main Office First Floor Layout +4.250m

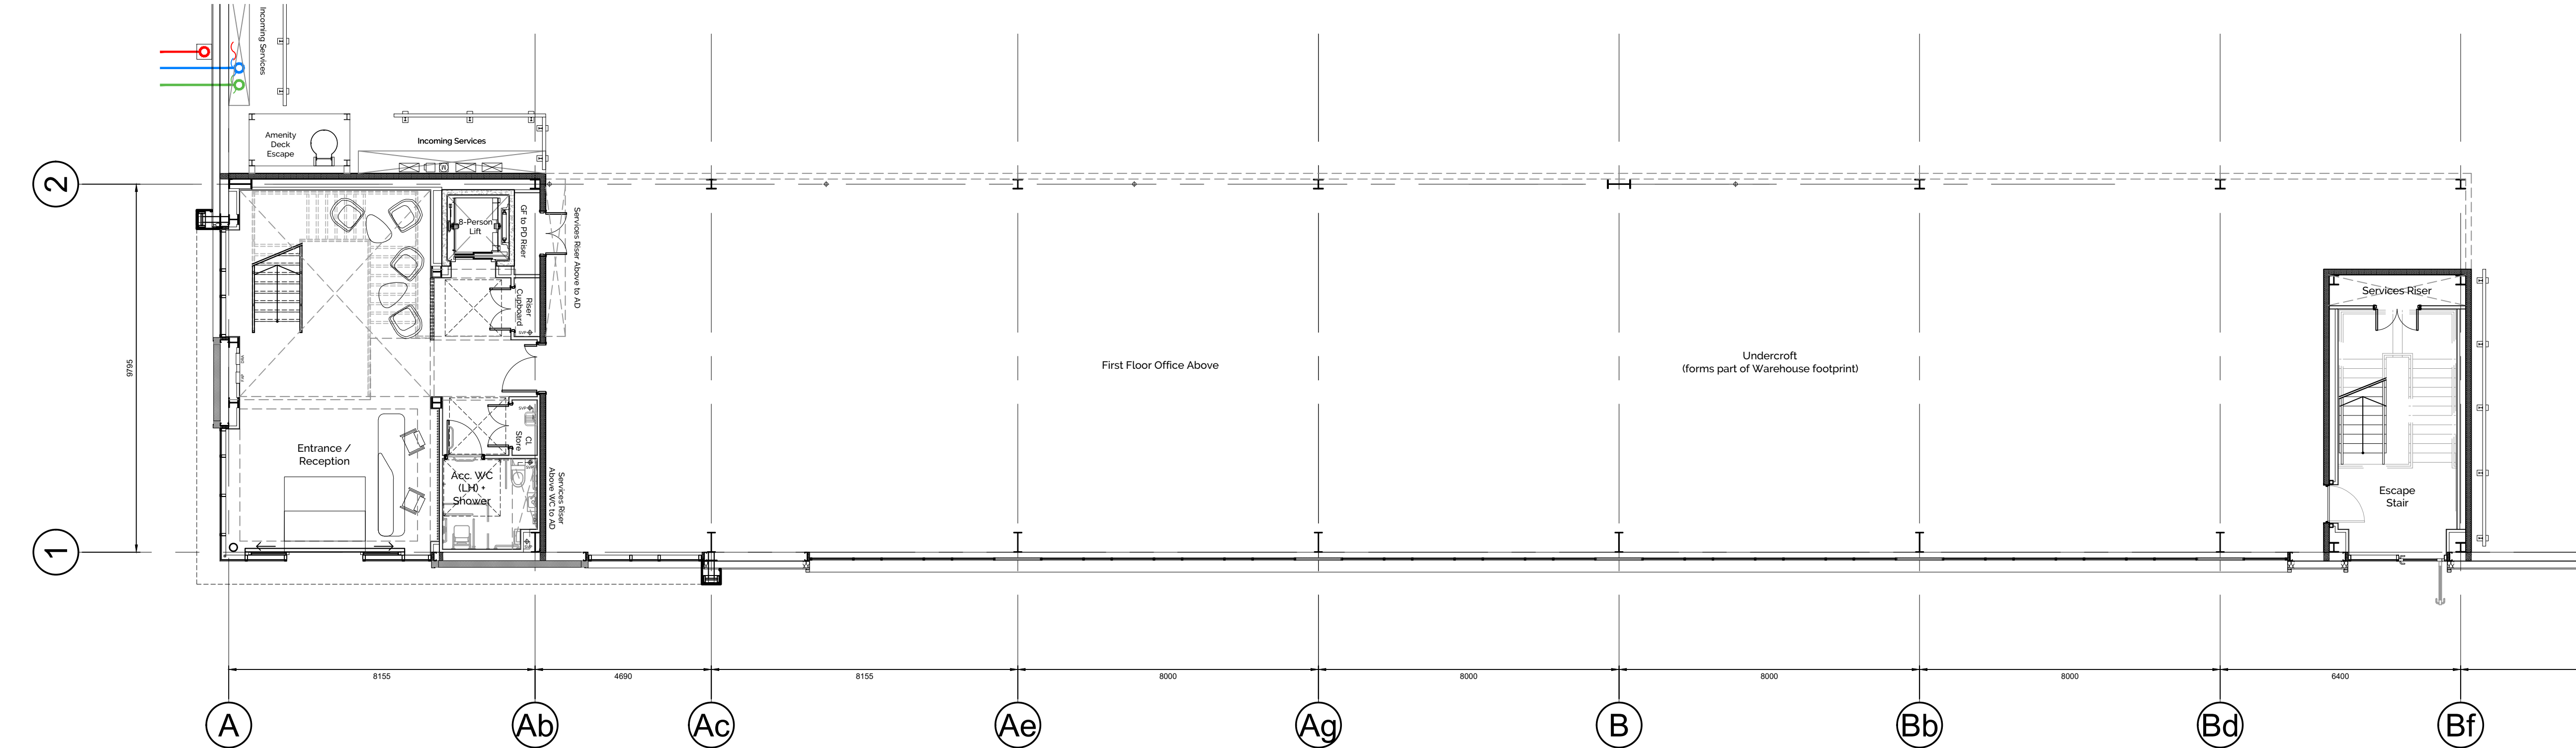

Main Office Ground Floor Layout +0.000m



Project Name

Indurent Park, Moorgate Point, Knowsley

Employer Project Address

Indurent Moorgate Point
Liverpool
L33 7XW

RIBA Workstage Suitability

3 - Spatial Coordination S2 - Information

Drawn	Checked	Created	Size
JWY	TDA	19.06.2025	A1

UMC Project Reference	Scale	LOD	LOI
22520	1:100	1	1

Document Title

Unit K135 - Office Layout

Document Reference

22520 - UMC - K135 - ZZ - DR - A - 1002

Revision Note

Updated grid spacing

Issue Date Status

26.06.2025
PLANNING
This drawing is to be used for the stated purpose only and should not be used for any other

P02