


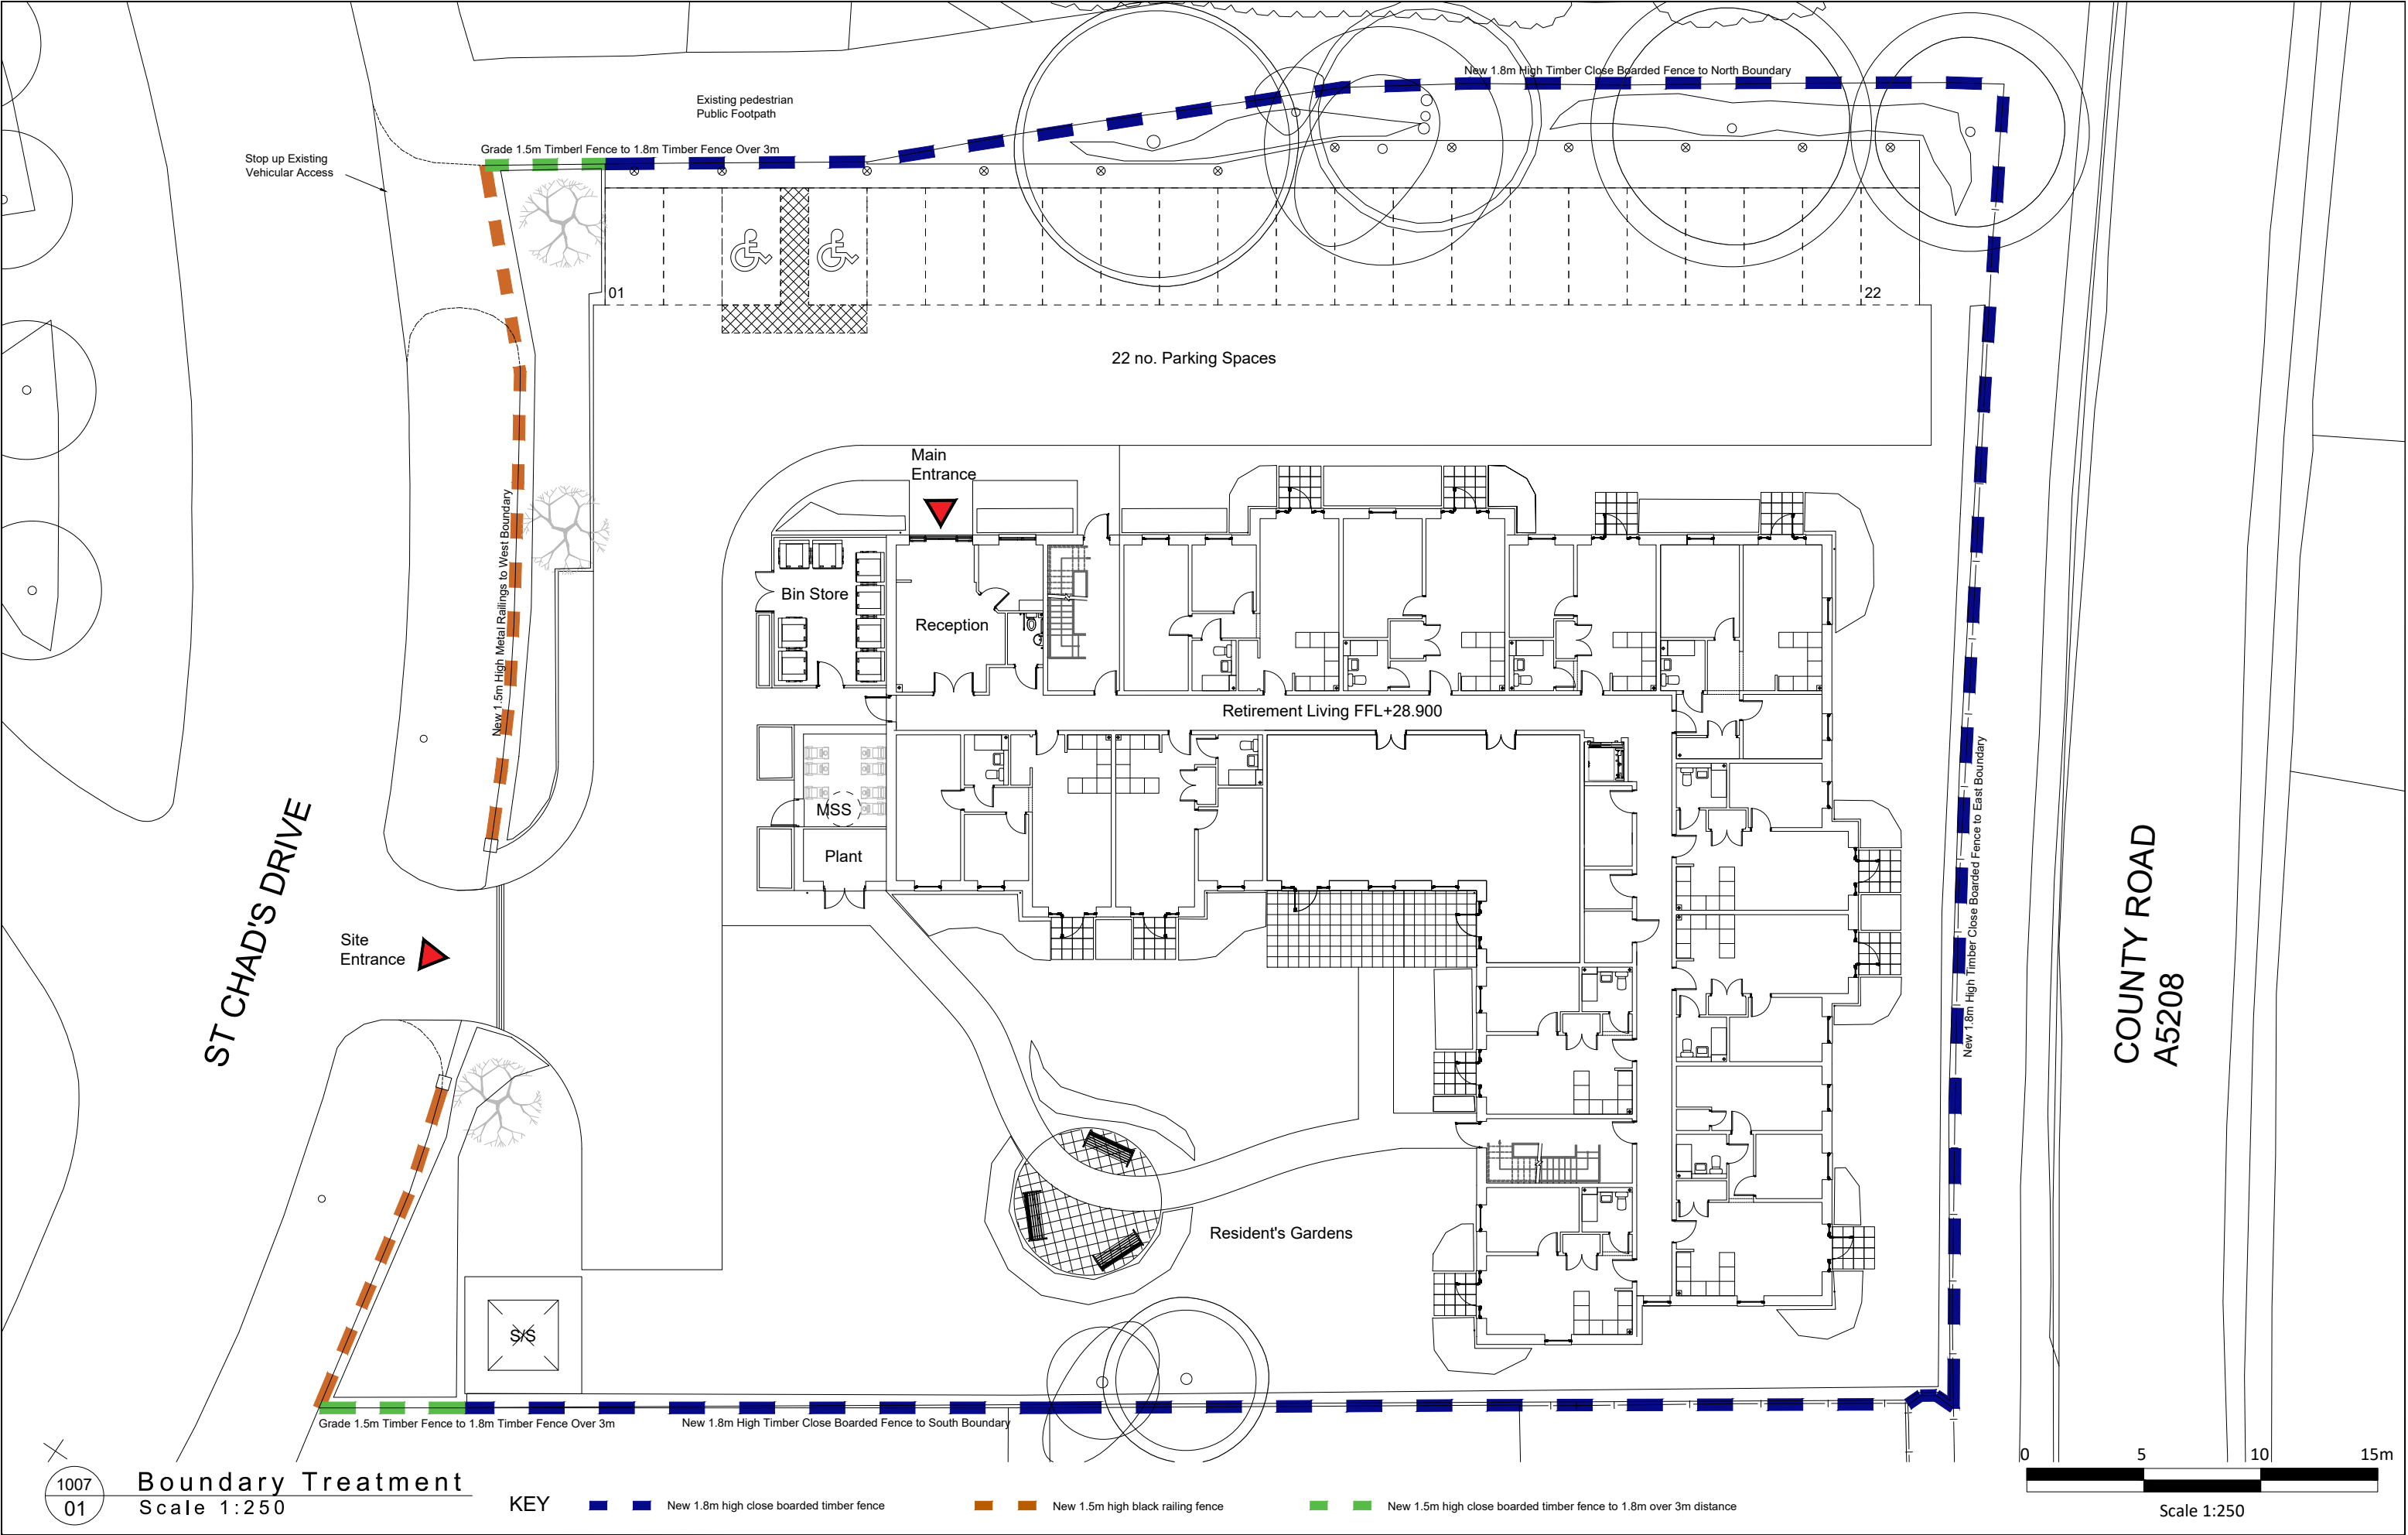

1007
01

Boundary Treatment
Scale 1:250

KEY

New 1.8m high close boarded timber fence

New 1.5m high black railing fence

New 1.5m high close boarded timber fence to 1.8m over 3m distance

Notes:

- All drawings are subject to Planning and Building Control consent.
- The details shown are for design intent purposes only and are subject to further design development with suppliers and sub-contractors
- Proposals subject to consultation and approval from Local Authority Building Control or an Approved Inspector
- All setting out dimensions should be checked on-site prior to construction and any discrepancies and/or omissions should be reported to the Architect immediately

Rev.

Date

Details

Drawn

Chkd

Rev.

Date

Details

Drawn

Chkd

Drawn By:

MP

Date:

17.11.23

Checked By:

MA

Date:

17.11.23

Project No:

23046

Scale:

1:250

Dwg No:

1007

Rev:

P1

Issued for:

PLANNING ISSUE

Project/Client:

Project Evolve RL Scheme, St Chad's Drive Kirkby, McCarthy Stone

Drawing:

Boundary Treatment

BrightSPACE

architects

27 Glasshouse Studios, Fryern Court Road, Fordingbridge, Hampshire, SP6 1QX
T: (01425) 655806
www.brightspacearchitects.com

© Brightspace Architects Ltd. Contractors must work only to figured dimensions which are to be checked on site.
Registered Office - 27 Glasshouse Studios, Fryern Court Road, Fordingbridge, Hants, SP6 1QX. Registered Number - 07399038