



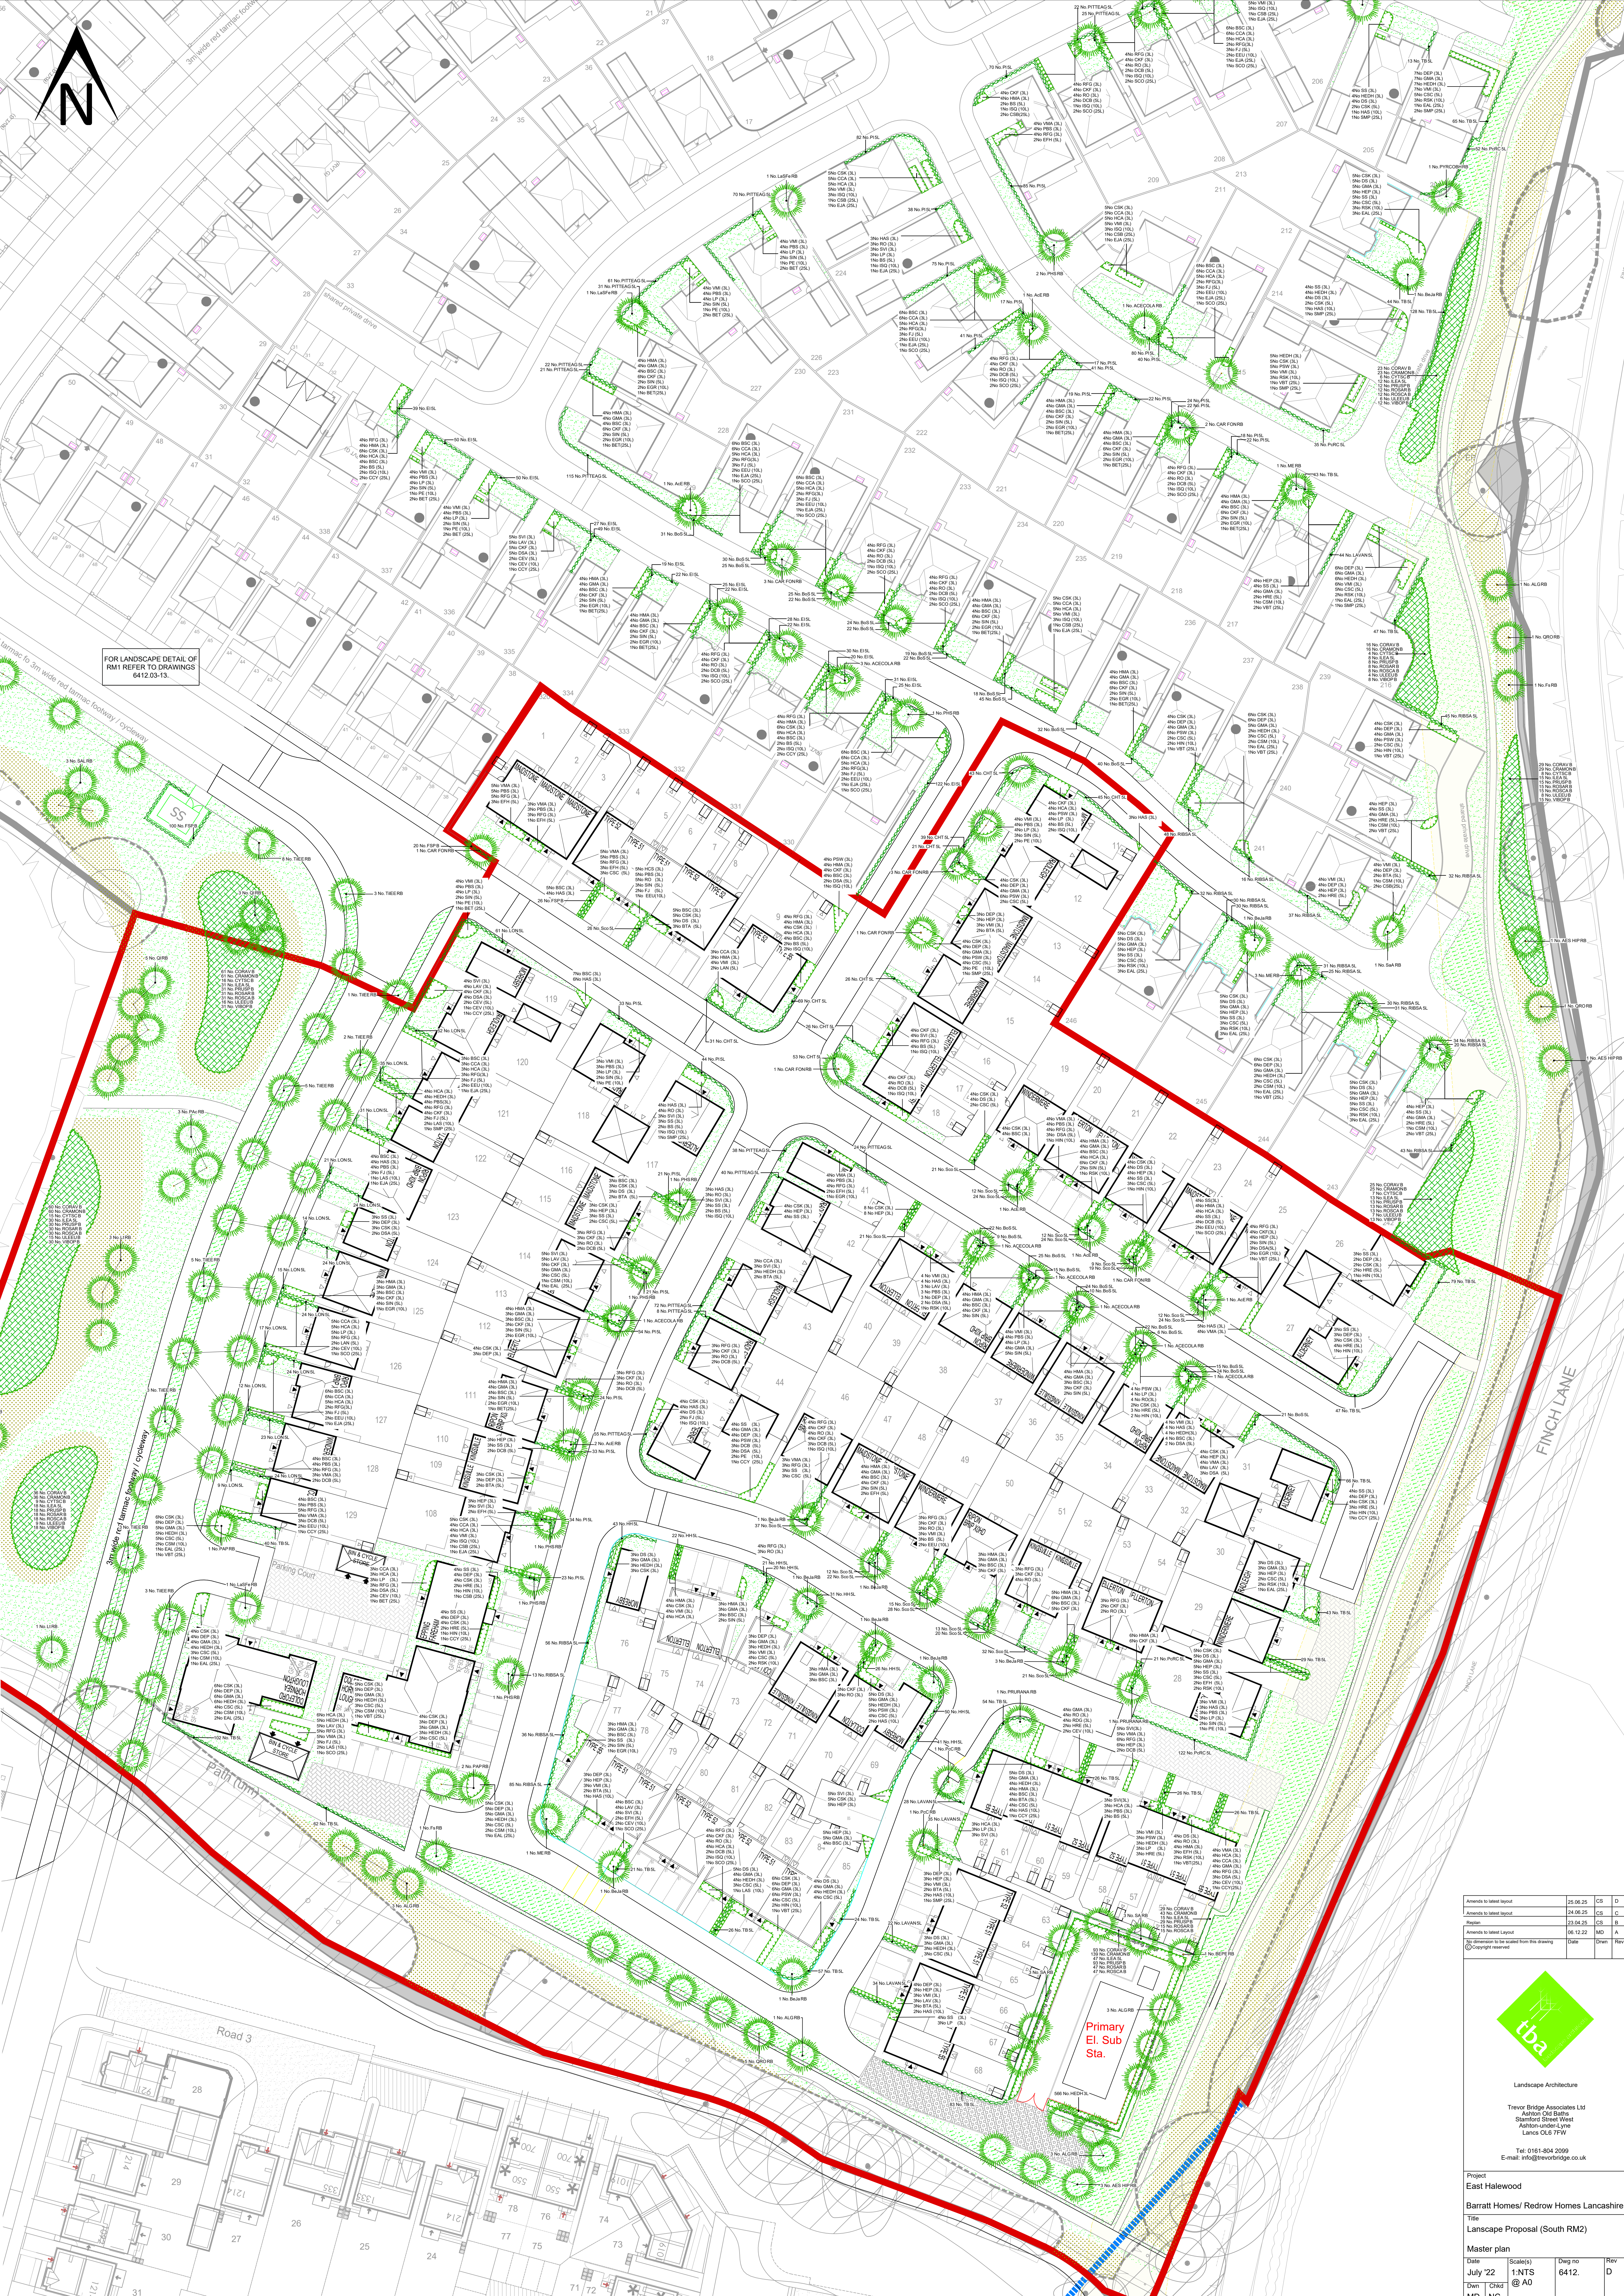

Amends to latest layout	25.06.25	CE	D
Amends to latest layout	24.06.25	CE	C
Replan	23.04.25	CE	B
Amends to latest layout	06.12.22	MD	A

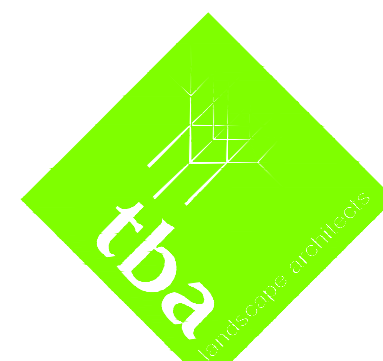

Landscape Architecture
Trevor Bridge Associates Ltd
Lancs OLE 7FW
Tel: 0161-804 2099
E-mail: info@trevorbridge.co.uk

Project	East Halewood
Client	Barratt Homes/Redrow Homes Lancashire
Title	Landscape Proposal (South RM2)
Master plan	
Date	July 22
Scale(s)	1:1NTS @ A0
Dwg no	6412.
Rev	D
Dwn	MD
Chw	NC