


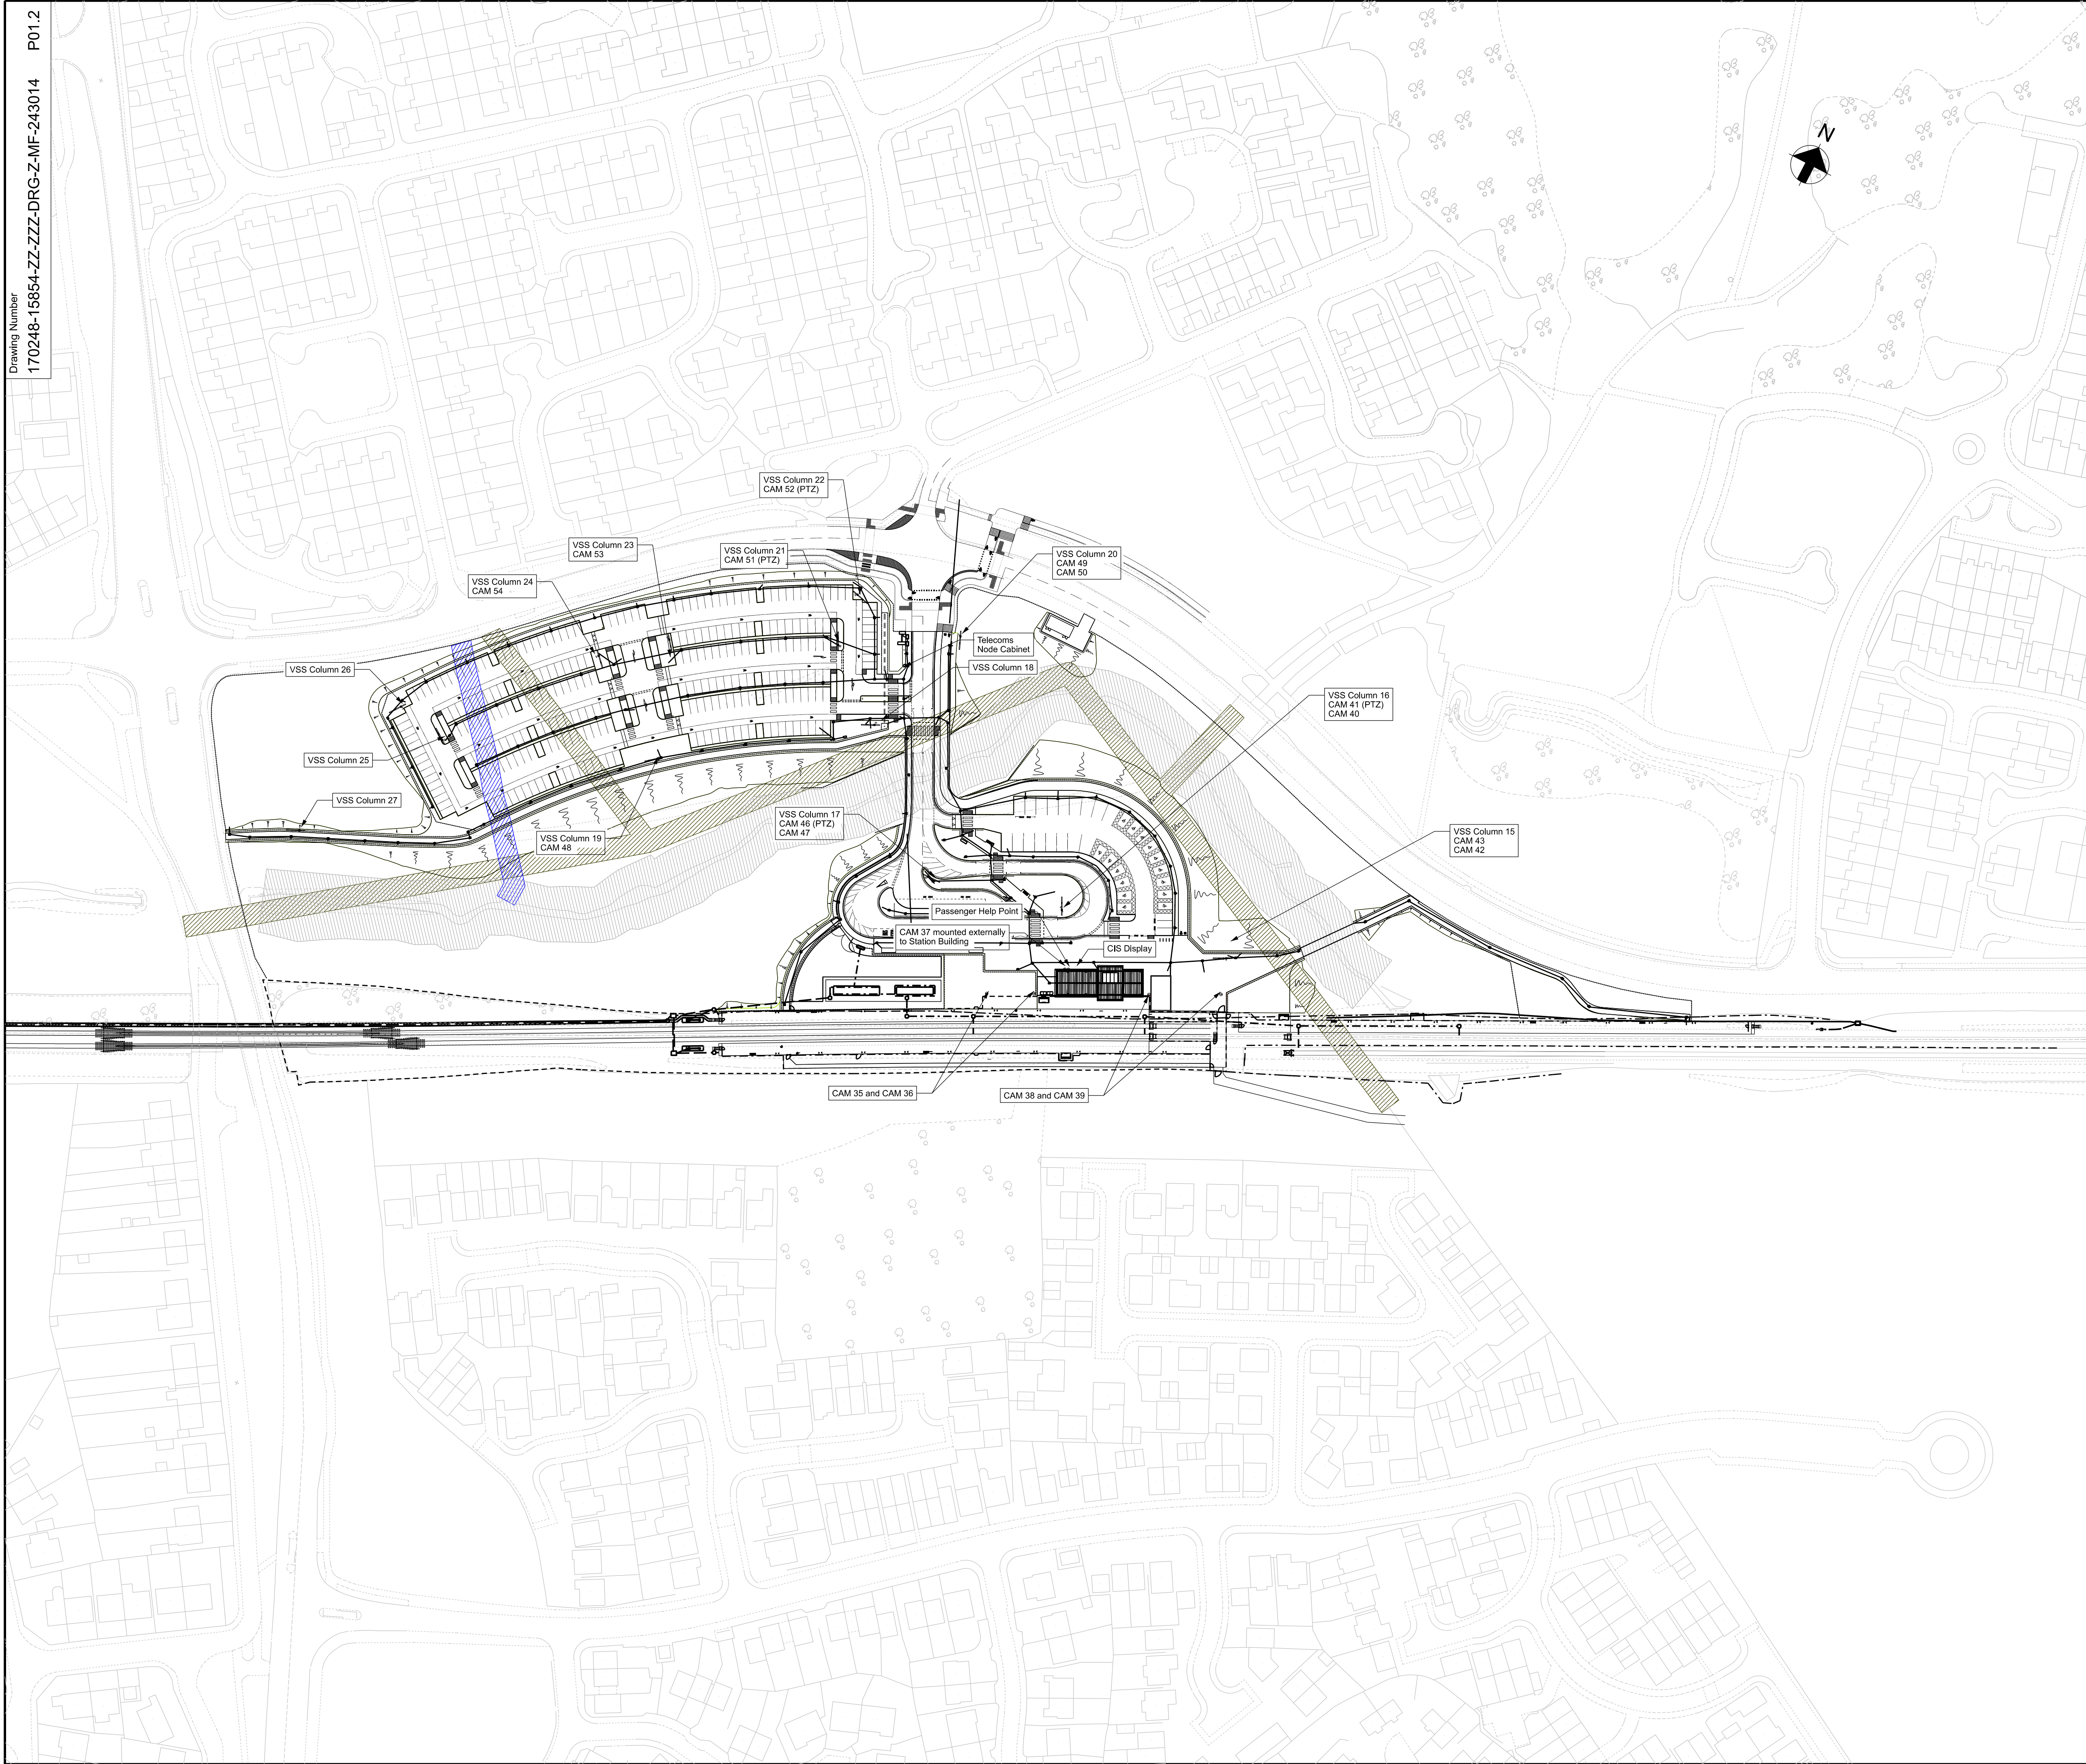

Legend/Notes

- VSS COLUMNS 16, 17, 18, 21 & 22 TO BE ALTRON ACC2 6m TILT OVER COLUMNS.
- VSS COLUMNS 15, 19, 20, 23 & 24 TO BE ALTRON ACC1 4.5m TILT OVER COLUMNS.

VIDEO SURVEILLANCE COLUMN

|                     |          |                          |       |      |      |
|---------------------|----------|--------------------------|-------|------|------|
| P01.2               | 04/03/22 | Second Revision          | ---   | ---  | ---  |
| Rev                 | Date     | Description of Revisions | Drawn | Chkd | Appr |
| Issued for Planning |          |                          |       |      | S0   |

Authorised

Contractor(s)

Ove Arup & Partners

Location/Level

Type

Role

Volume/System

Phasing

Project

Contract No.

Contract Title

Drawing Title

Designed

Drawn

Checked

Approved

Scale(s)

Alternative Reference

Drawing Number

Signed

Signed

Signed

Signed

ELR & Mileage

Sheet

of

Revision

Date

Date

Date

Date

WKL2 28.1232 to 29.0913

29.0913

P01.2