

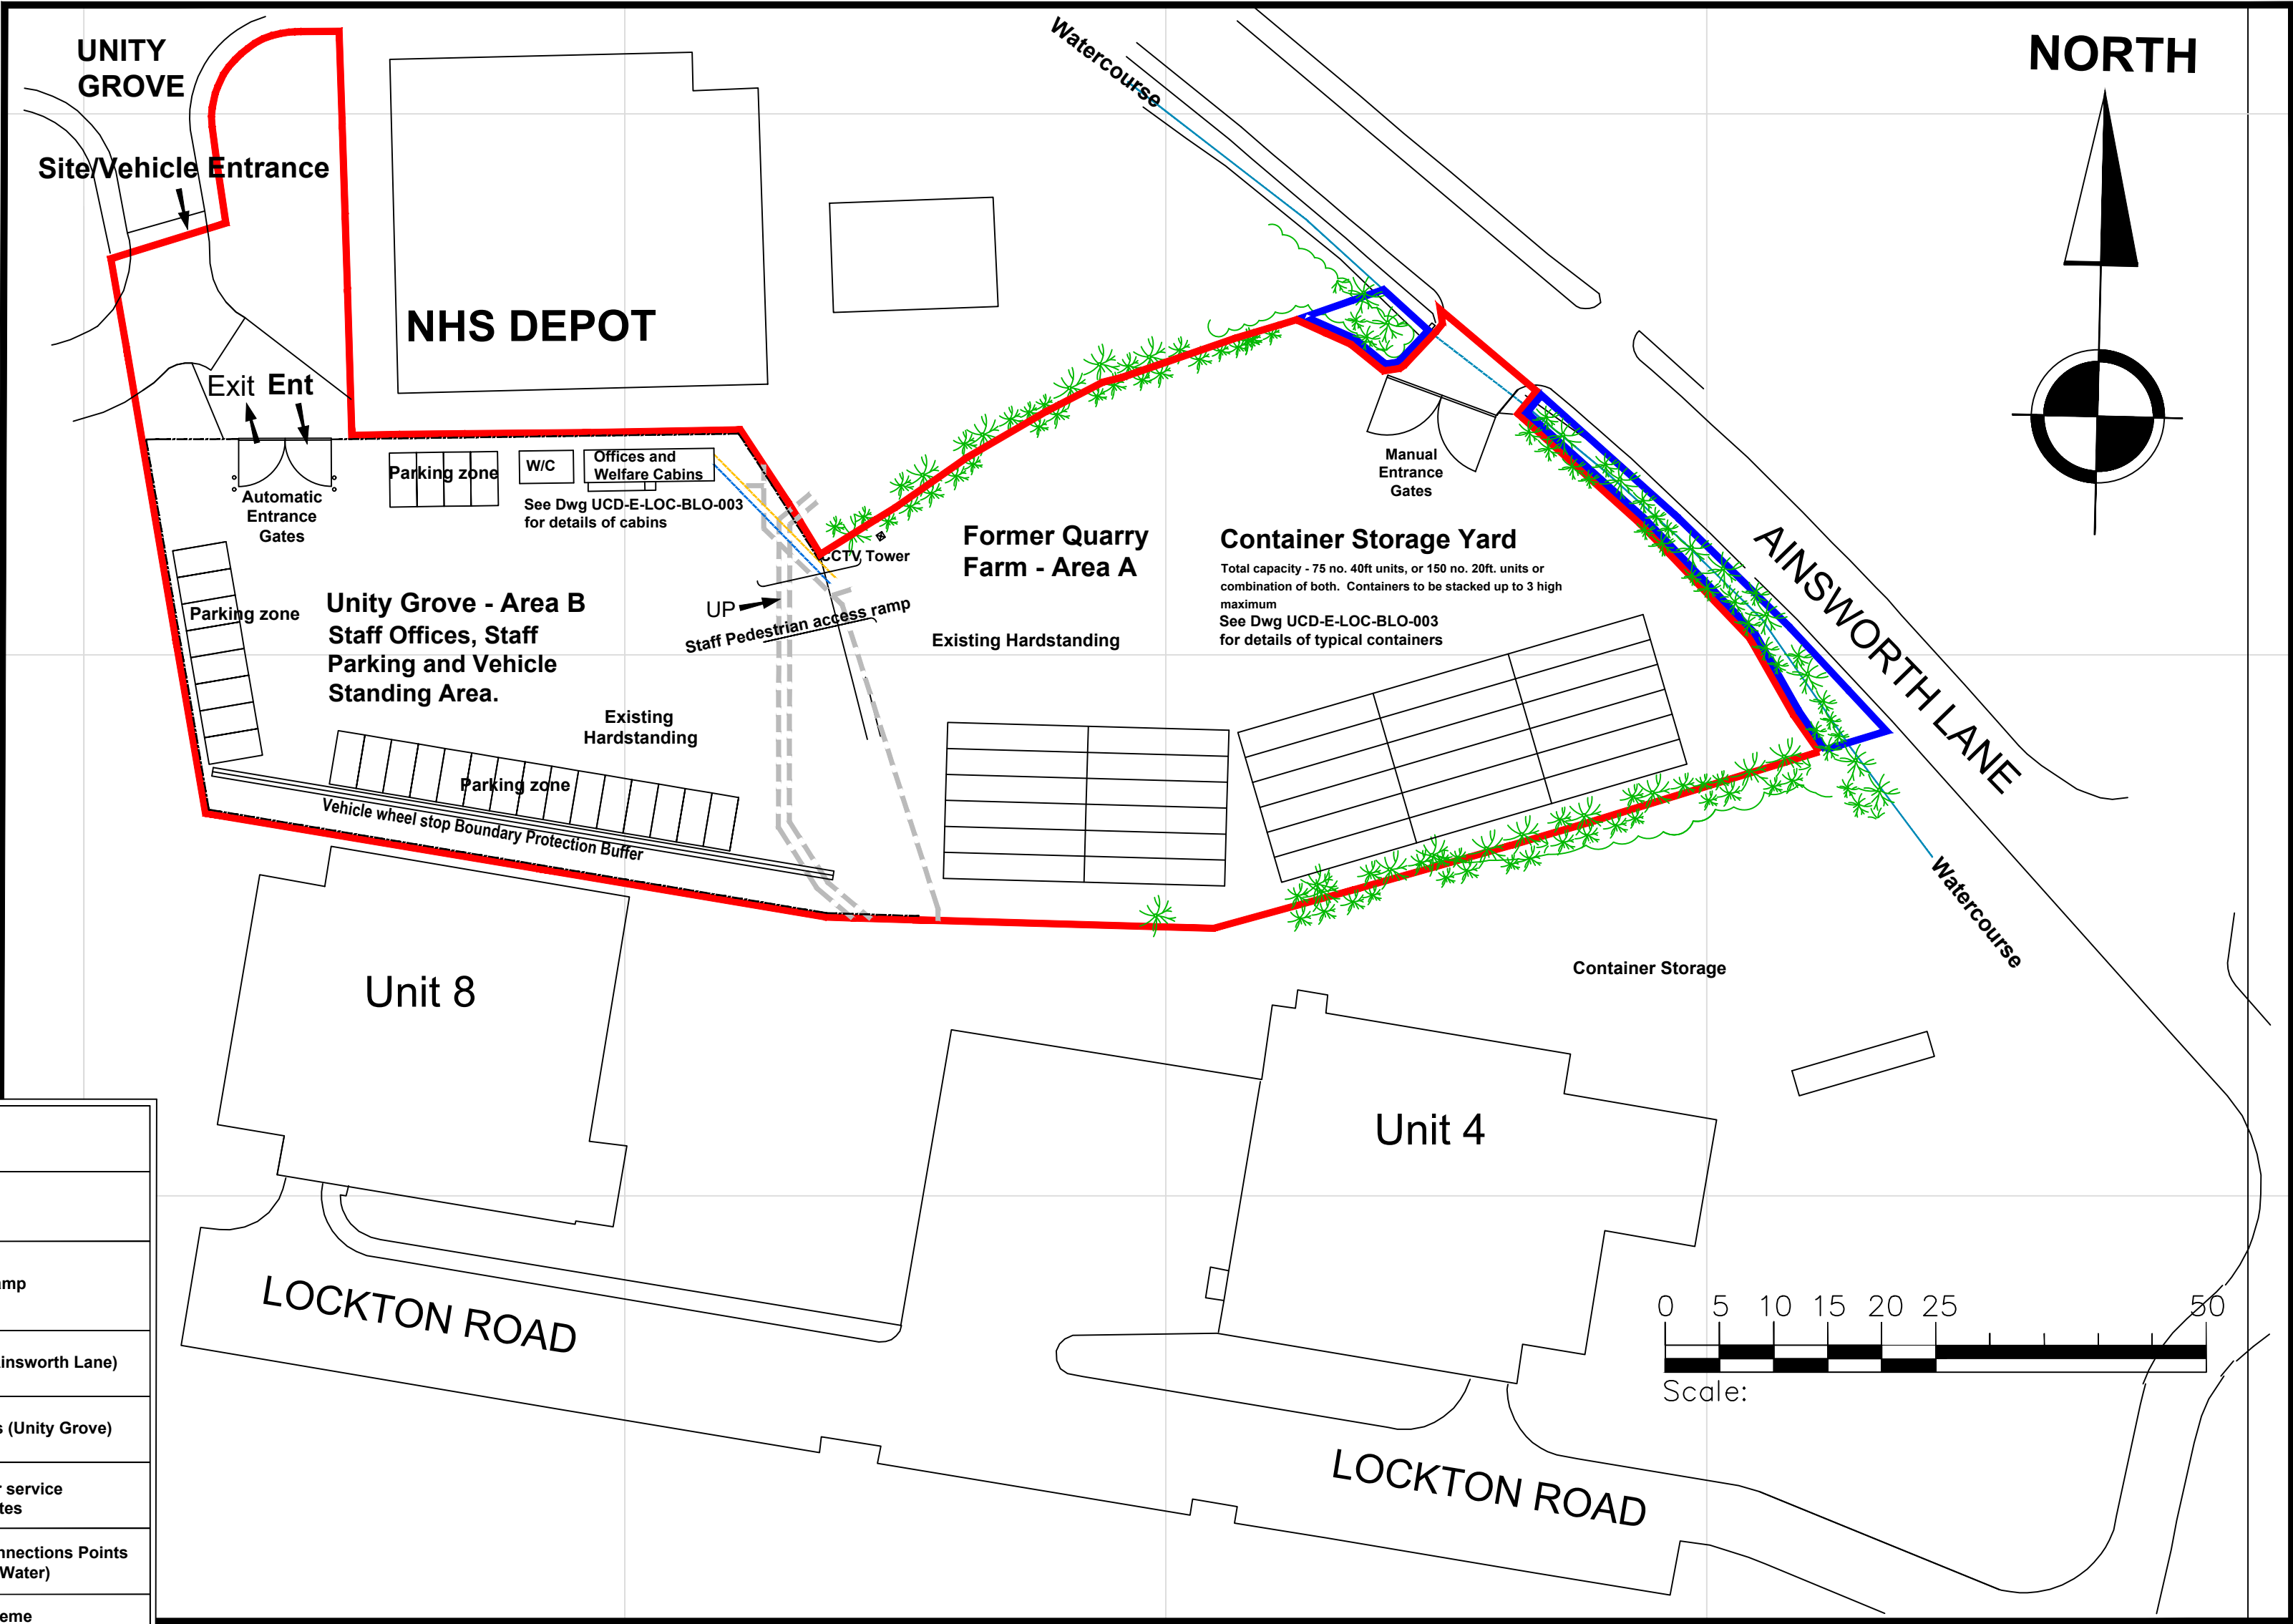


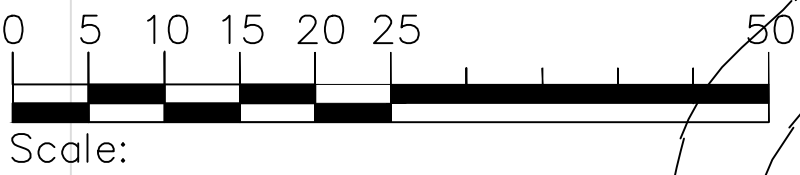

NORTH

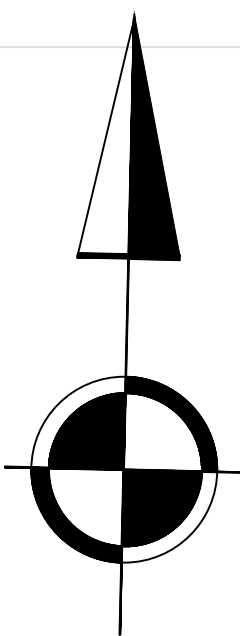

	CCTV Security Tower
	Staff Pedestrian access ramp
	Manual Entrance Gates (Ainsworth Lane)
	Automatic Entrance Gates (Unity Grove)
	Electricity and Water service connection routes
	Existing Site Services Connections Points (Electricity and Water)
	Existing Tree planted Scheme to remain as existing
	Existing Shrubs planted Scheme to remain as existing
	Existing Watercourse
	Existing 2.4M Boundary Perimeter Fencing to remain as existing
Key	Description
Proposed General Legend	

	Other land owned by applicant
	Planning Application Boundary
Key	Description

REVISION B
PLAN REVISED FOLLOWING
KMBC COMMENTS DATED
24TH MARCH 2023

LOCATION: Quarry Farm Ainsworth Lane Knowsley Business Park L34 9EU		STATUS: Proposed 'Change of Use', to a Heavy Goods Container storage area and Heavy goods vehicle hard standing and yard areas.	CLIENT: Mr.J. Groves Unity Commercial Developments Ltd Unit 4A, Heysham Point, Heysham Road, Liverpool L30 6UR			PLOT SIZE: Quarry Farm Plot A and Plot B	
			DRAWN: GF	DATE: 30/03/2023	CHECKED:	APPROVED:	DATE:
Easting: 342694 Northing: 396451							
Ref Plans: Land Registry Plan MS591671		Drawing Title: Site Layout and Block Plan	REV: B	DRAWING No: UCD-E-LOC-BLO-001			SCALE: 1:500 at A2