


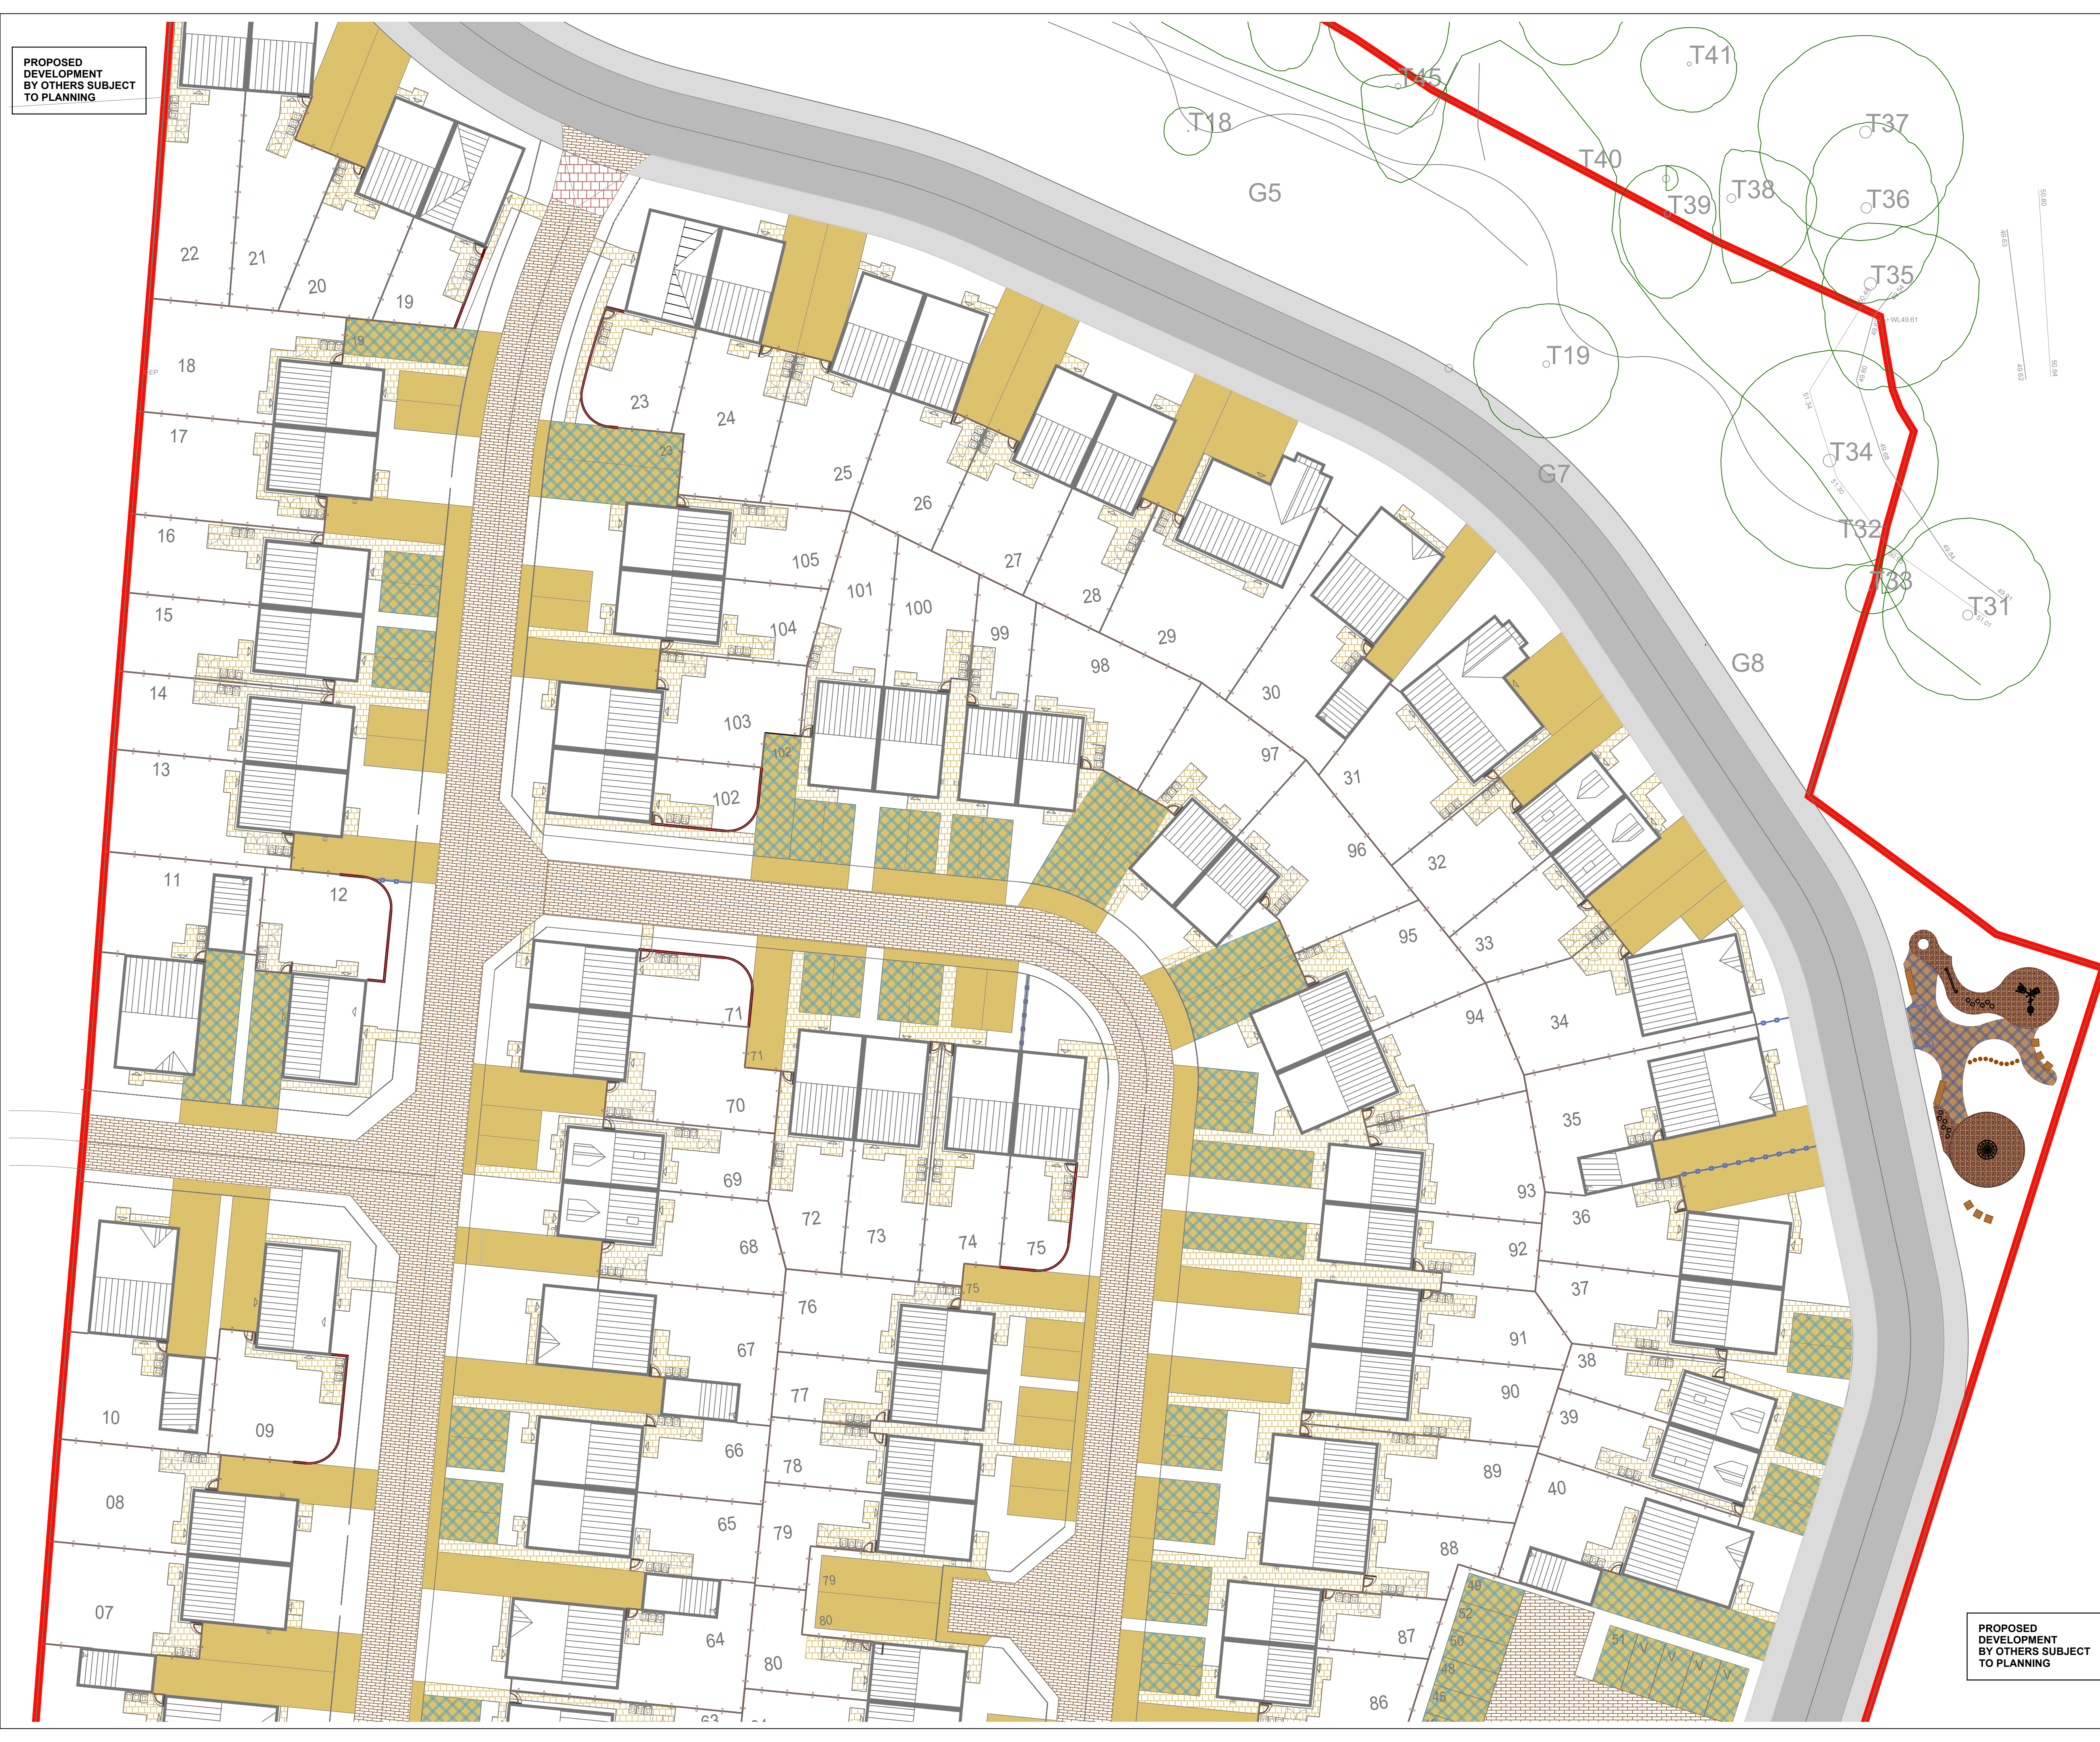

PROPOSED
DEVELOPMENT
BY OTHERS SUBJECT
TO PLANNING

PROPOSED
DEVELOPMENT
BY OTHERS SUBJECT
TO PLANNING

Do not scale this drawing (printed or electronic version).
Contractors must check all dimensions from site.

This drawing is copyright and is for use on this site only. This drawing should be read in conjunction with all relevant consultants drawings and specialist subcontractors / supply chain drawings and specifications.

All works to be carried out in accordance with the latest British Standards / Codes of Practice unless specifically directed otherwise in the specification.

Responsibility for the reproduction of this drawing in paper form, or issued in electronic format, lies with the recipient to check that all information has been replicated in full and is correct when compared to the original paper or electronic image.

Graphical representations of equipment on this drawing have been co-ordinated, but are approximations only. Please refer to the specifications and / or details for actual sizes and / or specific contractor construction information.

Notes:-

KEY

Hard Works

Pedestrian Asphalt Surface
Grey colour.

Permeable Pedestrian Asphalt Surface
Grey colour, permeable aggregate and binder course.

Vehicular Asphalt Surface
Hot rolled asphalt with exposed chippings.
Dark grey colour with silver grey aggregate chippings.

Vehicular Asphalt Surface for Driveways
Uliticour 'Natural Gravel' colour, 6mm aggregate.

Permeable Vehicular Asphalt Surface for Driveways
Uliticour Porous 'Natural Gravel' colour, 6mm aggregate.
With Utitdrive Porous Binder Course

Vehicular Tegula Block Paving
'Traditional' colour.

Precast Concrete Flag Paving
to private paths and patios
Buff colour.

Precast Concrete Sett Paving
to raised table
Broken colour.

Permeable Pedestrian Asphalt Surface
Uliticour Porous 'Buff Gravel' colour, 6mm aggregate.
With Utitdrive Porous Binder Course

Natural Play Equipment / Outdoor Gym Equipment
Refer to drawing UG_1599_LAN_GA_DRW_06

Play element
Rubber bonded mulch safety surfacing
To be installed as per BS EN 1176

Timber Closeboard Fence
With matching gates.

Brick Wall
1800mm high, Brick to match architecture.

Metal Railing
1.1m high.

Metal Bow Top Double Leaf Gate
Tubular Bow Top Gates by Jackson's Fencing.
1.2m high x 3.1m wide pair

Timber Bench
Woodscape Type 3 Backrest Seat
500 x 2000 x 500mm.

Timber Cube Seating
Woodscape Solid Cube Seat
600 x 600 x 500mm.

Stepping logs
Stepping timber logs, 300mm diameter
HAGS - MII

P15	15/08/23	UPDATED	RS	SA
P14	31/07/23	UPDATED	RS	SA
P13	21/07/23	UPDATED	RS	SA
P12	05/07/23	UPDATED	SH	SA
P11	03/07/23	UPDATED	SH	SA
P10	30/06/23	UPDATED	SH	SA
P09	29/06/23	UPDATED	SH	SA
P08	14/06/23	UPDATED	TH	SA
P07	08/06/23	UPDATED	TH	SA
P06	25/10/22	Information updated	KT	SA
P05	08/09/22	Information updated	KT	SA
REV.	DATE	DESCRIPTION	DRAWN	CHK'D

URBAN
GREEN

A: Ground Floor, The Tower,
Deva City Office Park, Trinity Way,
Manchester M3 7BF

T: +44 (0) 161 312 3131

weareurbangreen.co.uk

Client:

Vistry Partnerships

Project:

LICKERS LANE,
KNOWSLEY

Title:

HARD LANDSCAPE
PLAN 2/3

Issue:

PLANNING

Drawn:

TH

Checked:

SA

Approved:

MT

Project:

UG1599

Scale @ A1:

1:250

Date:

15/07/22

Dwg No:

UG_1599_LAN_HL_DRW_06

Revision:

P15