


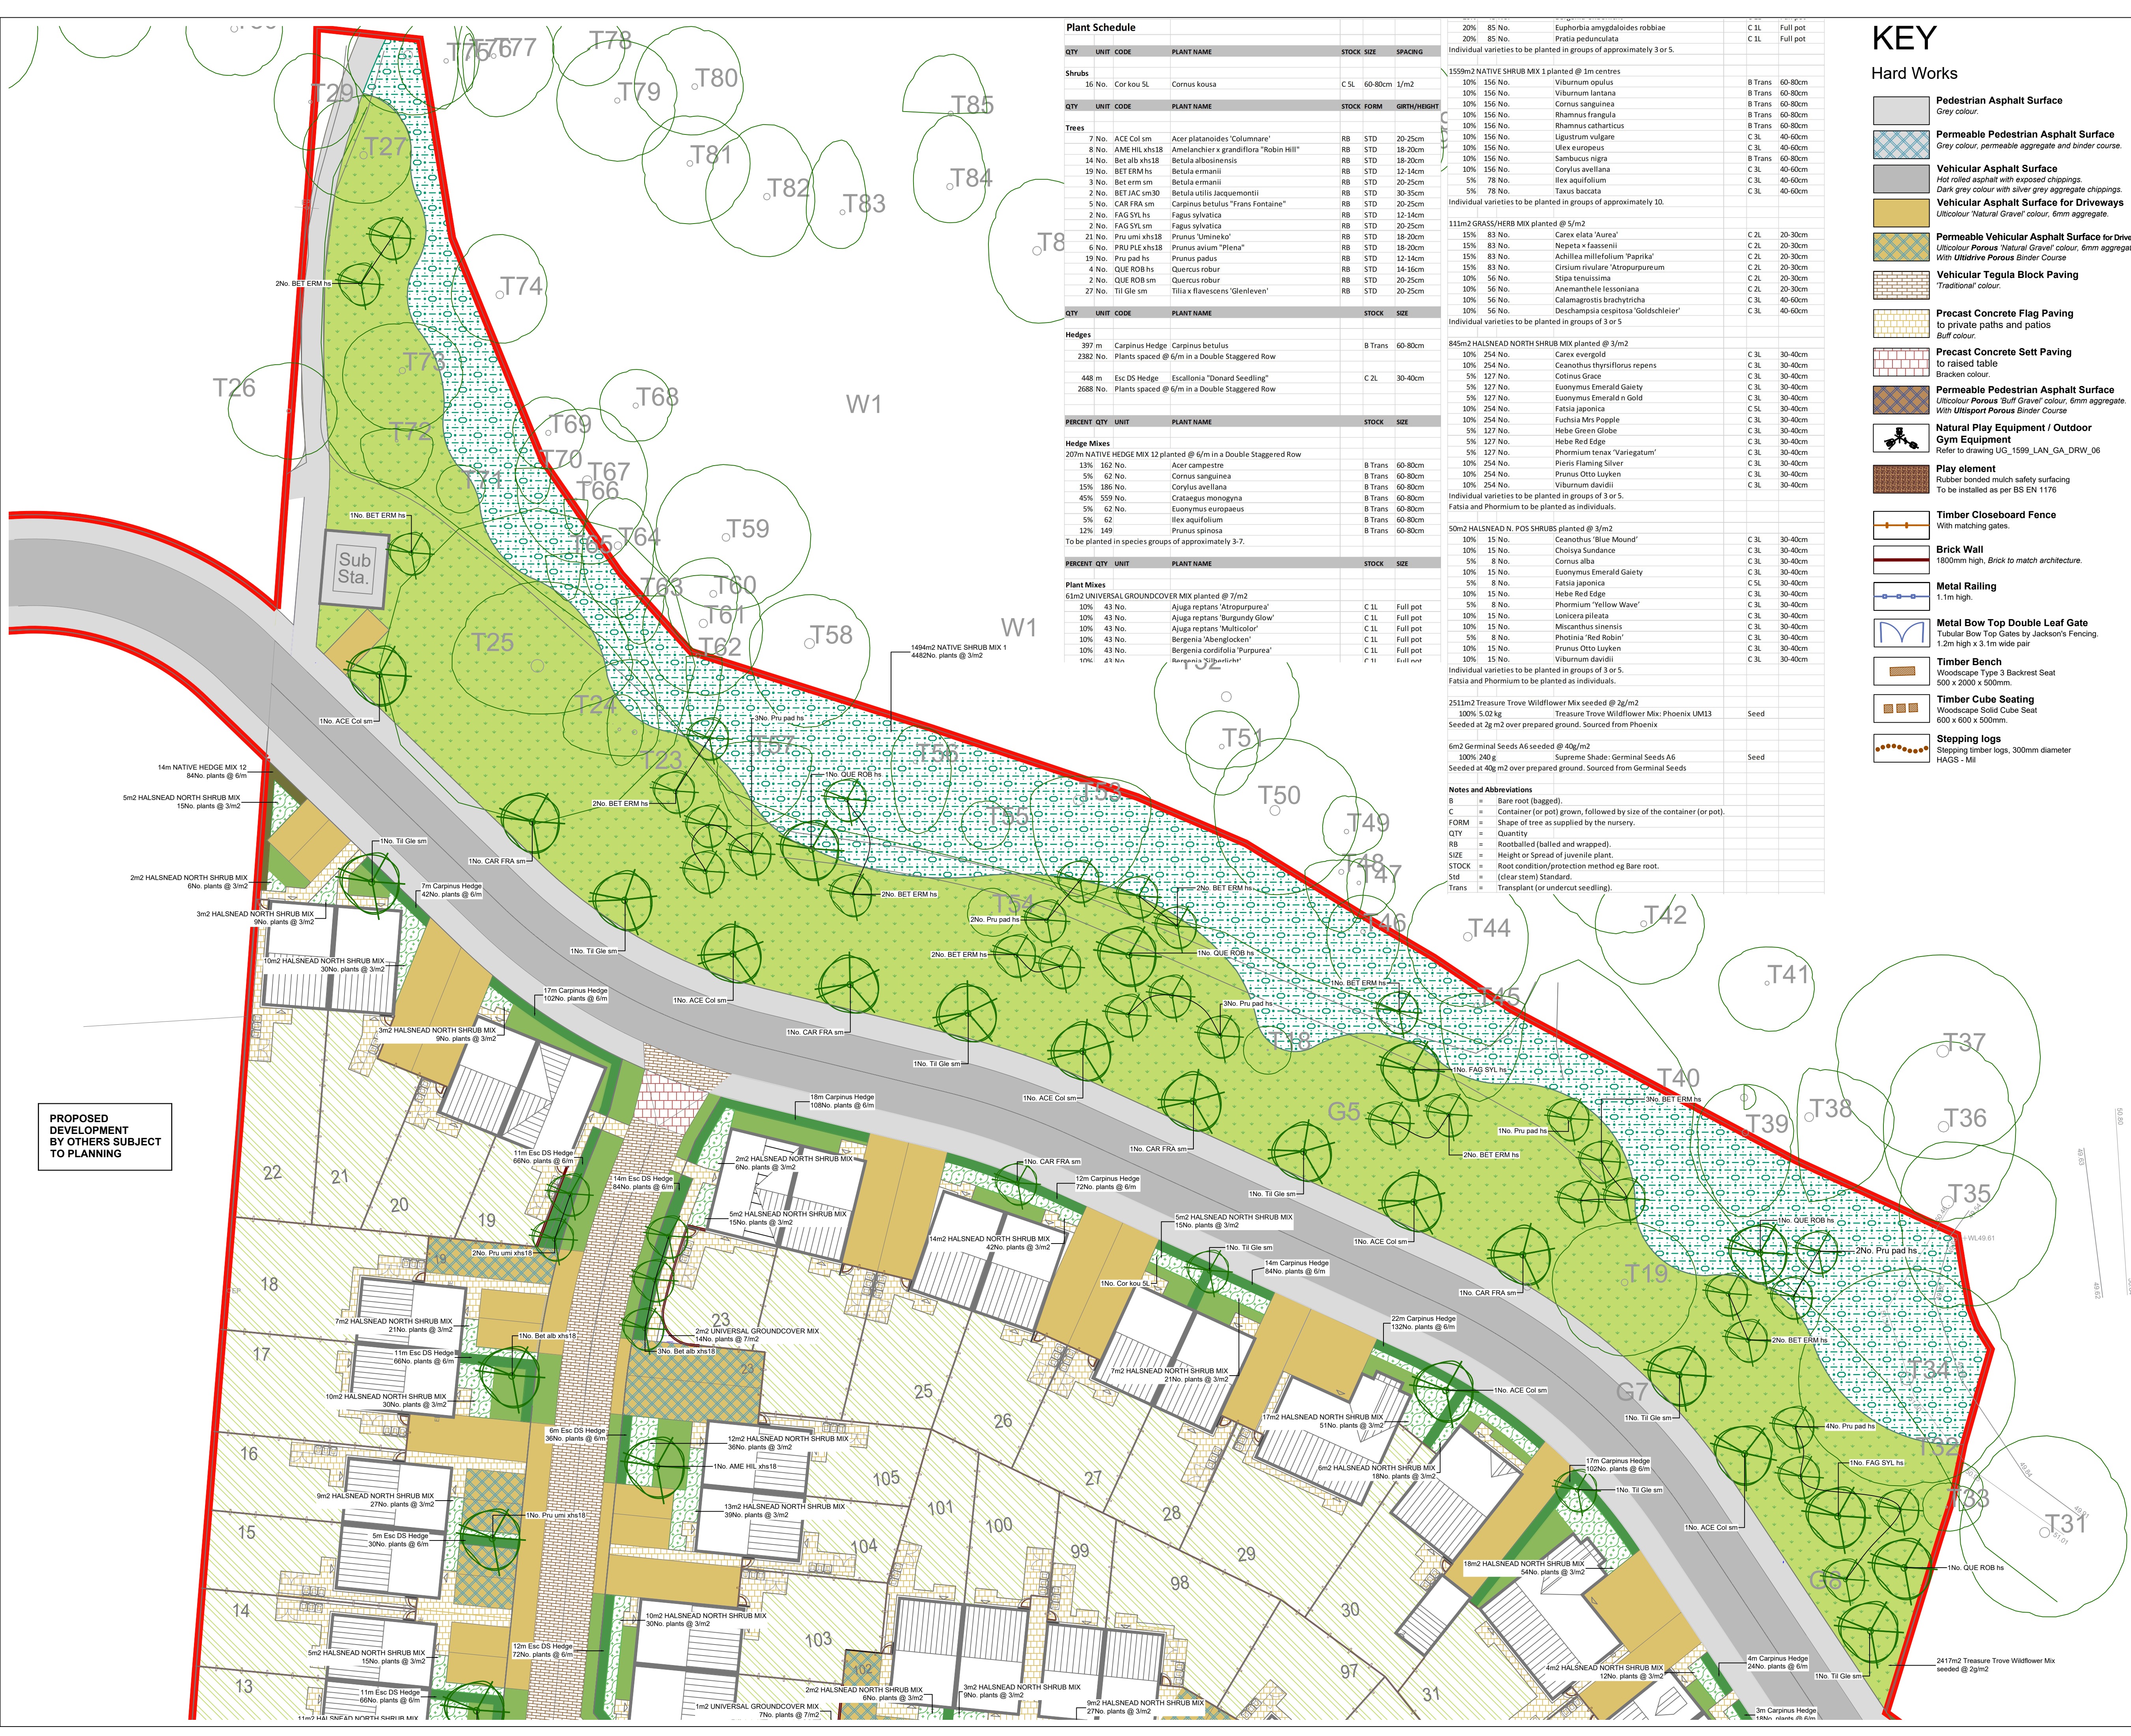

Plant Schedule					
QTY	UNIT	CODE	PLANT NAME	STOCK	SIZE
Shrubs					
16	No.	Cor kou SL	Cornus kousa	C SL	60-80cm
Trees					
7	No.	ACE Col sm	Acer platanoides 'Columnare'	RB	STD 20-25cm
8	No.	AME HL xh18	Amelanchier x grandiflora 'Robin Hill'	RB	STD 18-20cm
14	No.	Bet alb xh18	Betula albosinensis	RB	STD 18-20cm
19	No.	BET ERM hs	Betula ermanii	RB	STD 12-14cm
3	No.	Bet erm sm	Betula ermanii	RB	STD 20-25cm
2	No.	BET JAC sm30	Betula utilis Jacquemontii	RB	STD 30-35cm
5	No.	CAR FRA sm	Carpinus betulus 'Frans Fontaine'	RB	STD 20-25cm
2	No.	FAG SYL hs	Fagus sylvatica	RB	STD 12-14cm
2	No.	FAG SYL sm	Fagus sylvatica	RB	STD 20-25cm
21	No.	Pru uni xh18	Prunus 'Unimelko'	RB	STD 18-20cm
6	No.	PRU PLE xh18	Prunus avium 'Plena'	RB	STD 18-20cm
19	No.	Pru pad hs	Prunus padus	RB	STD 12-14cm
4	No.	QUE ROB hs	Quercus robur	RB	STD 14-16cm
2	No.	QUE ROB sm	Quercus robur	RB	STD 20-25cm
27	No.	Til Gle sm	Tilia x flavescens 'Glenleven'	RB	STD 20-25cm
Hedges					
397	m		Carpinus Hedge	Carpinus betulus	B Trans 60-80cm
2382	No.		Plants spaced @ 6/m in a Double Staggered Row		
448	m		Esc DS Hedge	Escallonia 'Donard Seedling'	C 2L 30-40cm
2688	No.		Plants spaced @ 6/m in a Double Staggered Row		
Hedge Mixes					
12%	162	No.	Acer campestre	B Trans	60-80cm
5%	62	No.	Cornus sanguinea	B Trans	60-80cm
15%	186	No.	Corylus avellana	B Trans	60-80cm
45%	559	No.	Crataegus monogyna	B Trans	60-80cm
5%	62	No.	Euonymus europaeus	B Trans	60-80cm
5%	62	No.	Ilex aquifolium	B Trans	60-80cm
12%	149	No.	Prunus spinosa	B Trans	60-80cm
To be planted in species groups of approximately 3-7.					
Plant Mixes					
61m2	UNIVERSAL GROUNDCOVER MIX	planted @ 7/m2			
10%	43	No.	Ajuga reptans 'Atropurpurea'	C 1L	Full pot
10%	43	No.	Ajuga reptans 'Burgundy Glow'	C 1L	Full pot
10%	43	No.	Ajuga reptans 'Multicolor'	C 1L	Full pot
10%	43	No.	Bergenia 'Abingdon'	C 1L	Full pot
10%	43	No.	Bergenia cordifolia 'Purpurea'	C 1L	Full pot
10%	43	No.	Bergenia 'Elaborata'	C 1L	Full pot

20%	85	No.	Euphorbia amygdaloides robiae	C 1L	Full pot
20%	85	No.	Pratia pedunculata	C 1L	Full pot
Individual varieties to be planted in groups of approximately 3 or 5.					
1559m2 NATIVE SHRUB MIX 1 planted @ 1m centres					
10%	156	No.	Viburnum opulus	B Trans	60-80cm
10%	156	No.	Viburnum lantana	B Trans	60-80cm
10%	156	No.	Cornus sanguinea	B Trans	60-80cm
10%	156	No.	Rhamnus frangula	B Trans	60-80cm
10%	156	No.	Rhamnus catharticus	B Trans	60-80cm
10%	156	No.	Ligustrum vulgare	C 3L	40-60cm
10%	156	No.	Ulex europaeus	C 3L	40-60cm
10%	156	No.	Sambucus nigra	B Trans	60-80cm
10%	156	No.	Corylus avellana	C 3L	40-60cm
5%	78	No.	Ilex aquifolium	C 3L	40-60cm
5%	78	No.	Taxus baccata	C 3L	40-60cm
Individual varieties to be planted in groups of approximately 10.					
111m2 GRASS/HERB MIX planted @ 5/m2					
15%	83	No.	Carex elata 'Aurea'	C 2L	20-30cm
15%	83	No.	Nepeta x faassenii	C 2L	20-30cm
15%	83	No.	Achillea millefolium 'Paprika'	C 2L	20-30cm
15%	83	No.	Cirsium rivulare 'Atropurpureum'	C 2L	20-30cm
10%	56	No.	Stipa tenuissima	C 2L	20-30cm
10%	56	No.	Anemone hepatica	C 2L	20-30cm
10%	56	No.	Calamagrostis brachytricha	C 3L	40-60cm
10%	56	No.	Deschampsia cespitosa 'Goldschleier'	C 3L	40-60cm
Individual varieties to be planted in groups of 3 or 5					
845m2 HALSNEAD NORTH SHRUB MIX planted @ 3/m2					
10%	254	No.	Carex evergold	C 3L	30-40cm
10%	254	No.	Ceanothus thyrsiflorus repens	C 3L	30-40cm
5%	127	No.	Cotinus Grace	C 3L	30-40cm
5%	127	No.	Euonymus Emerald Gaiety	C 3L	30-40cm
5%	127	No.	Euonymus Emerald n Gold	C 3L	30-40cm
10%	254	No.	Fatsia japonica	C 5L	30-40cm
10%	254	No.	Fuchsia Mrs Poppo	C 3L	30-40cm
5%	127	No.	Hebe Green Globe	C 3L	30-40cm
5%	127	No.	Hebe Red Edge	C 3L	30-40cm
5%	127	No.	Phormium tenax 'Variegatum'	C 3L	30-40cm
10%	254	No.	Pieris Flaming Silver	C 3L	30-40cm
10%	254	No.	Prunus Otto Luyken	C 3L	30-40cm
10%	254	No.	Viburnum davidii	C 3L	30-40cm
Individual varieties to be planted in groups of 3 or 5.					
Fatsia and Phormium to be planted as individuals.					
50m2 HALSNEAD N. POS SHRUBS planted @ 3/m2					
10%	15	No.	Ceanothus 'Blue Mound'	C 3L	30-40cm
10%	15	No.	Choisya Sundance	C 3L	30-40cm
5%	8	No.	Cornus alba	C 3L	30-40cm
10%	15	No.	Euonymus Emerald Gaiety	C 3L	30-40cm
5%	8	No.	Fatsia japonica	C 5L	30-40cm
10%	15	No.	Hebe Red Edge	C 3L	30-40cm
5%	8	No.	Phormium 'Yellow Wave'	C 3L	30-40cm
10%	15	No.	Lonicera pileata	C 3L	30-40cm
10%	15	No.	Mixcanthus sinensis	C 3L	30-40cm
5%	8	No.	Phytolacca 'Red Robin'	C 3L	30-40cm
10%	15	No.	Prunus Otto Luyken	C 3L	30-40cm
10%	15	No.	Viburnum davidii	C 3L	30-40cm
Individual varieties to be planted in groups of 3 or 5.					
Fatsia and Phormium to be planted as individuals.					
2511m2 Treasure Trove Wildflower Mix seeded @ 2g/m2					
100%	5.02	kg	Treasure Trove Wildflower Mix: Phoenix UM13	Seed	
Seeded at 2g/m2 over prepared ground. Sourced from Phoenix					
6m2 Germinial Seeds A6 seeded @ 40g/m2					
100%	240	g	Supreme Shade: Germinial Seeds A6	Seed	
Seeded at 40g/m2 over prepared ground. Sourced from Germinial Seeds					
Notes and Abbreviations					
B	Bare root (bagged).				
C	Container (or pot) grown, followed by size of the container (or pot).				
FORM	Shape of tree as supplied by the nursery.				
QTY	Quantity				
RB	Rootballed (balled and wrapped).				
SIZE	Height or spread of juvenile plants.				
STOCK	Root condition/protection method eg Bare root.				
Std	(clear stem) Standard.				
Trans	Transplant (or undercut seedling).				

KEY

Hard Works

- Pedestrian Asphalt Surface**
Grey colour.
- Permeable Pedestrian Asphalt Surface**
Grey colour, permeable aggregate and binder course.
- Vehicular Asphalt Surface**
Hot rolled asphalt with exposed chippings.
Dark grey colour with silver grey aggregate chippings.
- Vehicular Asphalt Surface for Driveways**
Ultacolor 'Natural Gravel' colour, 6mm aggregate.
- Permeable Vehicular Asphalt Surface for Driveways**
Ultacolor Porous 'Natural Gravel' colour, 6mm aggregate.
With Ultadrive Porous Binder Course
- Vehicular Tegula Block Paving**
'Traditional' colour.
- Precast Concrete Flag Paving**
to private paths and patios
Buff colour.
- Precast Concrete Sett Paving**
to raised table
Bracken colour.
- Permeable Pedestrian Asphalt Surface**
Ultacolor Porous 'Buff Gravel' colour, 6mm aggregate.
With Ultasport Porous Binder Course
- Natural Play Equipment / Outdoor Gym Equipment**
Refer to drawing UG_1599_LAN_GA_DRW_06
- Play element**
Rubber bonded mulch safety surfacing
To be installed as per BS EN 1176
- Timber Closeboard Fence**
With matching gates.
- Brick Wall**
1800mm high, Brick to match architecture.
- Metal Railing**
1.1m high
- Metal Bow Top Double Leaf Gate**
Tubular Bow Top Gates by Jackson's Fencing.
1.2m high x 3.1m wide pair
- Timber Bench**
Woodscape Type 3 Backrest Seat
500 x 2000 x 500mm.
- Timber Cube Seating**
Woodscape Solid Cube Seat
600 x 600 x 500mm.
- Stepping logs**
Stepping timber logs, 300mm diameter
HAGS - Mill

Do not scale this drawing (printed or electronic version).

Contractors must check all dimensions from site

This drawing is copyright and is for use on this site only. This drawing should be read in conjunction with all relevant consultants drawings and specialist subcontractors / supply chain drawings and specifications.

All works to be carried out in accordance with the latest British Standards / Codes of Practice unless specifically directed otherwise in the specification.

Responsibility for the reproduction of this drawing in paper form, or issued in electronic format, lies with the recipient to check that all information has been replicated in full and is correct when compared to the original paper or electronic image.

Graphical representations of equipment on this drawing have been co-ordinated, but are approximations only. Please refer to the specifications and / or details for actual sizes and / or specific contractor construction information.

Notes:-

Soft Works

- Existing Tree**
- Proposed Trees**
No.139
- Proposed Specimen shrub**
No.17
- Proposed Ornamental Hedge Planting**
Approx. 899m²
- Proposed Native Hedge Planting**
Approx. 99m²
- Proposed Shrub Planting**
Approx. 893m²
- Proposed Planting to Pocket Park**
Approx. 111m²
- Proposed Native Shrub Planting**
Approx. 1568m²
- Proposed Seeded Grass**
- Proposed Wildflower Meadow**
Approx. 2466m²
- Proposed Turf Grass**
- Proposed Groundcover Planting**
Approx. 61m²

PROPOSED DEVELOPMENT BY OTHERS SUBJECT TO PLANNING

URBAN GREEN

A: Ground Floor, The Tower,
Deva City Office Park, Trinity Way,
Manchester M3 7BF

T: +44 (0) 161 312 3131

weareurbangreen.co.uk

Client:		Vistry Partnerships			
Project:		LICKERS LANE, KNOWSELY			
Title:		NORTH AREA PLANNING			
Issue:		PLANNING			
Drawn:	TH	Checked:	SA	Approved:	ME
Project:	UG1599	Scale @ A1:	1:300	Date:	13/07/22
Dwg No:	UG_1599_LAN_POS_DRW_01			Revision:	P07