


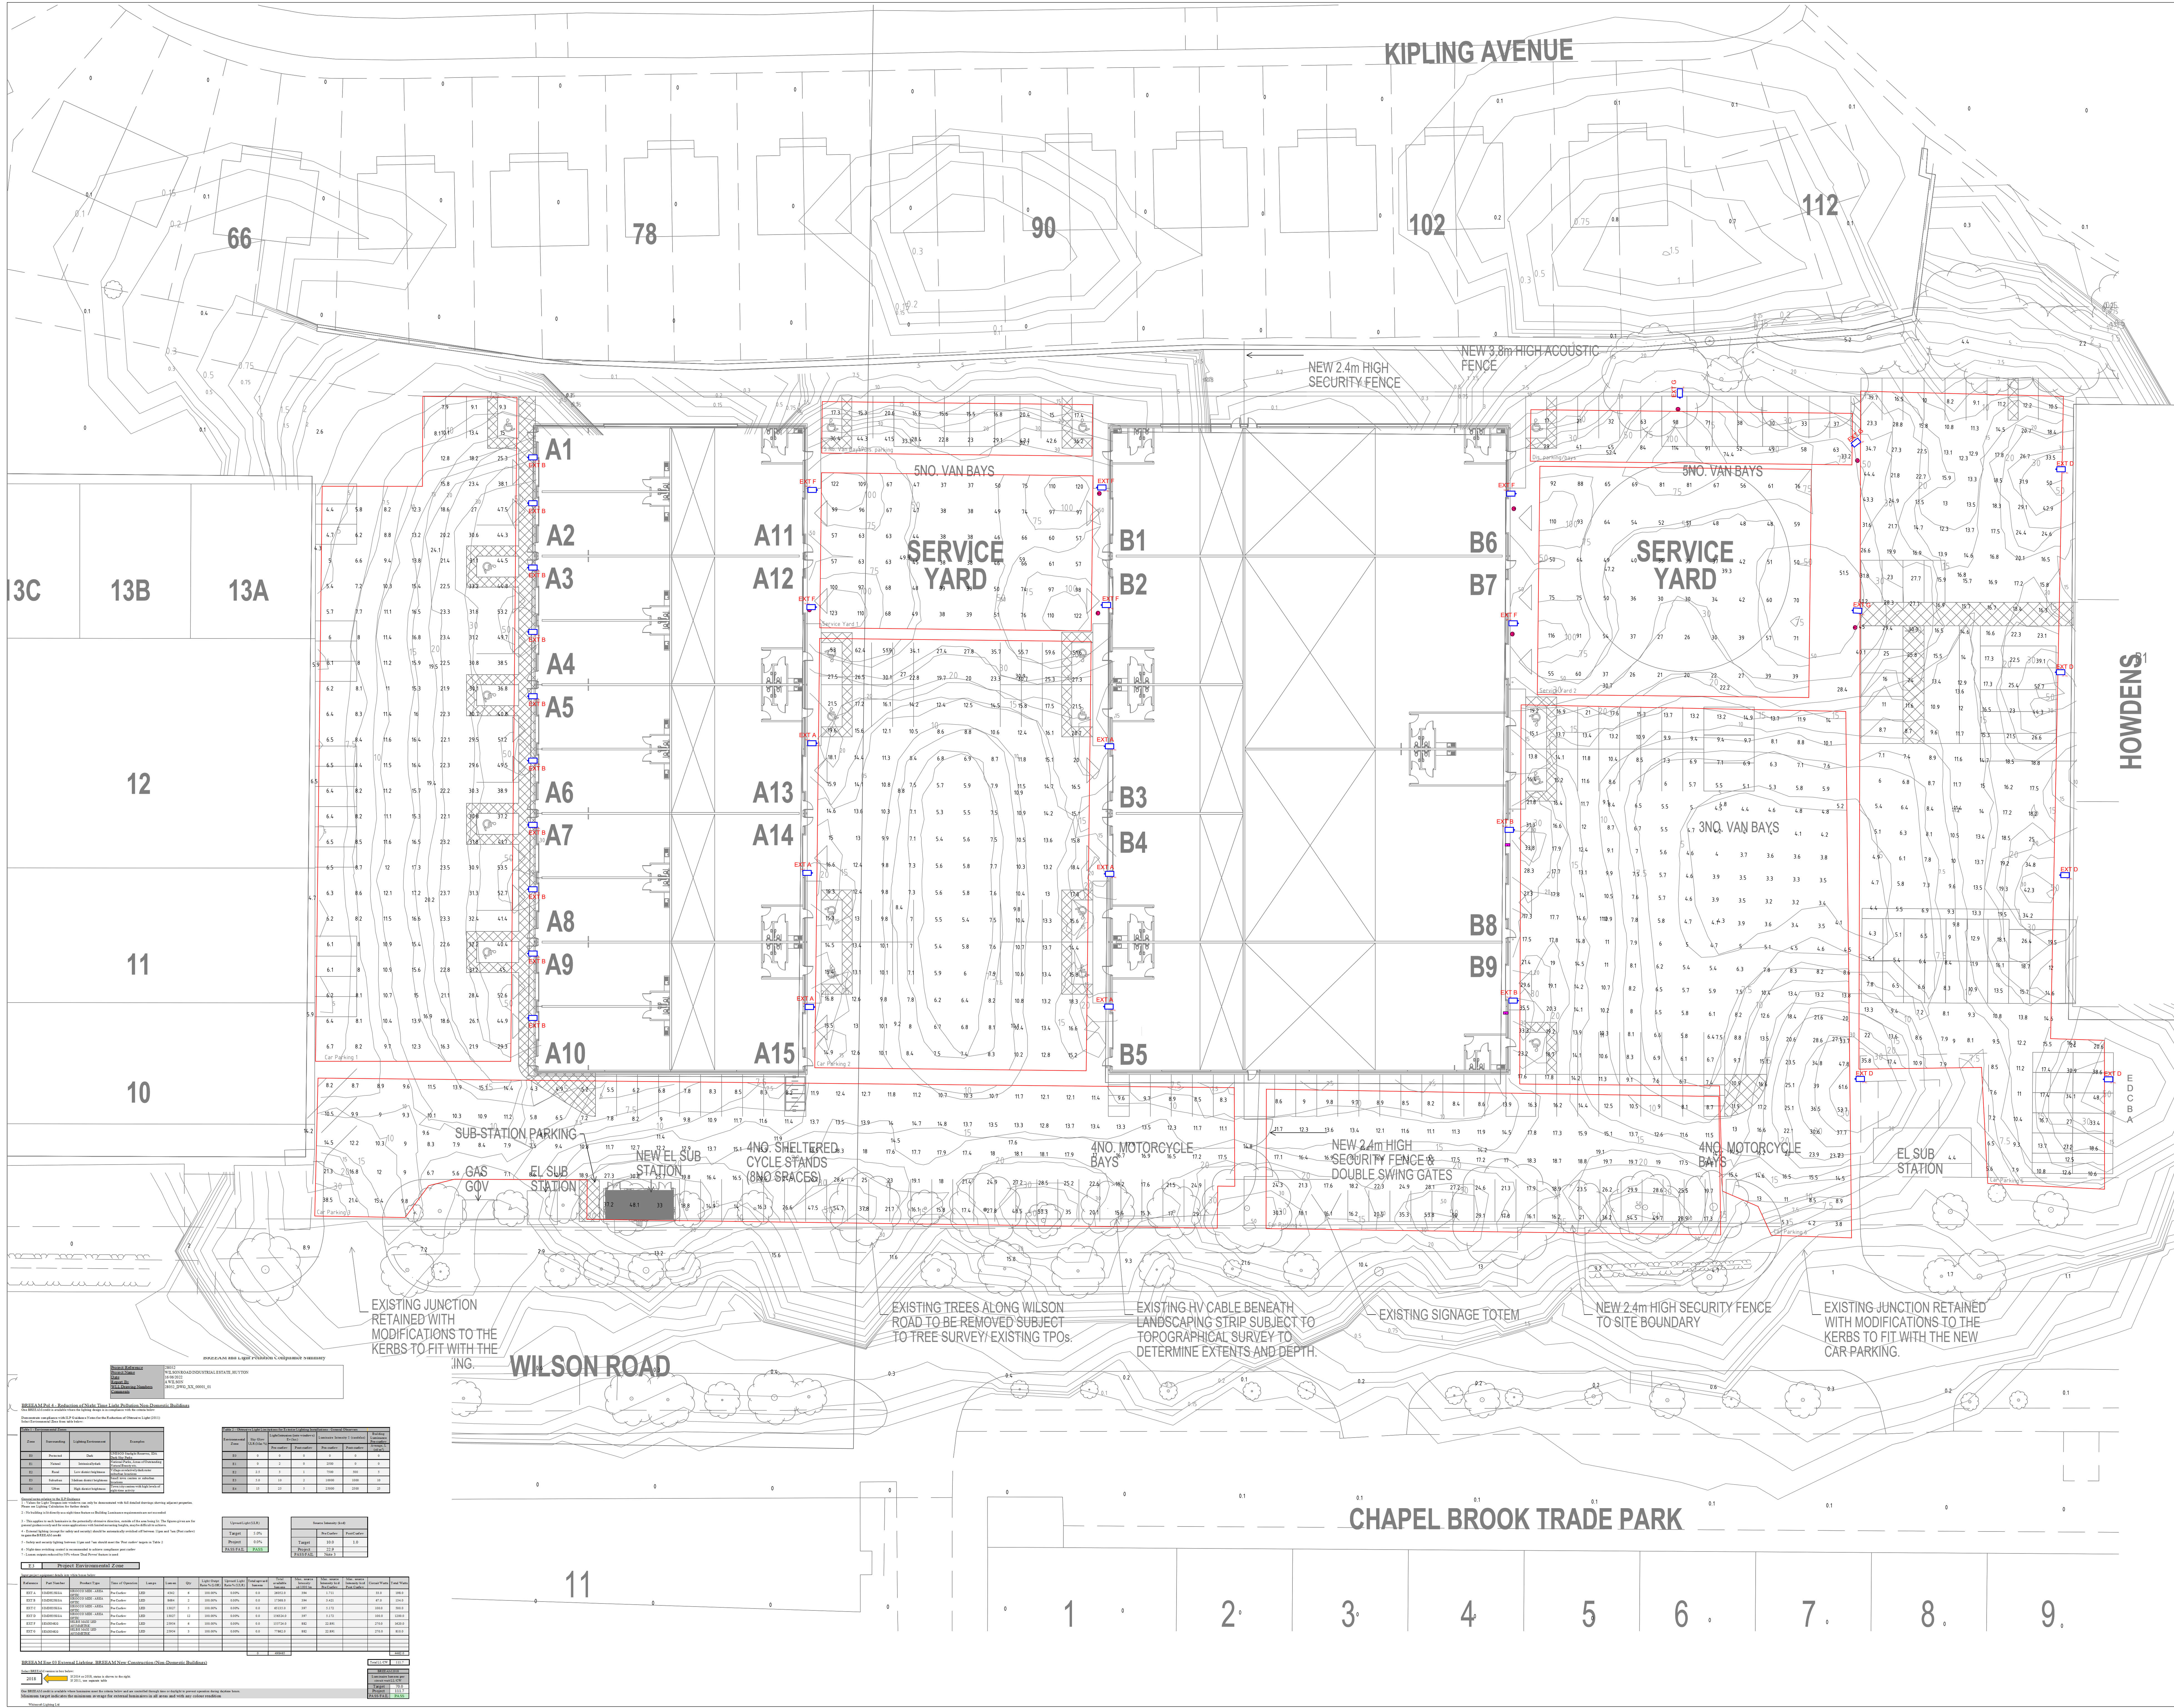

DO NOT SCALE

NOTES

1. DO NOT SCALE FROM THIS DRAWING.

2. ALL MEASUREMENTS ARE IN MILLIMETERS UNLESS STATED OTHERWISE.

3. THIS DRAWING IS TO BE READ IN CONJUNCTION WITH THE SPECIFICATION AND ALL RELEVANT ARCHITECTURAL, ELECTRICAL, MECHANICAL AND STRUCTURAL DRAWINGS.

4. THE LUX PLOT HAS TAKEN INTO ACCOUNT THE 3.8MT ACOUSTIC FENCE IN FRONT OF THE HOUSES

Luminaire Legend

Ref	Description	Lumen Output / Wattage
EXT A	SIRCOO MID AREA OPTIC BUILDING MOUNTED AT 6.5M 3000K	4342lm / 33W
EXT B	SIRCOO MID AREA OPTIC BUILDING MOUNTED AT 6.5M 3000K	8544lm / 67W
EXT C	SIRCOO MID AREA OPTIC BUILDING MOUNTED AT 6.5M 3000K	13027lm / 100W
EXT D	SIRCOO MID AREA OPTIC BUILDING MOUNTED AT 6.5M 3000K	13027lm / 100W
EXT E	SIRCOO MID AREA OPTIC COLUMN MOUNTED AT 6M 3000K	2419lm / 270W
EXT F	SIRCOO MID AREA OPTIC COLUMN MOUNTED AT 6M 3000K	2419lm / 270W

REV

DATE

BY

DESCRIPTION

ISSUED FOR STAGE 3

SAFETY, HEALTH AND ENVIRONMENTAL INFORMATION

READERS OF THIS DRAWING:

ALL EFFORTS HAVE BEEN TAKEN BY DSSR TO DESIGN TO SIGNIFICANT HAZARDS WITHIN THE DESIGN RISK ASSESSMENT PROCESS. IT IS OUR OPINION THAT THE HAZARDS IDENTIFIED BELOW CANNOT BE DESIGNED OUT BY US GIVEN THE CONSTRAINTS OF THE BRIEF AND ARE HIGHLIGHTED SO THAT OTHER MEANS CAN BE DEVELOPED TO MITIGATE THE RESIDUAL RISKS IDENTIFIED. MORE SET OUT AVAILABLE IN THE PROJECT SPECIFIC RISK REGISTER.

NO SIGNIFICANT HAZARDS ASSOCIATED WITH THIS DRAWING

IT IS ASSUMED THAT A COMPETENT NINE CONTRACTOR OR USER WILL BE AWARE OF THE STANDARD FORGEABLE RISKS ASSOCIATED WITH WORKING WITH THE TYPE OF SERVICES DETAIL ON THIS DRAWING

DSSR | CONSULTING ENGINEERS

Glasgow Harrogate London Manchester

Manchester Office

Trinity House

Chatter Road

Sheffield

Manchester

M20 0RS

Tel: +44 (0)161 872 4811
manchester@dssr.co.uk
www.dssr.co.uk

Architects

THE RATCLIFFE GROVES PARTNERSHIP

MANCHESTER

105 MANCHESTER ROAD

BUXTON LANCASHIRE B4 6TD

T: 0161 797 6000 E: manchester@rgp.co.uk

www.rgp.co.uk

LONDON

18 BEDFORD ROW

LONDON WC1R 4EB

T: 020 7600 6666 E: london@rgp.co.uk

CLIENT:

DERWENT ESTATES

PROJECT:

HUYTON INDUSTRIAL ESTATE

TITLE:

HUYTON INDUSTRIAL ESTATE
LUX LEVEL LAYOUT

Drawn

SW

DATE

JUNE 22

Scale

A0

Scale

1:250

CAD FILE

M5198-DSSR-XX-XX-DR-E-63002.dwg

DRAWING NO.

M5198-DSSR-XX-XX-DR-E-63002

REV

P2

IssueSheet