


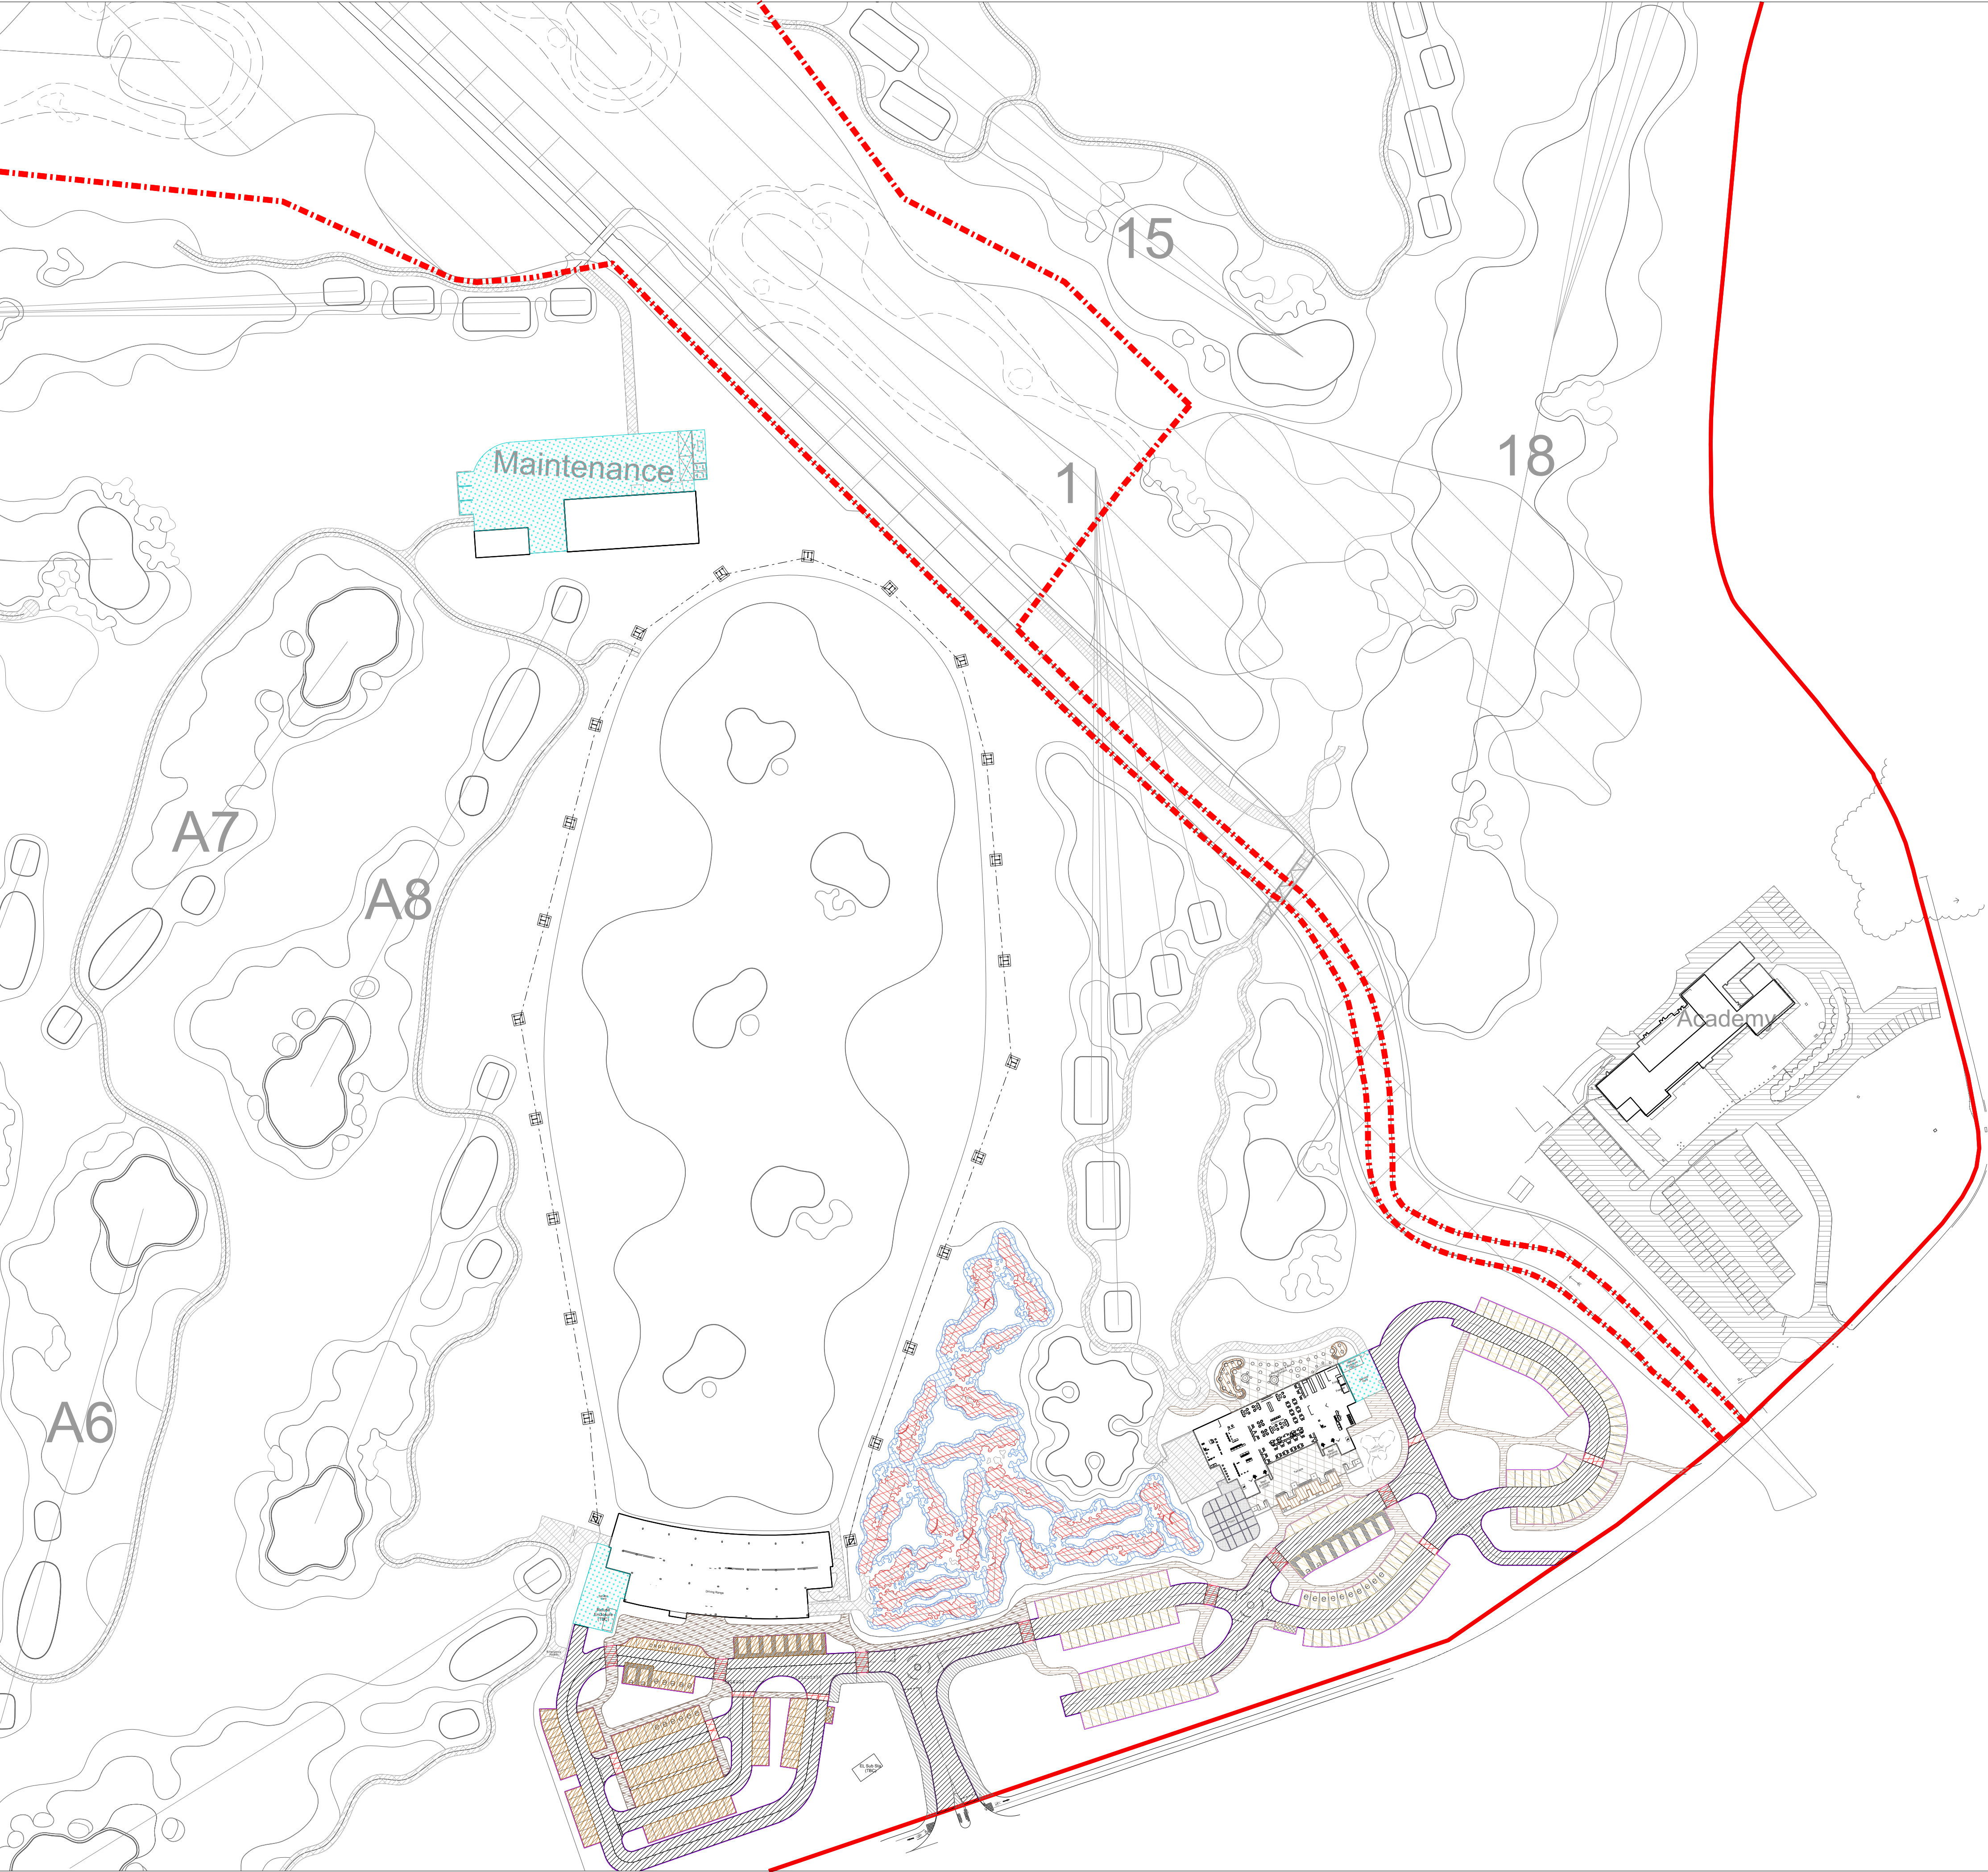

Hardscape Legend

- Existing Pavement
- Resin Bound Gravel: Norwegian Bronze
- Resin Bound Gravel: Norwegian Pearl
- Larissa Granite
- Priora Permeable Block Paving: Bracken
- Priora Permeable Block Paving: Brindle
- Priora Permeable Block Paving: Buff
- Priora Flag Paving: Natural
- Priora Flag Paving: Charcoal
- Tactile Paving
- Tamac Road
- Tarmac Path
- Cart Path: Brush Concrete
- Concrete Yard
- Wood Composite
- Artificial Grass Type 1 (Greens)
- Artificial Grass Type 2 (Fairways)
- Kerb


GENERAL NOTES

- 01.
- 02.
- 03.
- 04.
- 05.

REVISIONS

REV	DATE	DESCRIPTION	REV BY	CHK BY

KEY PLAN

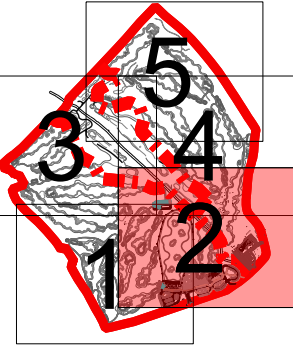

CONSULTANT



LEAD CONSULTANT

CLIENT

ISSUED FOR

Planning Application
100% submittal

PROJECT

Kirkby Valley Golf Club

DRAWING TITLE

152 Hardscape Plan 2 of 5

Drawn	JH	Checked	ATC	Approved	PA
Date	13.02.23	Sheet Size	A1	Scale	1:1000
Drawing No.				Rev.	
G935 152 HARDSCAPE PLAN 2 OF 5					

This drawing, the designs and details shown are the copyright of International Design Group and shall not be copied or reproduced in any form without their written consent.

© INTERNATIONAL DESIGN GROUP

