


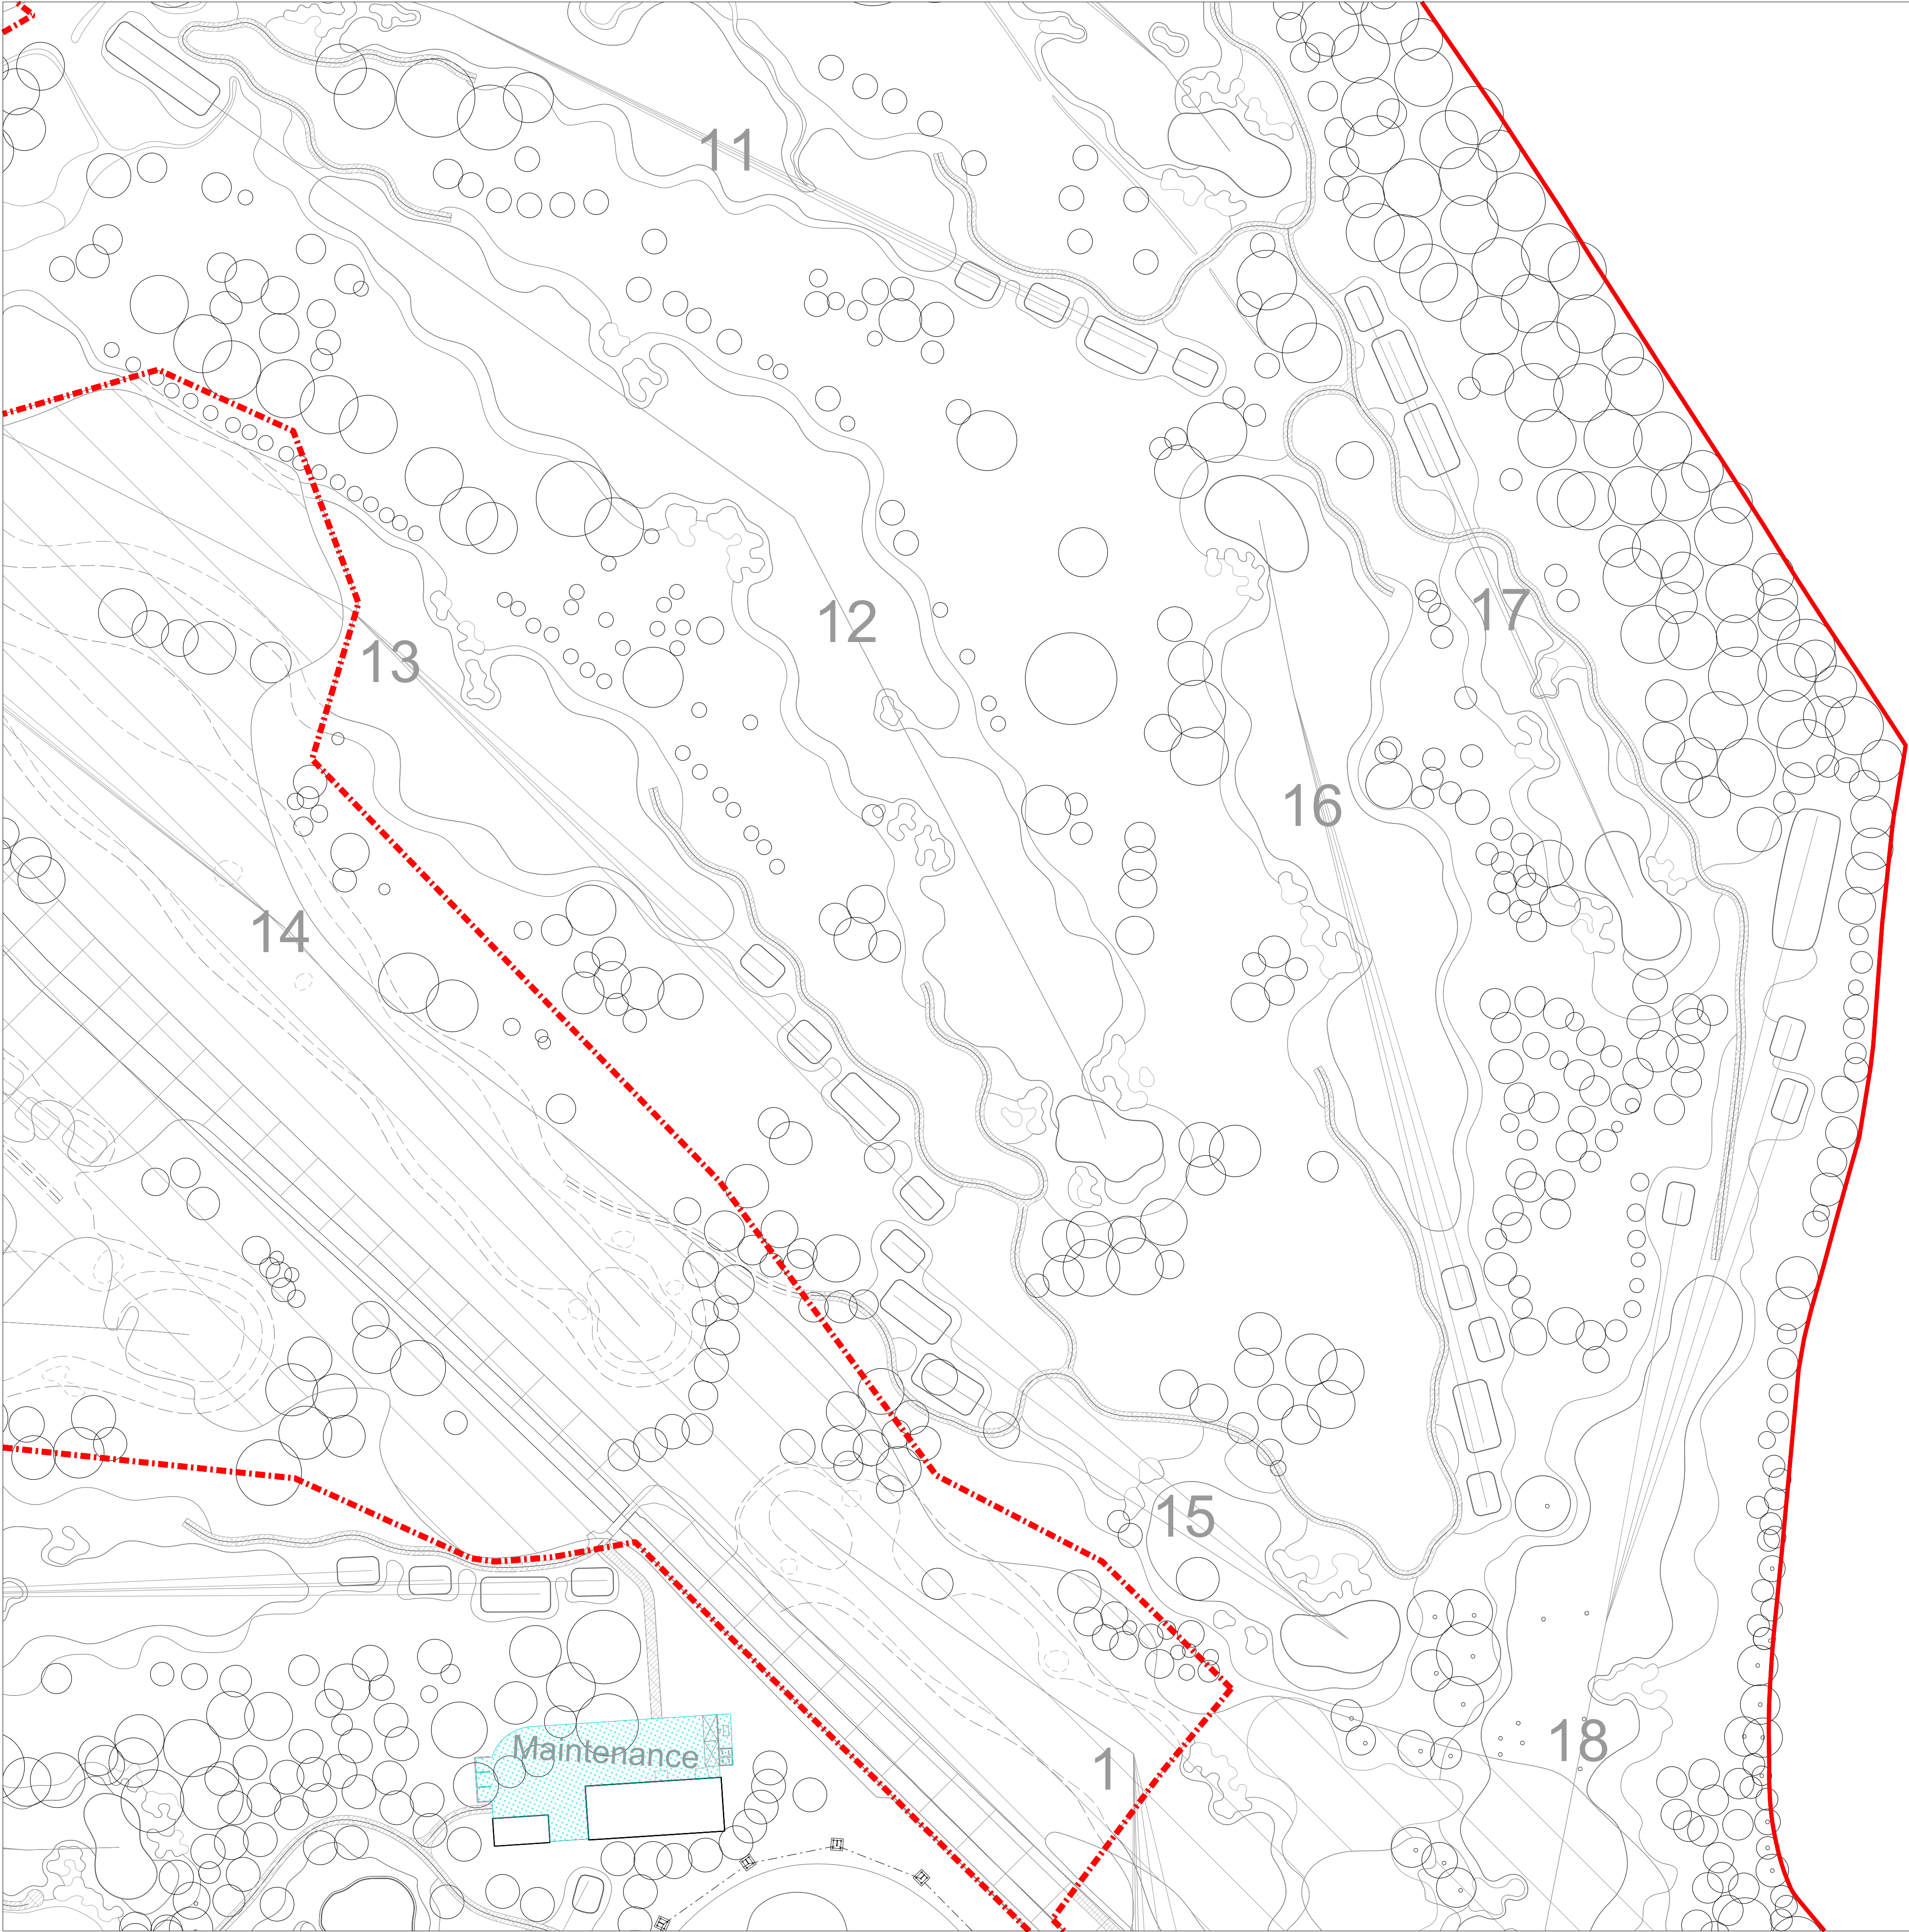

Hardscape Legend

- Existing Pavement
- Resin Bound Gravel: Norwegian Bronze
- Resin Bound Gravel: Norwegian Pearl
- Larissa Granite
- Priora Permeable Block Paving: Bracken
- Priora Permeable Block Paving: Brindle
- Priora Permeable Block Paving: Buff
- Priora Flag Paving: Natural
- Priora Flag Paving: Charcoal
- Tactile Paving
- Tarmac Road
- Tarmac Path
- Cart Path: Brush Concrete
- Concrete Yard
- Wood Composite
- Artificial Grass Type 1 (Greens)
- Artificial Grass Type 2 (Fairways)
- Kerb


GENERAL NOTES

- 01.
- 02.
- 03.
- 04.
- 05.

REVISIONS

REV	DATE	DESCRIPTION	REV BY	CHK BY

KEY PLAN

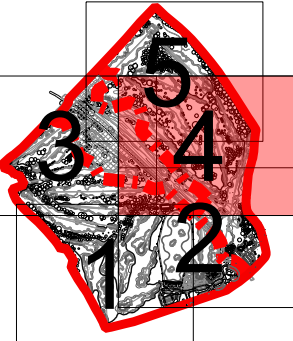

CONSULTANT



LEAD CONSULTANT

CLIENT

ISSUED FOR

Planning Application
100% submittal

PROJECT

Kirkby Valley Golf Club

DRAWING TITLE

154 Hardscape Plan 4 of 5

Drawn	JH	Checked	ATC	Approved	PA
Date	13.02.23	Sheet Size	A1	Scale	1:1000
Drawing No.					Rev.
G935 154 HARDSCAPE PLAN 4 OF 5					
CAD File No. G935 154			Consultant Project No.		

This drawing, the designs and details shown are the copyright of International Design Group and shall not be copied or reproduced in any form without their written consent.

