


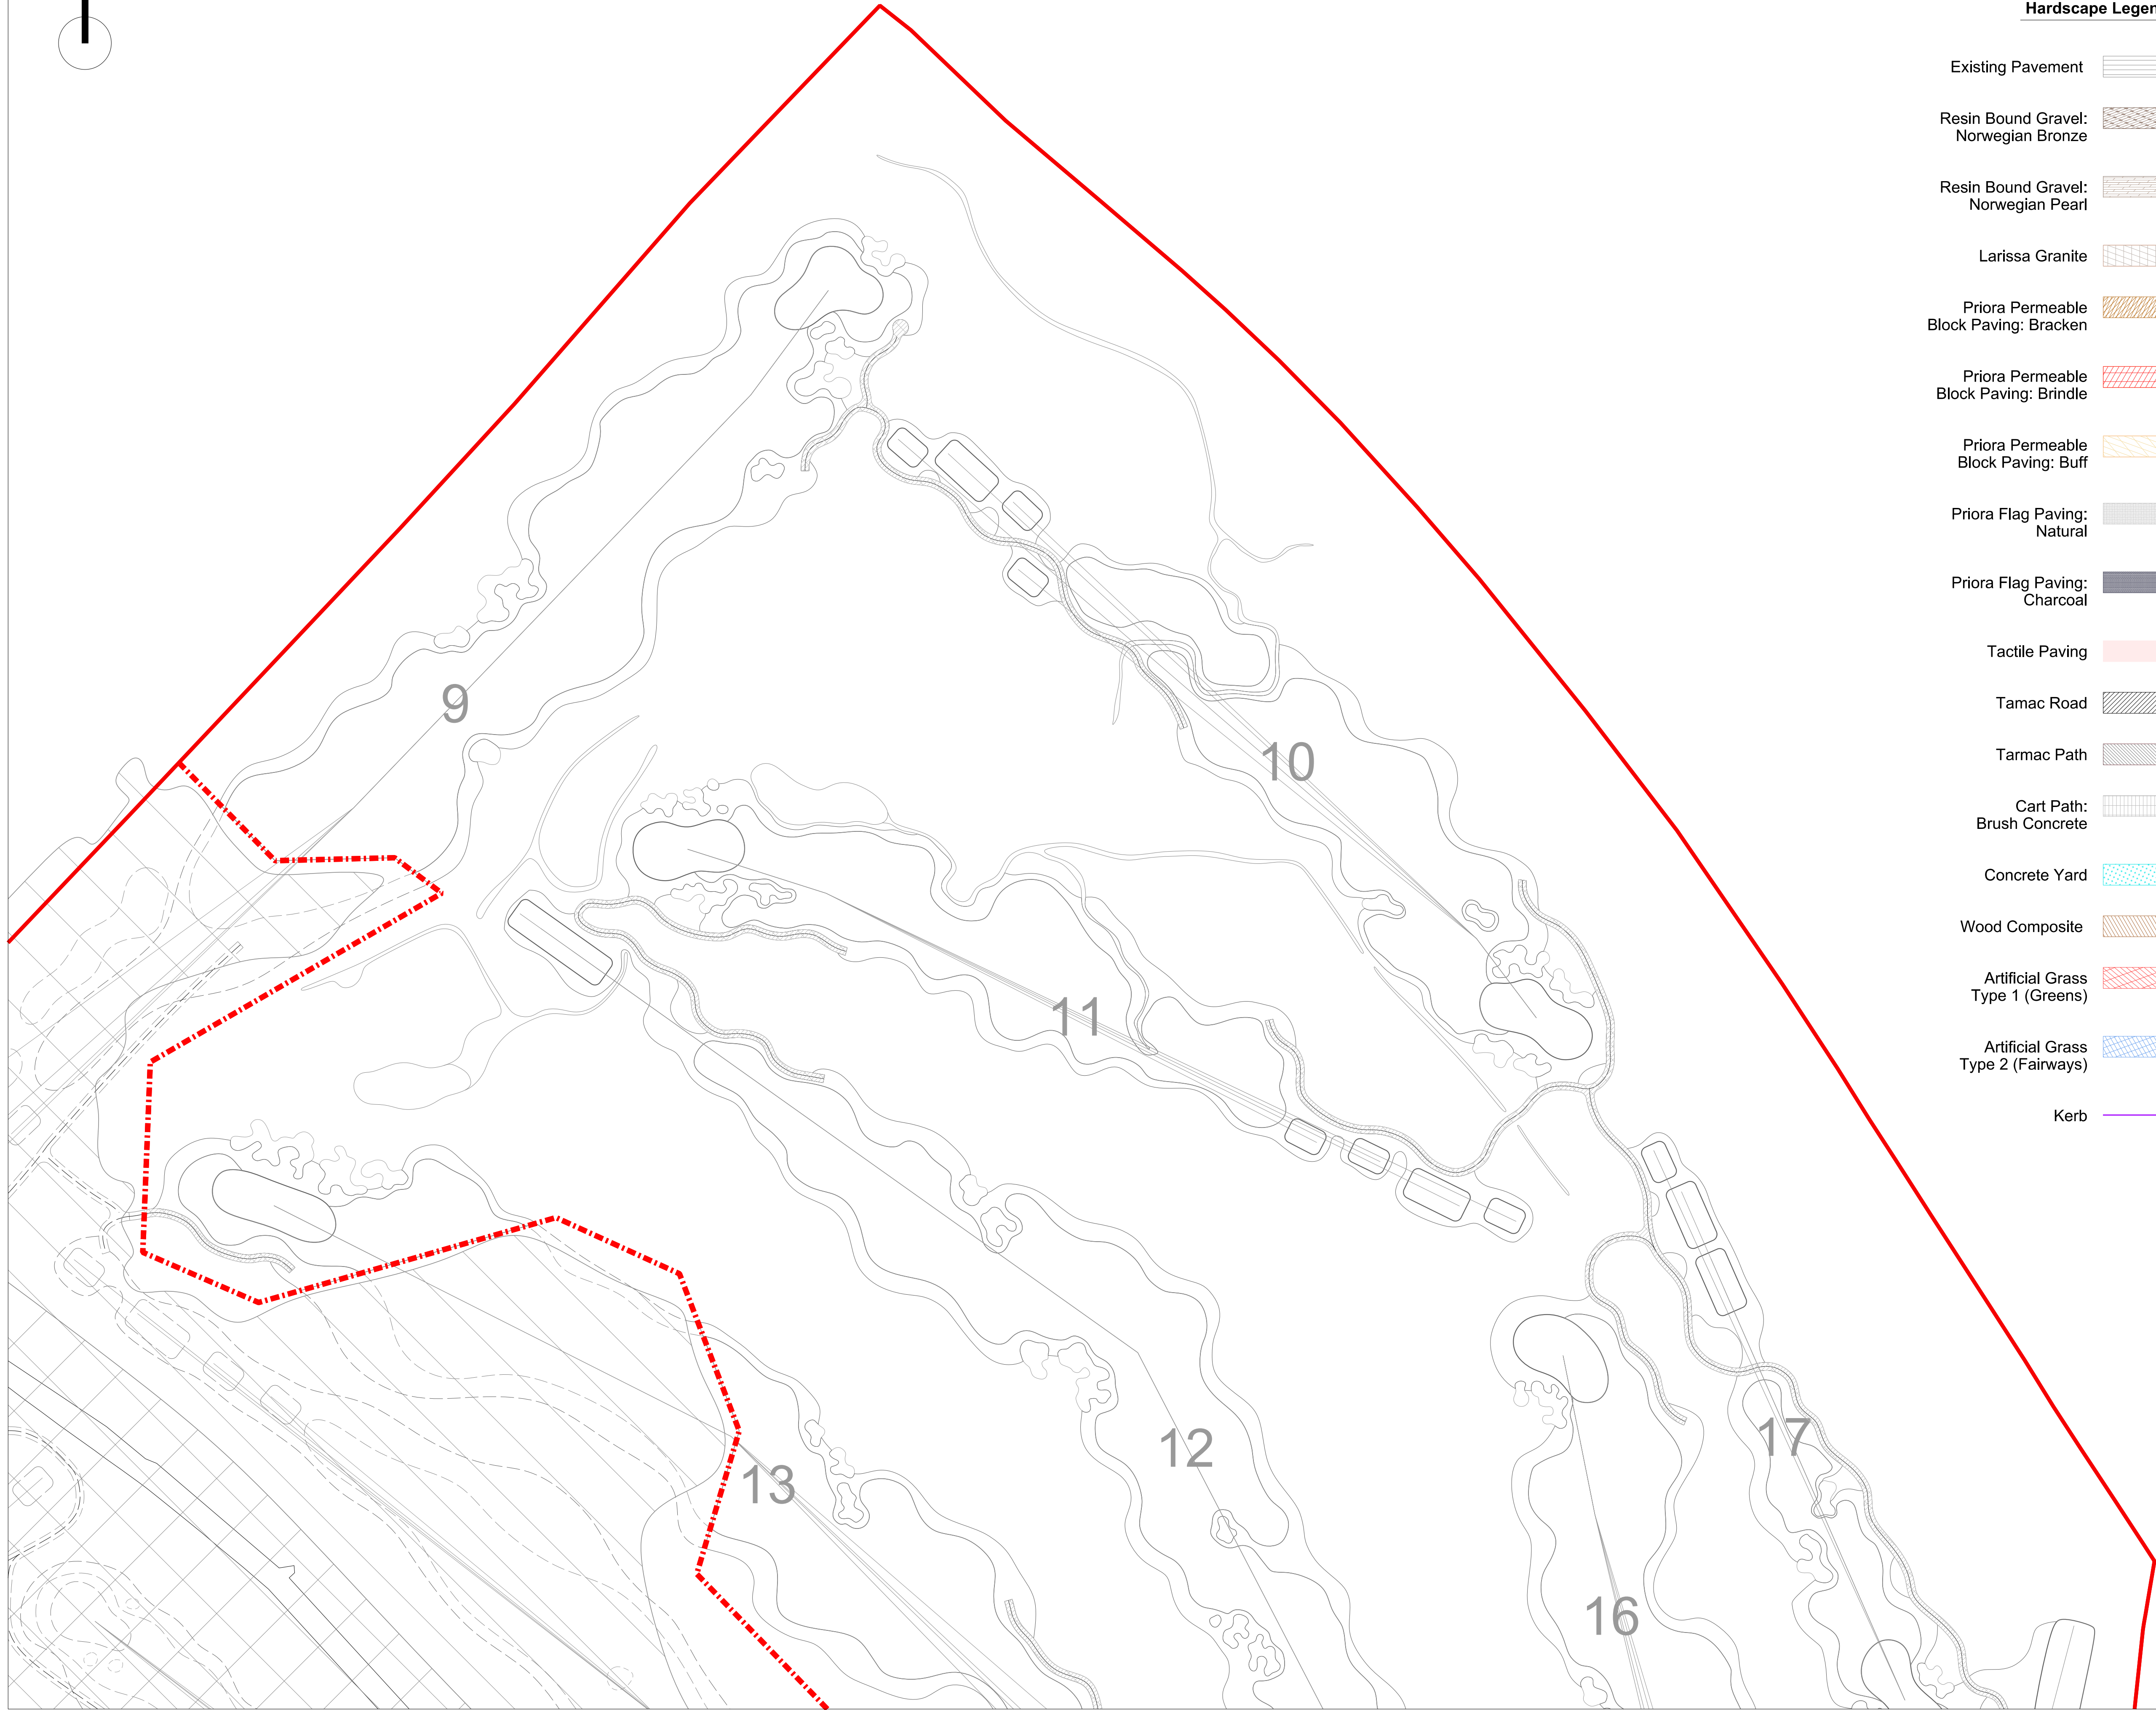

Existing Pavement	
Resin Bound Gravel: Norwegian Bronze	
Resin Bound Gravel: Norwegian Pearl	
Larissa Granite	
Priora Permeable Block Paving: Bracken	
Priora Permeable Block Paving: Brindle	
Priora Permeable Block Paving: Buff	
Priora Flag Paving: Natural	
Priora Flag Paving: Charcoal	
Tactile Paving	
Tamac Road	
Tarmac Path	
Cart Path: Brush Concrete	
Concrete Yard	
Wood Composite	
Artificial Grass Type 1 (Greens)	
Artificial Grass Type 2 (Fairways)	
Kerb	

- 01.
- 02.
- 03.
- 04.
- 05.

[illegible]

International
Design Group

Planning Application
100% submittal

Kirkby Valley Golf Club

155 Hardscape Plan 5 of 5

This drawing, the designs and details shown are the copyright of International Design Group and shall not be copied or reproduced in any form without their written consent.