


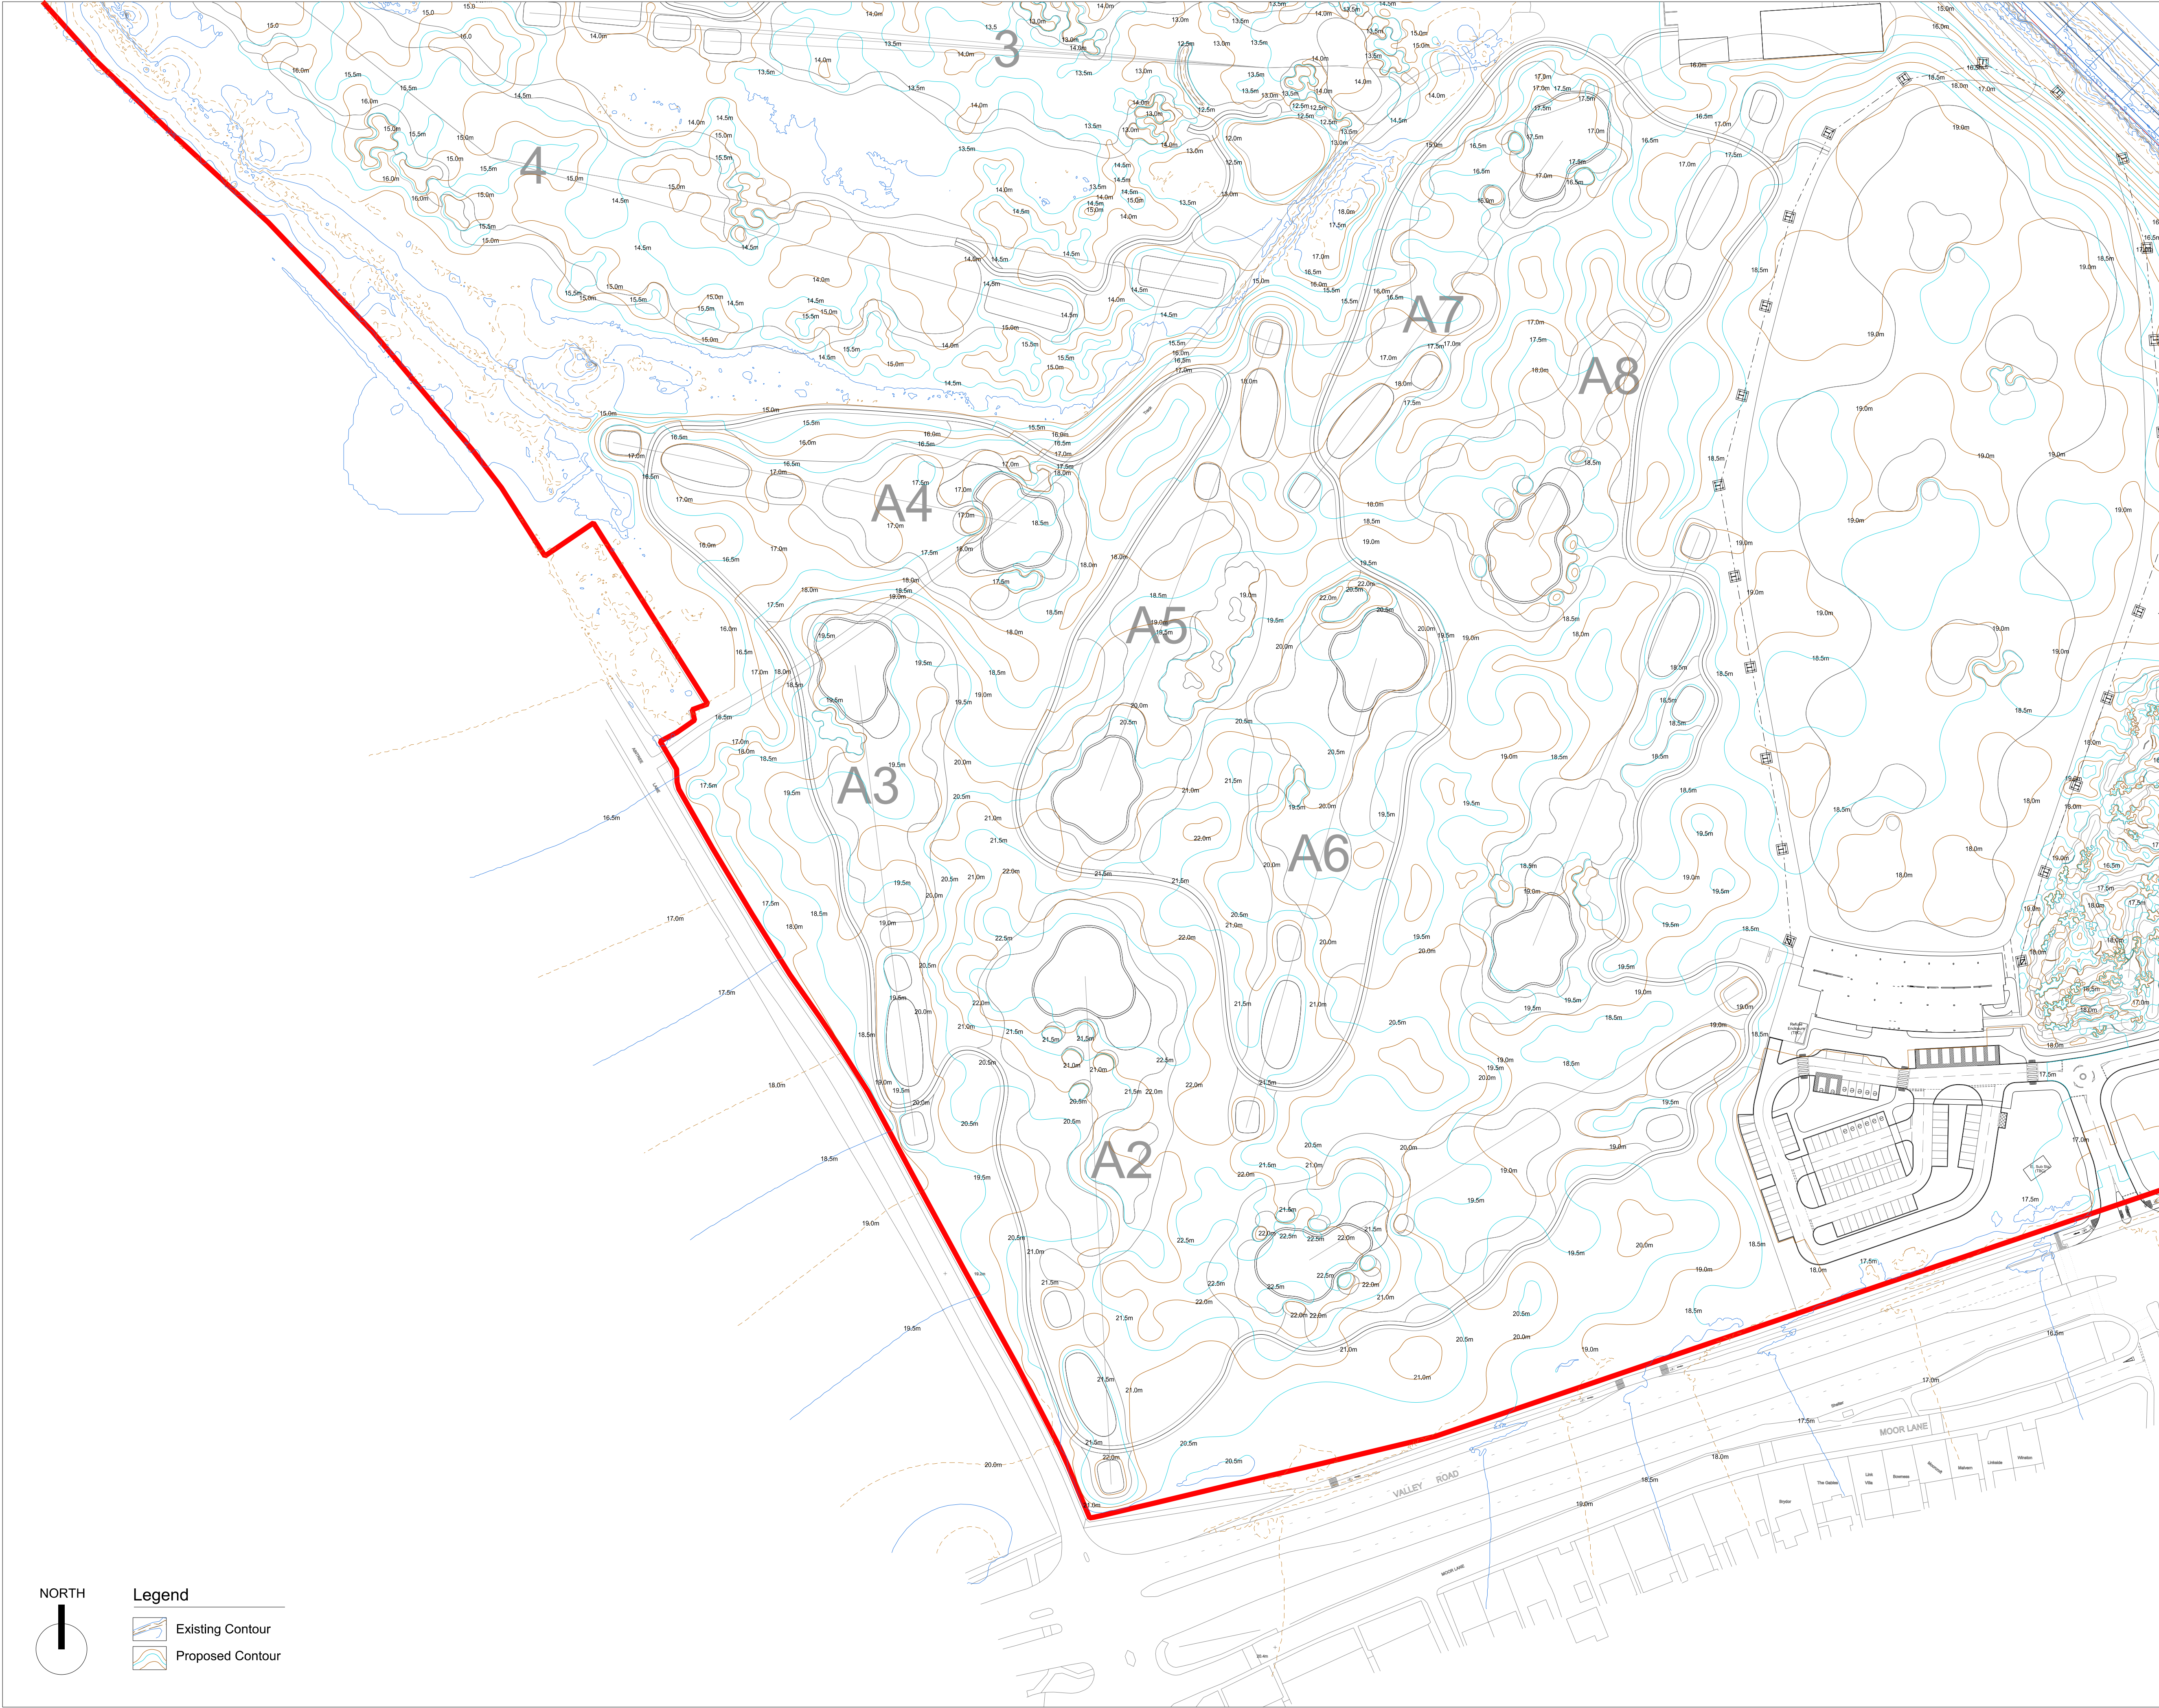

GENERAL NOTES

01.
02.
03.
04.
05.

REVISIONS

REV	DATE	DESCRIPTION	REV BY	CHK BY

KEY PLAN



CONSULTANT



LEAD CONSULTANT

CLIENT

ISSUED FOR

Planning Application
100% submittal

PROJECT

Kirkby Valley Golf Club

DRAWING TITLE

161 Grading 1 of 5

Drawn	PA	Checked	ATC	Approved	ATC
Date	13.02.23	Sheet Size	A1	Scale	1:1000
Drawing No. G935 161 GRADING 1 OF 5					Rev.

This drawing, the designs and details shown are the copyright of International Design Group and shall not be copied or reproduced in any form without their written consent.

© INTERNATIONAL DESIGN GROUP