


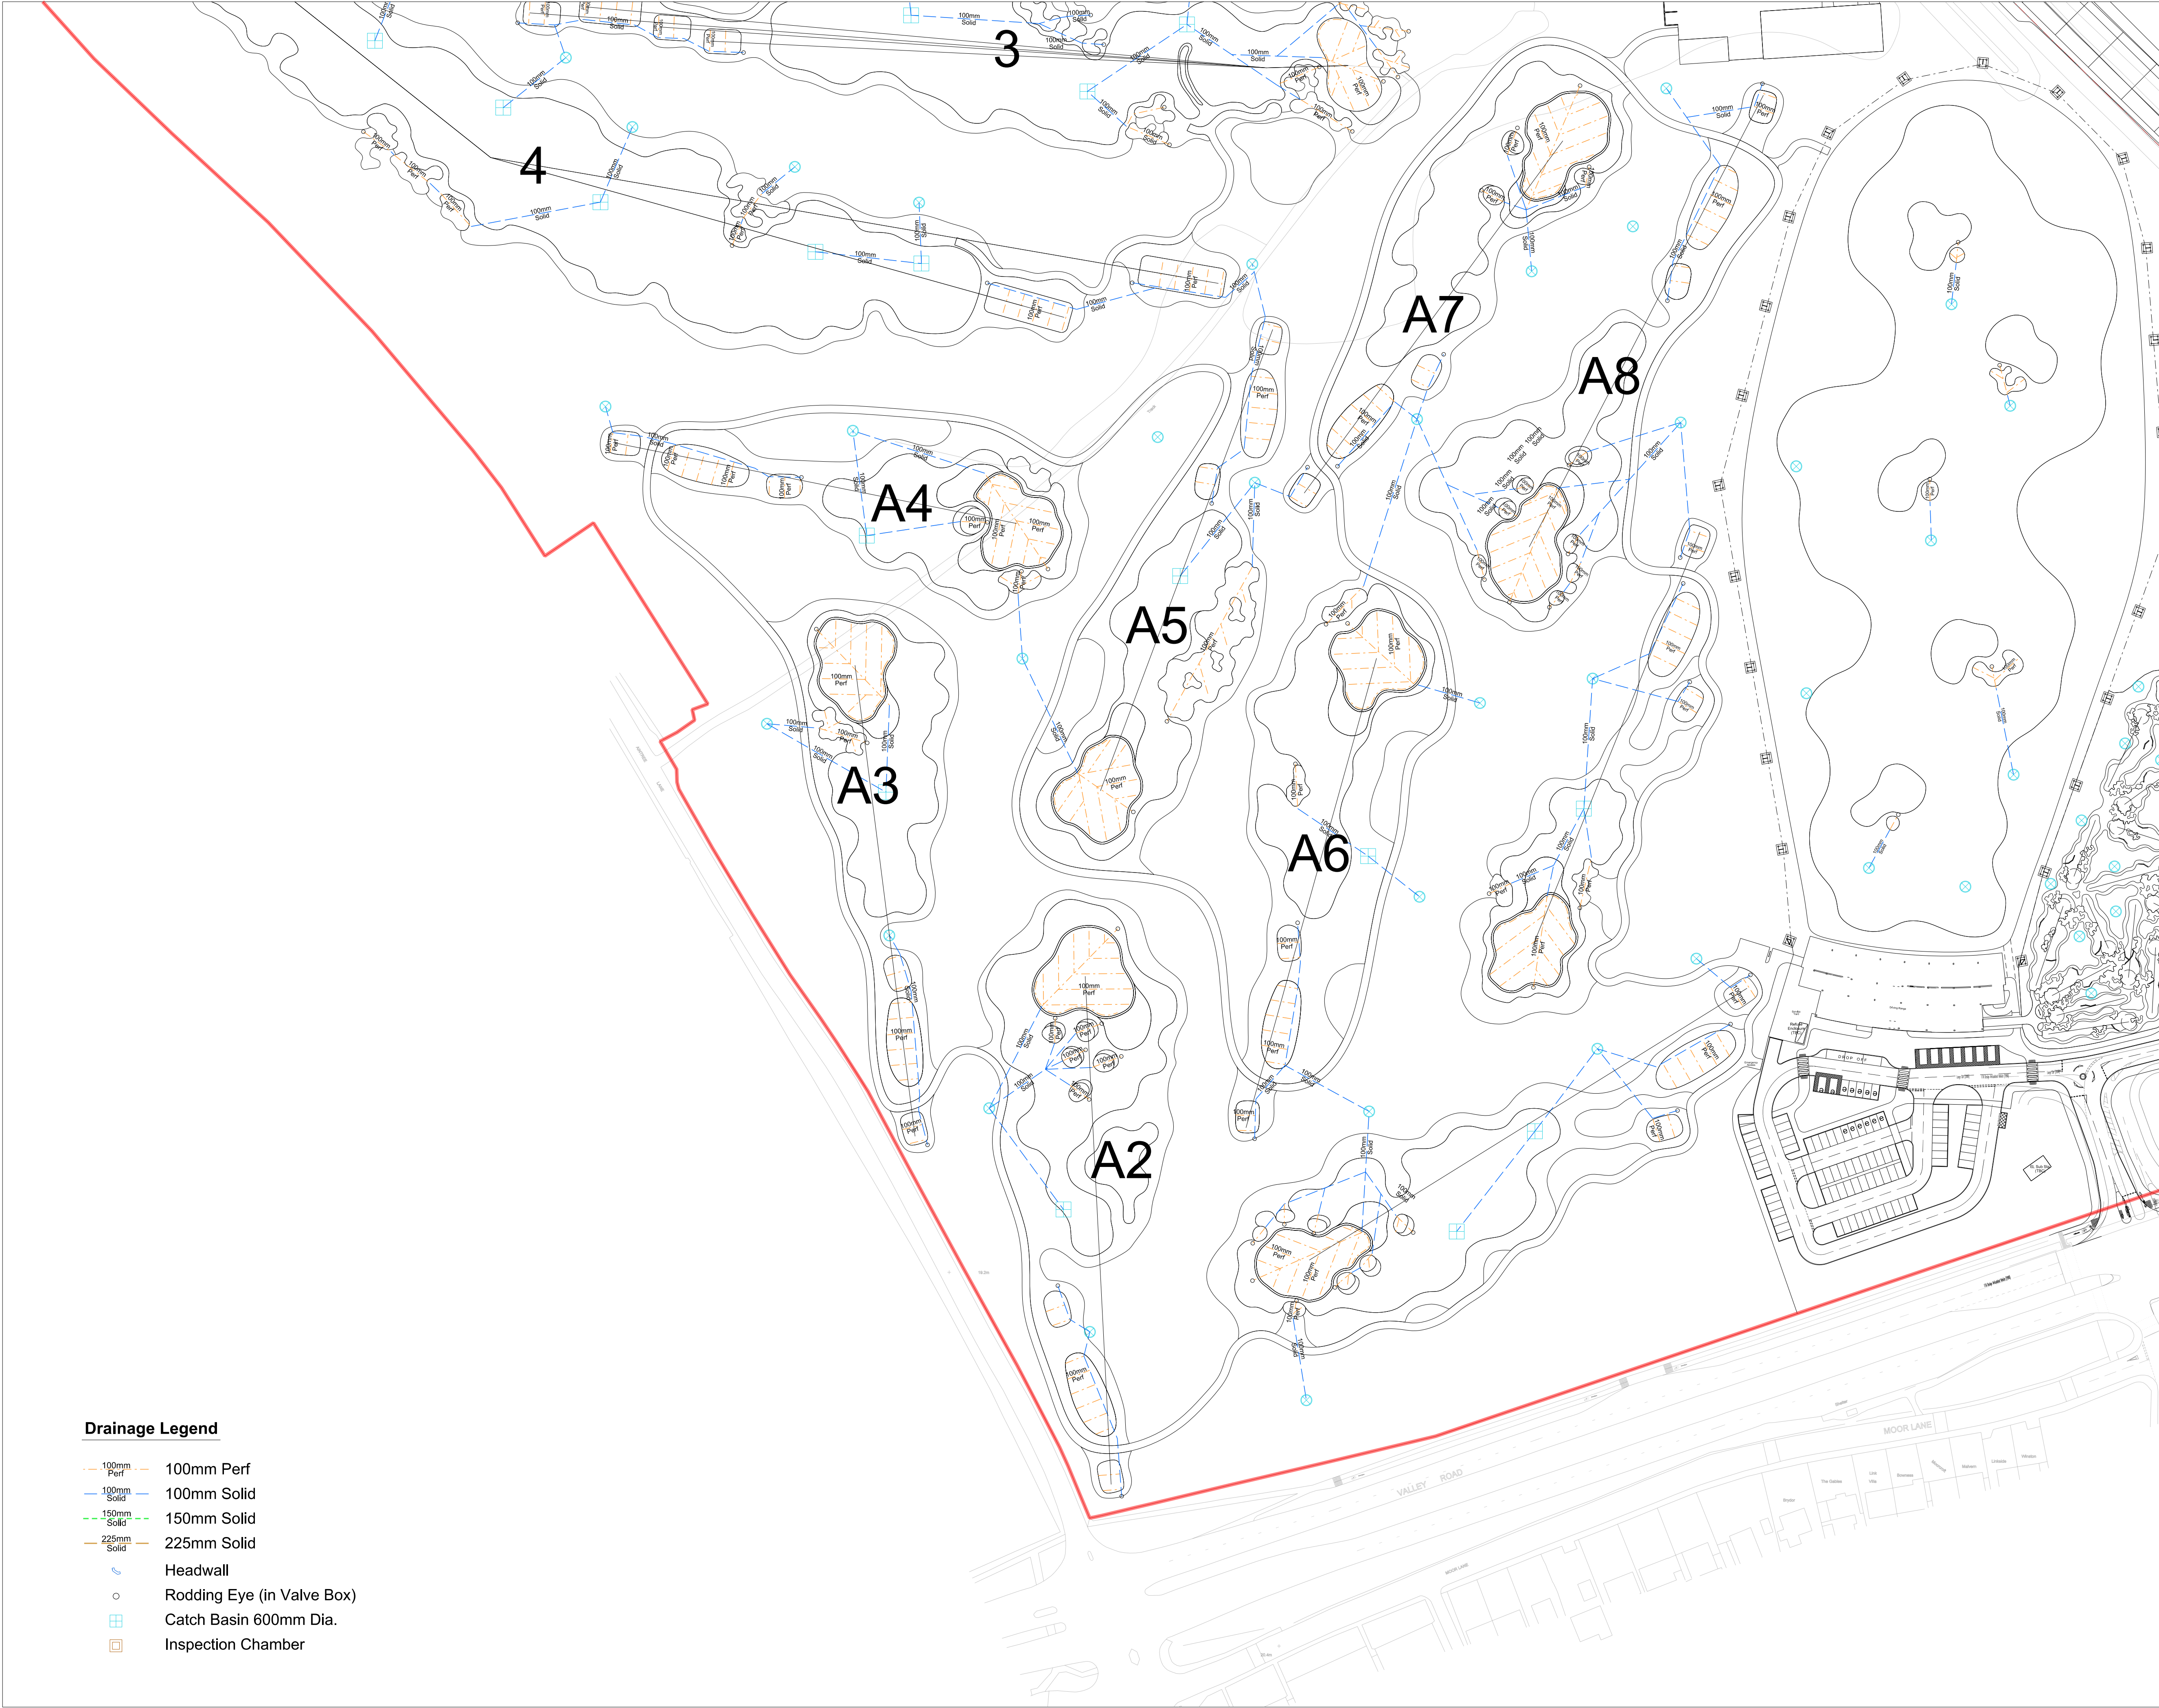

Drainage Legend

- 100mm Perf 100mm Perf
- 100mm Solid 100mm Solid
- 150mm Solid 150mm Solid
- 225mm Solid 225mm Solid
- Headwall
- Rodding Eye (in Valve Box)
- Catch Basin 600mm Dia.
- Inspection Chamber

GENERAL NOTES

- 01.
- 02.
- 03.
- 04.
- 05.

REVISIONS

REV	DATE	DESCRIPTION	REV BY	CHK BY

KEY PLAN



CONSULTANT



LEAD CONSULTANT

CLIENT

ISSUED FOR

Planning Application
100% submittal

PROJECT

Kirkby Valley Golf Club

DRAWING TITLE

171 Drainage 1 of 5

Drawn	PA	Checked	ATC	Approved	ATC
Date	13.02.23	Sheet Size	A1	Scale	1:1000
Drawing No. G935 171 DRAINAGE 1 OF 5					Rev.

This drawing, the designs and details shown are the copyright of International Design Group and shall not be copied or reproduced in any form without their written consent.