



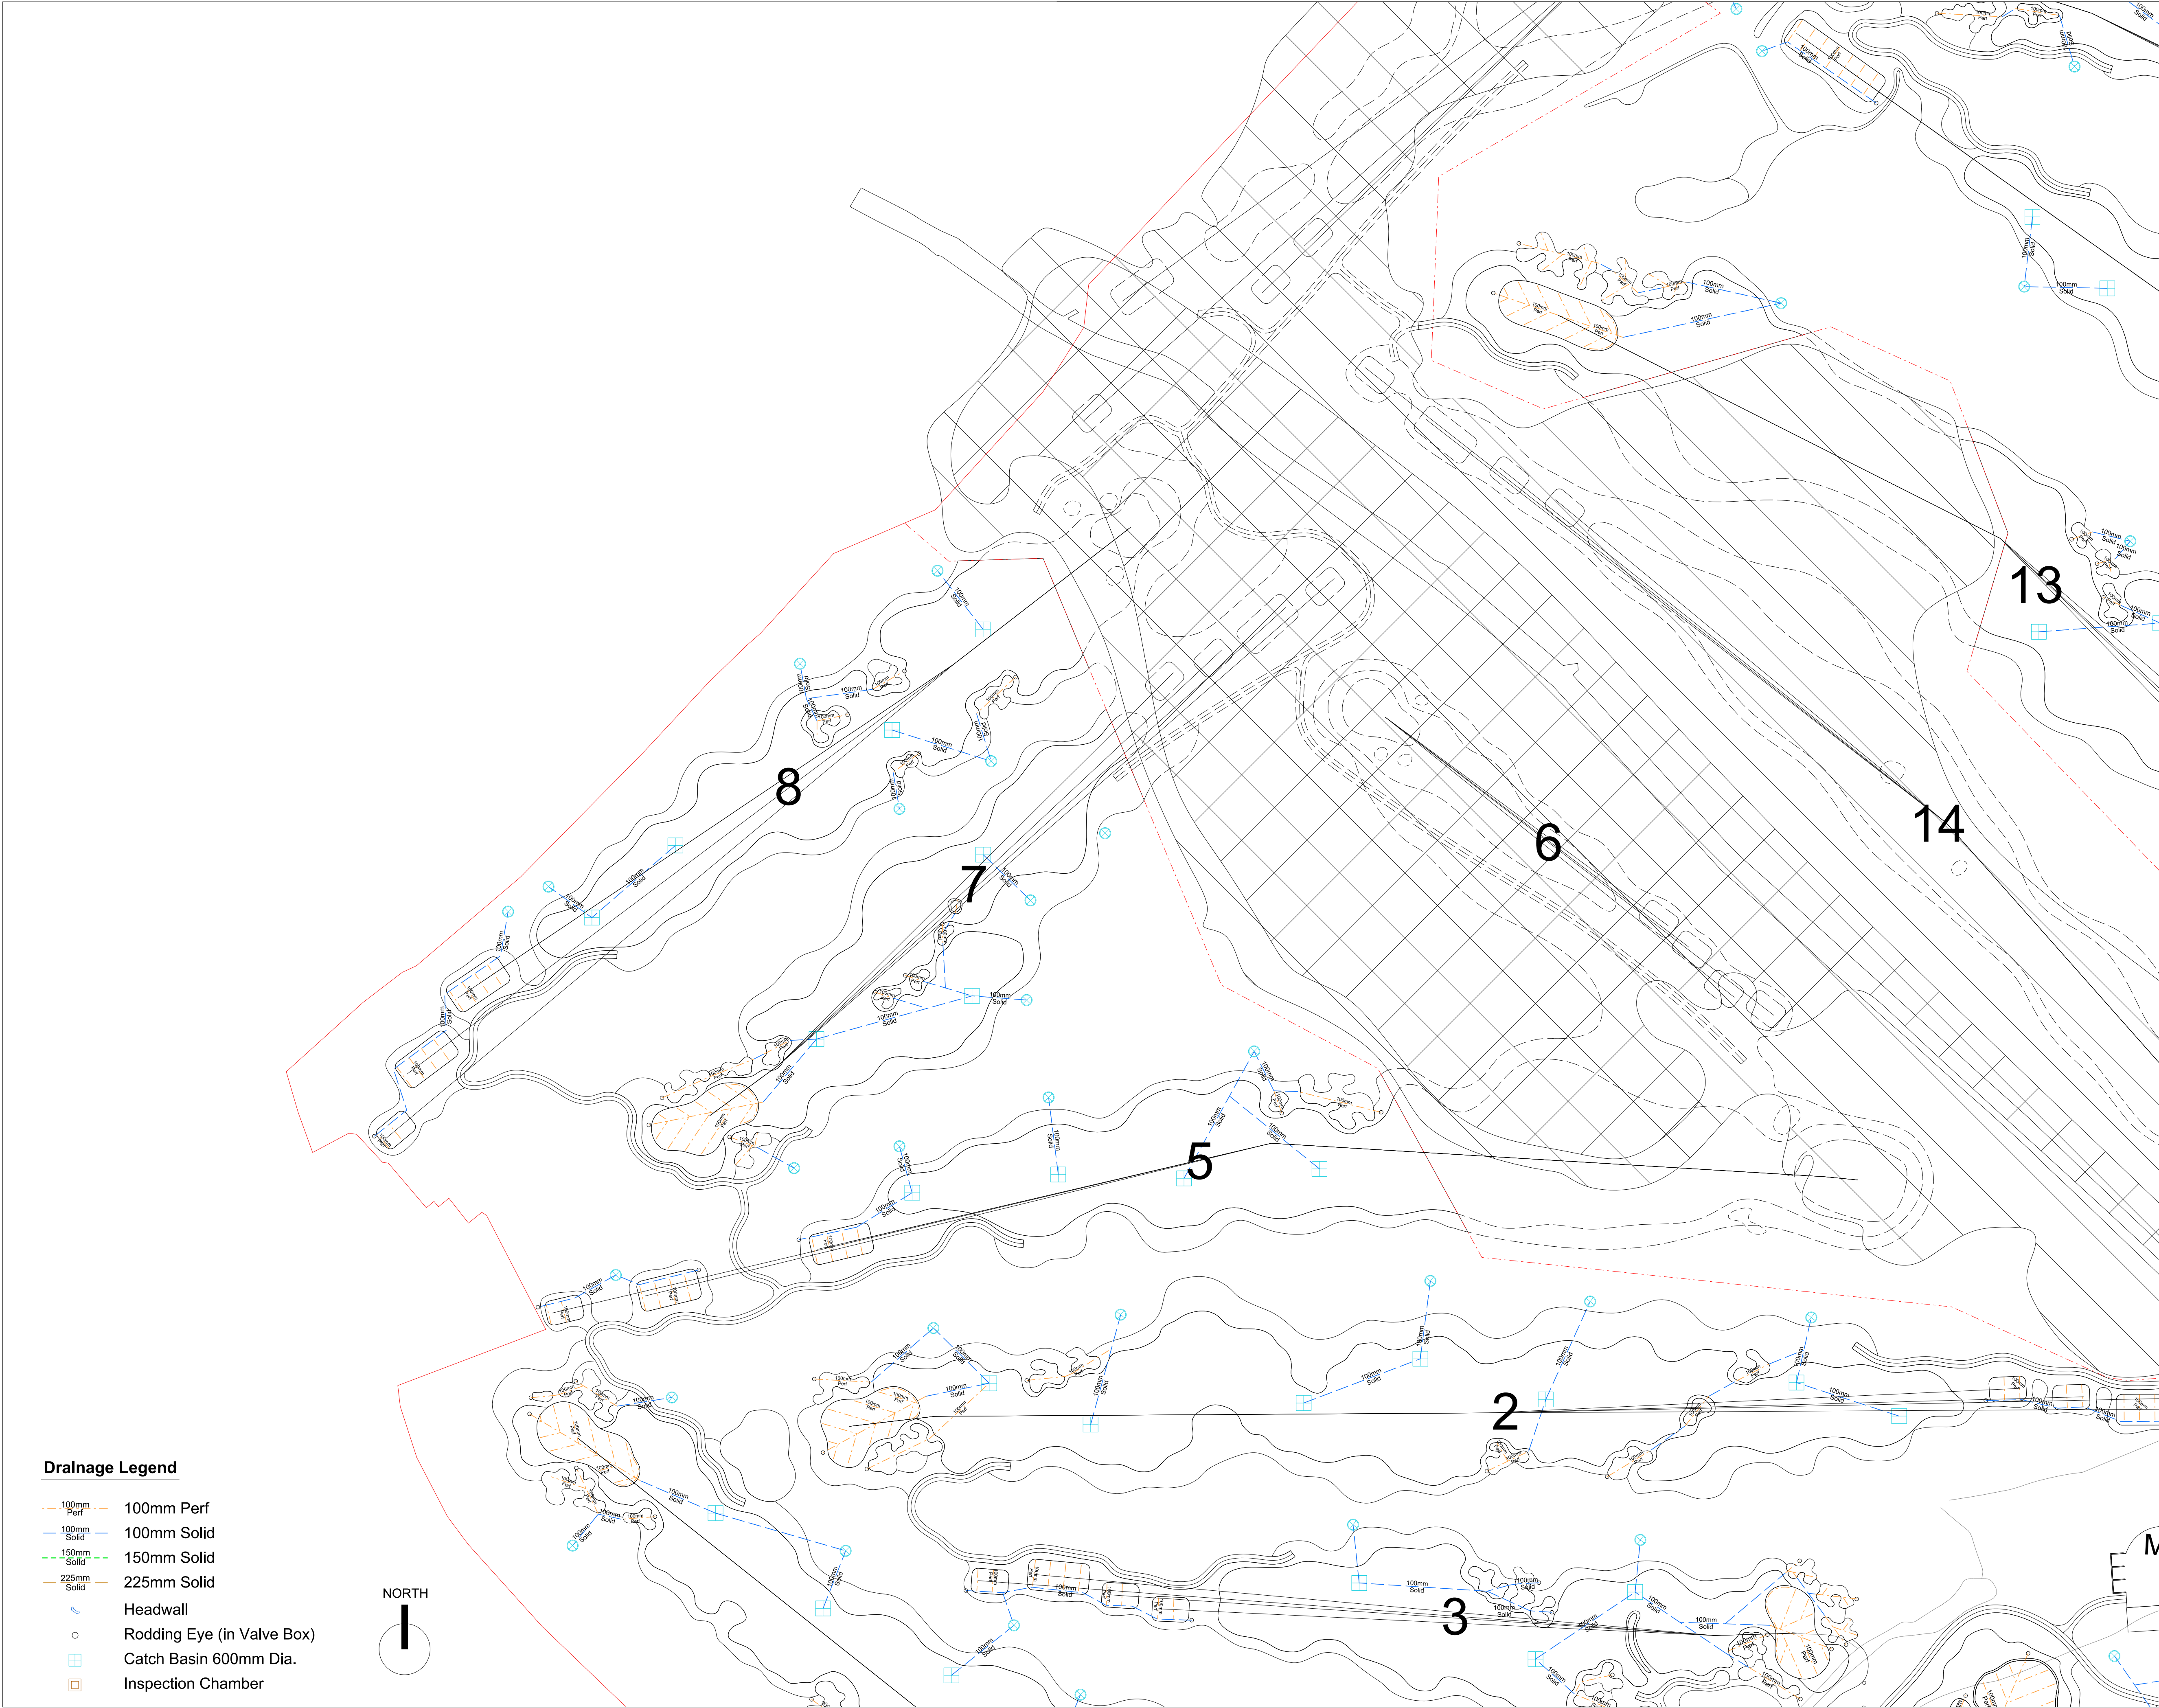

Drainage Legend

- 100mm Perf 100mm Perf
- 100mm Solid 100mm Solid
- 150mm Solid 150mm Solid
- 225mm Solid 225mm Solid
- Headwall
- Rodding Eye (in Valve Box)
- Catch Basin 600mm Dia.
- Inspection Chamber

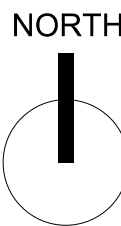

GENERAL NOTES

- 01.
- 02.
- 03.
- 04.
- 05.

REVISIONS

REV	DATE	DESCRIPTION	REV BY	CHK BY

KEY PLAN



CONSULTANT



LEAD CONSULTANT

CLIENT

ISSUED FOR

Planning Application
100% submittal

PROJECT

Kirkby Valley Golf Club

DRAWING TITLE

173 Drainage 3 of 5

Drawn	PA	Checked	ATC	Approved	ATC
Date	13.02.23	Sheet Size	A1	Scale	1:1000
Drawing No.	G935 173 DRAINAGE 3 OF 5				Rev.

CAD File No. G935 173
Consultant Project No. G935 173
This drawing, the designs and details shown are the copyright of International Design Group and shall not be copied or reproduced in any form without their written consent.
© INTERNATIONAL DESIGN GROUP