



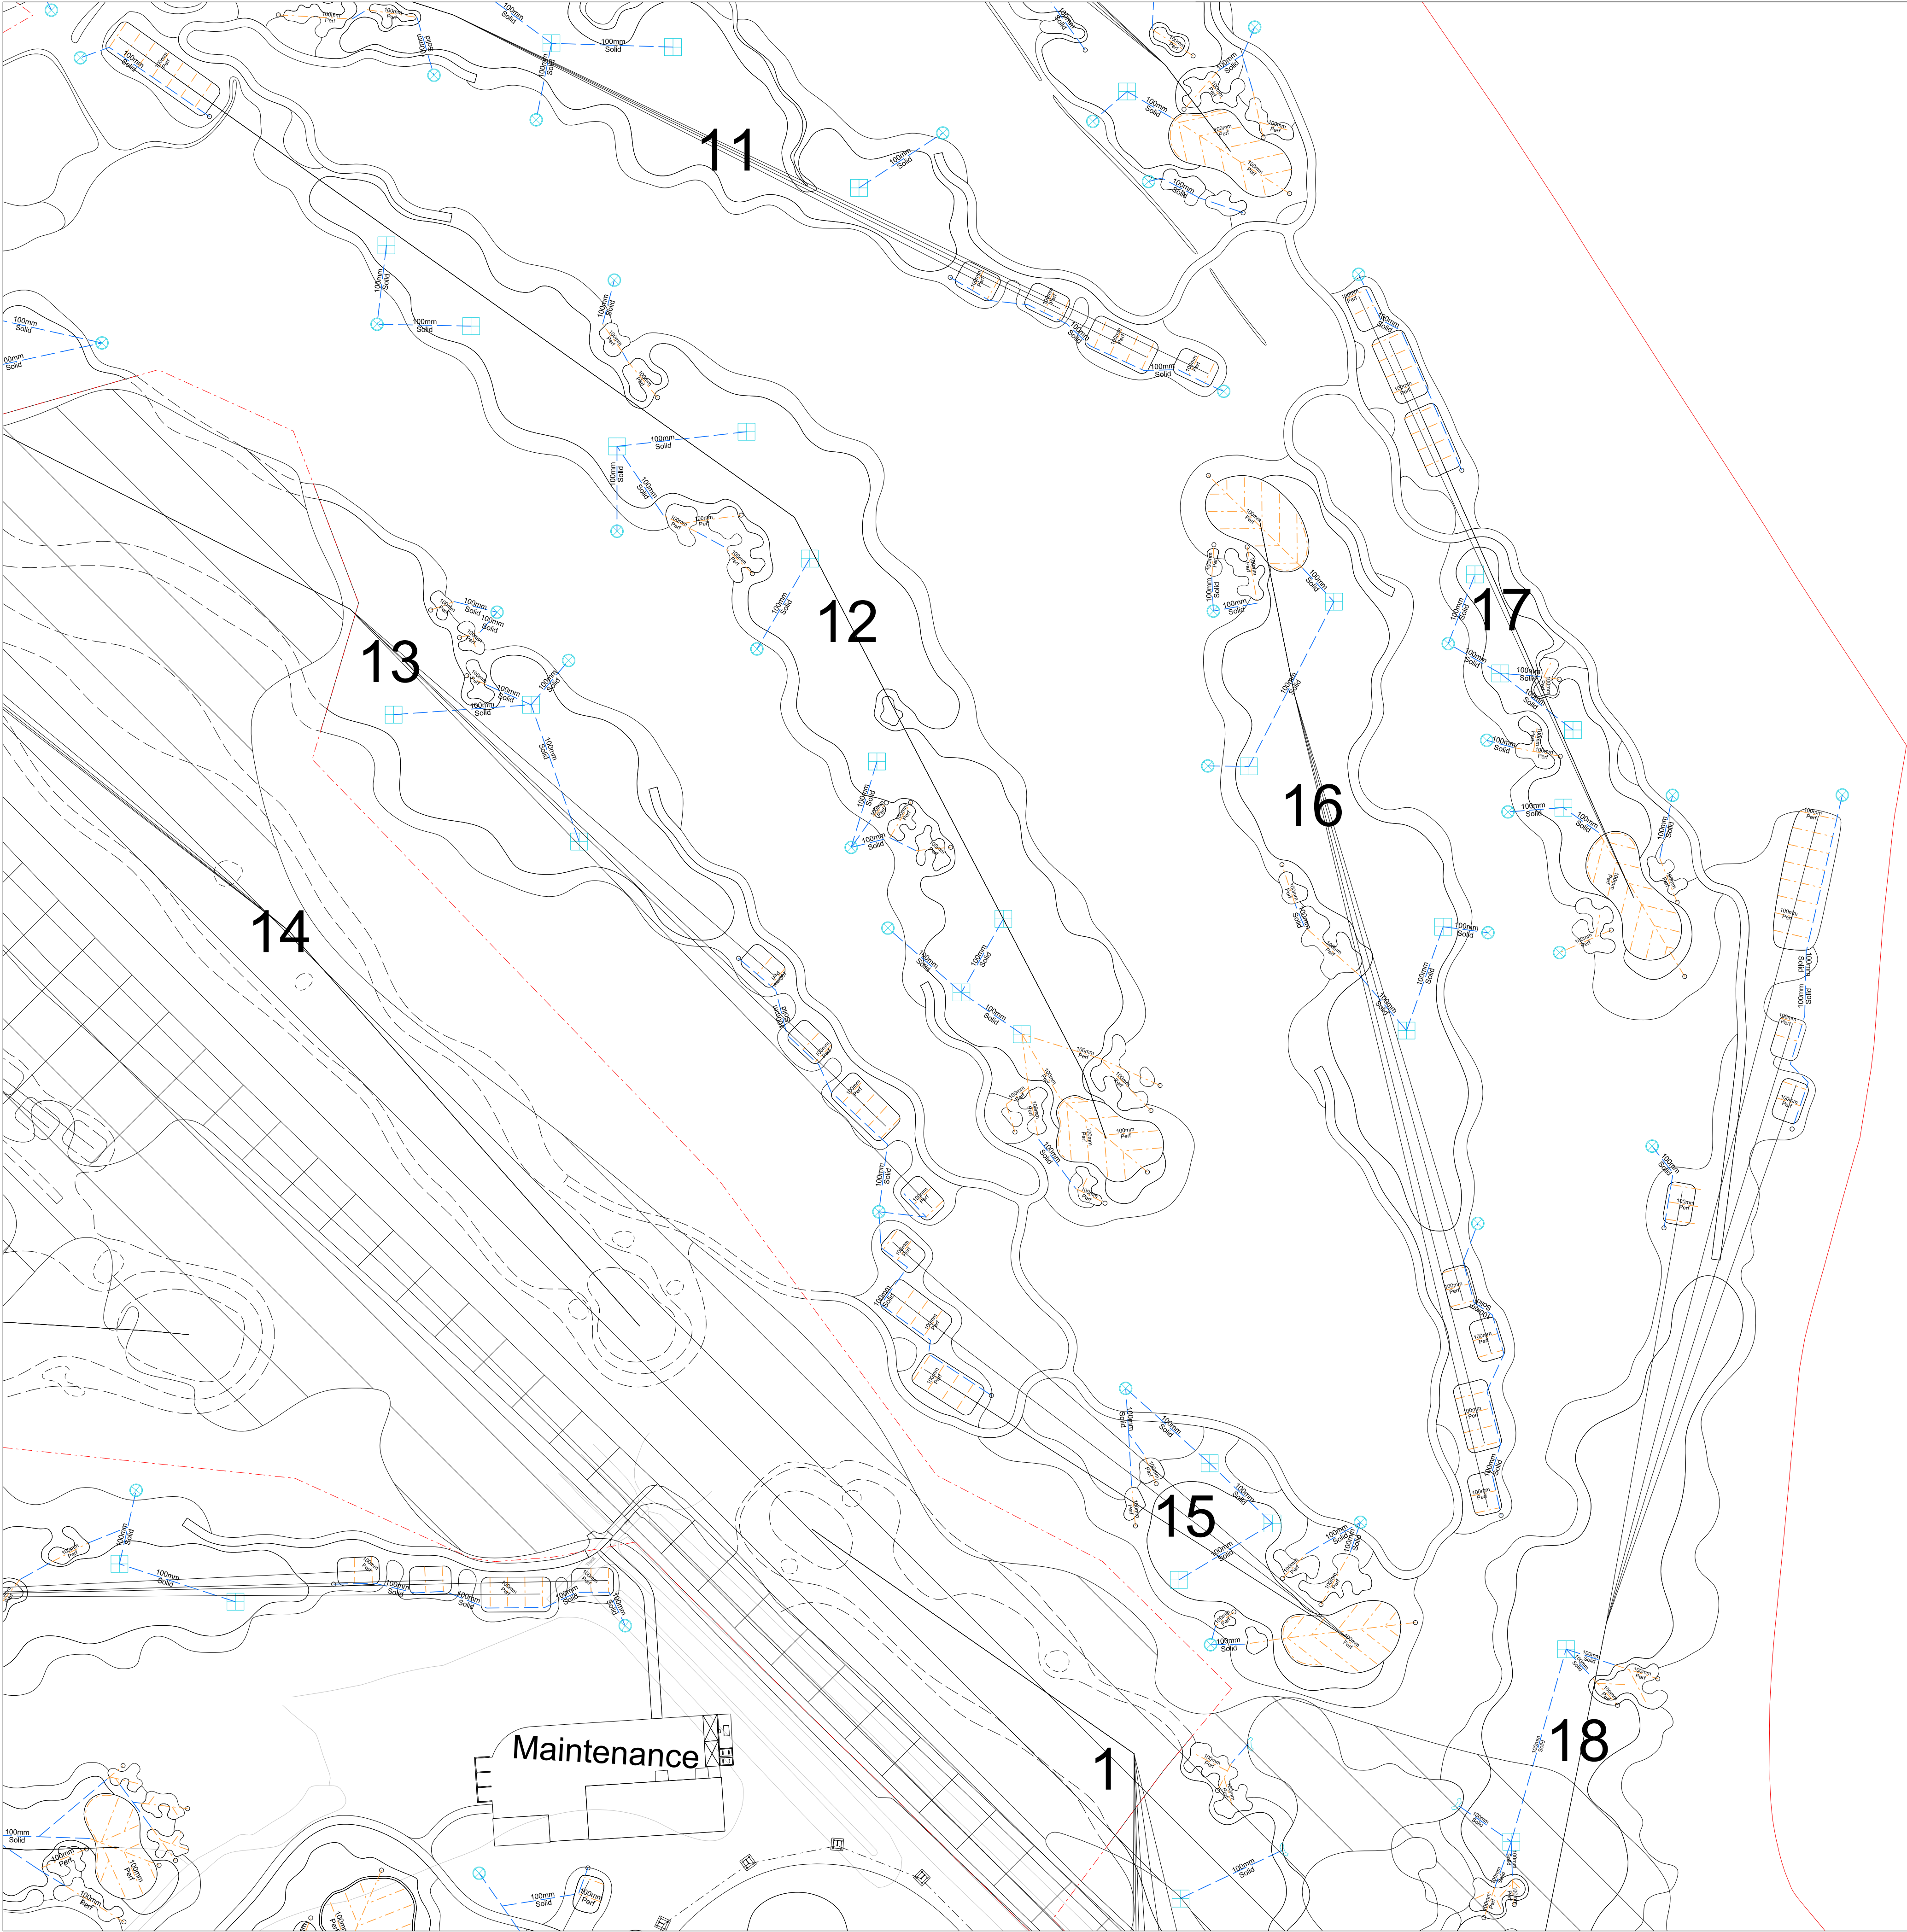


Drainage Legend

- 100mm Perf 100mm Perf
- 100mm Solid 100mm Solid
- 150mm Solid 150mm Solid
- 225mm Solid 225mm Solid
- Headwall
- Rodding Eye (in Valve Box)
- Catch Basin 600mm Dia.
- Inspection Chamber

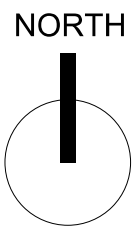

GENERAL NOTES				
01.				
02.				
03.				
04.				
05.				

REVISIONS				
REV	DATE	DESCRIPTION	REV BY	CHK BY

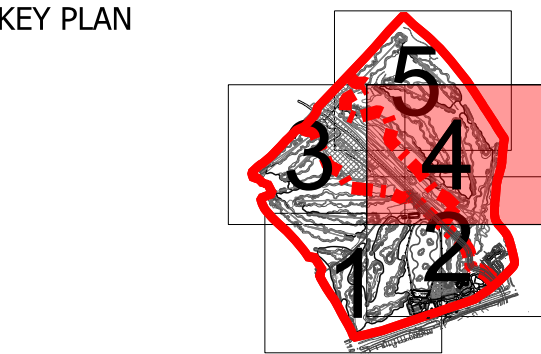

CONSULTANT

LEAD CONSULTANT

CLIENT

ISSUED FOR
Planning Application
100% submittal

PROJECT
Kirkby Valley Golf Club

DRAWING TITLE
174 Drainage 4 of 5

Drawn	PA	Checked	ATC	Approved	ATC	
Date	13.02.23	Sheet Size	A1	Scale	1:1000	
Drawing No. G935 174 DRAINAGE 4 OF 5				Rev.		
CAD File No. G935 174			Consultant Project No.			
This drawing, the designs and details shown are the copyright of International Design Group and shall not be copied or reproduced in any form without their written consent.						