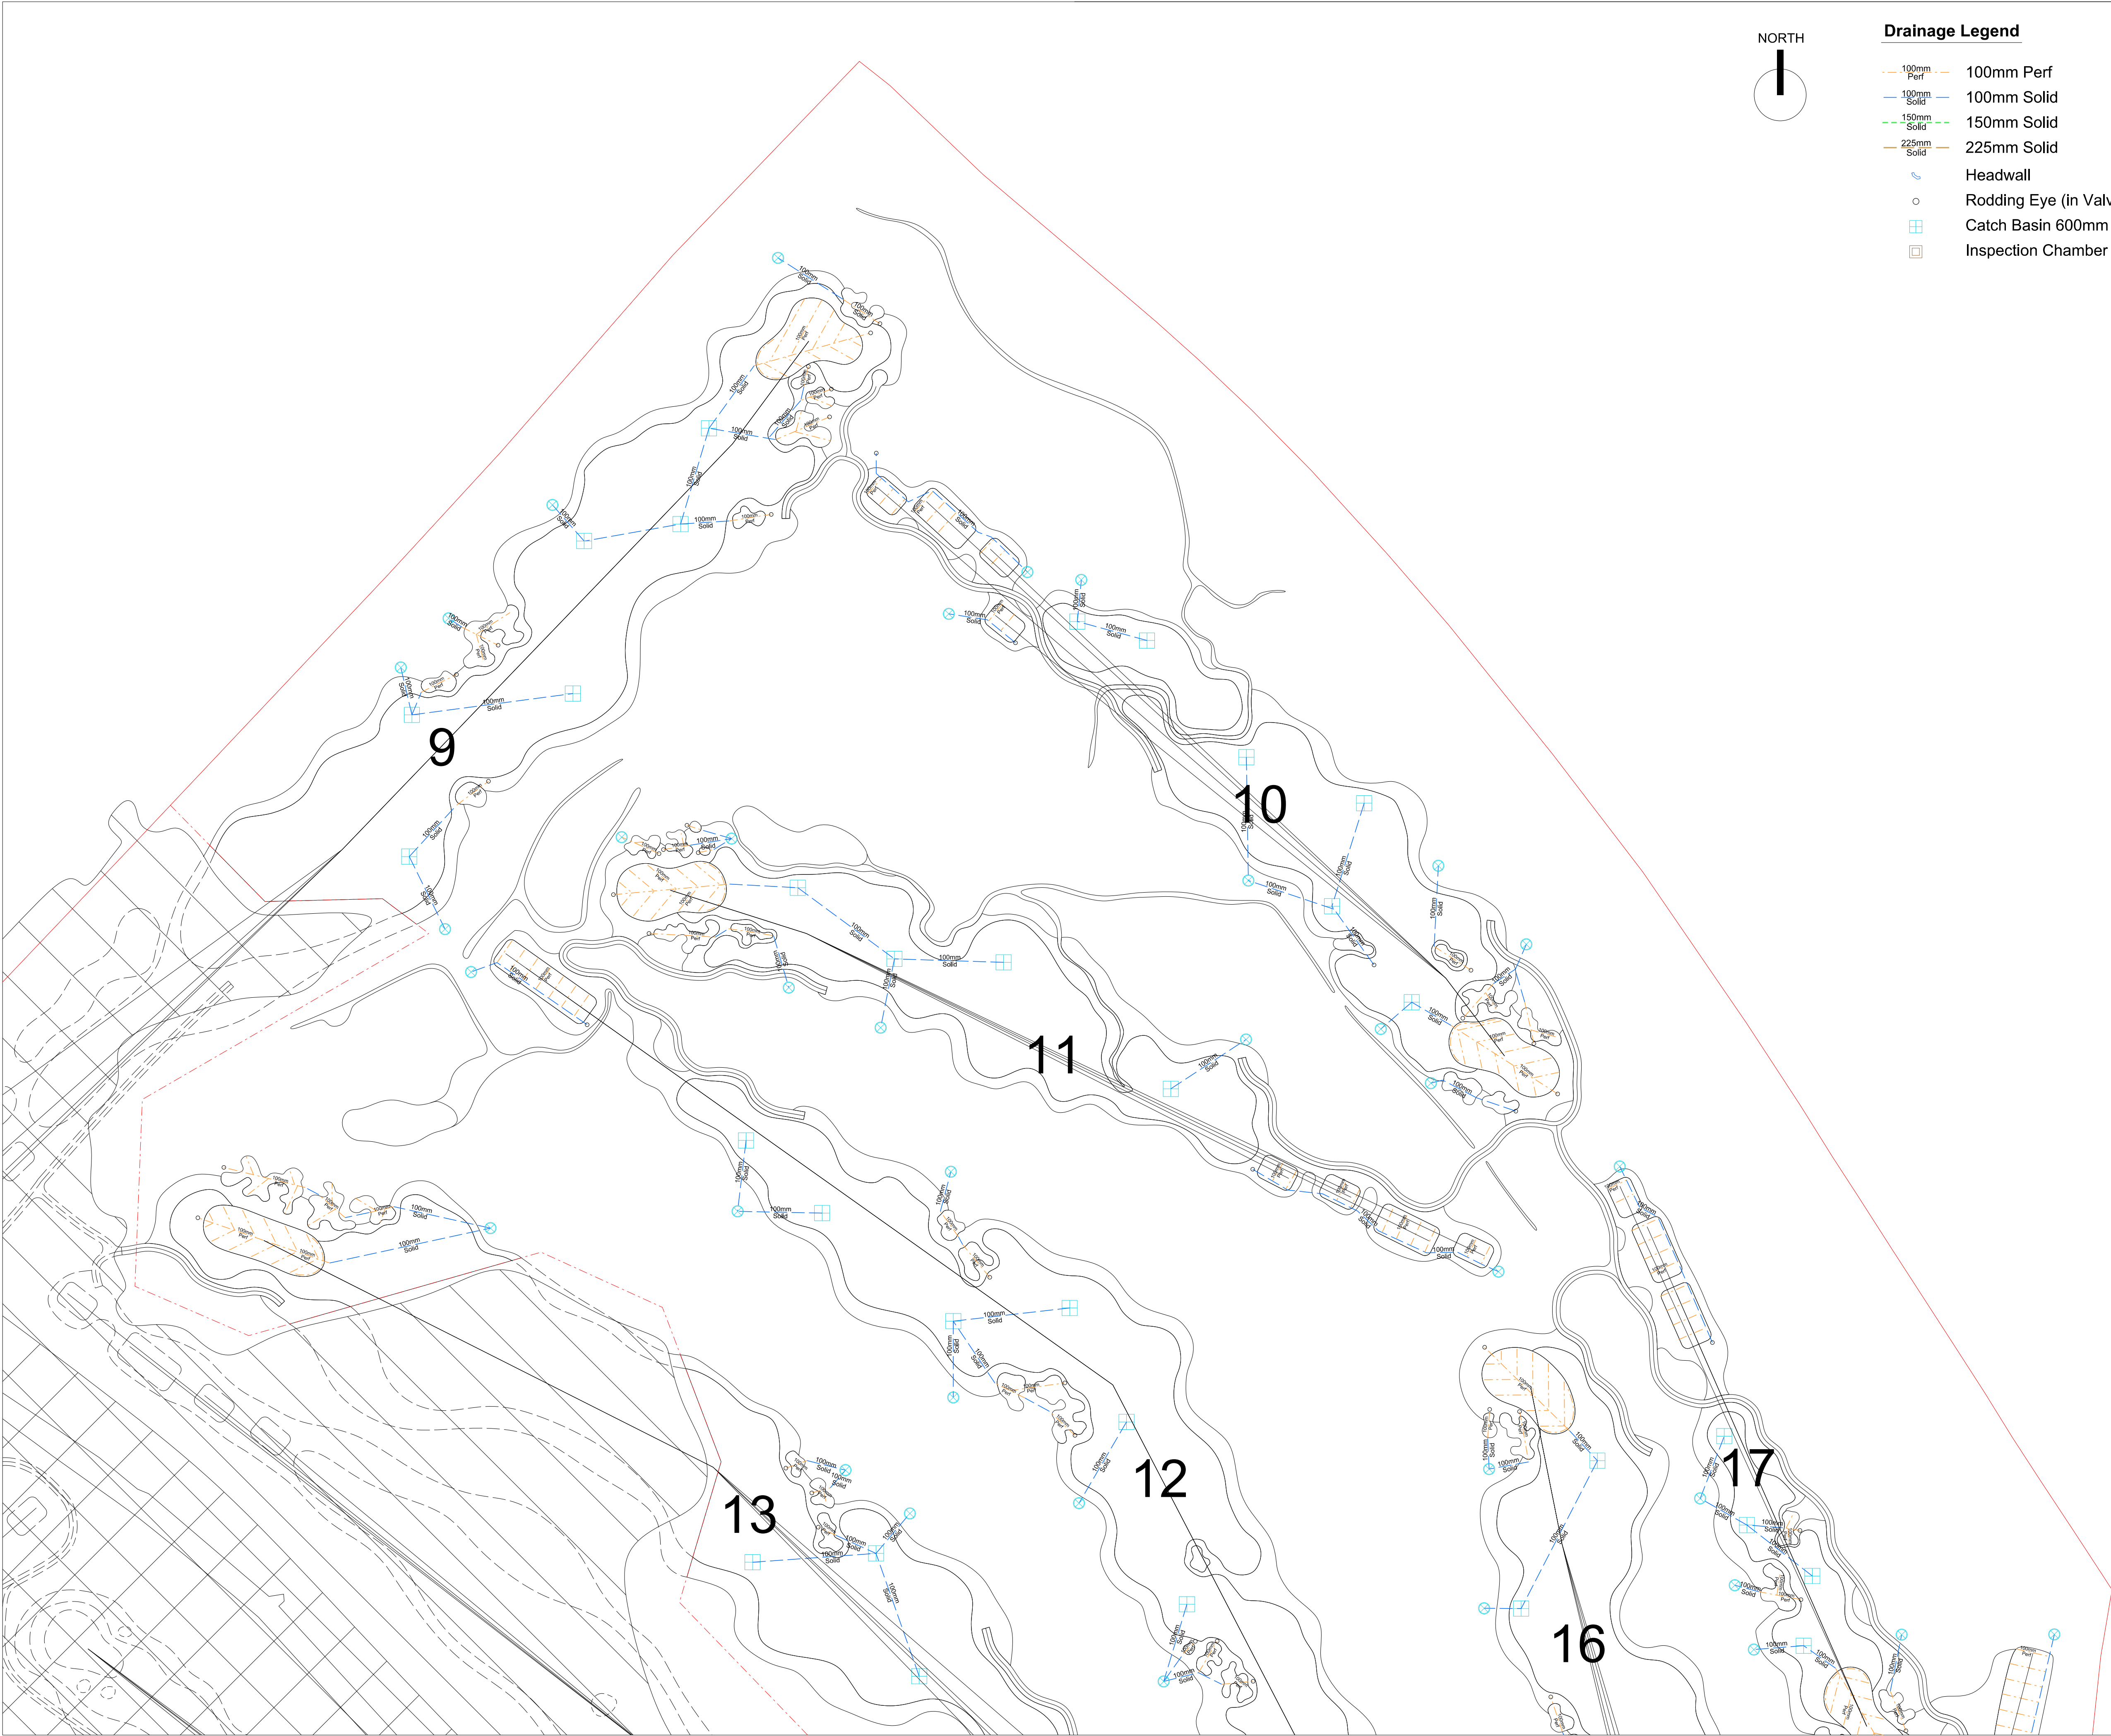


- Drainage Legend**
- 100mm Perf
 - 100mm Solid
 - 150mm Solid
 - 225mm Solid
 - Headwall
 - Rodding Eye (in Valve Box)
 - Catch Basin 600mm Dia.
 - Inspection Chamber

GENERAL NOTES

- 01.
- 02.
- 03.
- 04.
- 05.

REVISIONS

REV	DATE	DESCRIPTION	REV BY	CHK BY

KEY PLAN



CONSULTANT



LEAD CONSULTANT

CLIENT

ISSUED FOR

Planning Application
100% submittal

PROJECT

Kirkby Valley Golf Club

DRAWING TITLE

175 Drainage 5 of 5

Drawn	PA	Checked	ATC	Approved	ATC
Date	13.02.23	Sheet Size	A1	Scale	1:1000
Drawing No. G935 175 DRAINAGE 5 OF 5					Rev.

CAD File No. G935 175	Consultant Project No.
--------------------------	------------------------

This drawing, the designs and details shown are the copyright of International Design Group and shall not be copied or reproduced in any form without their written consent.