


REVISIONS		DRWN	CHKD
REV	DATE	DESCRIPTION	
P01	28.03.24	PLANNING ISSUE	MM EA

GENERAL NOTES AND LEGEND

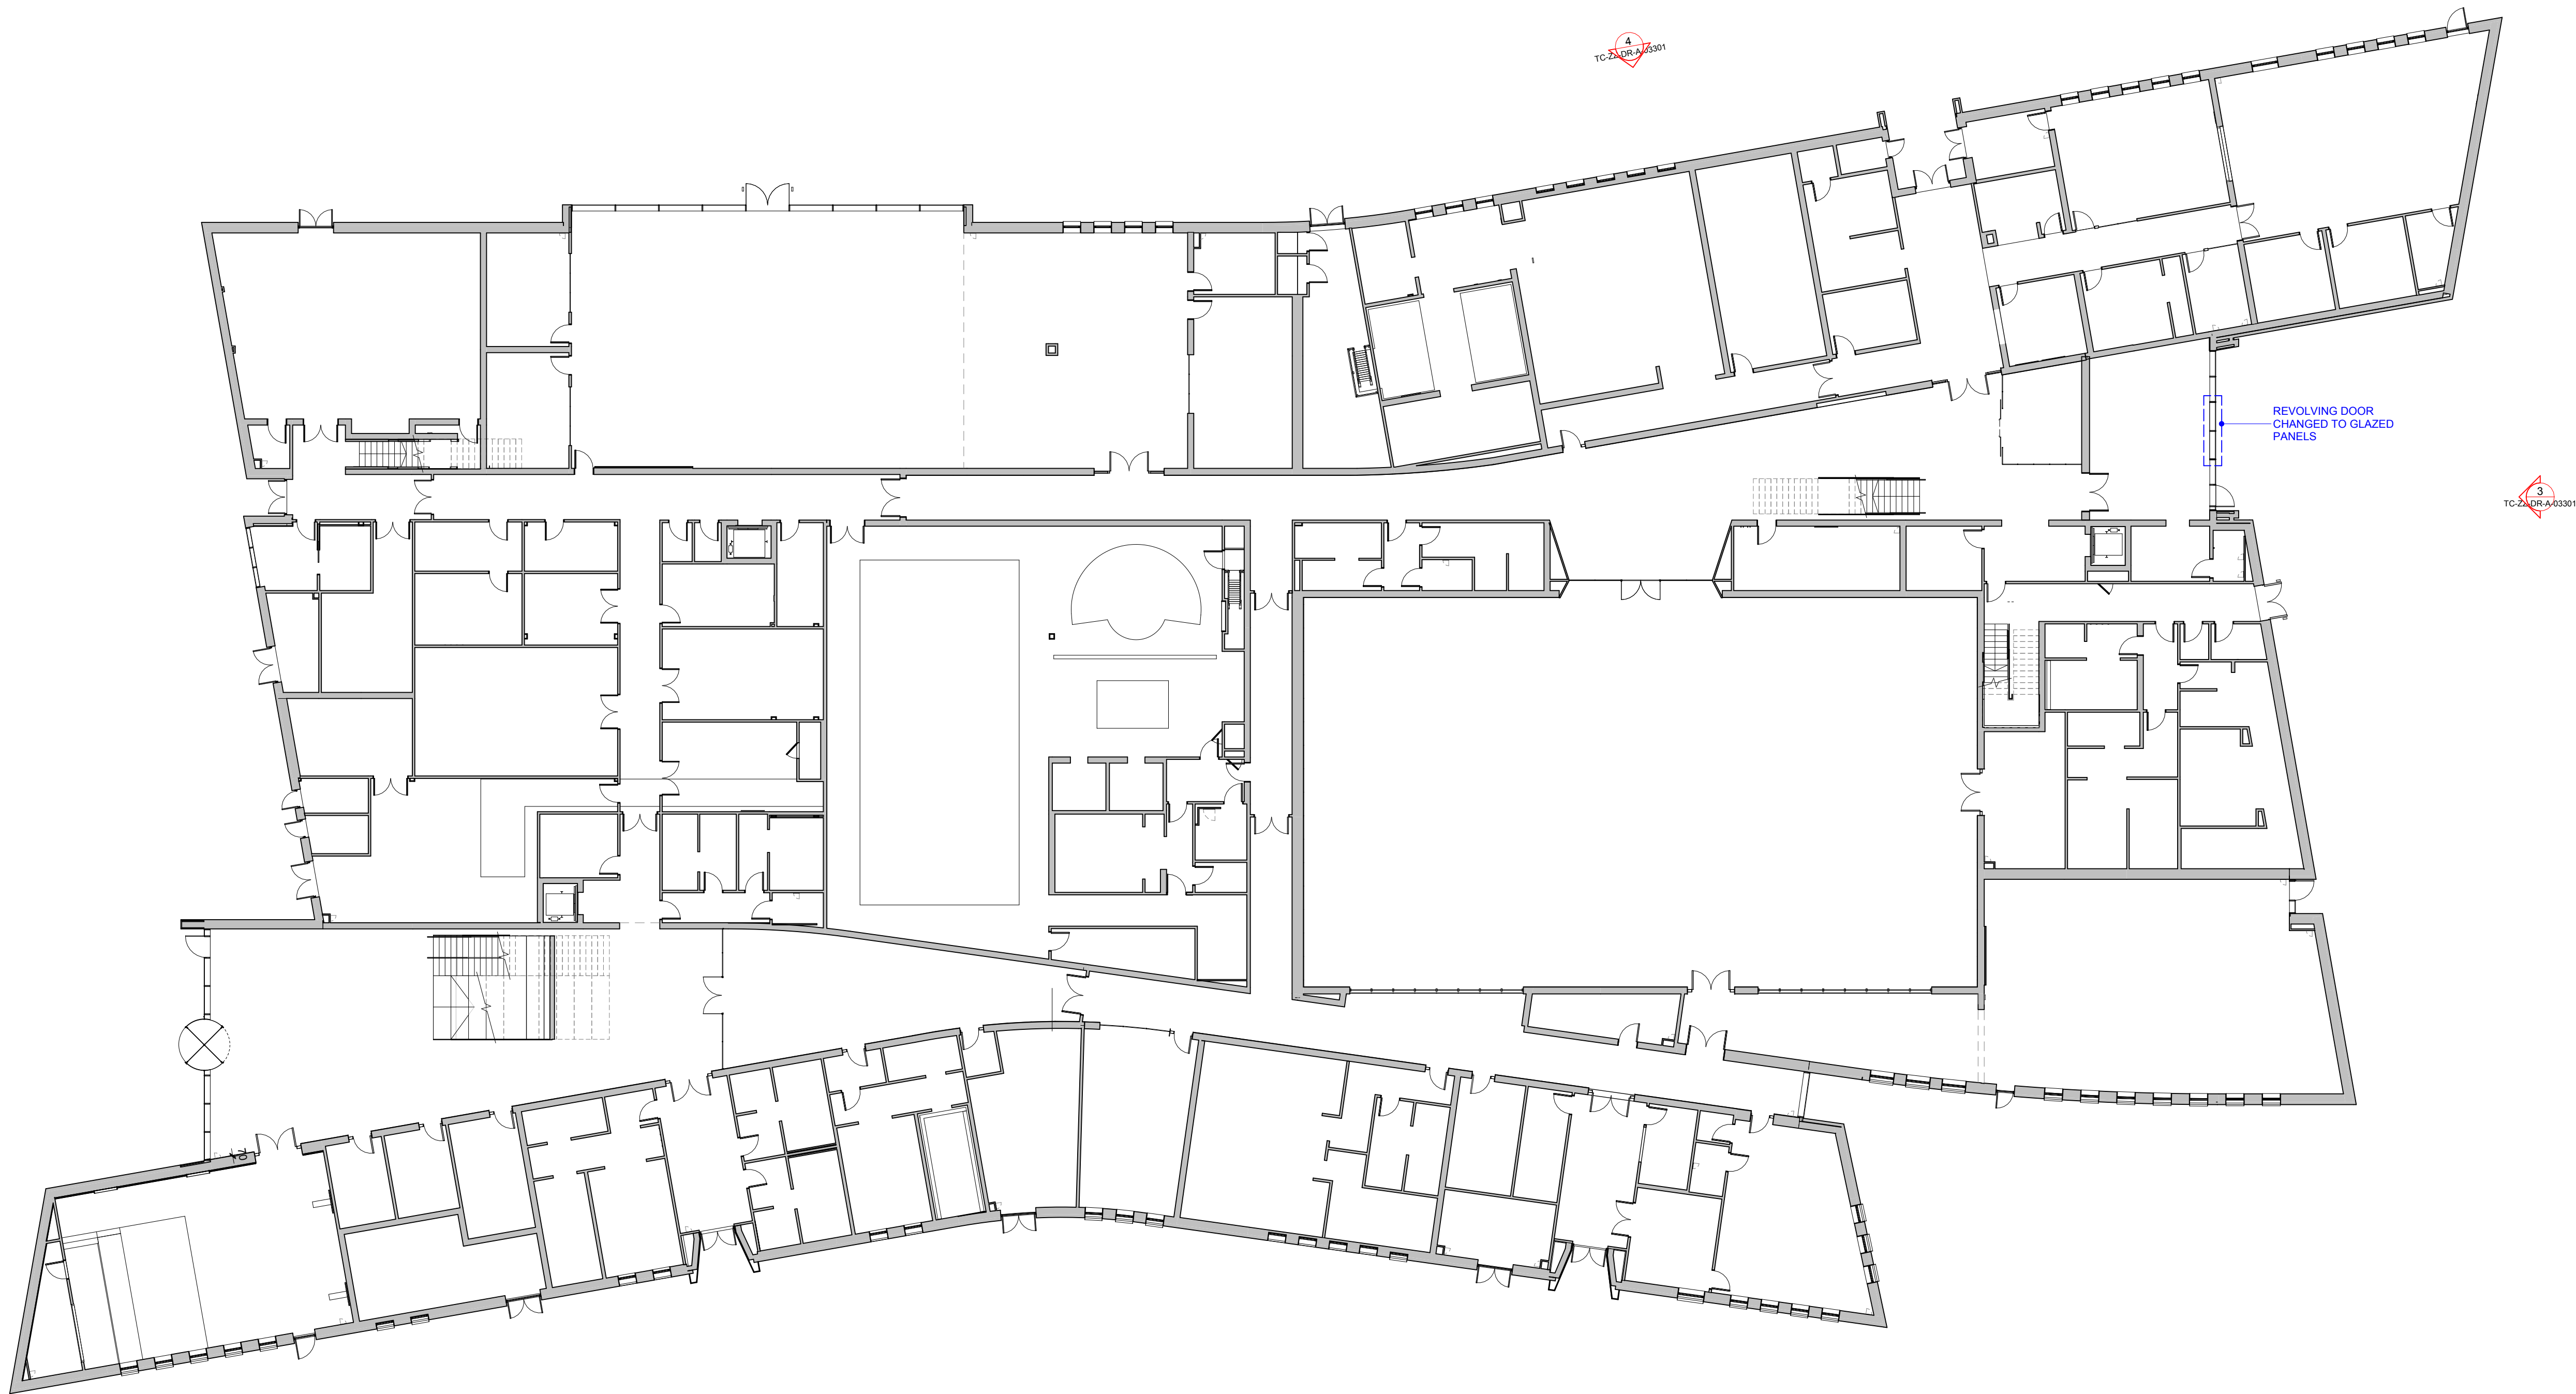

KEY PLAN

KSS London 1 James Street London W1U 1DR
Kent 7 Elgths Walk Sevenoaks TN13 1DB
KSSGROUP.COM T: +44 (0)20 7907 2222

CLIENT

LIVERPOOL FOOTBALL CLUB

PROJECT

AXA TRAINING CENTRE

TITLE

GROUND FLOOR PLAN - PROPOSED

Suitability codes to ISO19650:
S0 WIP, S1 Suitable for Coordination, S2 Suitable for Information, S3 Suitable for Review & Comment, S4 Suitable for Stage Approval, S5 Suitable for BIM Authorisation, S7 Suitable for AIM Authorisation, SB Suitable for Building Control Approval, SP Suitable for Planning Approval, ST Suitable for Costing/Tender.
A1, A2, A3, Approved and accepted as stage complete. B1, B2, Bn, Partially Signed Off, CR As Construction Record documentation

MODEL FILE REFERENCE

23029-KSS-TC-ZZ-M3-A-00001

SCALE	FORMAT	SUITABILITY	REVISION
1 : 200	@ A1	S2	P01

DRAWING REFERENCE

23029-KSS-TC-00-DR-A-00301