


Do not scale this drawing or associated computer digital data, and use figured dimensions only. All dimensions are in millimetres and levels in metres unless noted otherwise. All dimensions should be checked on site prior to works commencing. Any discrepancies or items where dimensions cannot be determined should be reported to KSS. Revision clouds on drawing refer to changes against previous revision.

| REVISIONS |          |                |           |
|-----------|----------|----------------|-----------|
| REV       | DATE     | DESCRIPTION    | DRWN CHKD |
| P01       | 28.03.24 | PLANNING ISSUE | MM EA     |

#### GENERAL NOTES AND LEGEND

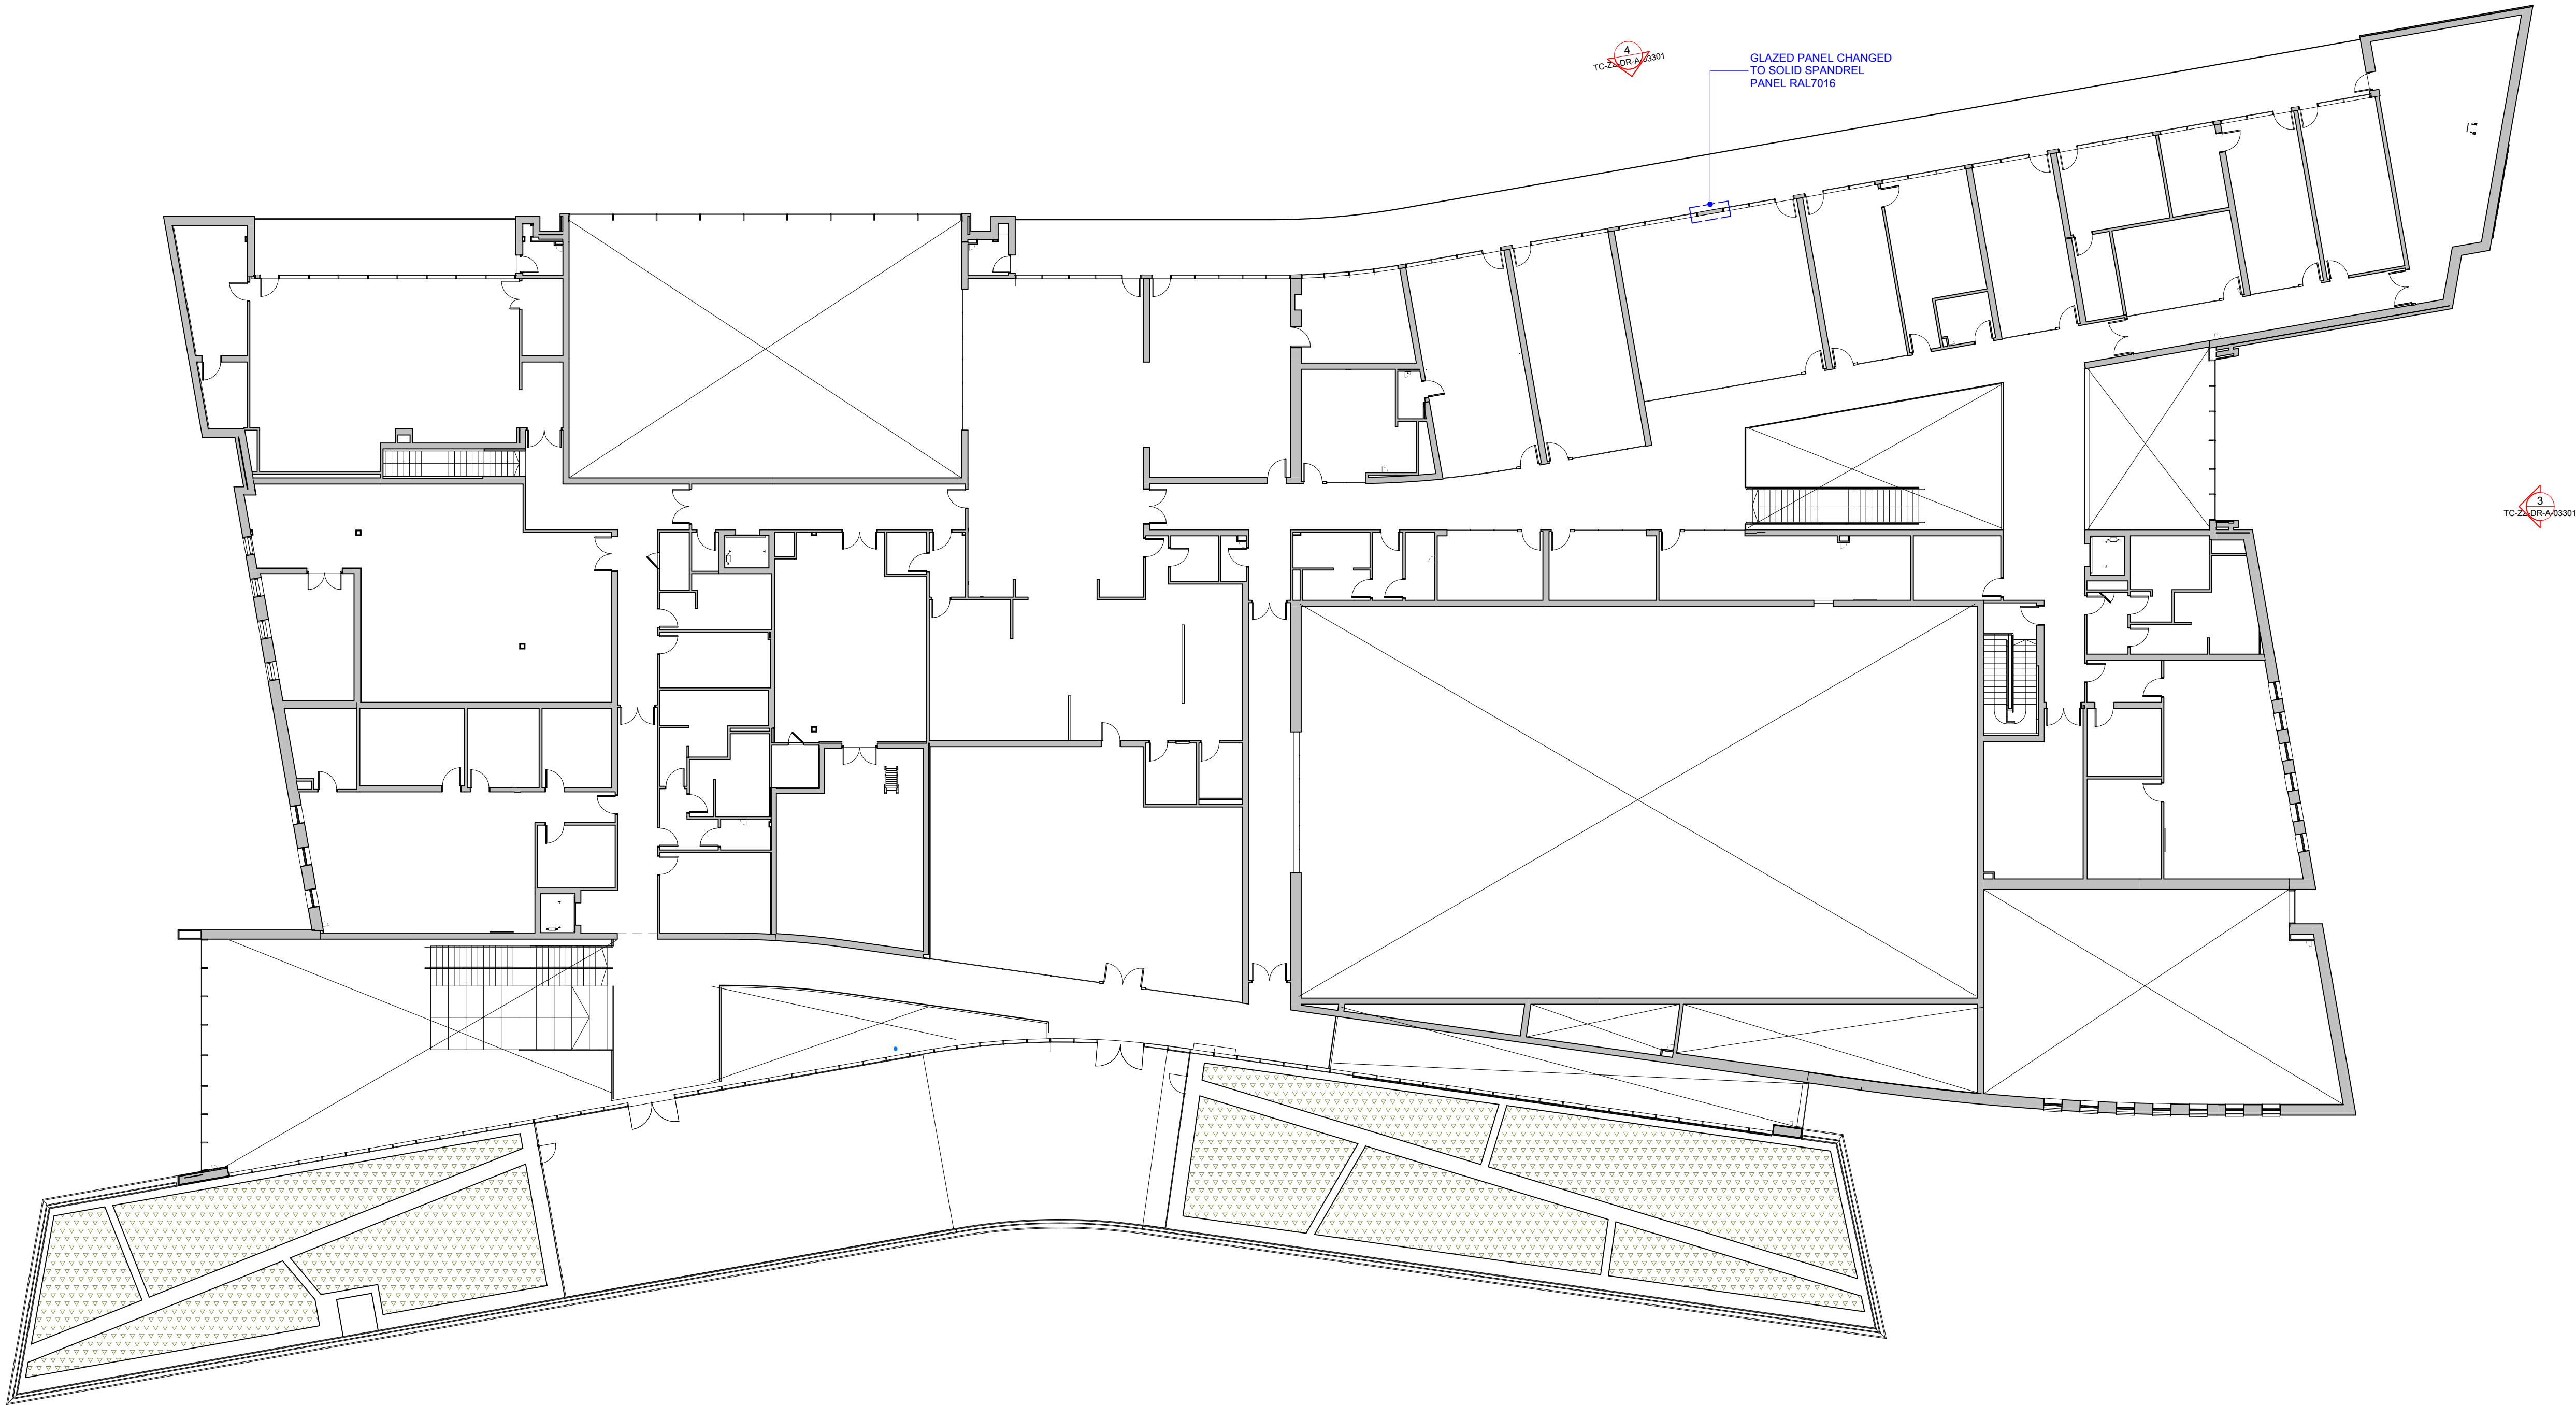

#### KEY PLAN

**KSS** London 1 James Street London W1U 1DR  
Kent 7 Bighs Walk Sevenoaks TN13 1DB  
KSSGROUP.COM T: +44 (0)20 7907 2222

CLIENT

LIVERPOOL FOOTBALL CLUB

PROJECT

AXA TRAINING CENTRE

TITLE

FIRST FLOOR PLAN - PROPOSED

**Suitability codes to ISO19650:**  
S0: WIP, S1: Suitable for Coordination, S2: Suitable for Information, S3: Suitable for Review & Comment, S4: Suitable for Stage Approval, S5: Suitable for BIM Authorisation, S7: Suitable for AIM Authorisation, S8: Suitable for Building Control Approval, SP: Suitable for Planning Approval, ST: Suitable for Costing/Tender.  
A1, A2, A3: Approved and accepted as stage complete. B1, B2, B3: Partially Signed Off, CR: As Construction Record documentation.

#### MODEL FILE REFERENCE

23029-KSS-TC-ZZ-M3-A-00001

| SCALE   | FORMAT | SUITABILITY | REVISION |
|---------|--------|-------------|----------|
| 1 : 200 | @ A1   | S2          | P01      |

#### DRAWING REFERENCE

23029-KSS-TC-01-DR-A-00301

1 PLAN  
FIRST FLOOR - EXISTING 1 : 200

