
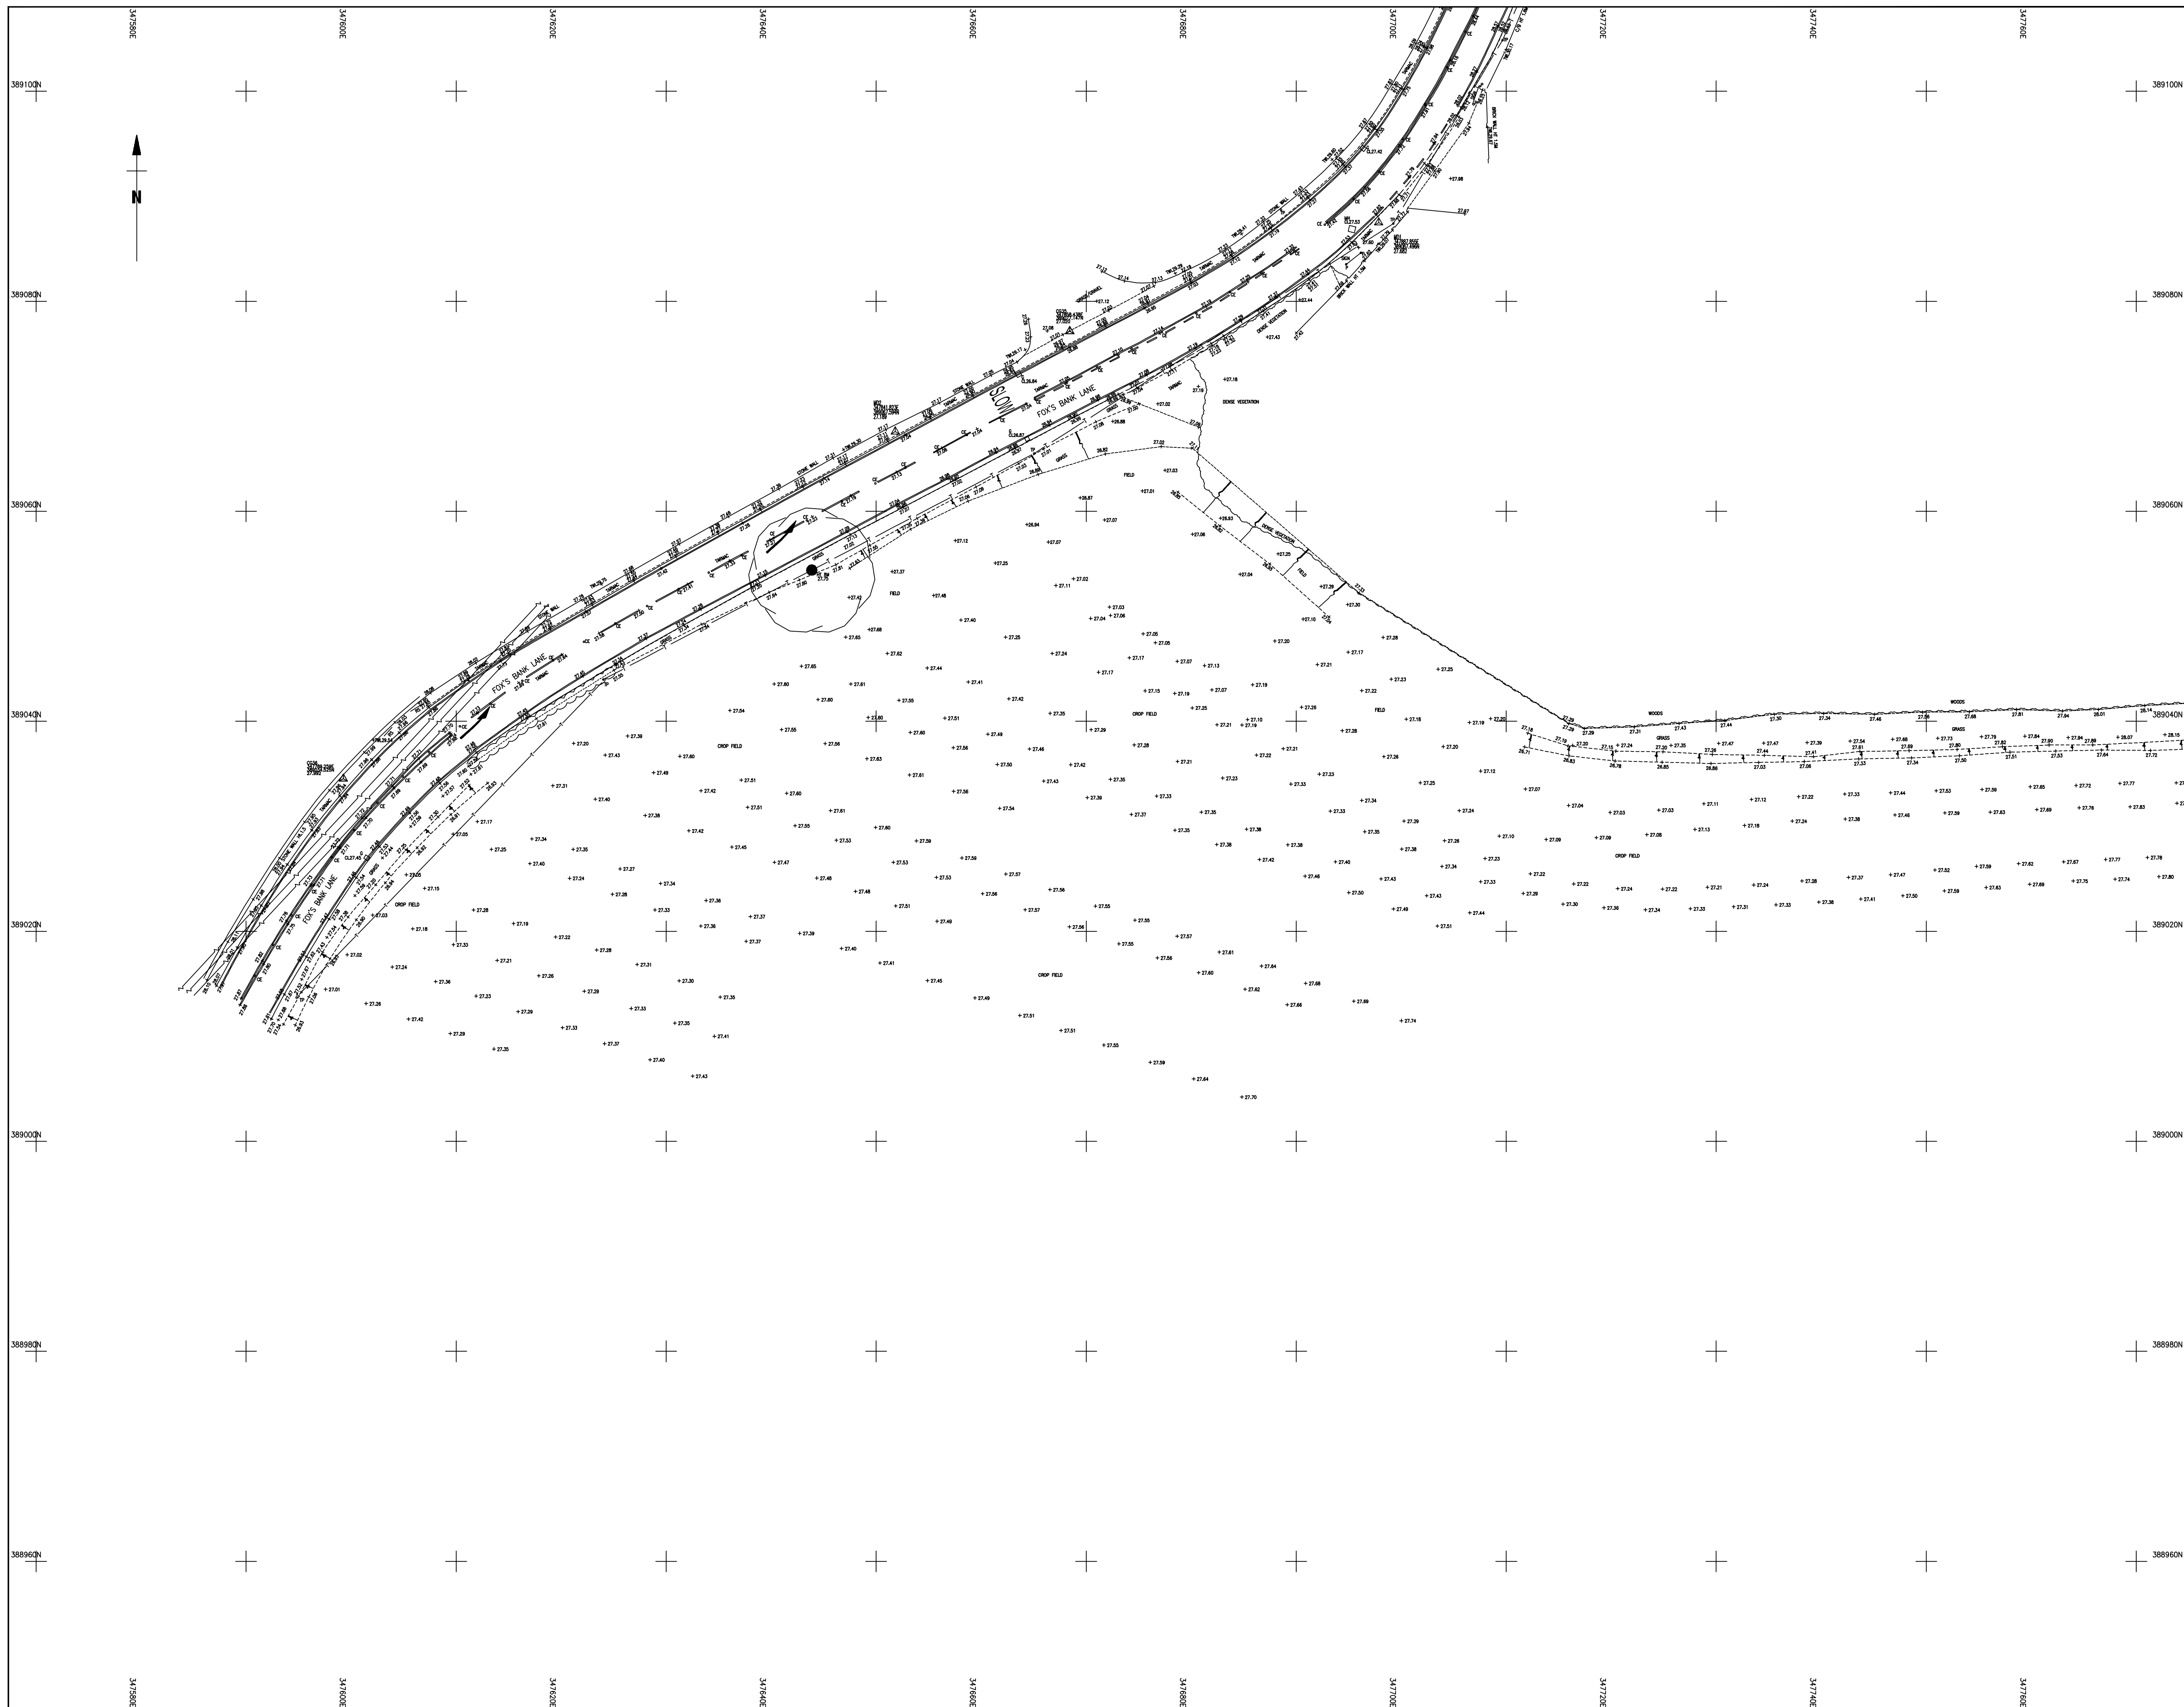


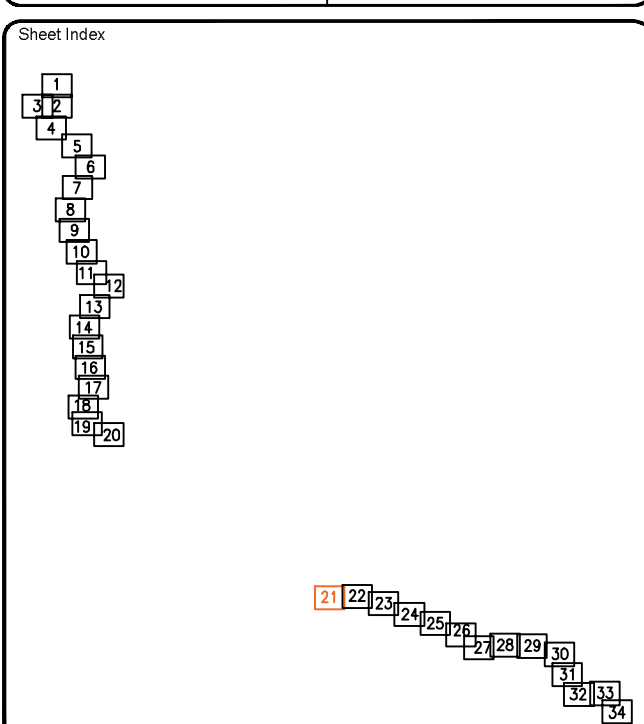

Survey Notes

Grid:	Local plane metric related to National Grid
Levels:	OS datum from GNSS positioning converted using the National Geoid Model OSGM015

Notes
Local scale factor has been applied.

[illegible]

Rev.	Date	Description
A	04-09-2020	Additional areas added

**MALCOLM
HUGHES**
CHARTERED
LAND SURVEYORS

65 Cross Street, Sale, Manchester
M33 7HF. Tel 0161 955 1265
www.malcolmhughes.co.uk
survey@mh.co.uk

Accreditations

RICS **THE SURVEY
ASSOCIATION** **RICS**

Client

AECOM LTD
4th FLOOR, MERCHANTS COURT
2-12 LORD STREET, LIVERPOOL L2 1TS


Project

PRESCOT TO CRONTON AREA 8

Drawing Title

TOPOGRAPHICAL SURVEY

Drawn By JWIC	29/05/20	Survey Date May 2020
Checked by SC	29/05/20	Scale A0@1:200scale
Drawing No 55566/21		Revision A

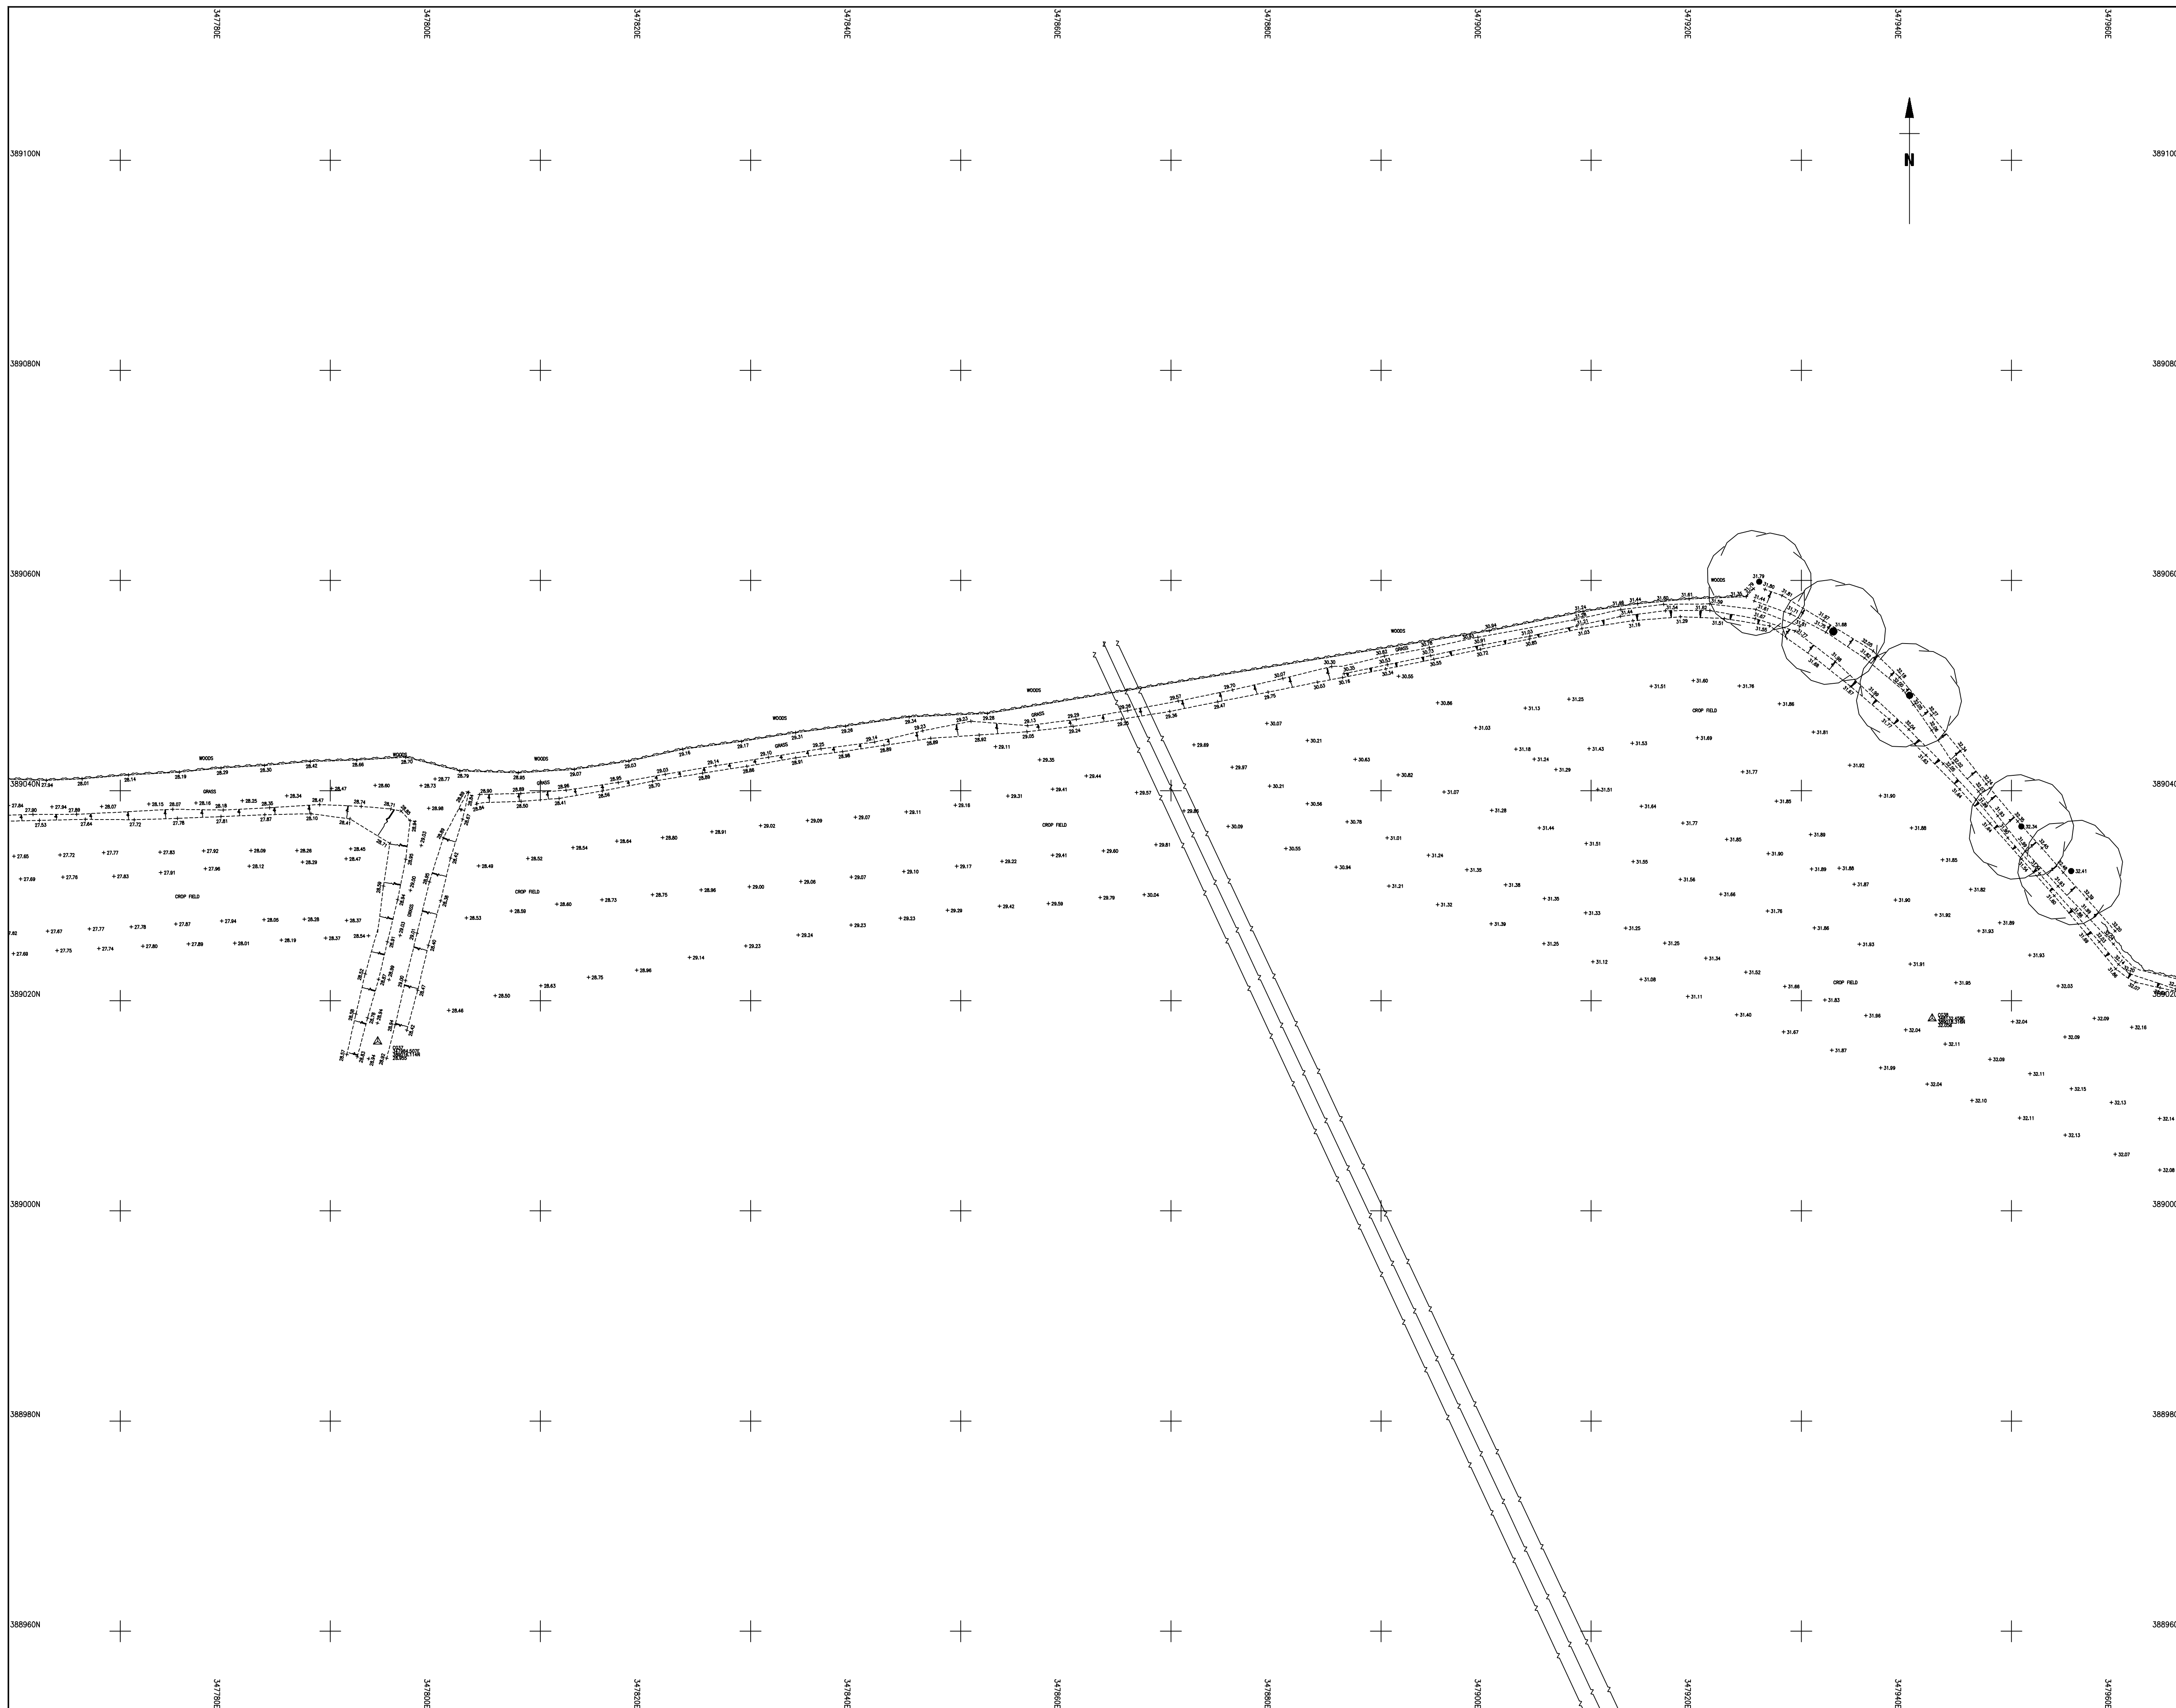

Survey Notes	
Grid:	Local plane metric related to National Grid
Levels:	OS datum from GNSS positioning converted using the National Geoid Model OSGM015

Notes
Local scale factor has been applied.

Topographical Survey Legend

BUILDINGS AND WALLS	GENERAL INFORMATION


ROADS			
Centre		Canal	
Edge of Surfacing		Stream	
		Ditch	
Pedestrian Crossing		Water	
		Culvert	
Track		Grip (Land Drain)	
Footpath		Spring	

STREET FURNITURE		RELIEF AND VEGETATION	
Bench	DB		
Bus Stop	DB		
Barbed	DB		
Cable Box	DB		
Gas Choke	CC		
Closed Circuit TV	CCCV		
Drain	DB		
Electricity Pole	EP		
Flag	FL		
Flag Staff	FL		
Light Pole	LP		
Litter Box	LB		
Marine Plank (Green)	MP		
Marking Ring	MR		
Mail Box on Walling Post	MB		
Service Worker	SW		
Mail Stove	MS		
Post	P		
		Heaps	
		Edge of Wood/Quakes	
		Stump	 STUMP
		Individual Trees	
		Slopes with Height Greater than 1m	
		Off Face	
		Marsh	

[illegible]

Rain Water Pipe Sewer Gas Pipe Unable to fit cover Stop Tap Stop Valve Lophanthus Hydrant Earth Rod Gas Valve Water Meter Manhole Reading Eye	G-WP S-Pipe G-Pipe U/L ST SV LH HD ER OV MV HO RE	SURVEY INFORMATION SIGNS Permanent Ground Marker 0.5. Vtg Station 0.5. Bench Mark
---	---	--

GEOTECHNICAL INFORMATION	
Benetube	SH
Total P1	TP
Monitor P1s	MPH
Probe Hole	PH
Window Sample	WS

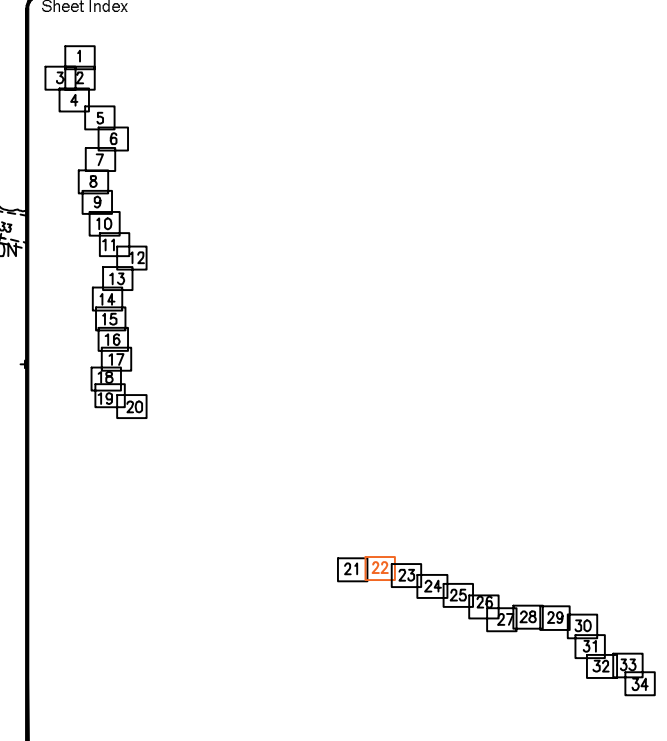

Rev.	Date	Description
A	04-09-2020	Additional areas added



**MALCOLM
HUGHES**
CHARTERED
LAND SURVEYORS

65 Cross Street, Sale, Manchester
M33 7HF, Tel 0161 945 1265
www.malcolmhughes.co.uk
survey@mhls.co.uk

Accreditations








Client

AECOM LTD

4th FLOOR, MERCHANTS COURT


2-12 LORD STREET, LIVERPOOL L2 1TS

Project	PRESCOT TO CRANTON AREA 8
---------	---

Drawing Title

TOPOGRAPHICAL SURVEY

Drawn By JW/IC	29/05/20	Survey Date May 2020
Checked by SC	29/05/20	Scale A0@1:200scale
Drawing No 55566/22		Revision A

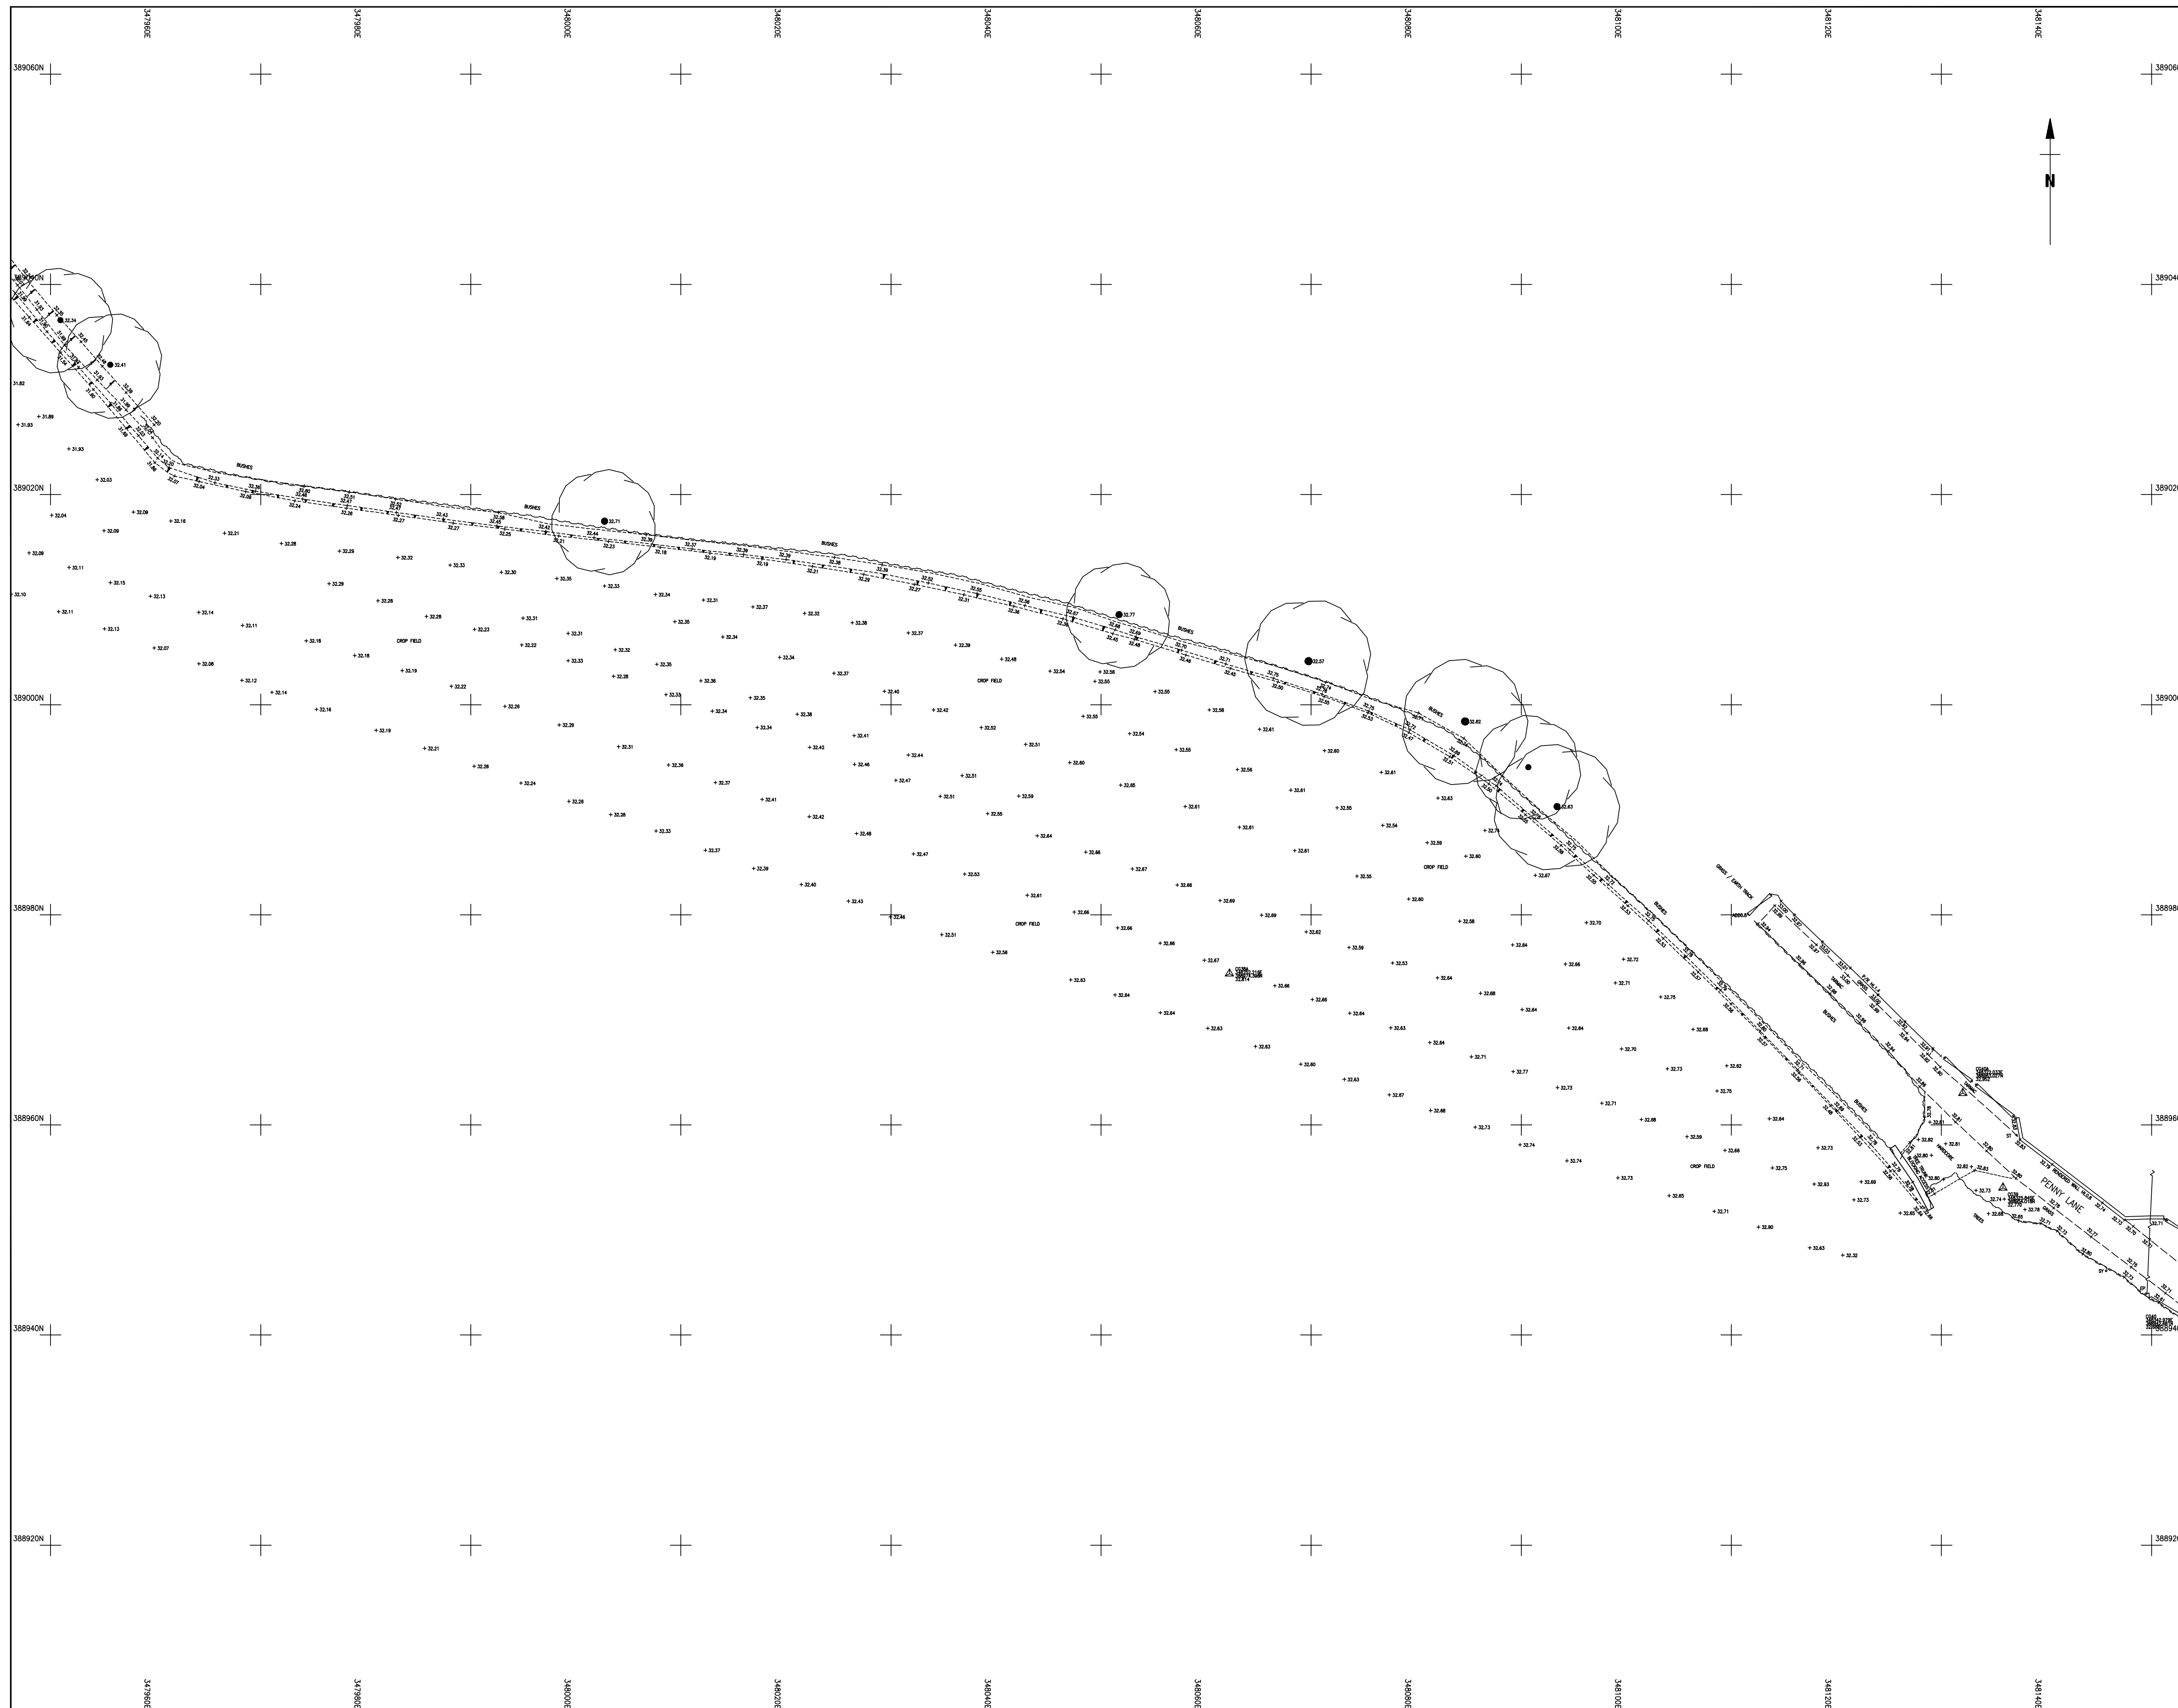

Survey Notes	
Grid:	Local plane metric related to National Grid
Levels:	OS datum from GNSS positioning converted using the National Geoid Model OSGM015

Notes
Local scale factor has been applied.

[illegible]

Sheet Index

ON

1
2
3
4
5
6
7
8
9
10
11
12
13
14
15
16
17
18
19
20

ON

21
22
23
24
25
26
27
28
29
30
31
32
33
34

Rev.	Date	Description
A	04-09-2020	Additional areas added



**MALCOLM
HUGHES**
**CHARTERED
LAND SURVEYORS**

65 Cross Street, Salford, Manchester
 M3 7HF, Tel 0161 945 1265
www.malcolmhughes.co.uk
survey@mhls.co.uk

Accreditations






Client

AECOM LTD
4th FLOOR, MERCHANTS COURT
2-12 LORD STREET, LIVERPOOL L2 1TS

Project

PRESCOT TO CRONTON
AREA 8 & 9

Drawing Title

TOPOGRAPHICAL SURVEY

Drawn By JW/IC	29/05/20	Survey Date May 2020
Checked by SC	29/05/20	Scale A0@1:200scale
Drawing No 55566/23		Revision A