


Knowsley MBC - Jubilee Park



Creation of an Artificial Grass Pitch



CONSULTANTS
Surfacing Standards Ltd
Office: 2, Eton Square House,
Eaton Square, Liverpool L6 1ST
0151 401 0112

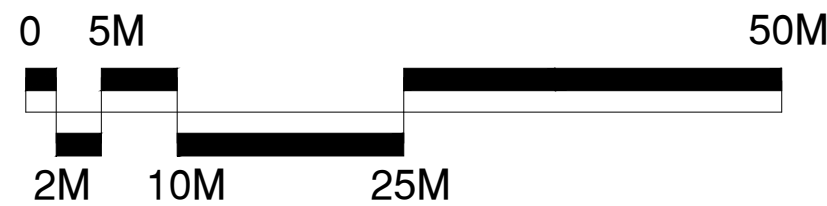

1. DO NOT SCALE FROM DRAWING UNLESS FOR PLANNING PURPOSES ONLY. ALL DIMENSIONS TO BE CHECKED ON SITE PRIOR TO COMMENCEMENT OF WORKS.
2. THIS DRAWING IS COPYRIGHT TO SURFACING STANDARDS LTD.
3. ALL PERSONNEL SHOULD BE AWARE OF THE HEALTH AND SAFETY PLAN WHICH IS RETAINED IN THE SITE MANAGERS OFFICE.

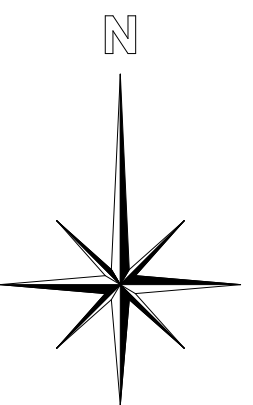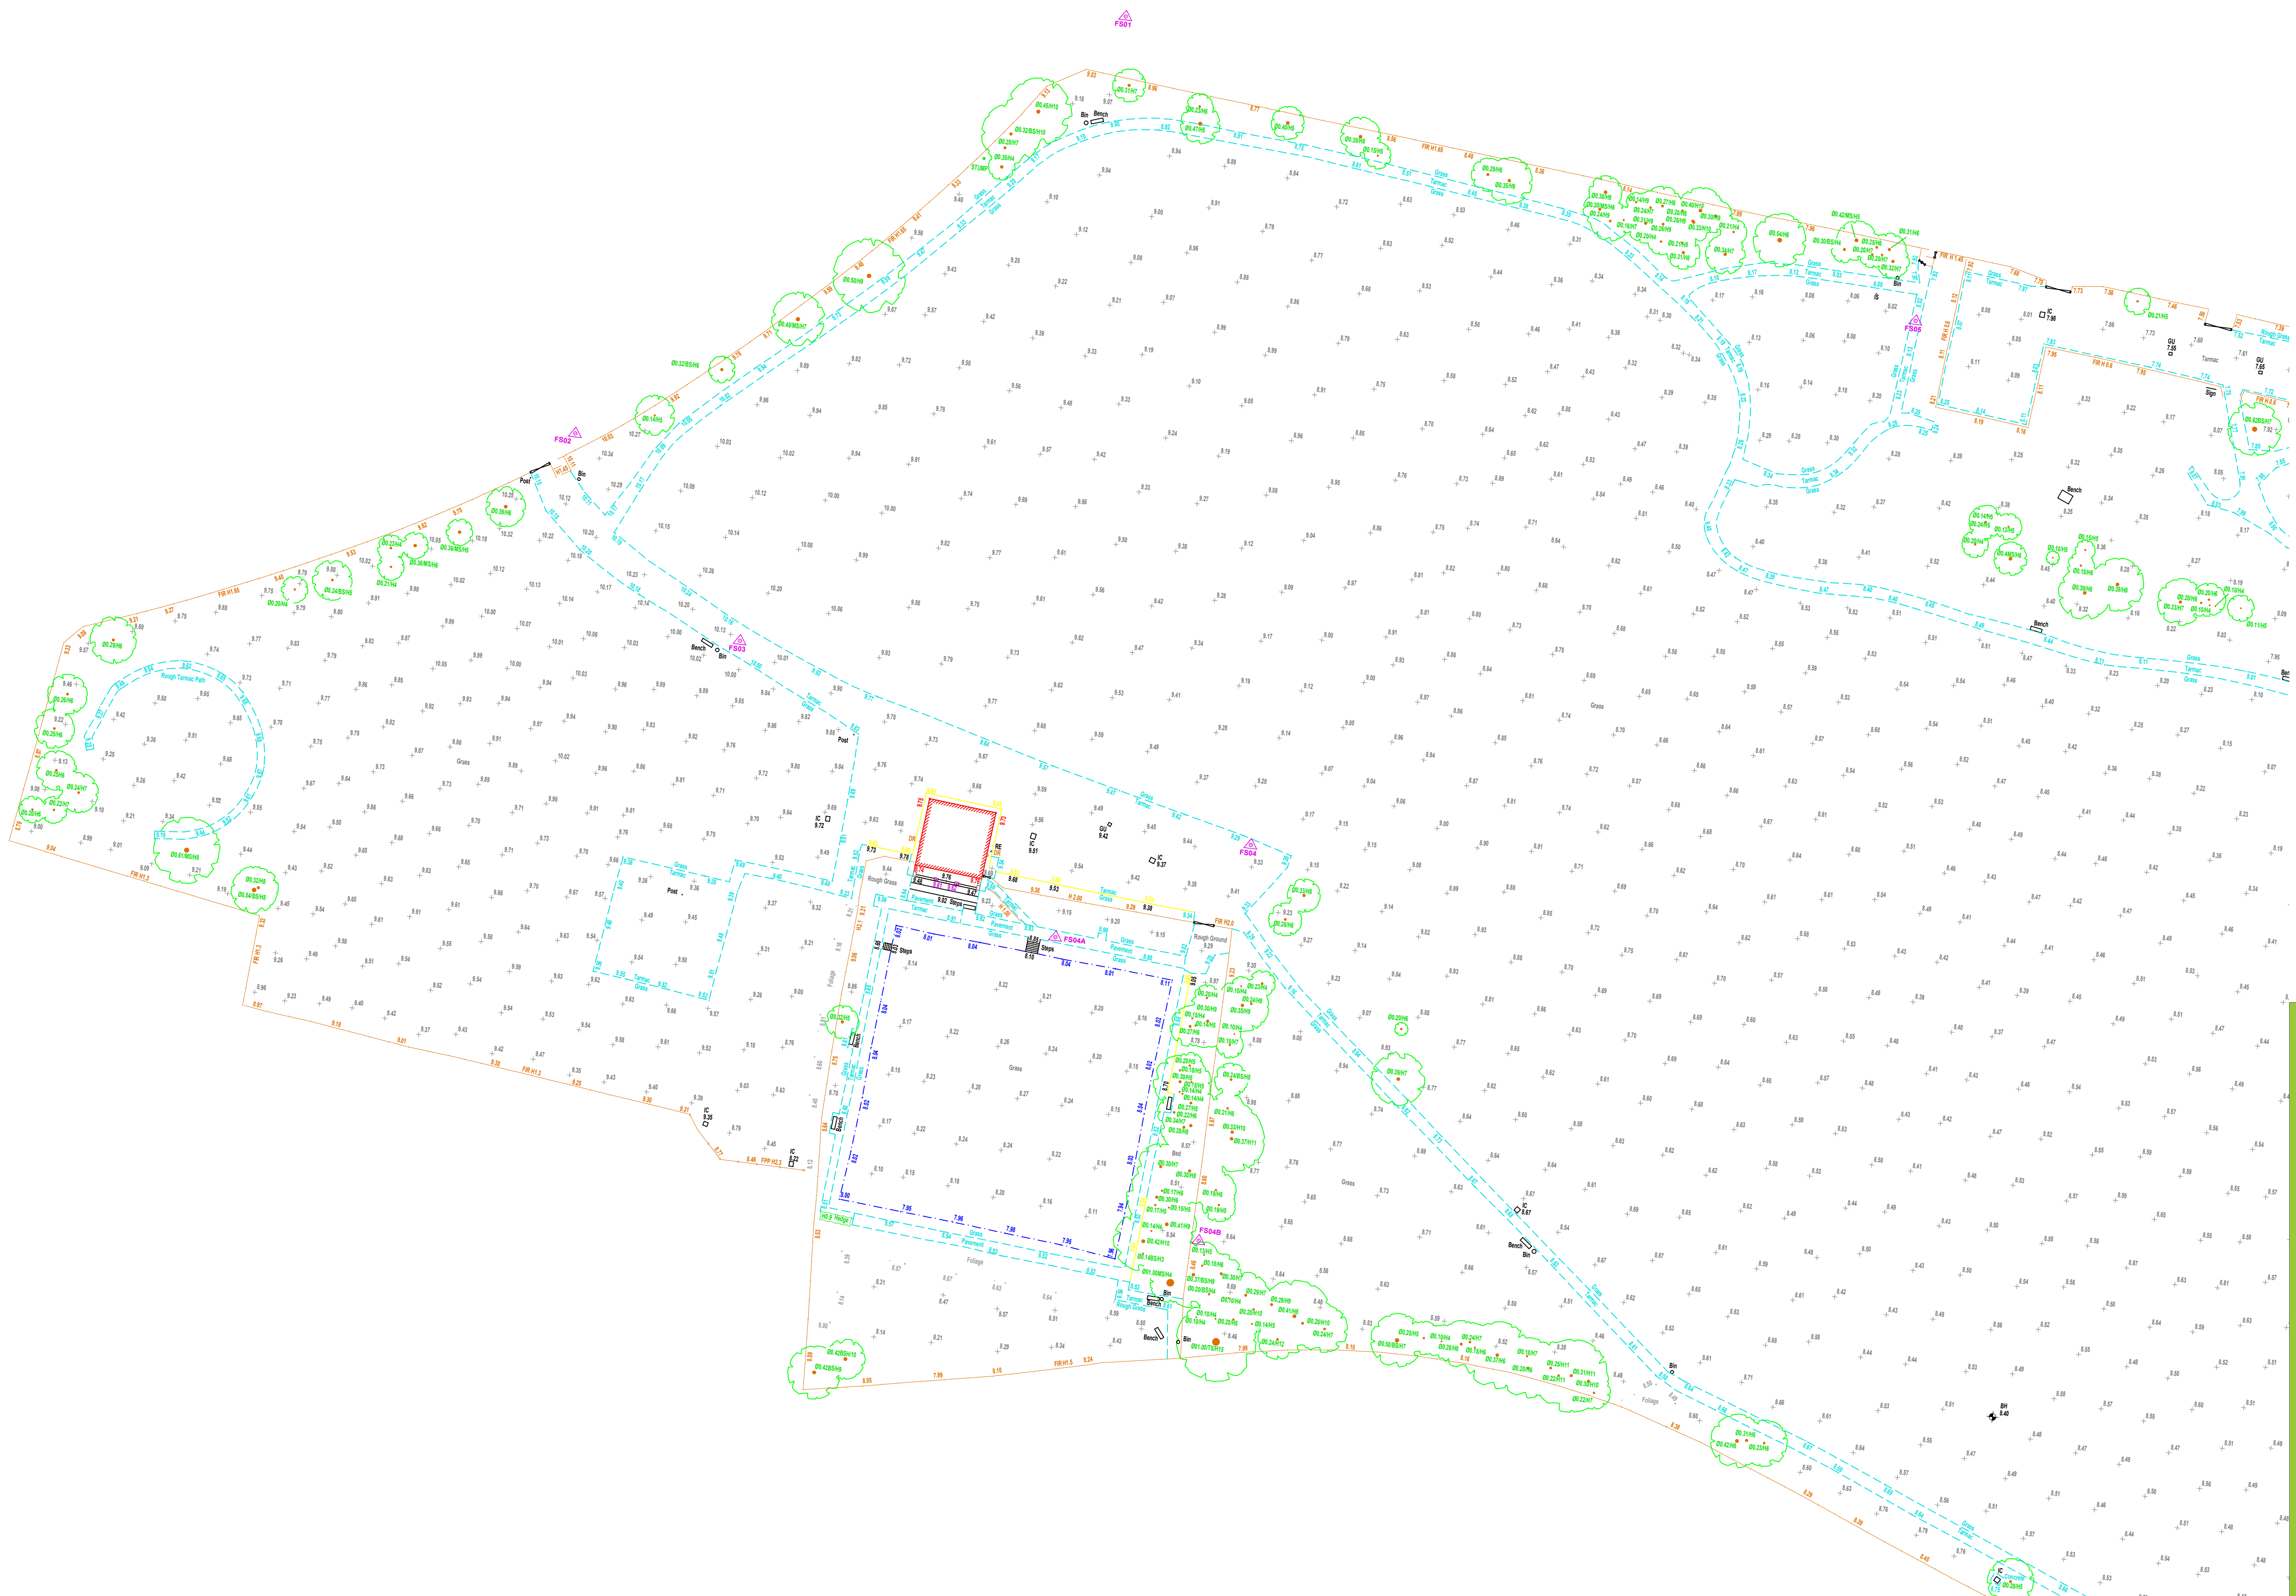

00	PLANNING ISSUE	ME	WB	19.12.23
REV	DESCRIPTION	REV	CK	DATE
SSL Surfacing Standards Limited SPORTS PITCH CONSULTANTS				
Page Moss				
AUTHOR ME				
TITLE Knowsley MBC - Jubilee Park Creation of an Artificial Grass Pitch Topographical Survey				
PROJECT LANO-CLS036		SCALE 1:500		SIZE A1
DRAWING No 01		REVISION 00		