



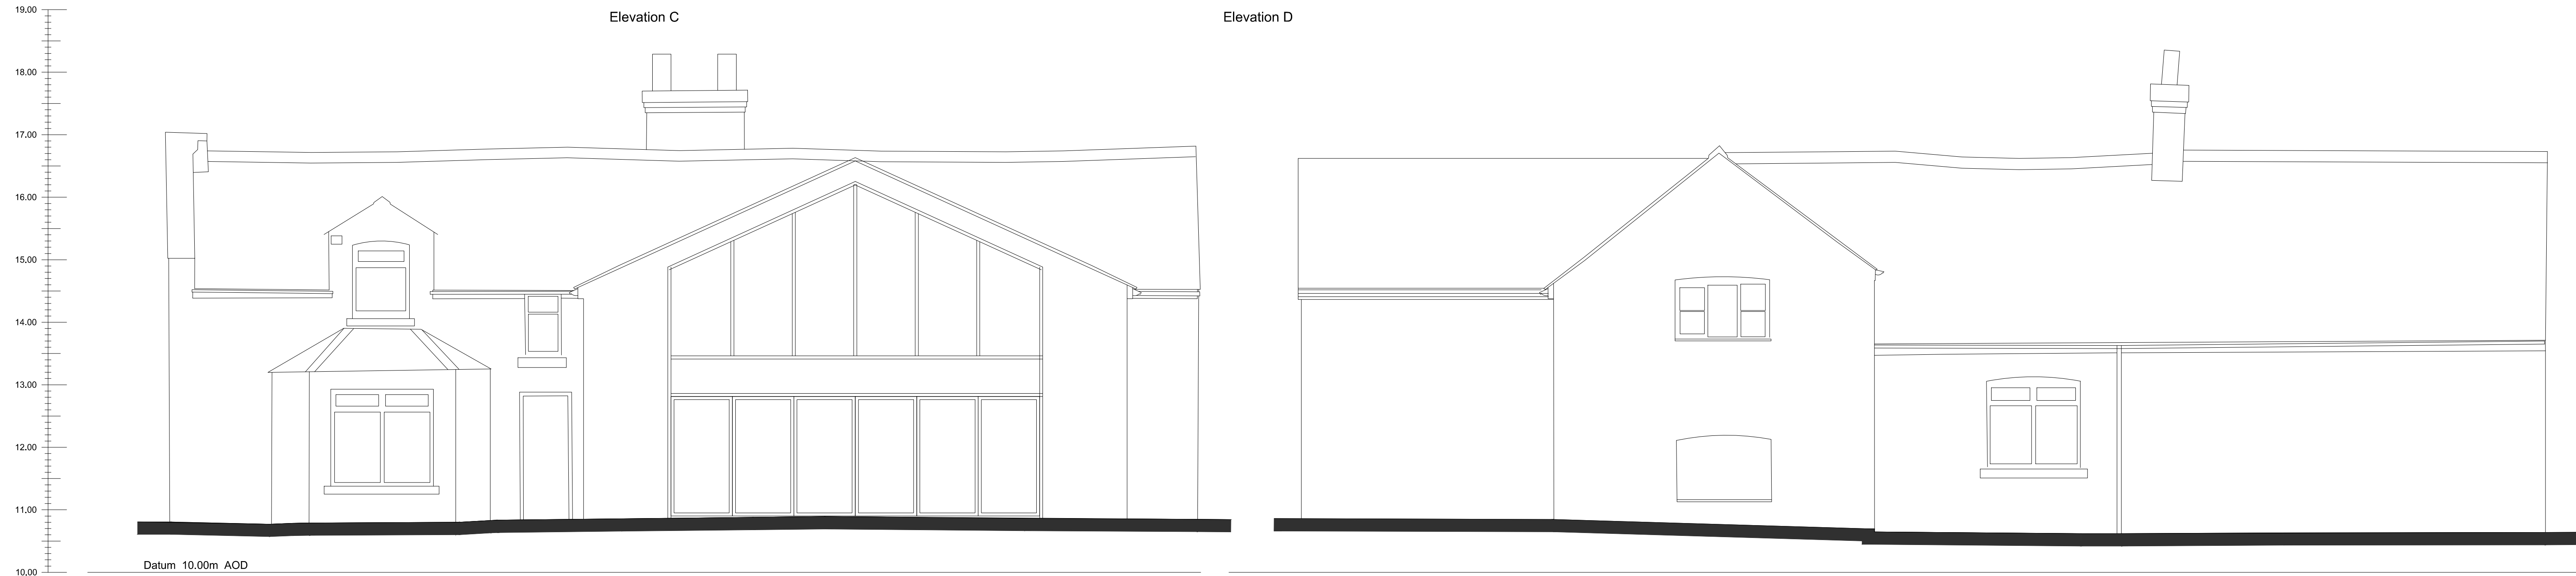

PROPOSED EXTENSION VOLUME = 303 m3
EXISTING HOUSE VOLUME = 660 m3
EXISTING OUTBUILDINGS VOLUME BEING DEMOLISHED = 108 m3
TOTAL NEW VOLUME = 855 m3

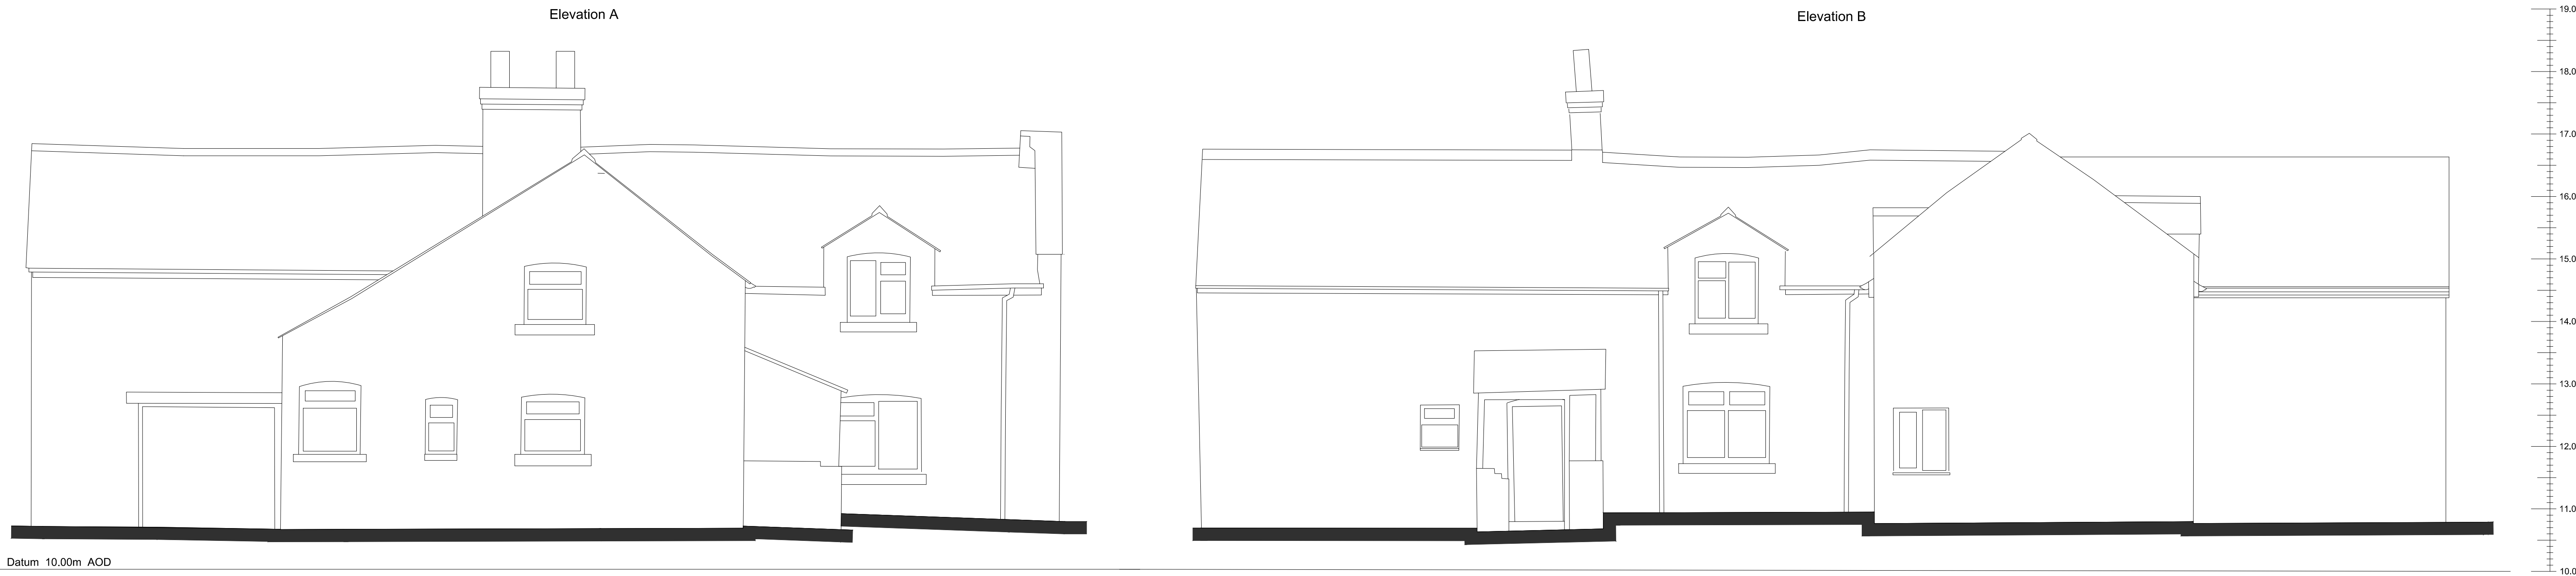