



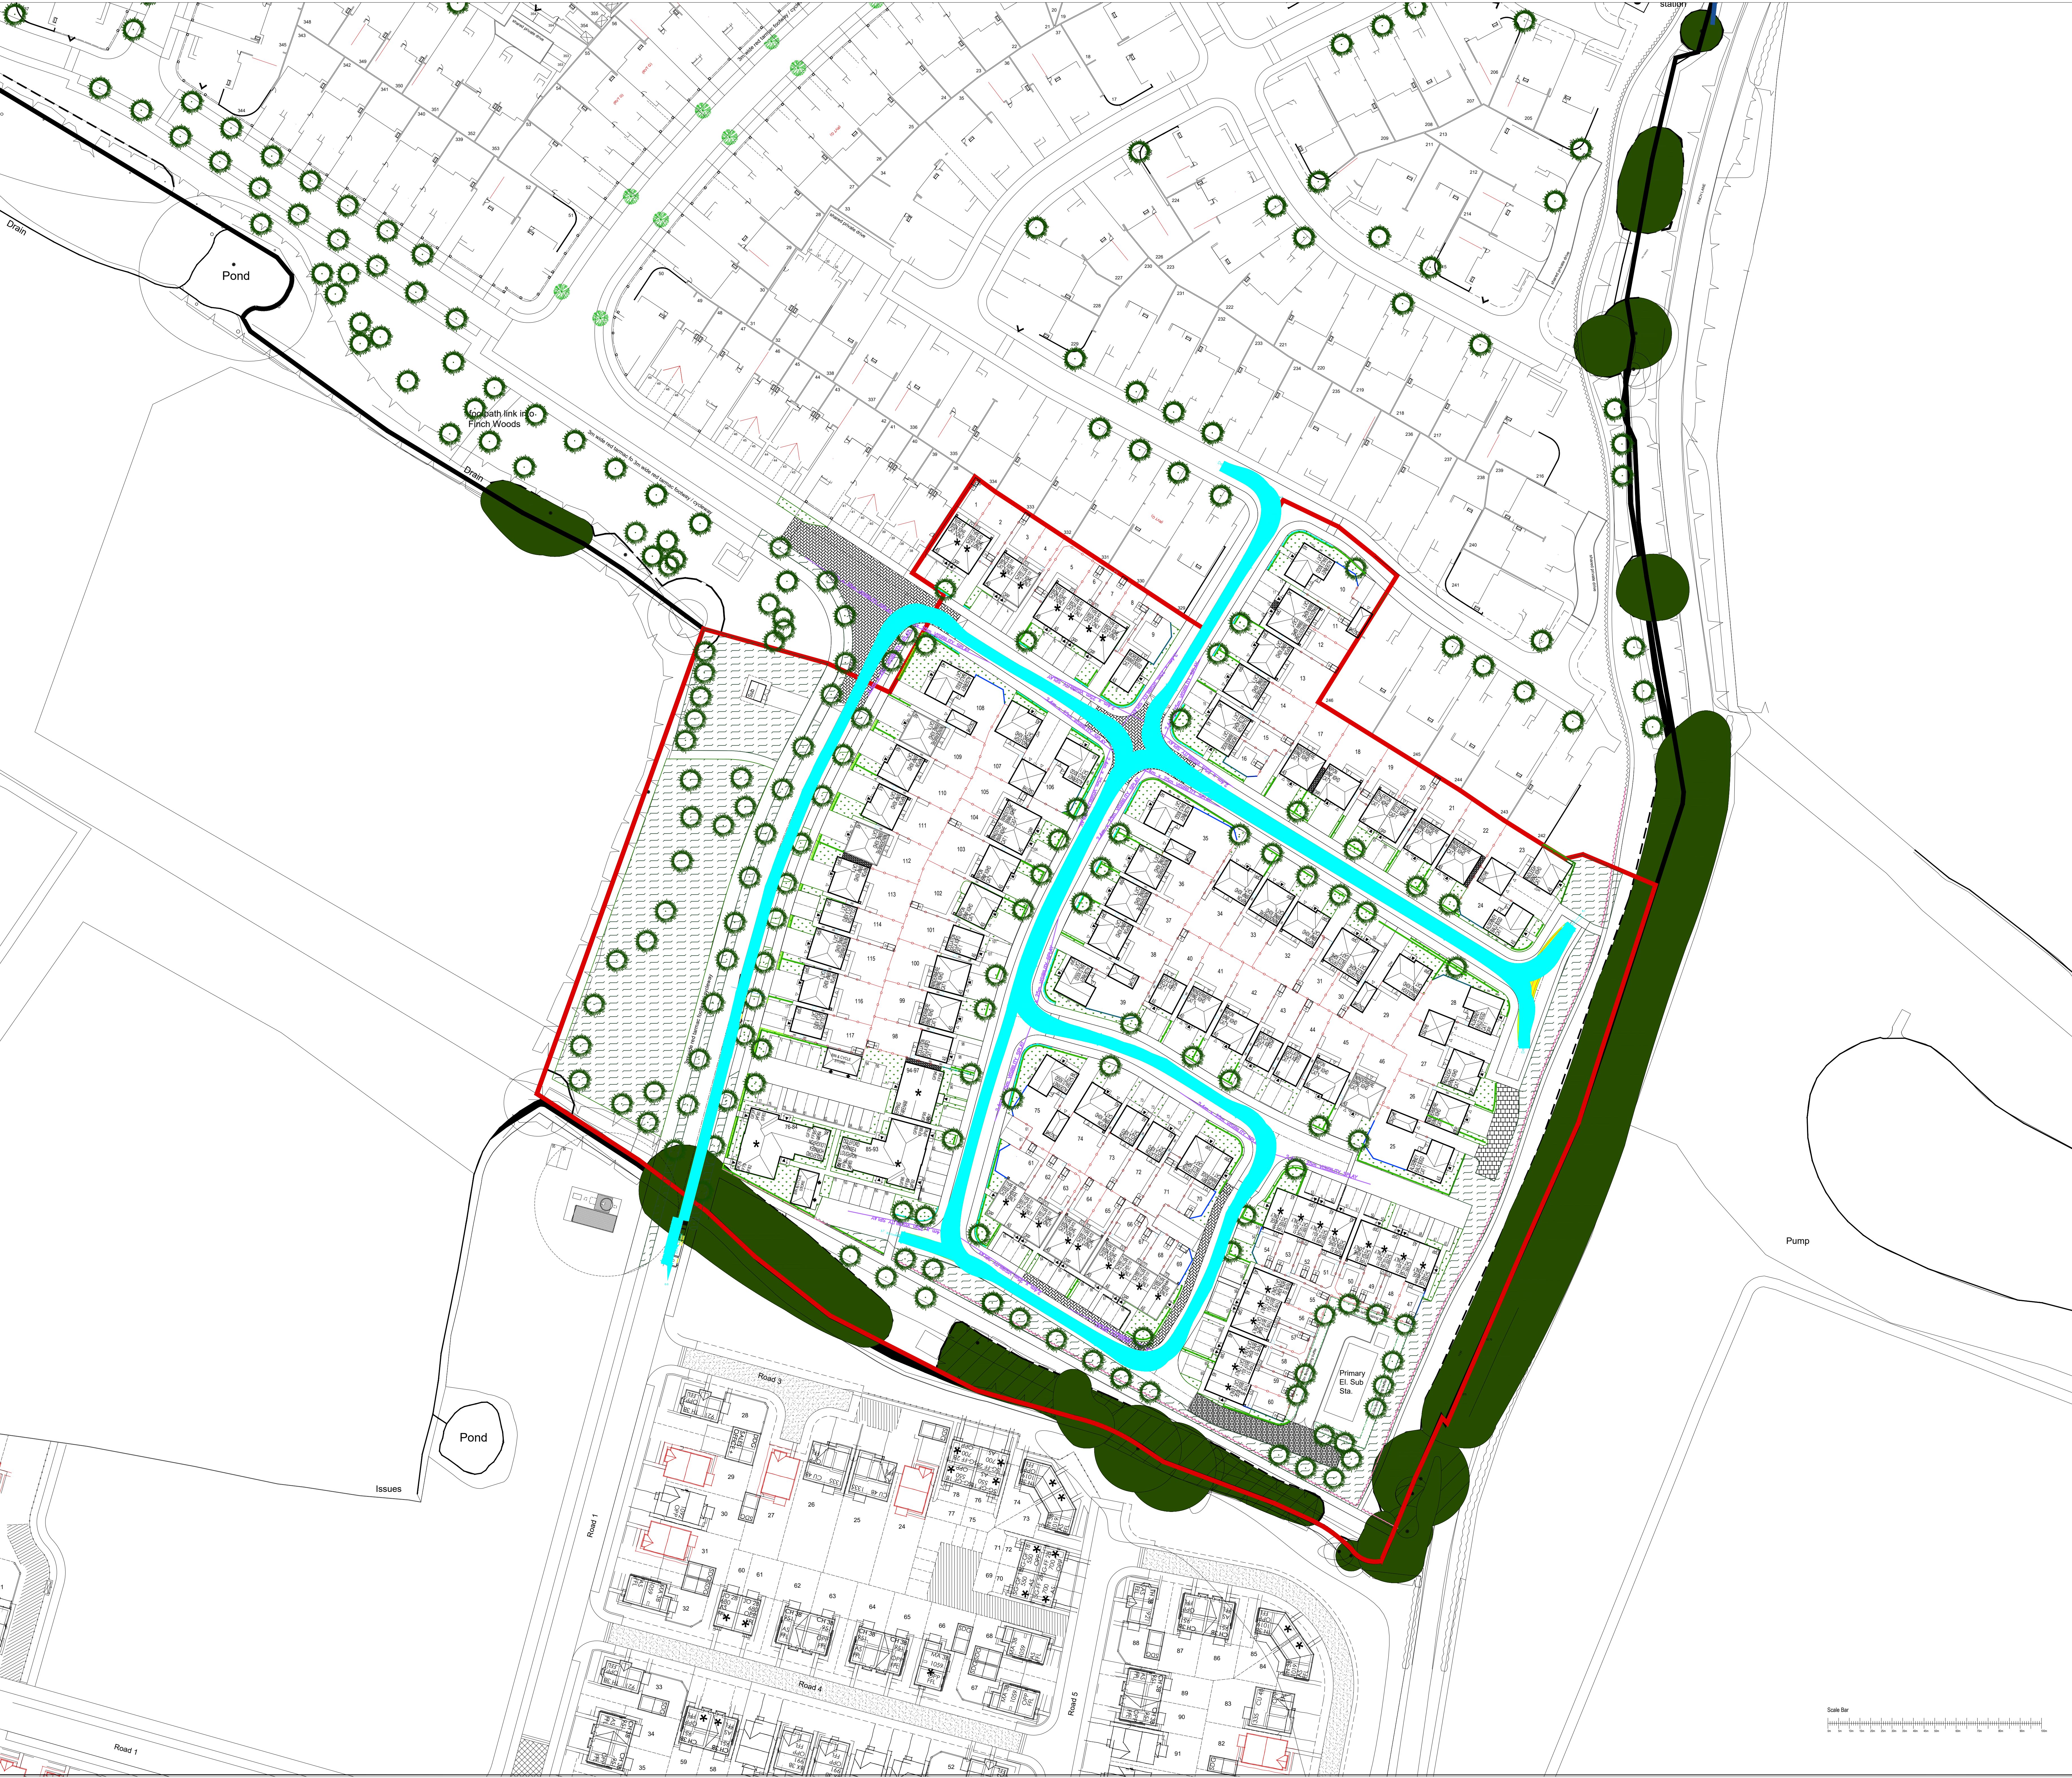


Warning to House Purchasers
Buyers are warned that this is a working drawing and the contents of this drawing may be subject to change during the build process. The layout, form, content, and dimensions specified are intended for general guidance only. Priorities or features shown may differ in respect of individual properties. Whilst we make every effort to ensure our drawings are up to date there may from time to time be an unavoidable delay in updating these due to changes in regulations and/or planning. Purchasers are advised to check with Sales Advisor whether any alterations have been made to this drawing. The contents of this drawing do not constitute a contract, part of any contract or warranty unless specifically incorporated into the contract. They should not be relied upon for the purposes of entering into a contract to purchase any property.

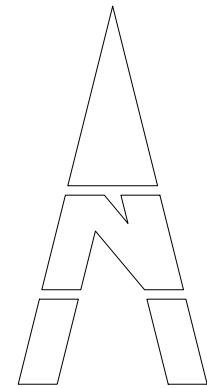

LEGEND :

2.4m x 30m visibility splay

Indicates Junction Visibility Splays

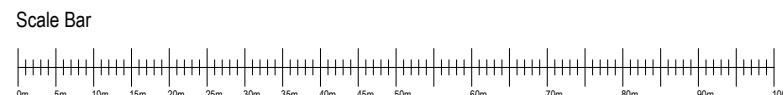

2	Updated to Planning Layout Revision 8	02.26	CL
1	Updated to Planning Layout Revision 5	12.25	CL
Revision	Description	Date	Design By

Project

Description

PLANNING LAYOUT -Vehicle Turning

Design By

CL

Date

12.12.25

Scale at A3

1:500

Revision

002

Project

HA671 - BAH -

Location

XX

Revision

XX

XX - DR - UD -

202004

Do not scale from this drawing. Work to given dimensions only. Any discrepancies are to be reported to Originator.

© Barrett Homes Ltd.