



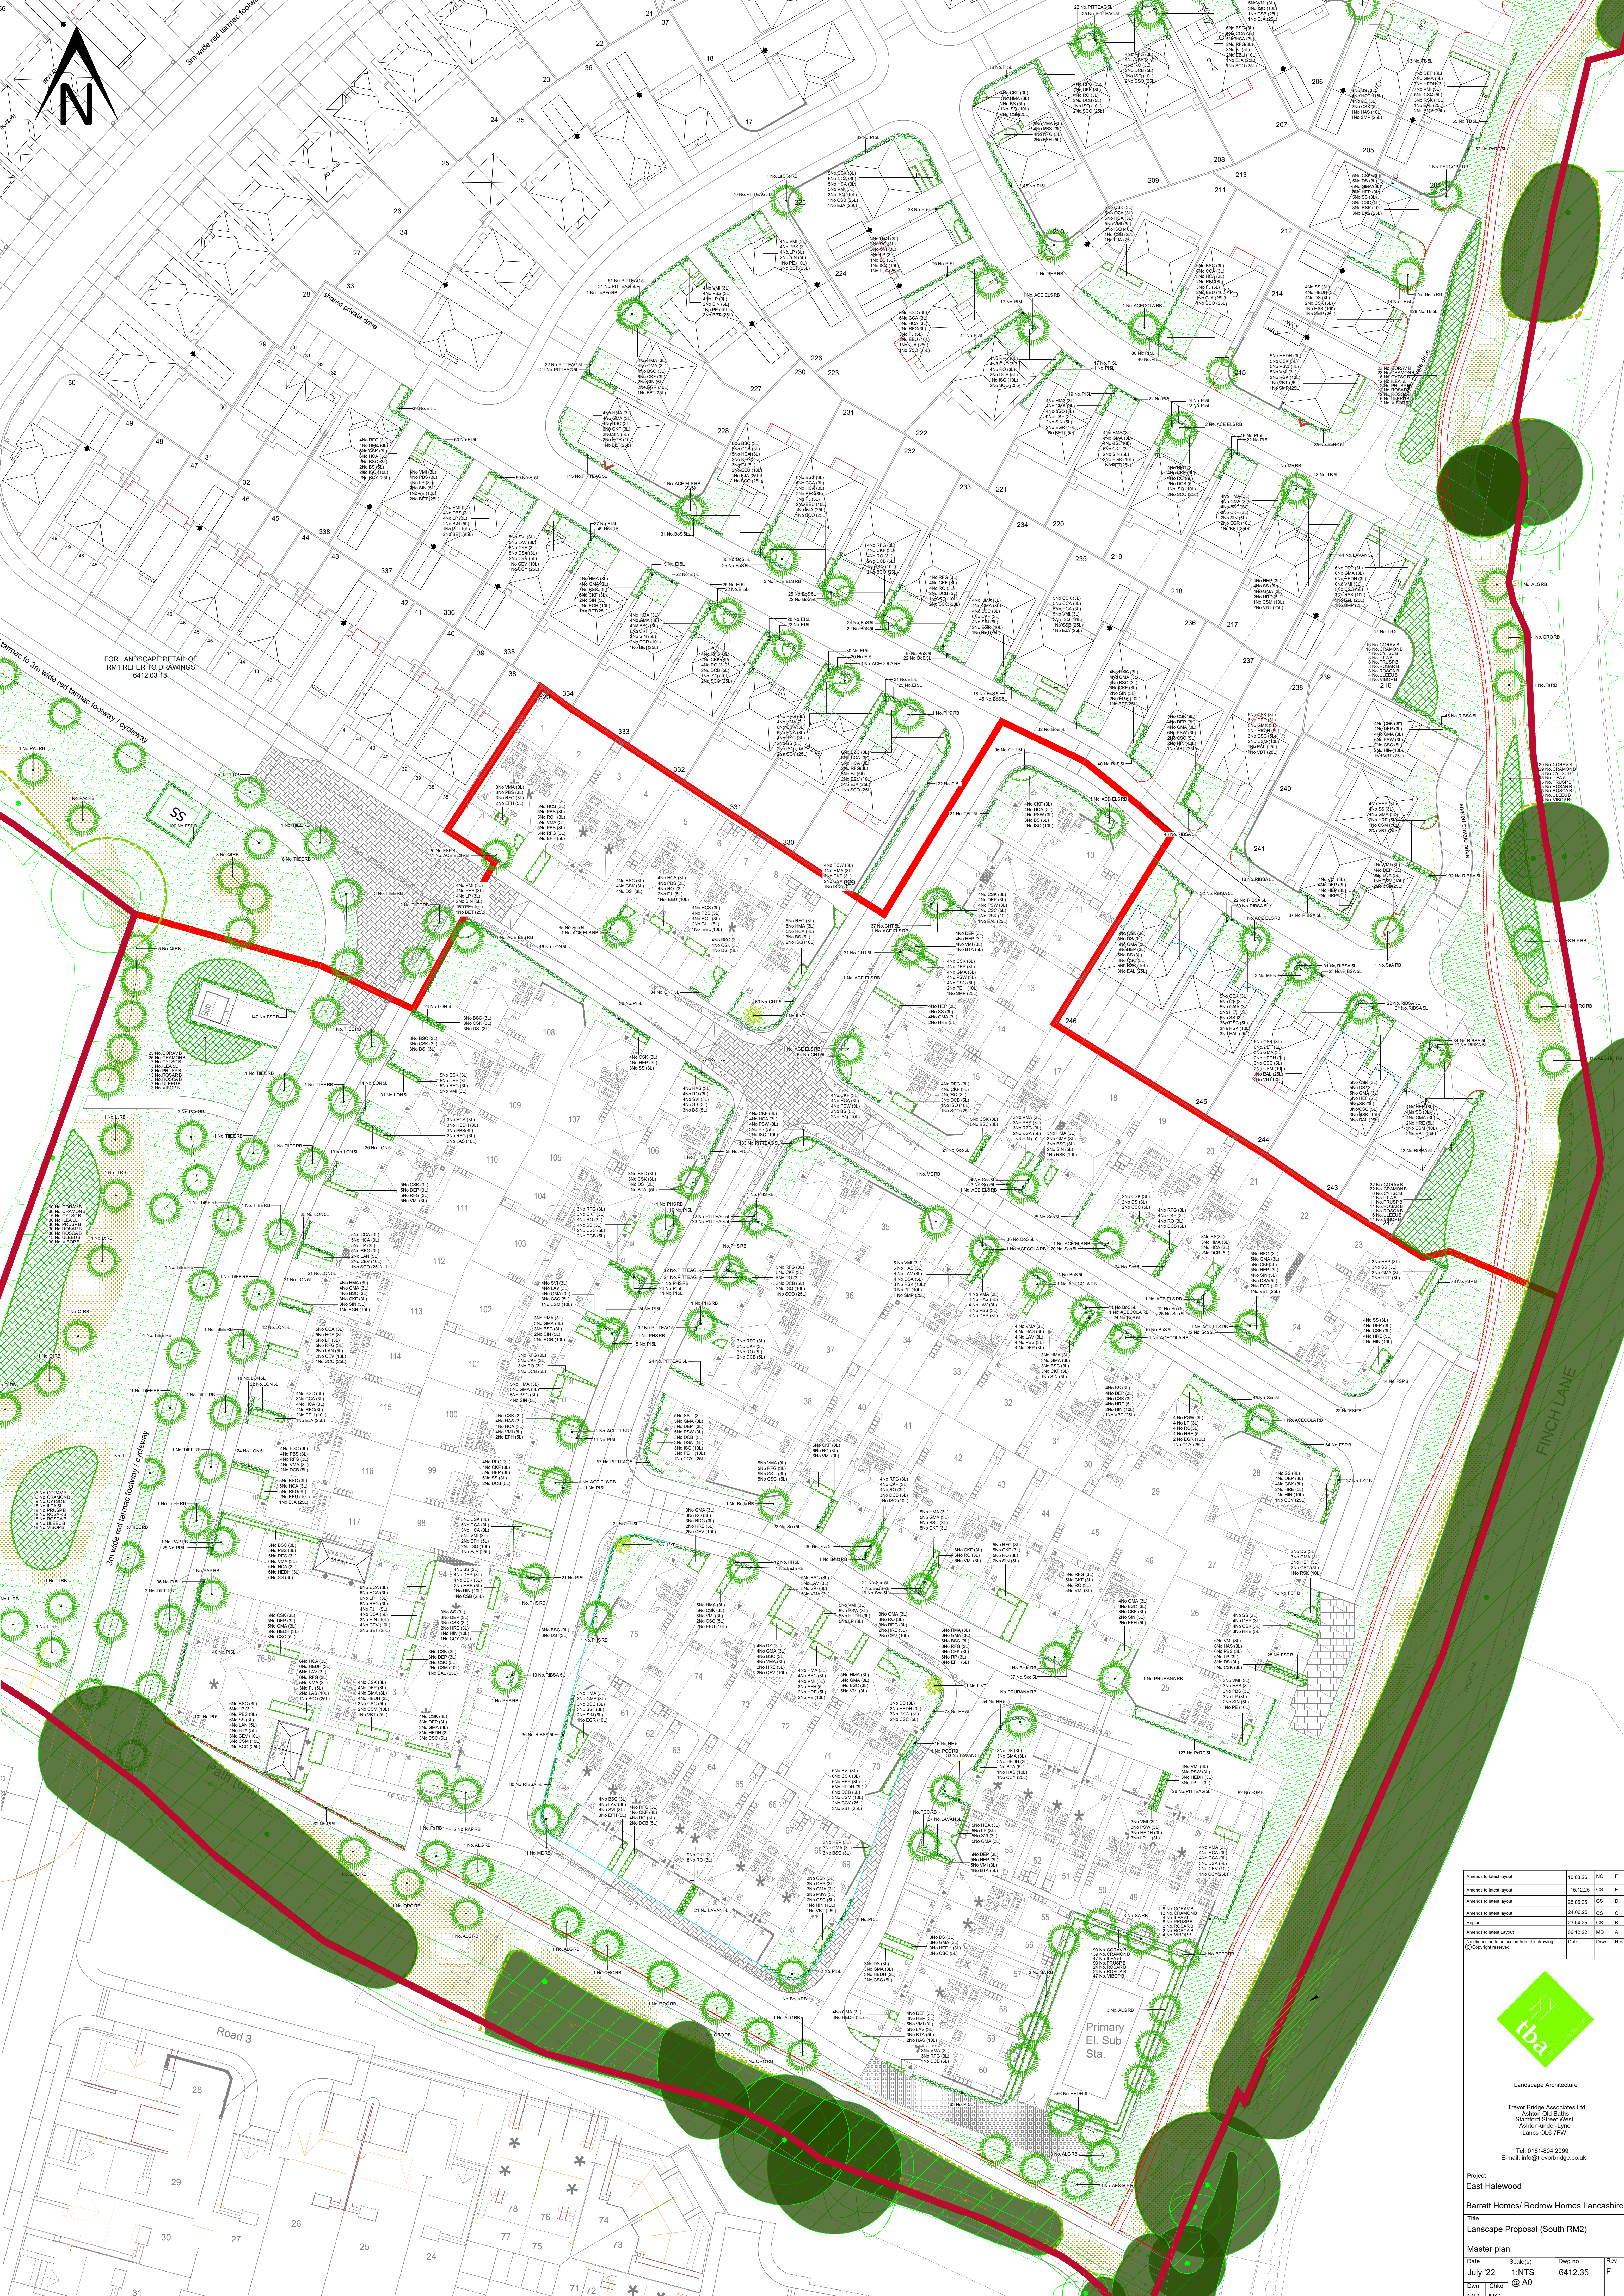

Arrows to Street layout	10.03.26	NC	F
Arrows to Street layout	16.12.25	CS	E
Arrows to Street layout	25.06.25	CS	D
Arrows to Street layout	24.04.25	CS	G
Revised	23.04.25	CS	B
Arrows to Street layout	06.12.22	MD	A
Arrows to Street layout	09.08	DM	Rev

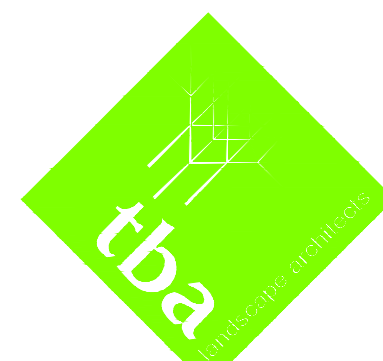

Landscape Architecture
Trevor Bridge Associates Ltd
Autumn, Oct. 2025
Stanford Street West
Aston and Lye
Lancs OL6 7FW
Tel: 0161-804 2099
E-mail: info@trevorbridge.co.uk

Project	East Halewood
Client	Barratt Homes/ Redrow Homes Lancashire
Title	Landscape Proposal (South RM2)
Master plan	
Date	July 22
Scale(s)	1:1NTS @ A0
Dwg no	6412.35
Rev	F
Drawn	MD
Check	NC