


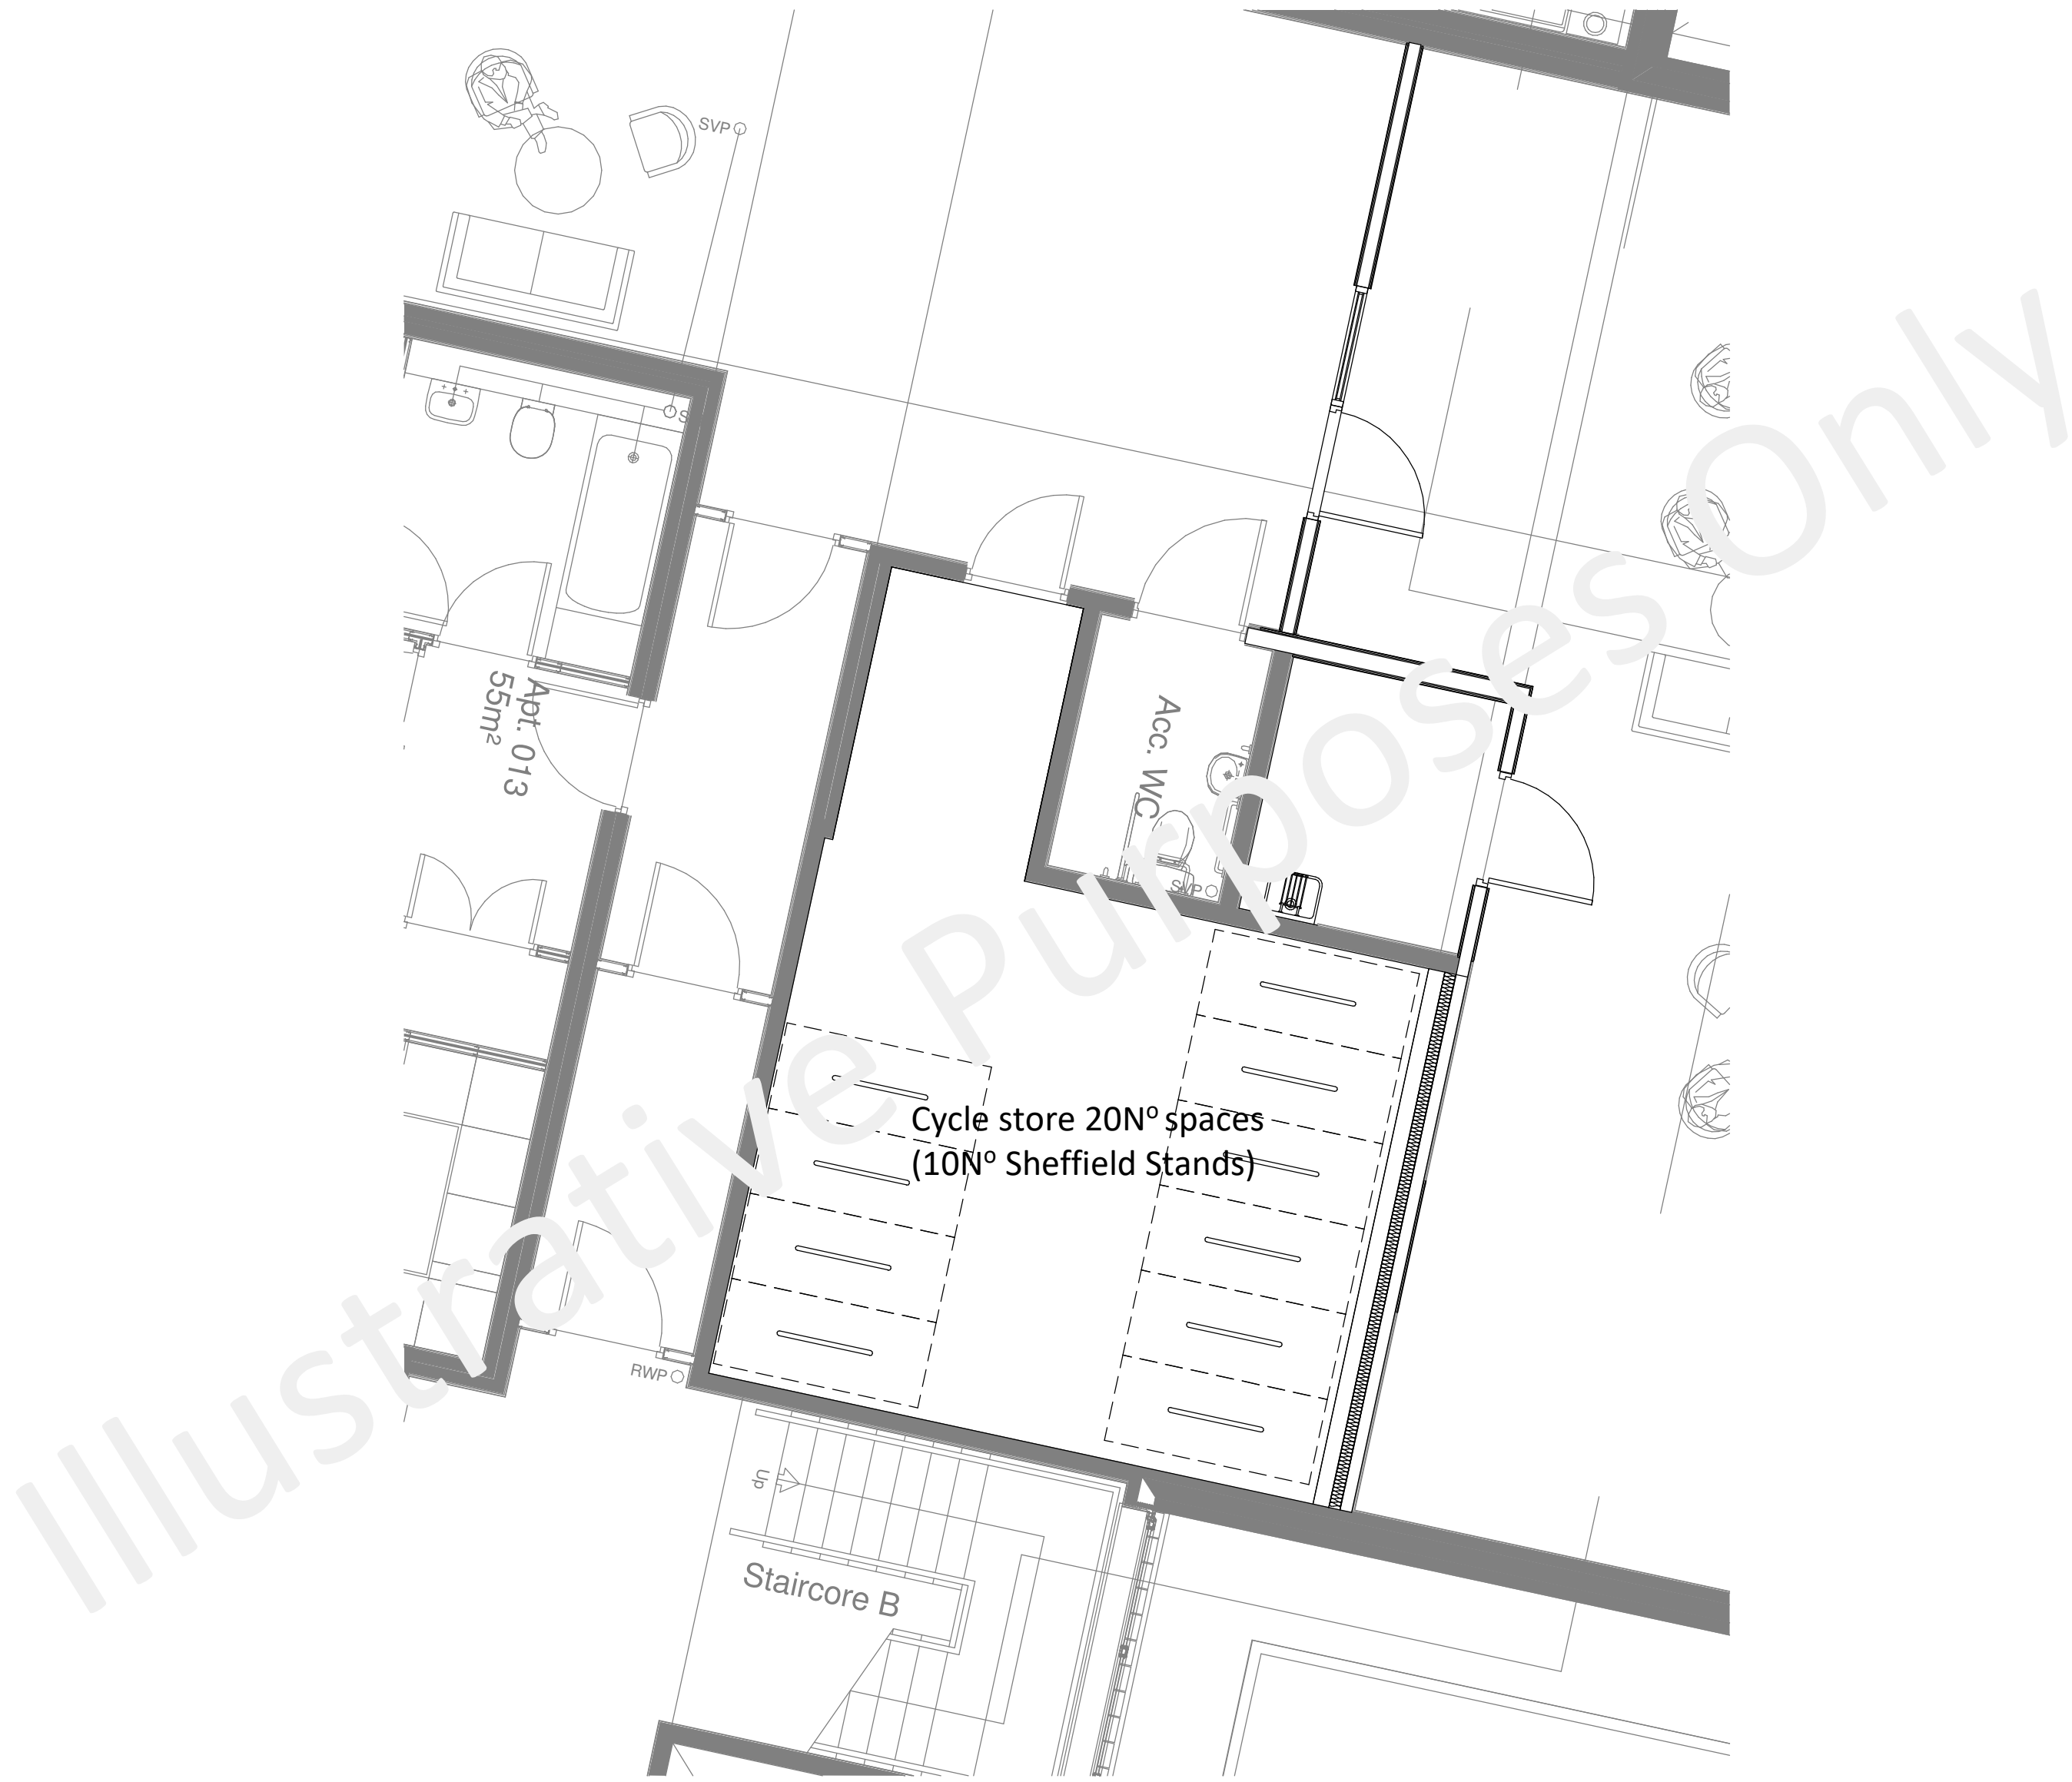

Internal Cycle Store
1 : 50

Rev	Date	Int	Description
-----	------	-----	-------------

btp
ARCHITECTS

RIBA
Chartered Practice

CLIENT:

Alderley Group

PROJECT:

The Orchard, Huyton

DESCRIPTION:

Internal Cycle Store

PURPOSE OF ISSUE:

Construction

DRAWN BY:	CHECKED	DATE:	SCALE @ A2:
OM	MA	16/01/25	1 : 50

JOB NO:	STATUS CODE:	DRAWING NO:	REV
4349	A	042	

FILE IDENTIFIER:

TO-BTP-00-SP-DR-A-4349_042