


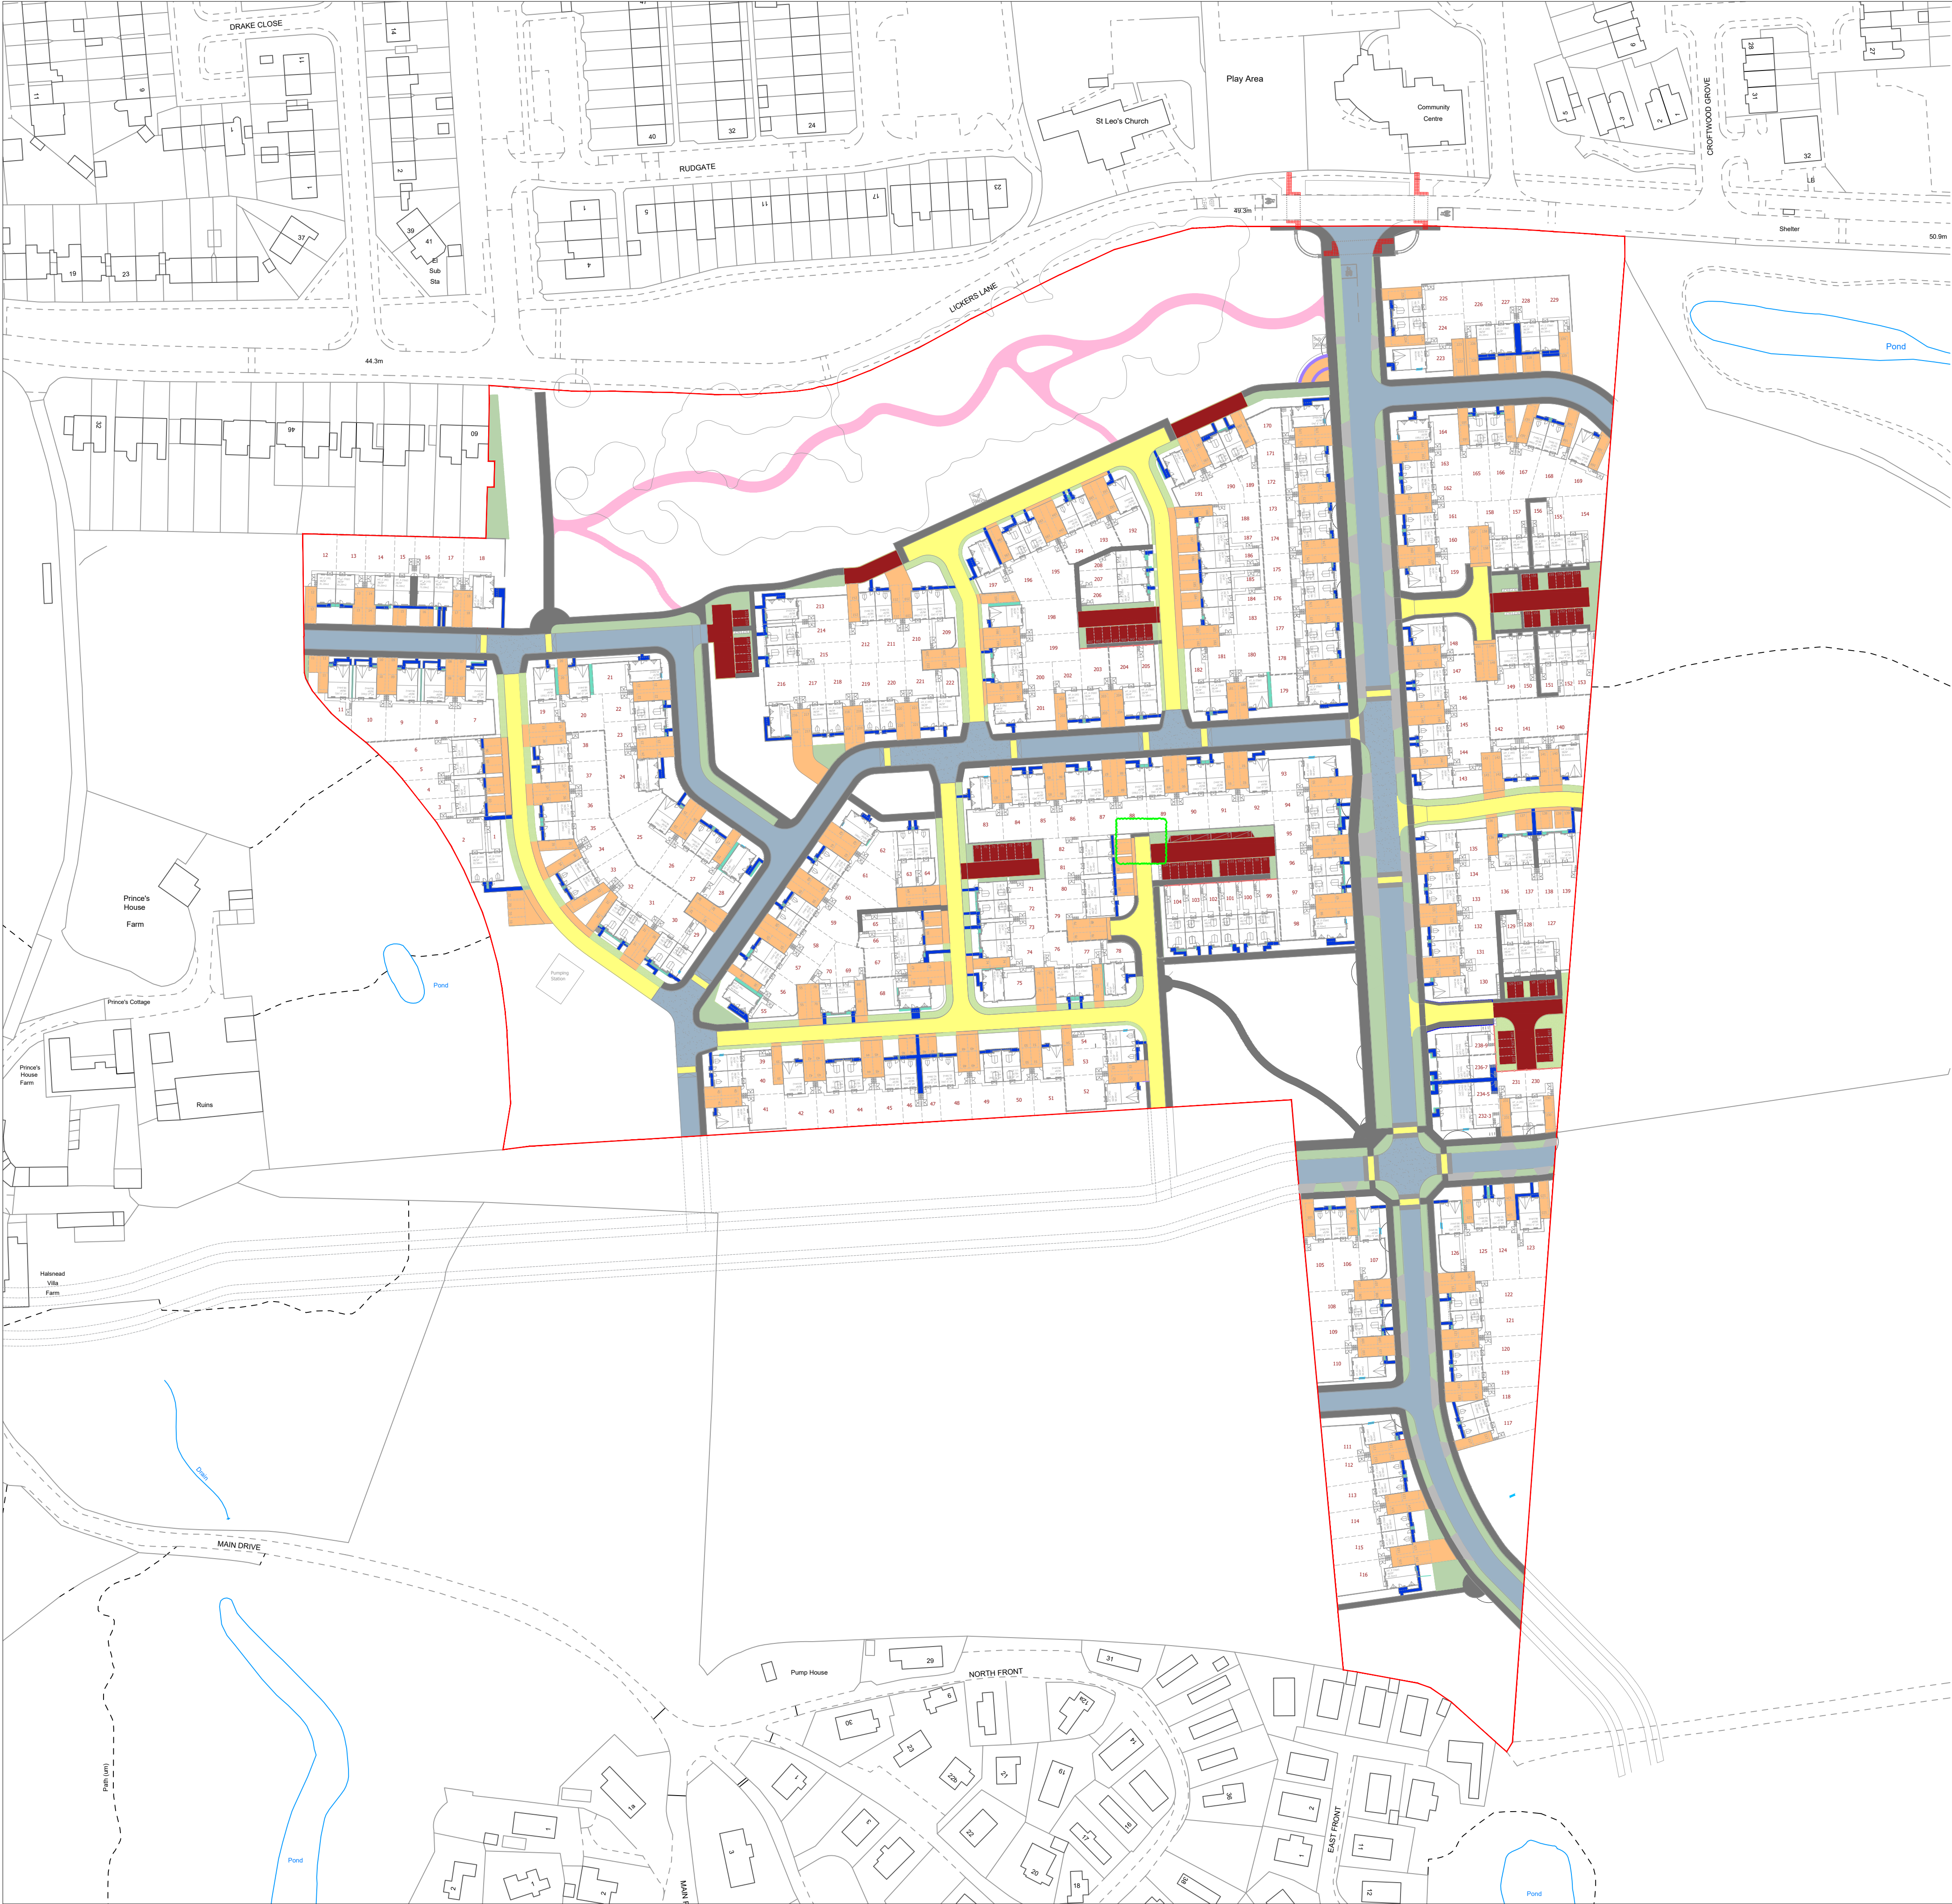

The scaling of this drawing cannot be assured				
Revision		Date	Drm	Ckd
A	Village green path updated	05.02.25	BA	SC
B	Private Driveway updated	05.03.25	BA	SC
C	Village Green Path Update	12.05.25	BA	SC

	Carriageway - Hot rolled asphalt with exposed chippings - dark grey bituminous carriageway with silver grey granite aggregated chippings.
	Footway and crossways- Bituminous surface (as per Knowsley Council Specification) - grey
	Driveway and focal area - Marshalls Tugula paving - Traditional
	Lanes and Driveways - Marshalls Tugula paving - Burnt Ochre
	Lanes and Driveways - Marshalls Tugula paving - Traditional
	Self binding breedon gravel with timber edge
	Yorkstone - Blue / grey with buff swashes
	Concrete Flags - grey
	Pea gravel - buff 10mm.

Main Street
Kerbs - pre cast concrete Tobermore County Kerb - Silver Grey or equal approved.
Channels - Granite block paving - silver grey or equal approved.

Crossing - Silver/Grey granite block paving before and after courtesy crossing.

Access Street
Kerbs - pre cast concrete Tobermore County Kerb - Silver Grey or equal approved.

Lane
Kerbs - Granite Kerb (with upstand onr flush) - Silver Grey or equal approved.

Note:

Refer to HGV Design and Local Distinctiveness Guide for typical dimension.

Paving to rear residential gardens is concrete flags (grey) - not hatched.

Project
Halsnead Park, Knowsley



Drawing Title
Landscape Hard Surfaces

Date 03.01.23	Scale 1:1000 @A1 1:2,000 @A3	Drawn by SM/SC	Check by SC
Project No 33678	Drawing No RG-L-05	Revision C	

Stantec
DRAFT

Stantec UK Limited
The Blade
Abbey Square
Reading
RG1 3BE
T: 0118 9430 000
stantec.com\uk