


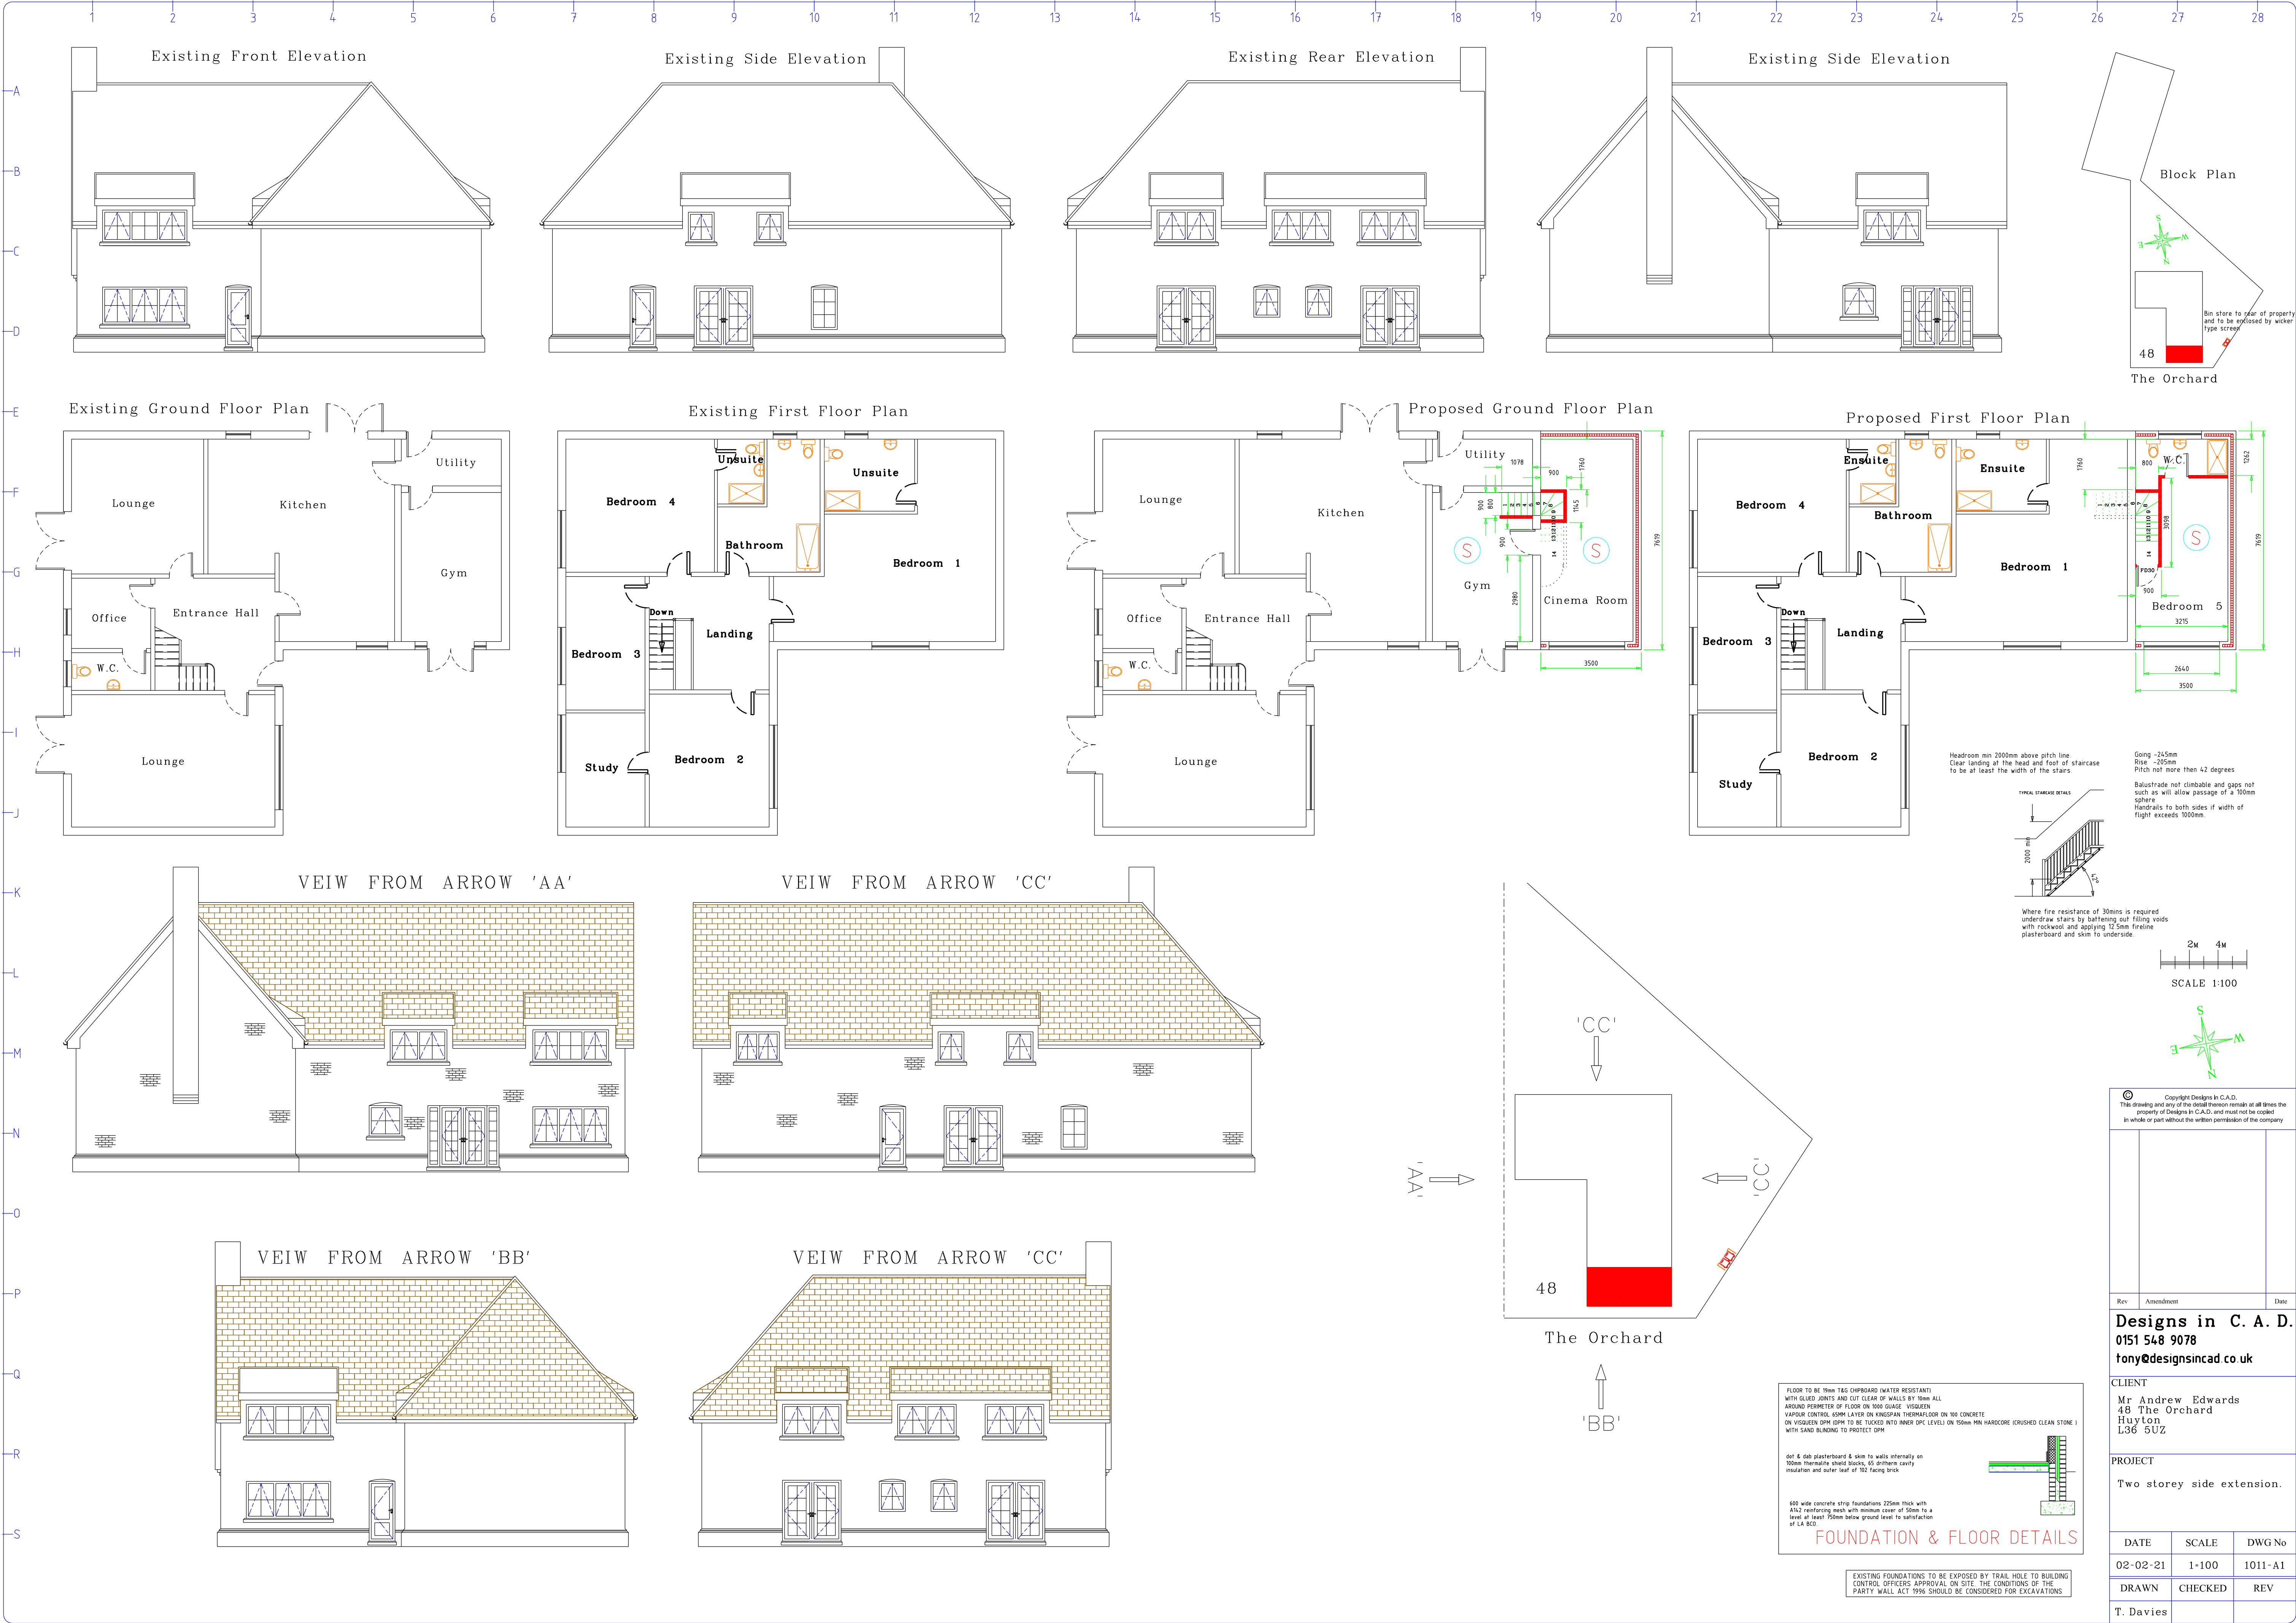

Copyright Designs in C.A.D.
This drawing and any of the detail thereon remains at all times the property of Designs in C.A.D. and must not be copied in whole or part without the written permission of the company

Rev Amendment Date

Designs in C. A. D.
0151 548 9078
tony@designsincad.co.uk

CLIENT
Mr Andrew Edwards
48 The Orchard
Huyton
L36 5UZ

PROJECT
Two storey side extension.

DATE	SCALE	DWG No
02-02-21	1:100	1011-A1
DRAWN	CHECKED	REV
T. Davies		