




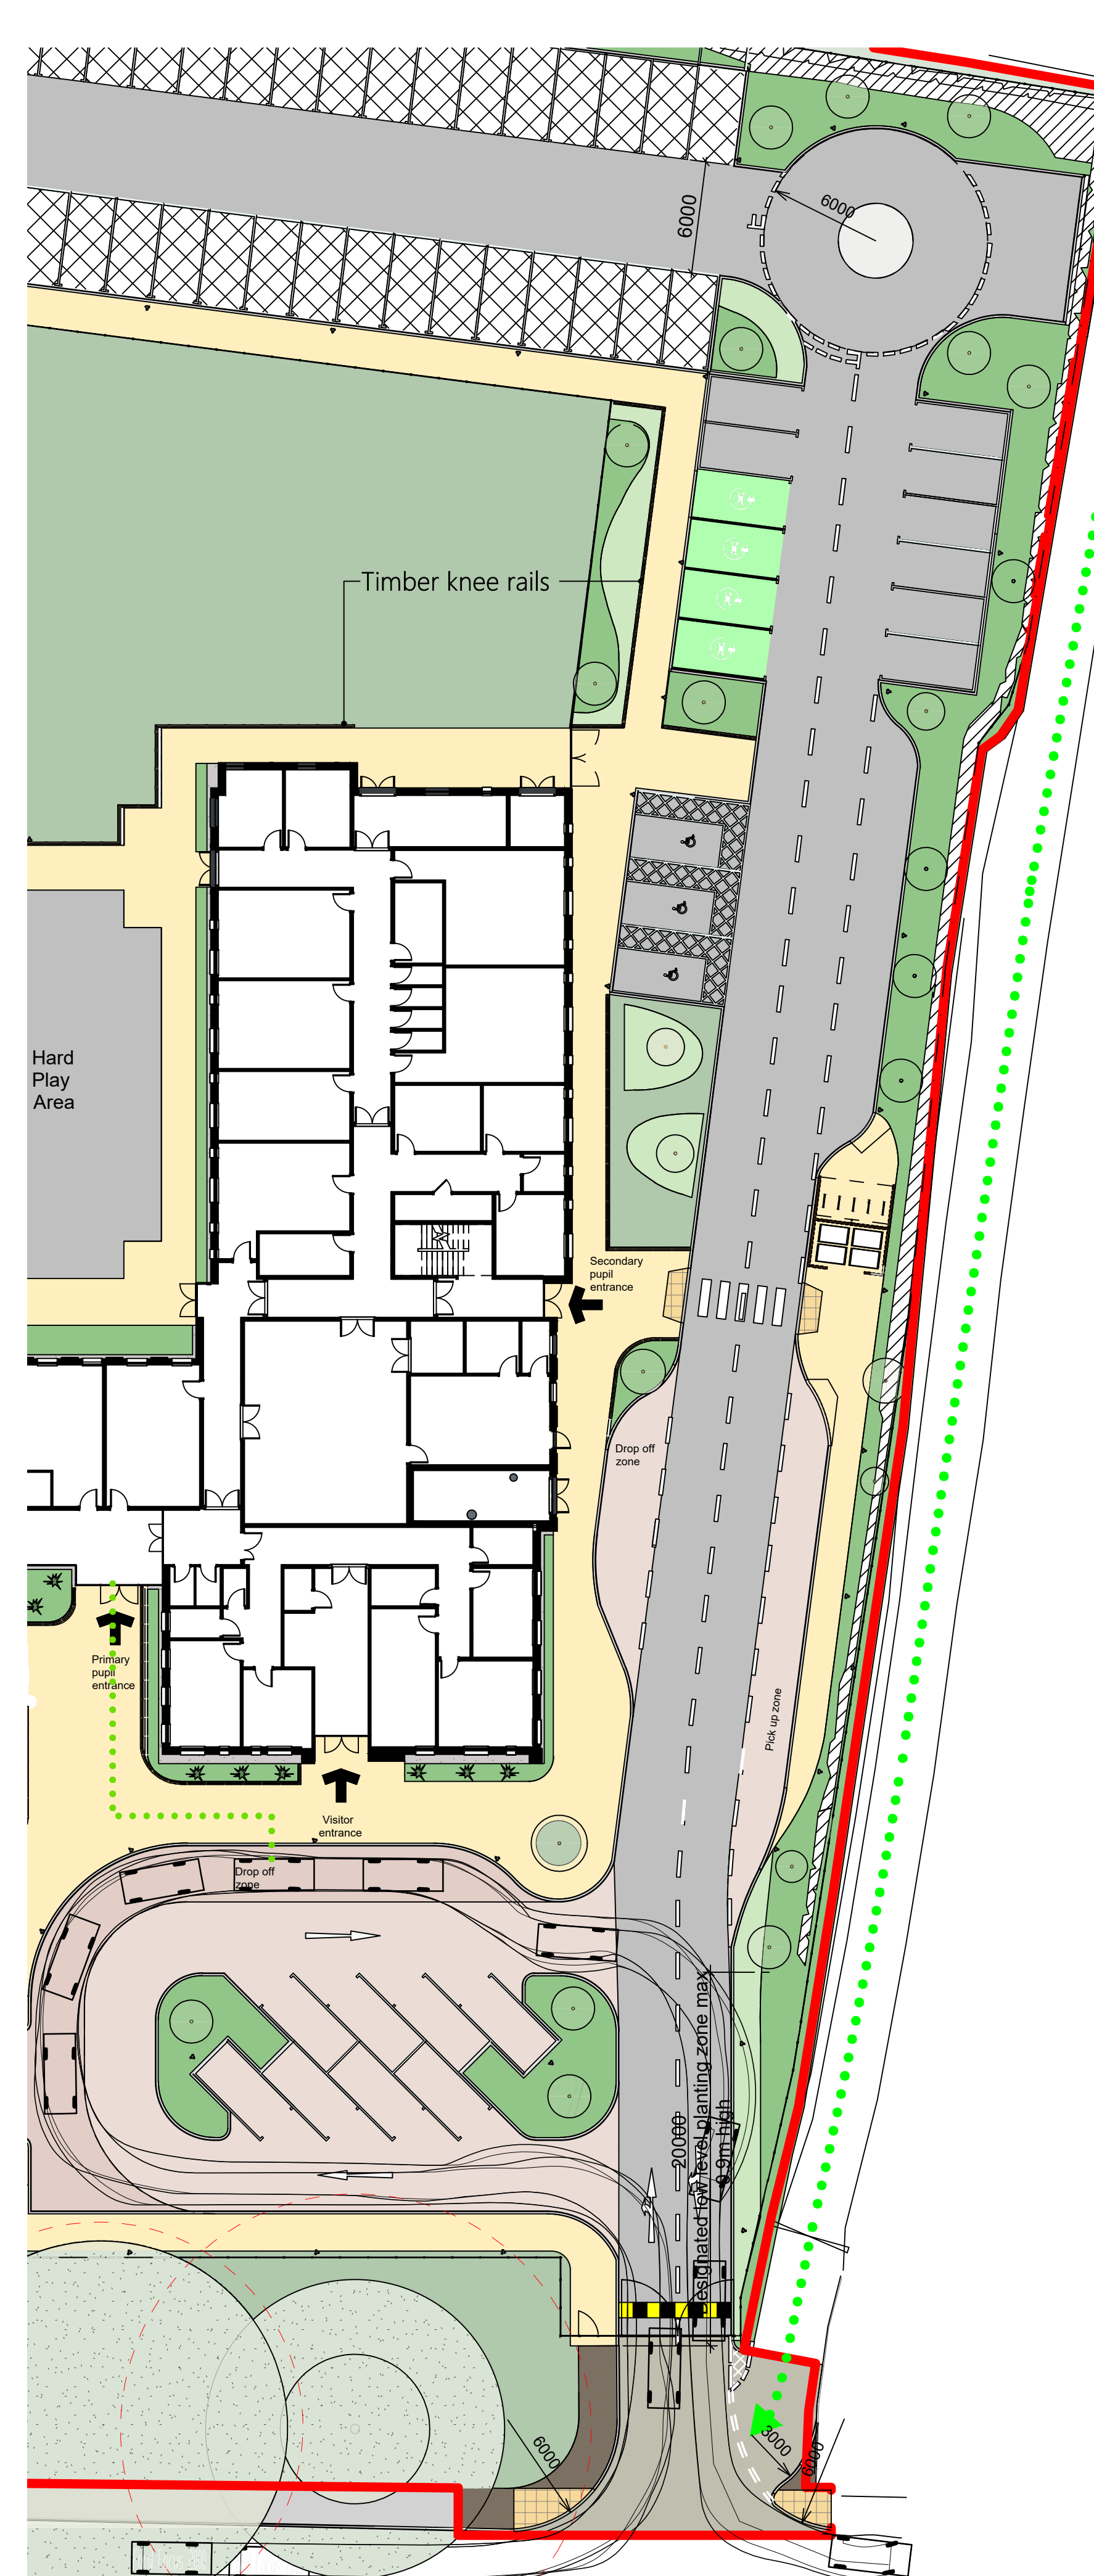

Primary School Drop Off & Pick Up - Ford Focus

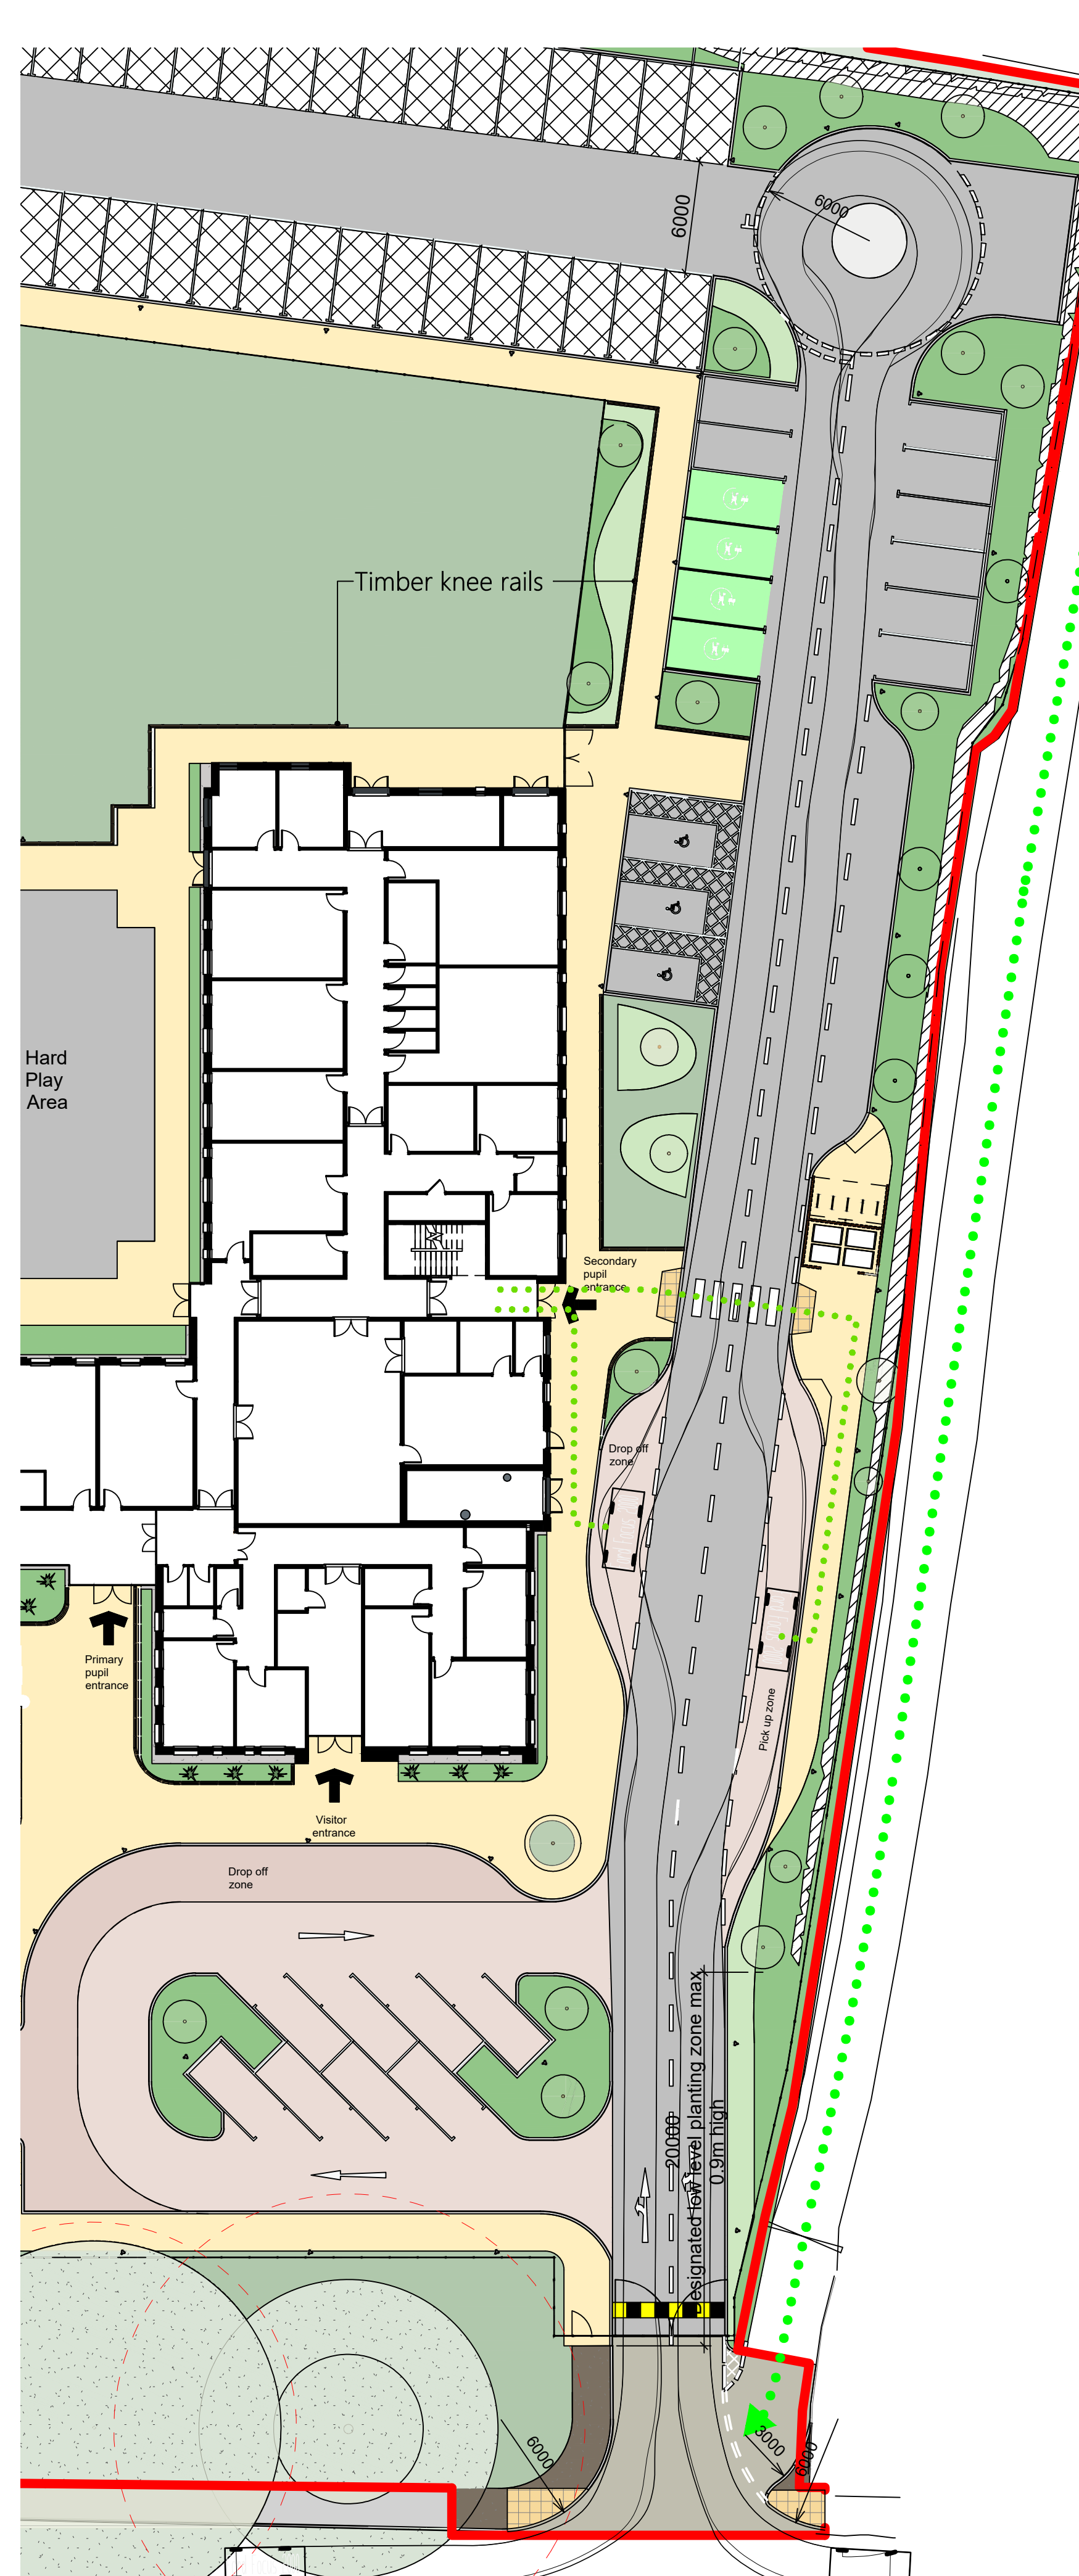

Secondary School Drop Off & Pick Up - Ford Focus

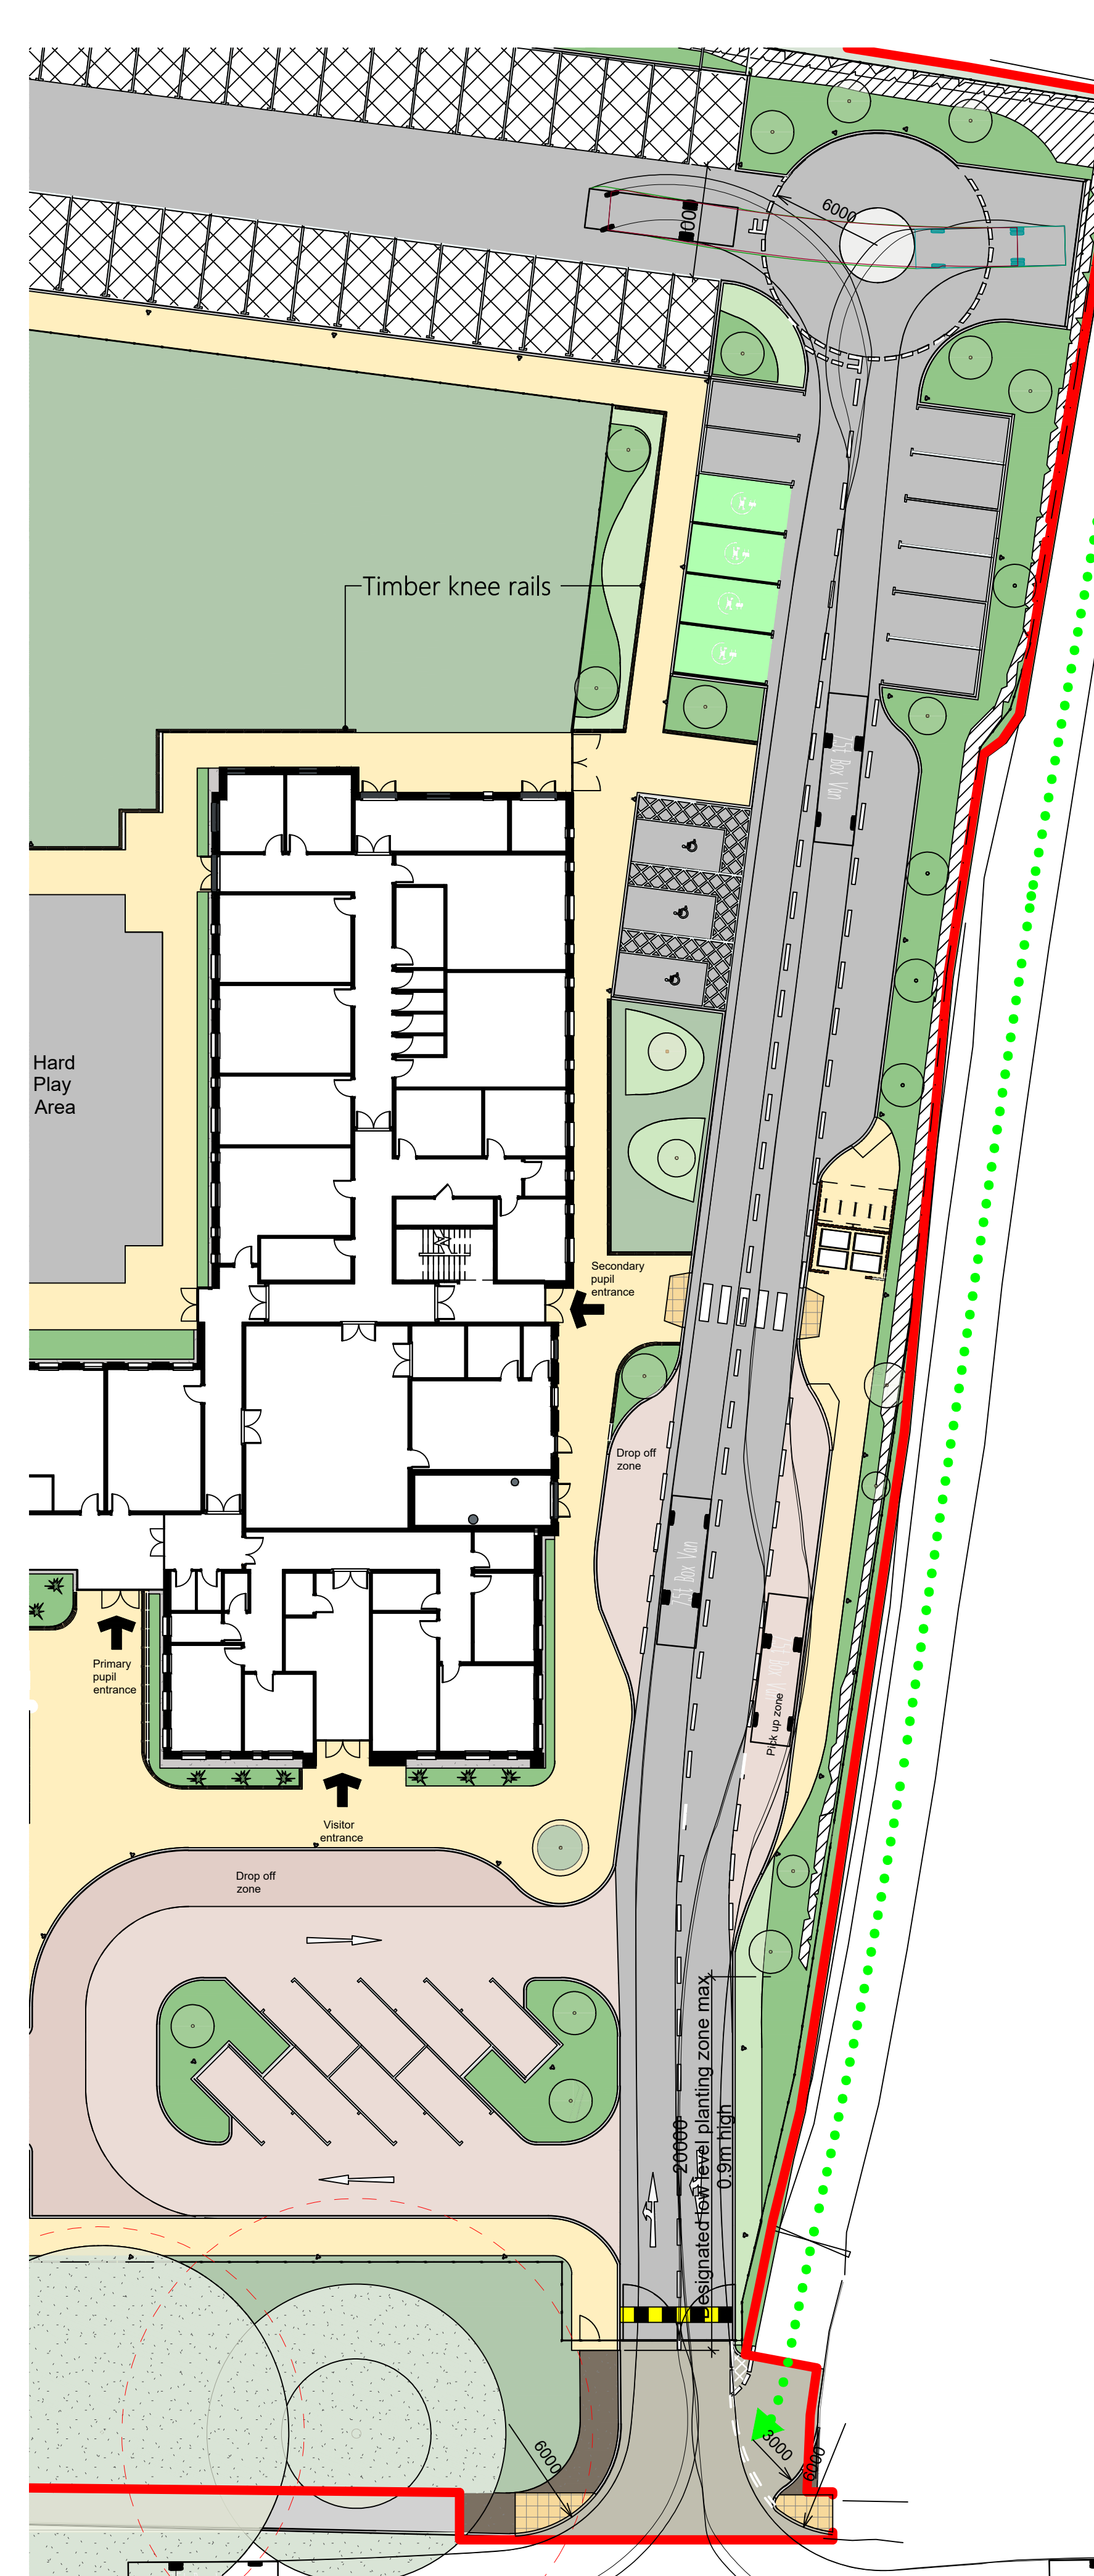

Deliveries - 7.5t Box Van

PLANNING

This drawing is © C4 Projects and is not to be copied, reproduced or re-distributed either in whole or in part without the prior written permission of the originator.

The originator shall have no responsibility for any liability, loss, cost, damage or expense arising from or relating to any use of this document other than for its intended purpose on this project.

This drawing shall be read in conjunction with all other relevant drawings, specifications and associated documentation. Any discrepancies, errors or omissions are to be reported to the originator before proceeding with work.

All dimensions are to be checked on site by the contractor prior to proceeding with any work. This drawing shall not be scaled to ascertain any dimensions, work to figured dimensions only.

DISCLAIMER


DISCLAIMER
When this drawing is issued in CAD, it is an uncontrolled version issued for information only, to enable the recipient to prepare their own documents/ drawings for which they are solely responsible.

SOFTWARE INTEROPERABILITY

C4 Projects prepared this drawing using Autodesk REVIT Architecture.

C4 Projects does not accept liability for any loss or degradation of any information held in the drawing resulting from the translation from the original file format to any other file format or from the recipients reading of it in any other programme.

 Hazard Identification		
ref	hazard	date

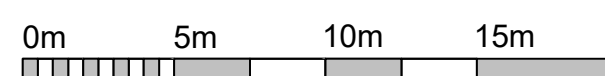

P3	Drop off, Pick Up and Deliveries shown	JEP	05.09.21	-
P2	First Issue of Drawing	JEP	06.06.21	-
P1	First Issue of Drawing	JEP	25.03.21	-
Rev	Revision Details	Drawn	Date	Check



Project
Lakeside School
Liverpool

Drawing Title

Vehicle Access & Turning Strategy - Pupil Drop Off/Pick Up and Deliveries

[illegible]

S2 SUITABLE FOR INFORMATION

Drawn by	JEP	Created	17.04.2017
C4 Job no	20-034	Scale	1:250 @ A

Drg no.	Rev
20034-C4P-AV-ZZ-DR-A-8101	P3