
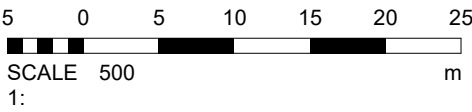
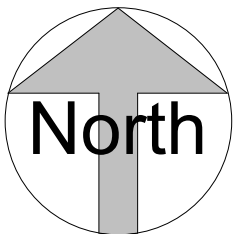


PHASE KEY

- Phase 1 - Carparking & spine road
- Phase 2 - Rehoming, Training Barn buildings & associated retaining walls
- Phase 3 - Intake, Booked, TBA, Maintenance Shed & associated external works. Renovation works to existing Admin Building

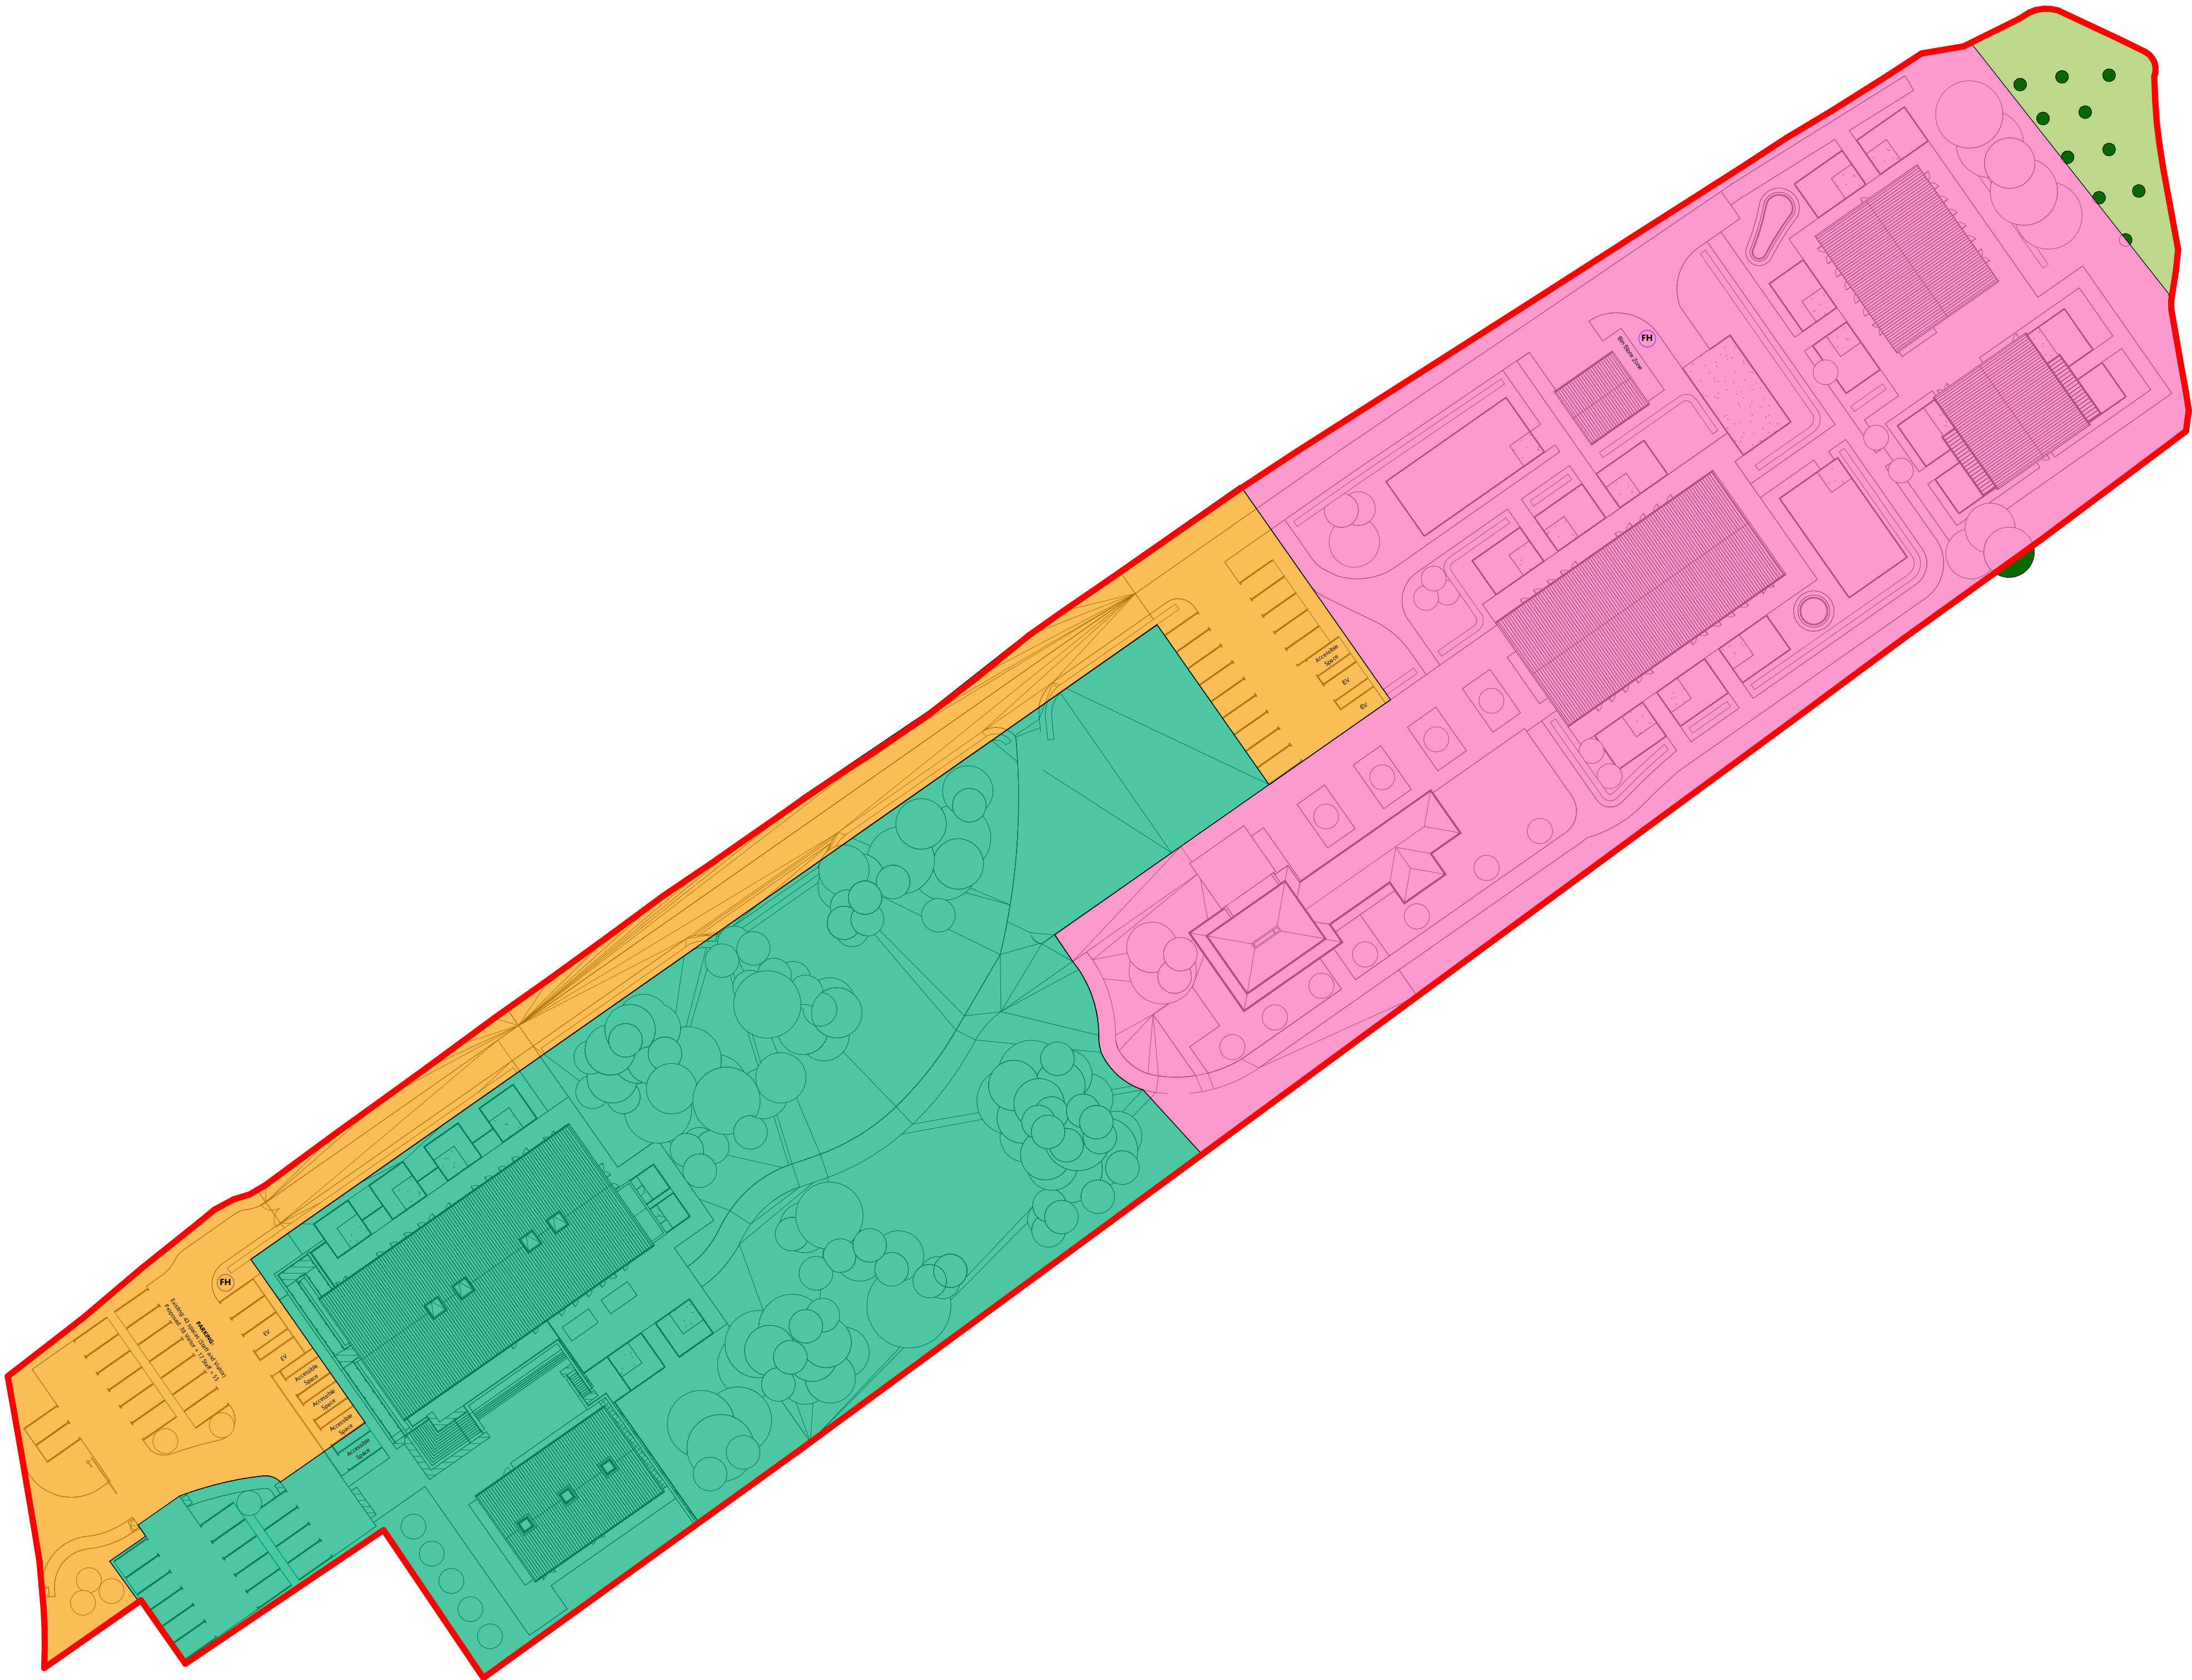

Rev	Revision Note	Date
-----	---------------	------

powelldobson
ARCHITECTS

Cardiff · Swansea · London

t: +44 (0)33 33 201 001 www.powelldobson.com @PDArchitects



Site

Dogs Trust - Merseyside

Drawn: LC	Checked: OSRH	Date: 03/13/24	Scale: 1 : 500
--------------	------------------	-------------------	-------------------

PDA Job Ref: 22013		Revision	
-----------------------	--	----------	--

PDA	-	SI	-	XX	-	DR	-	A	-	(90)	1002
Originator		Volume		Level		File Type		Discipline		Number	

Title:
Phasing Plan

Status: S3- Issued for Comment

This drawing must not be scaled.
Figured dimensions and levels to be used.
Any inaccuracies must be notified to the architect.
Detail drawings and large scale drawings take precedence over smaller drawings.

THIS DRAWING IS COPYRIGHT © **A1**